


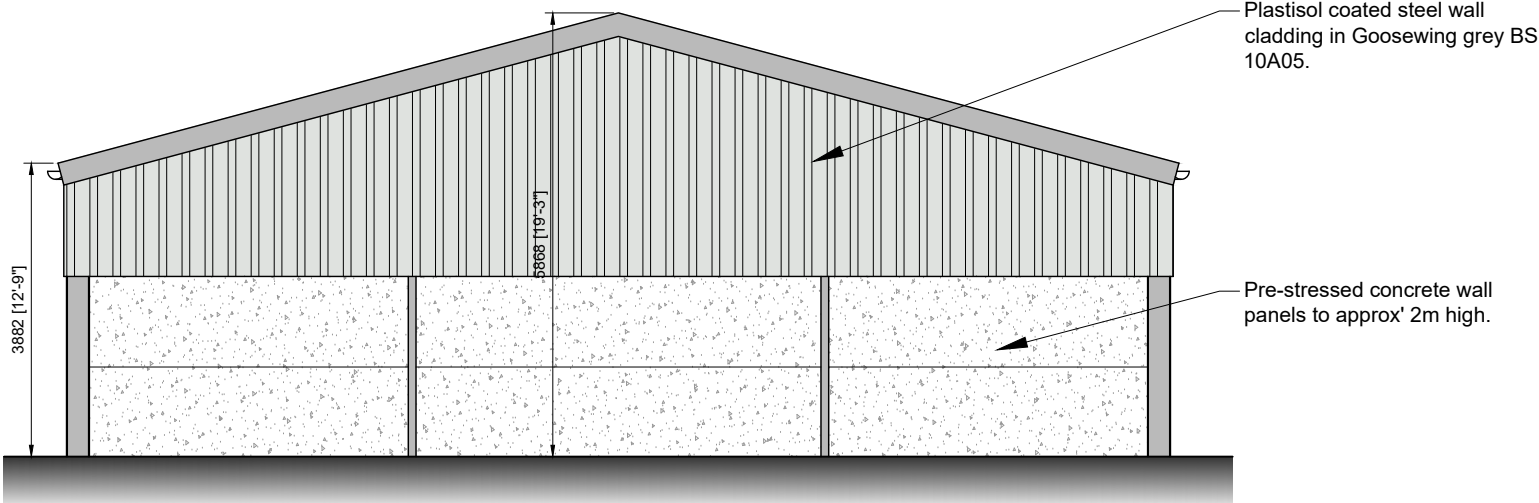


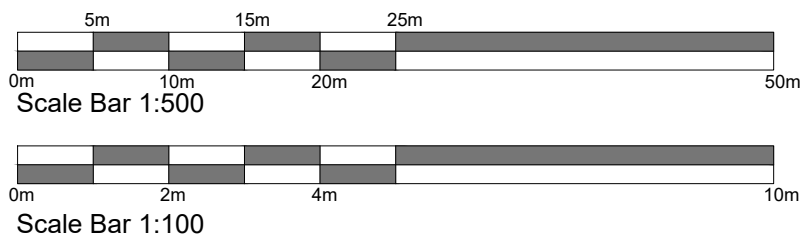


EAST ELEVATION SCALE 1:100

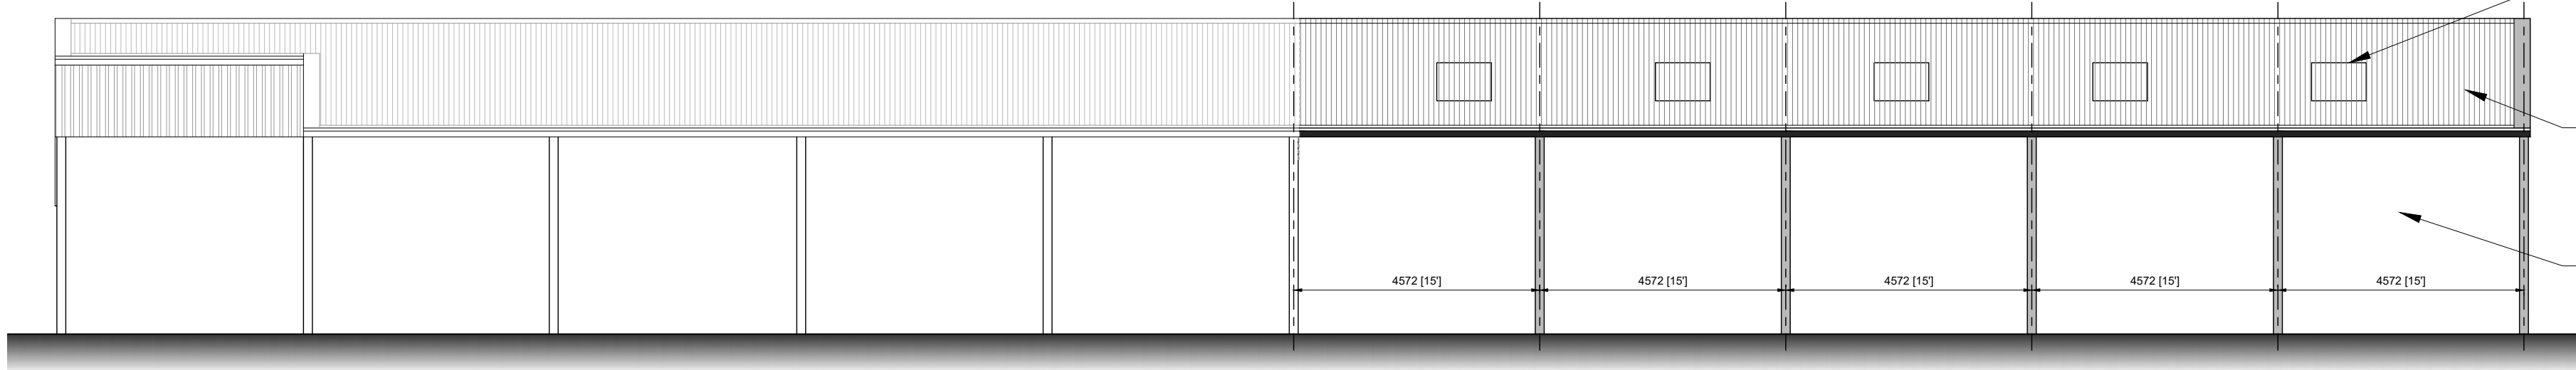

SOUTH ELEVATION SCALE 1:100

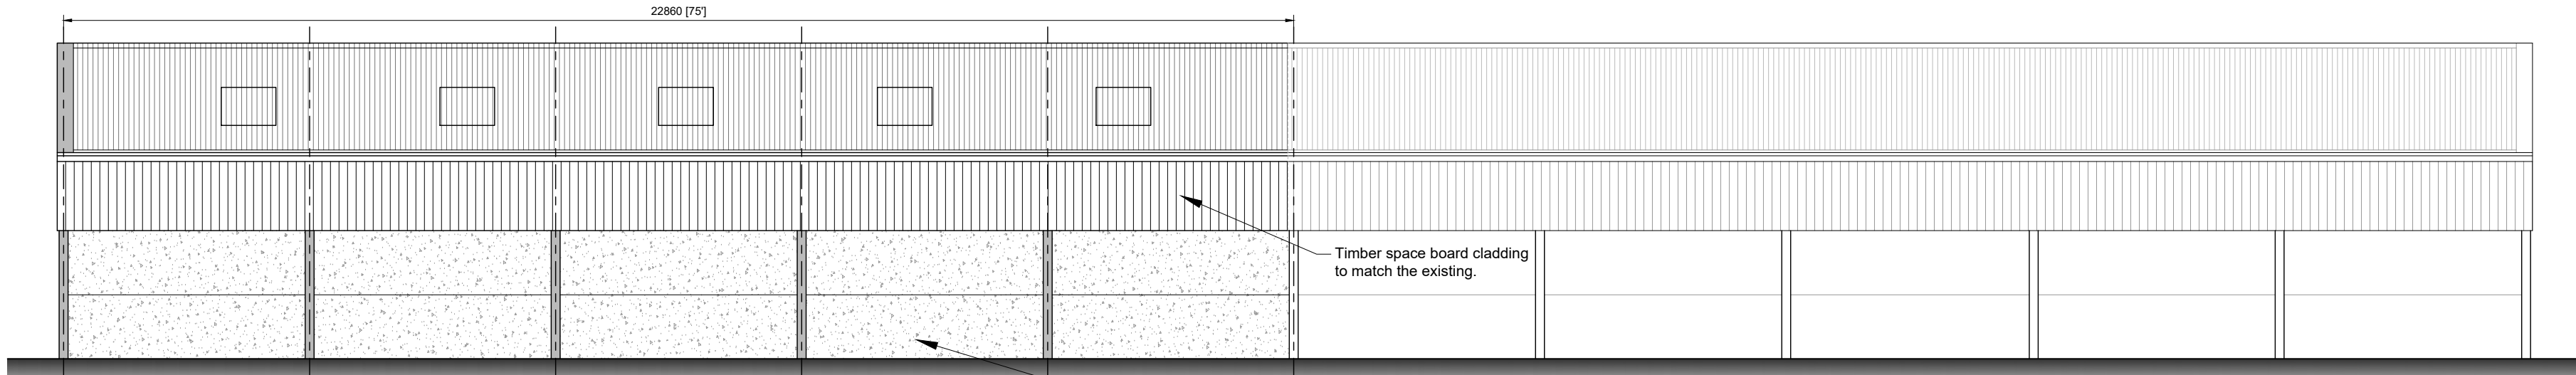

NORTH ELEVATION SCALE 1:100

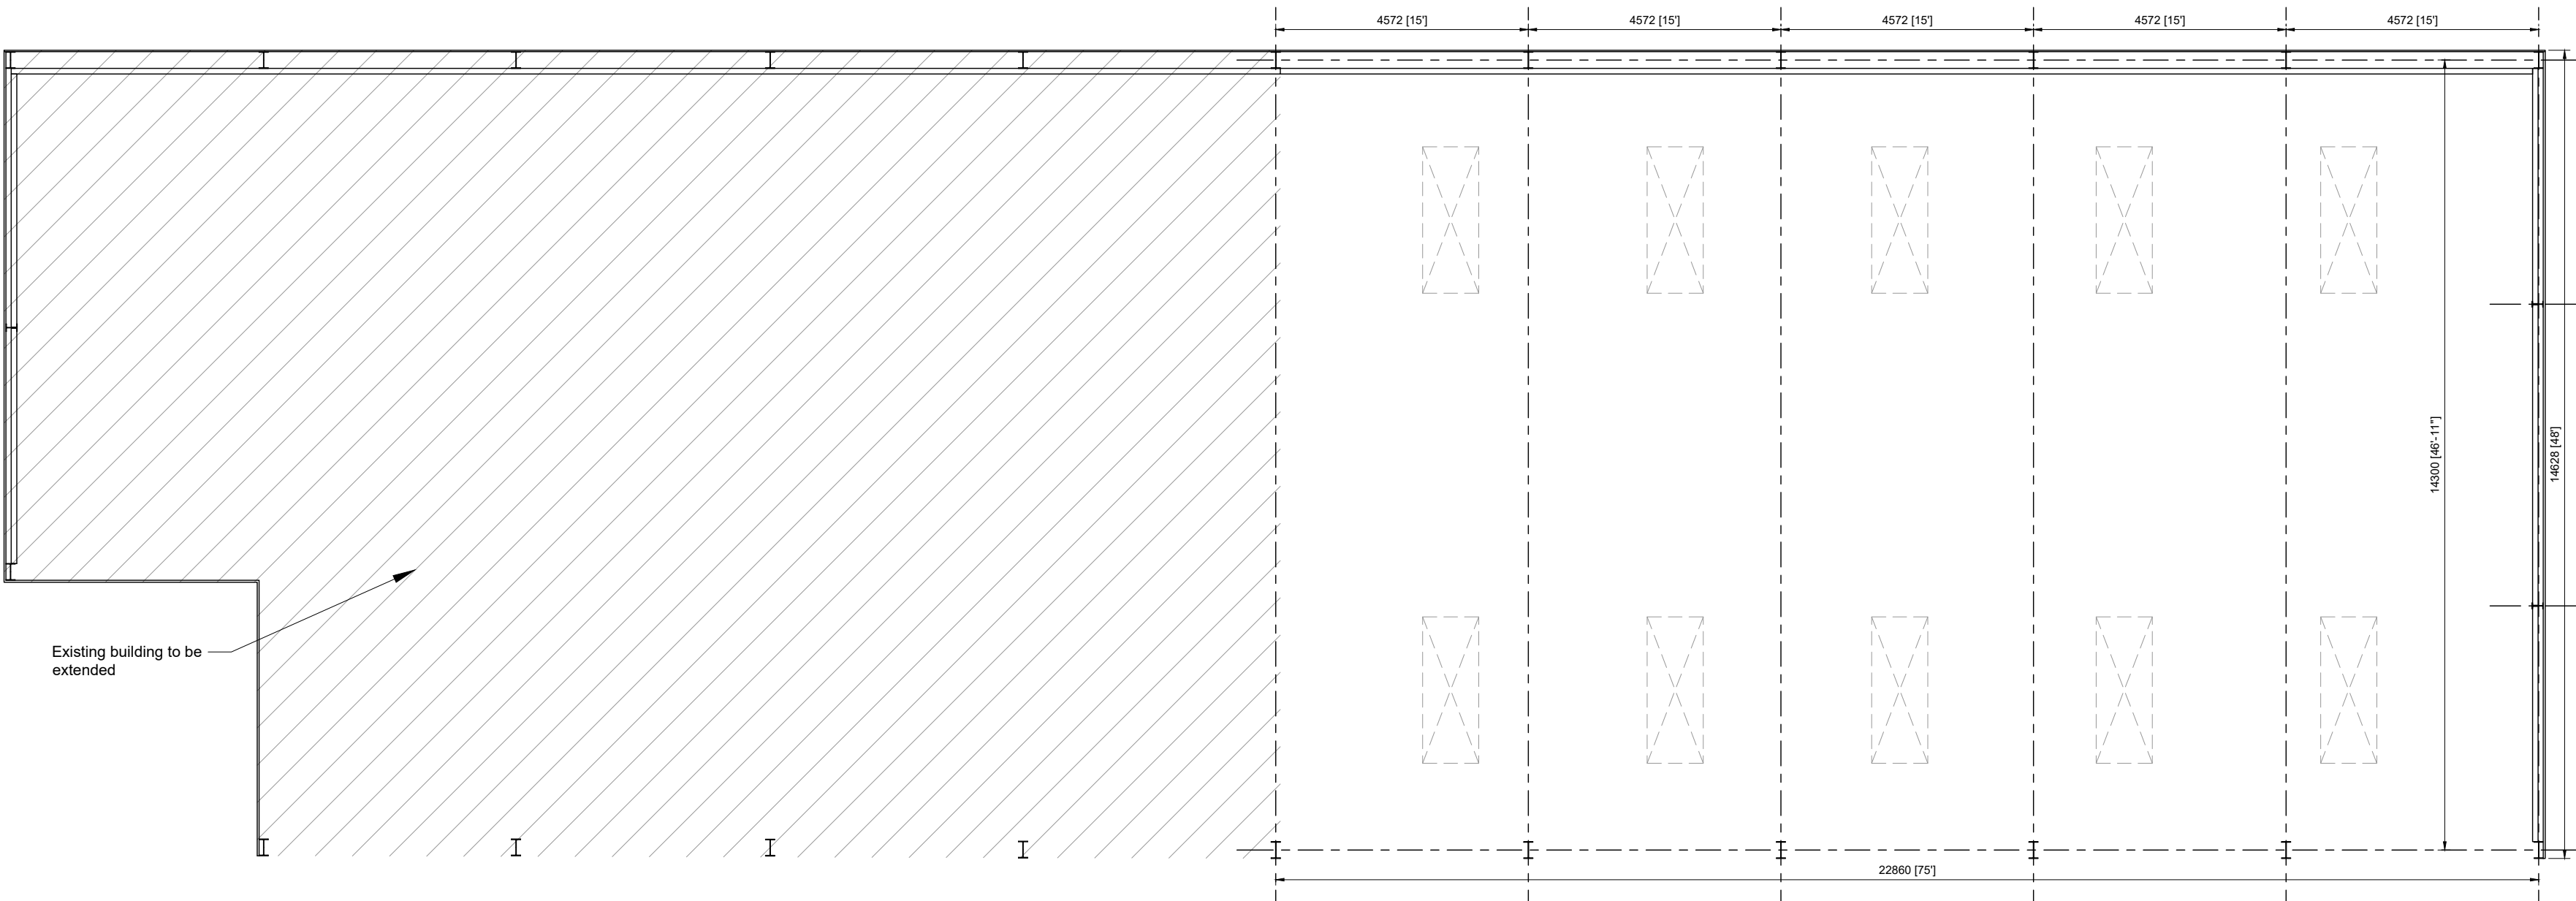

GROUND FLOOR PLAN SCALE 1:100



PROPOSED BLOCK PLAN SCALE 1:500

Rev	Date	Description
M J BARRETT		
CONSTRUCTIONS		
Brookside Business Park Brookside Road Uttoxeter Staffs. ST14 8AT tel 01889 564253 fax 01889 564210		
Client Mr Paul Ratcliffe		
Project Proposed extension to existing agricultural cattle building @ Holbrook Farm, Alton ST10 4DE		
Title Proposed plans and elevations		
Drawn	JWB	Date May 25
Checked	-	Scale As Noted @ A1
Status PLANNING		
Dwg No.	4171-02	Rev -
DO NOT SCALE. IF IN DOUBT ASK		
This drawing is Copyright. It is sent to you in confidence. It must not be copied or disclosed to third parties without our written permission. It remains our property and must be returned on request.		