


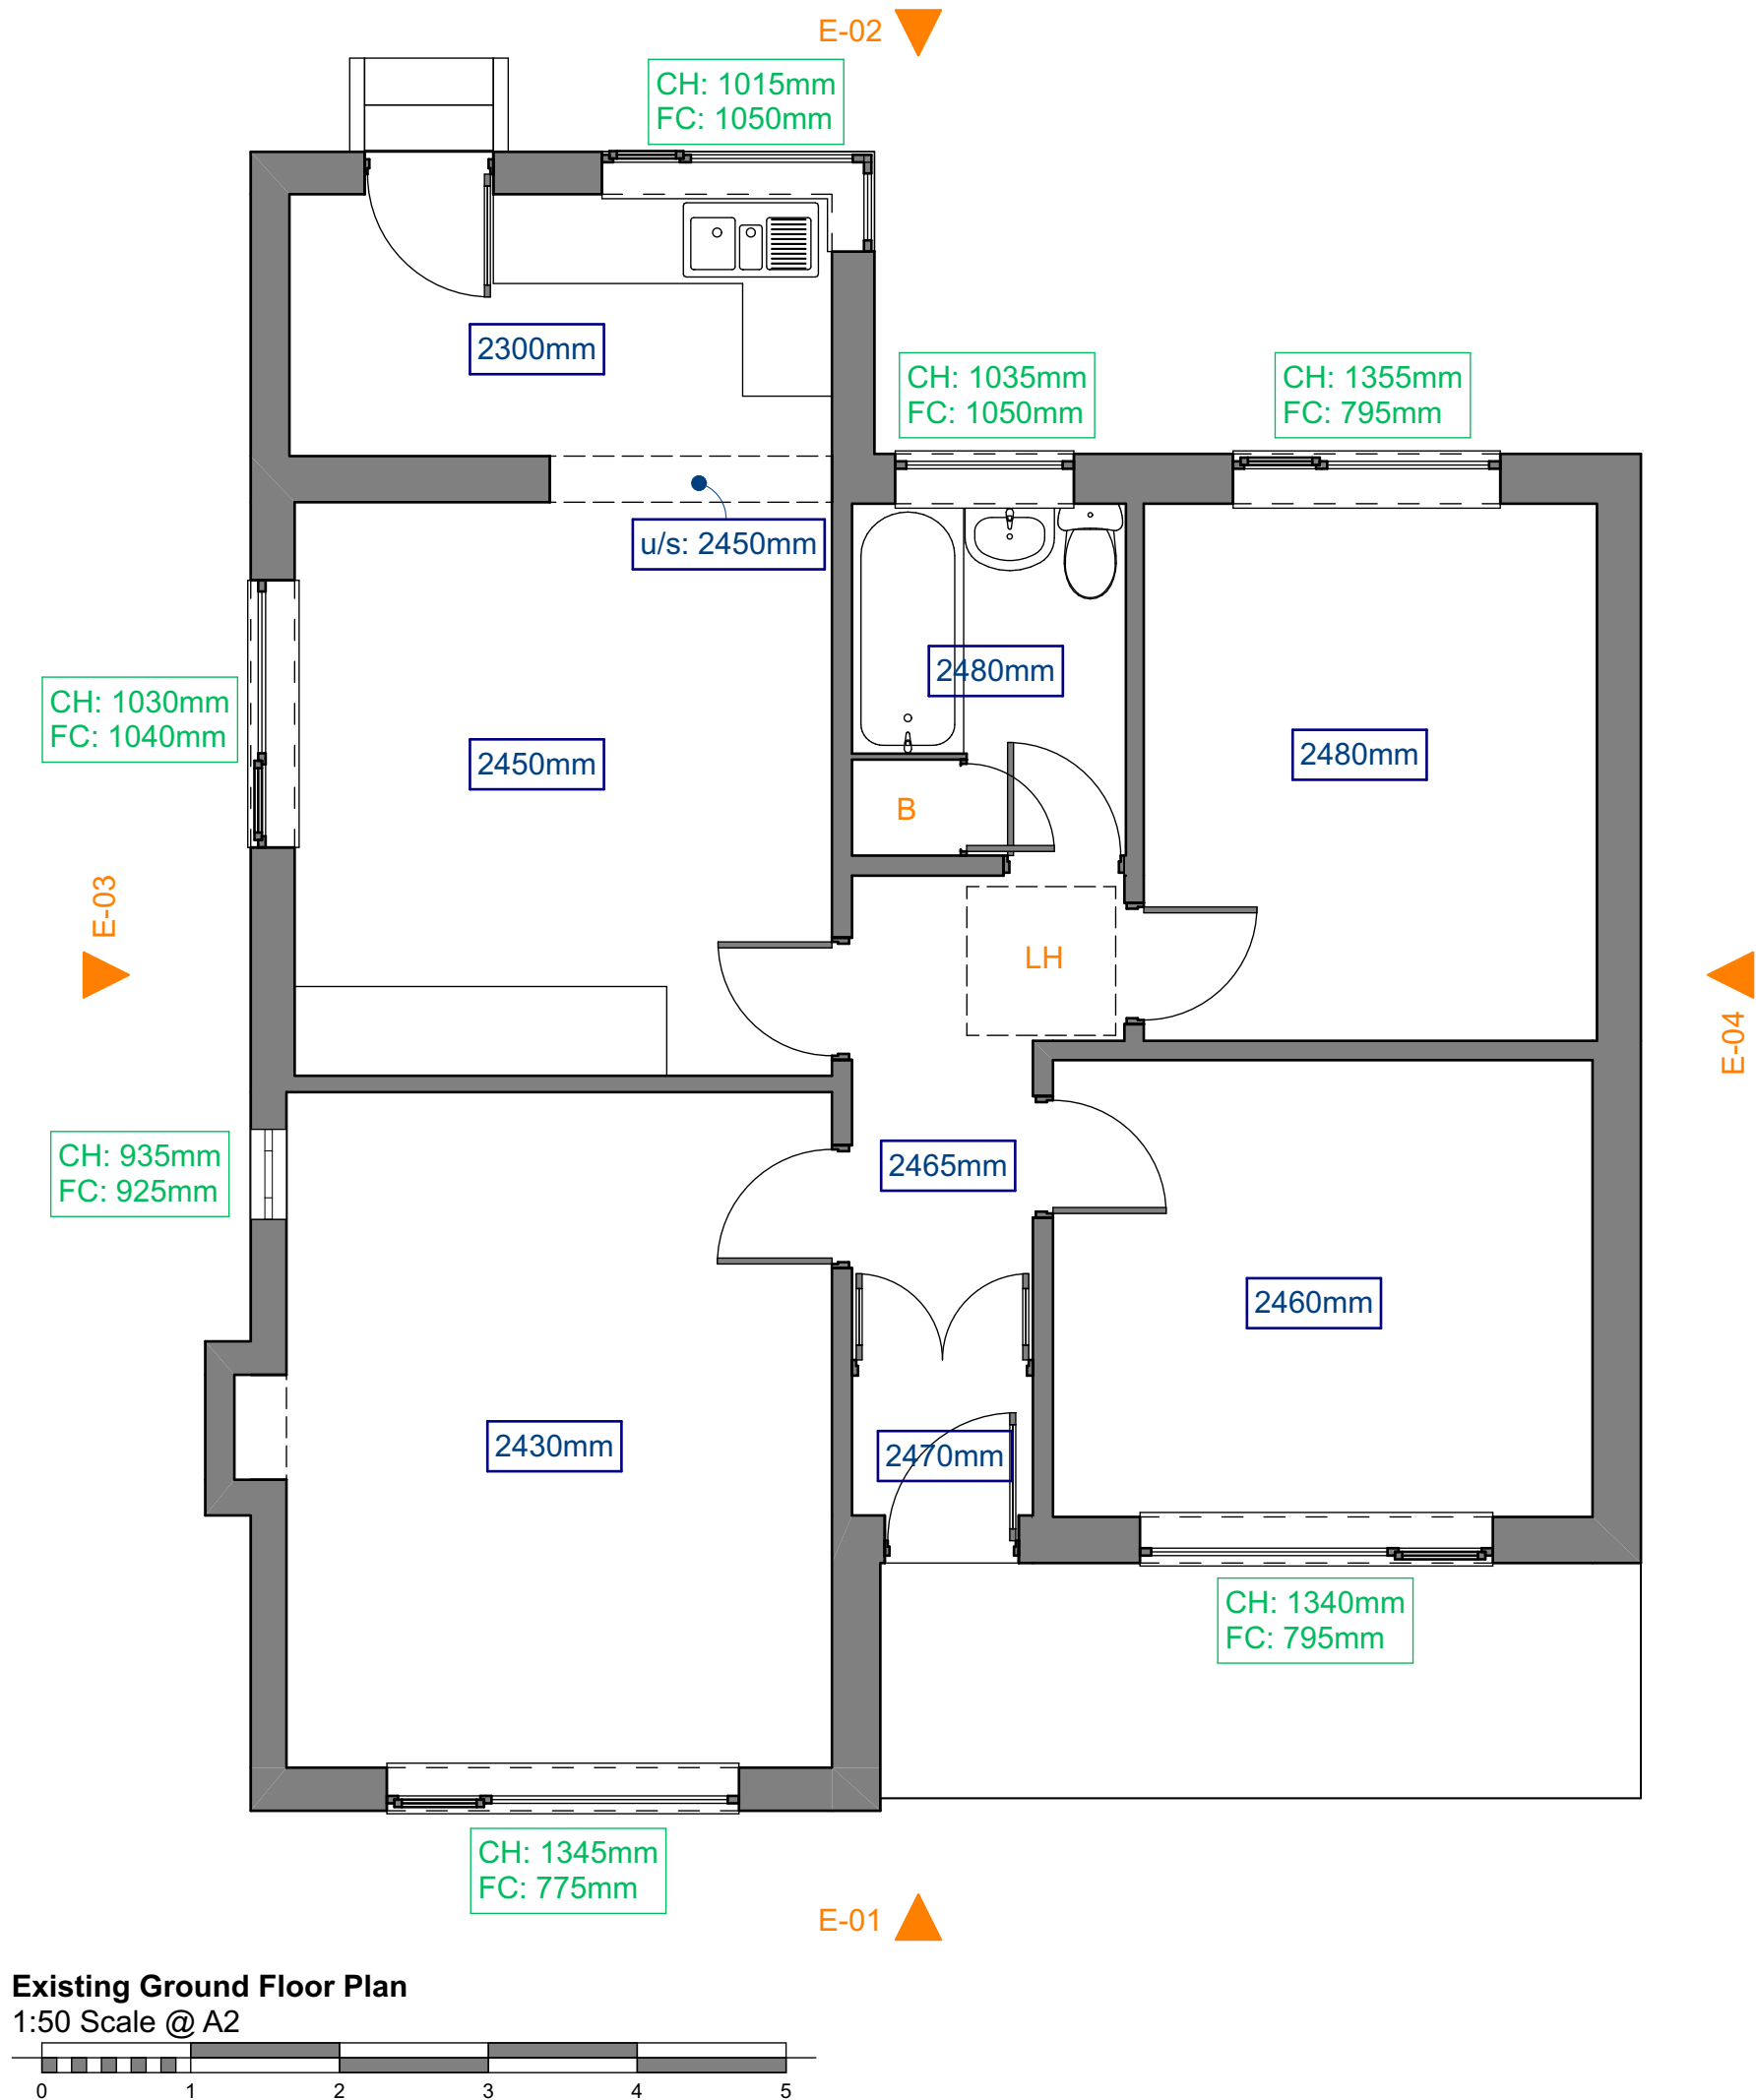

Rev: Comment: Date By:

wood | goldstraw | yorath
ARCHITECTS QUANTITY SURVEYORS CDM CO-ORDINATORS
Churchill House, Regent Road, Stoke on Trent, ST1 3RH.
Tel: 01782 208000 Fax: 01782 208712 E-mail: info@woodgoldstraw.co.uk
www.woodgoldstraw.co.uk

Client.
Mr Damon Brough

Project.
Front and Rear Extensions

Scale 1:50		Issue Date 03/03/2025
Sheet Size A2	Drawn LO	

Title.
Existing Floor Plan

Drawing Number 5005-01-01	/ (Revision)	Revision ID
-------------------------------------	--------------	-------------

CAD file path:
X:\0 PROJECTS\5005 Mr Damon Brough\5005-01 Front & rear extensions\Design\Arch\CAD\5005-01
Existing Model.dgn
Copyright. Wood Goldstraw Yorath LLP.
Contractors are to check all dimensions on site and refer any discrepancies to the Architect immediately. This drawing has been prepared for planning purposes only and to the best of our knowledge the original digital document is accurate at the stated scale. However, we cannot accept liability for the accuracy of third party data (OS mappings, topographical survey information, etc) used in the production of this document which we have relied upon in good faith. Key dimensions are noted for reference and any further specific dimensional information can be provided upon request.