




As Proposed Front Perspective



8 As Proposed Front Elevation 1:50

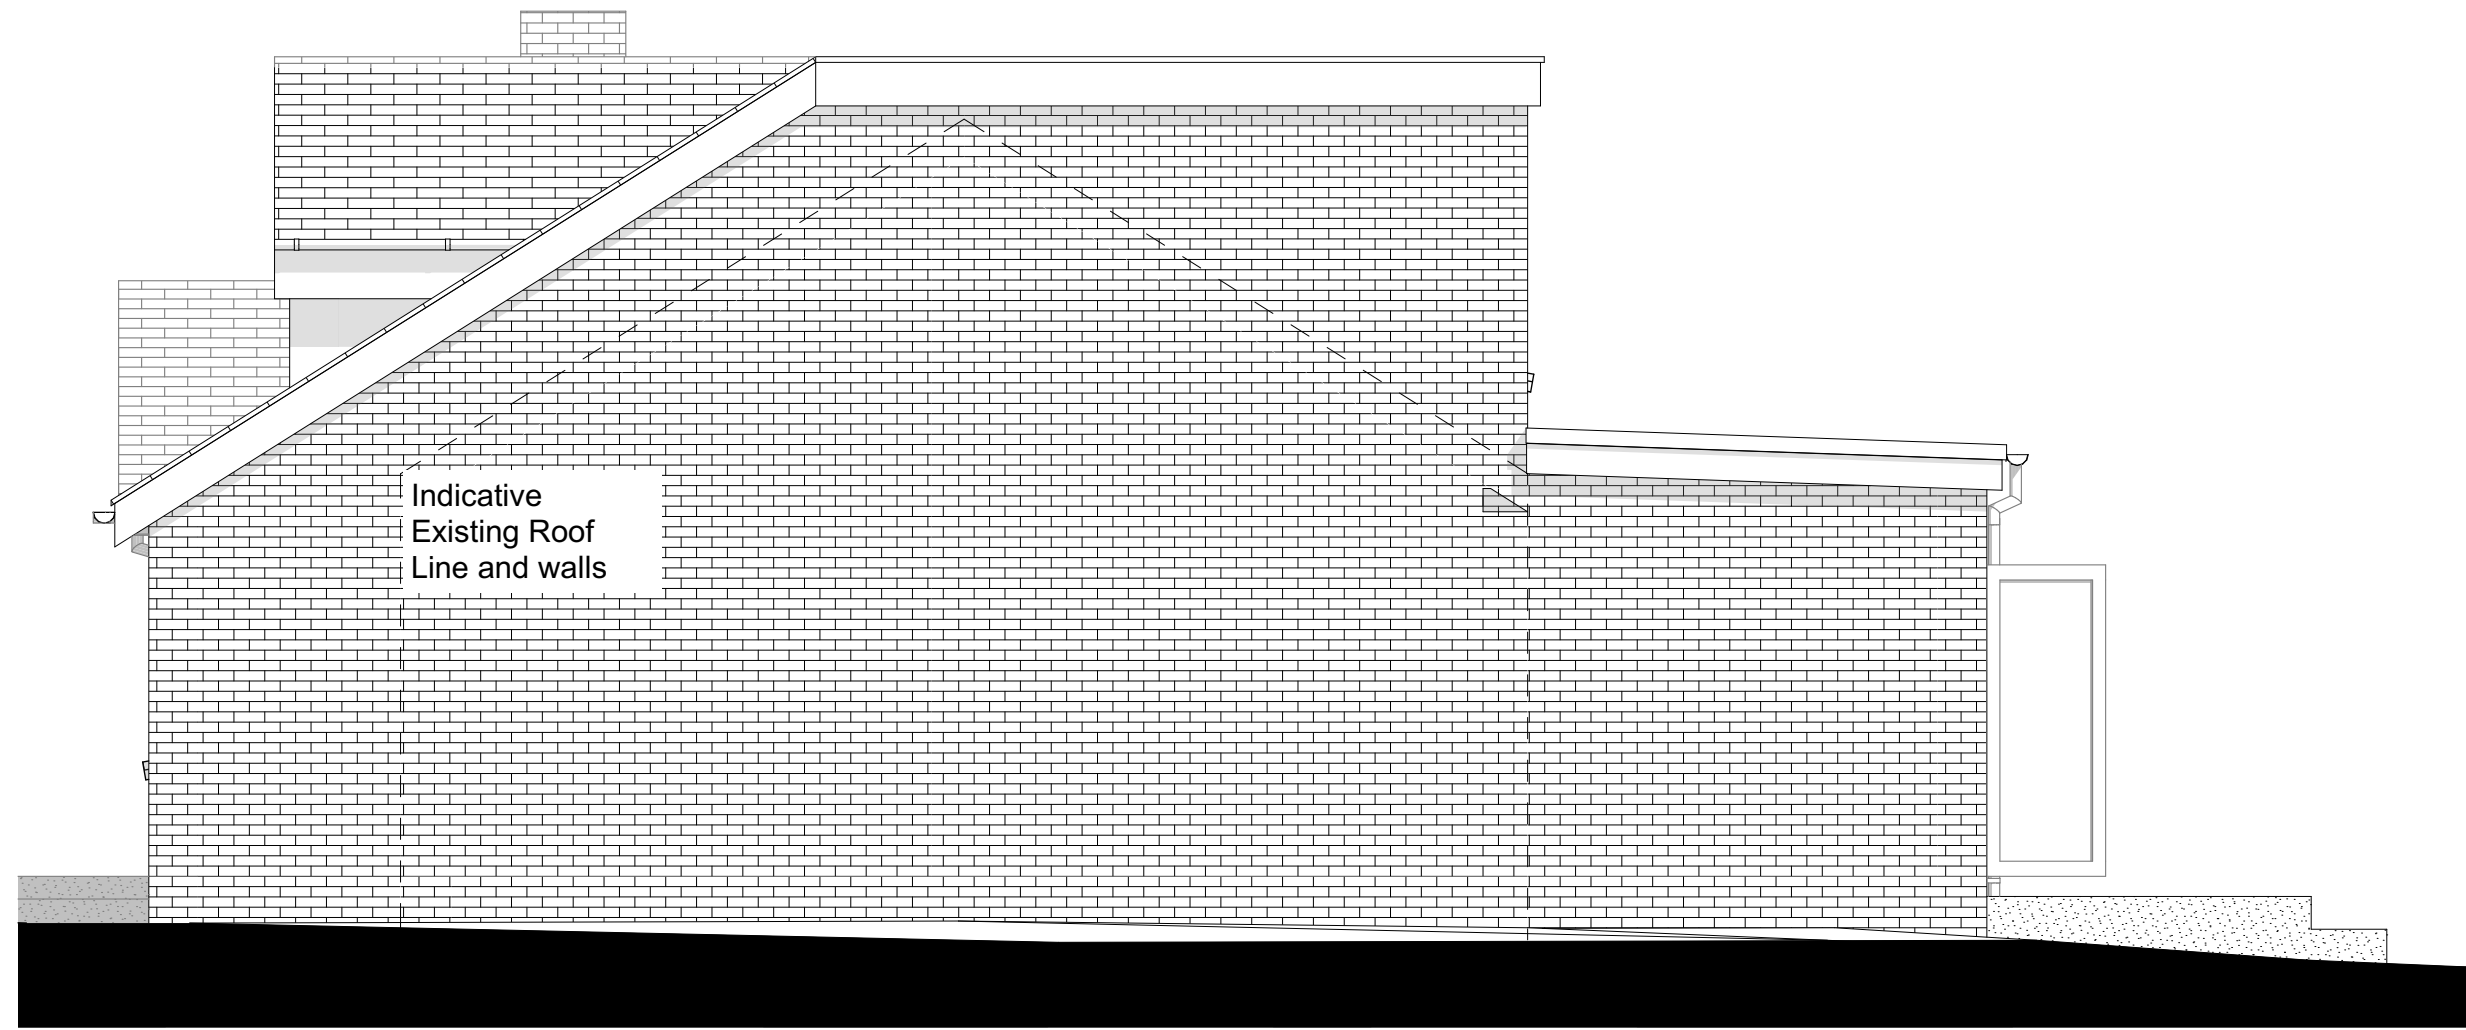


6 As Proposed Side (No 20) Elevation 1:50




As Proposed Rear Perspective




9 As Proposed Rear Elevation 1:50

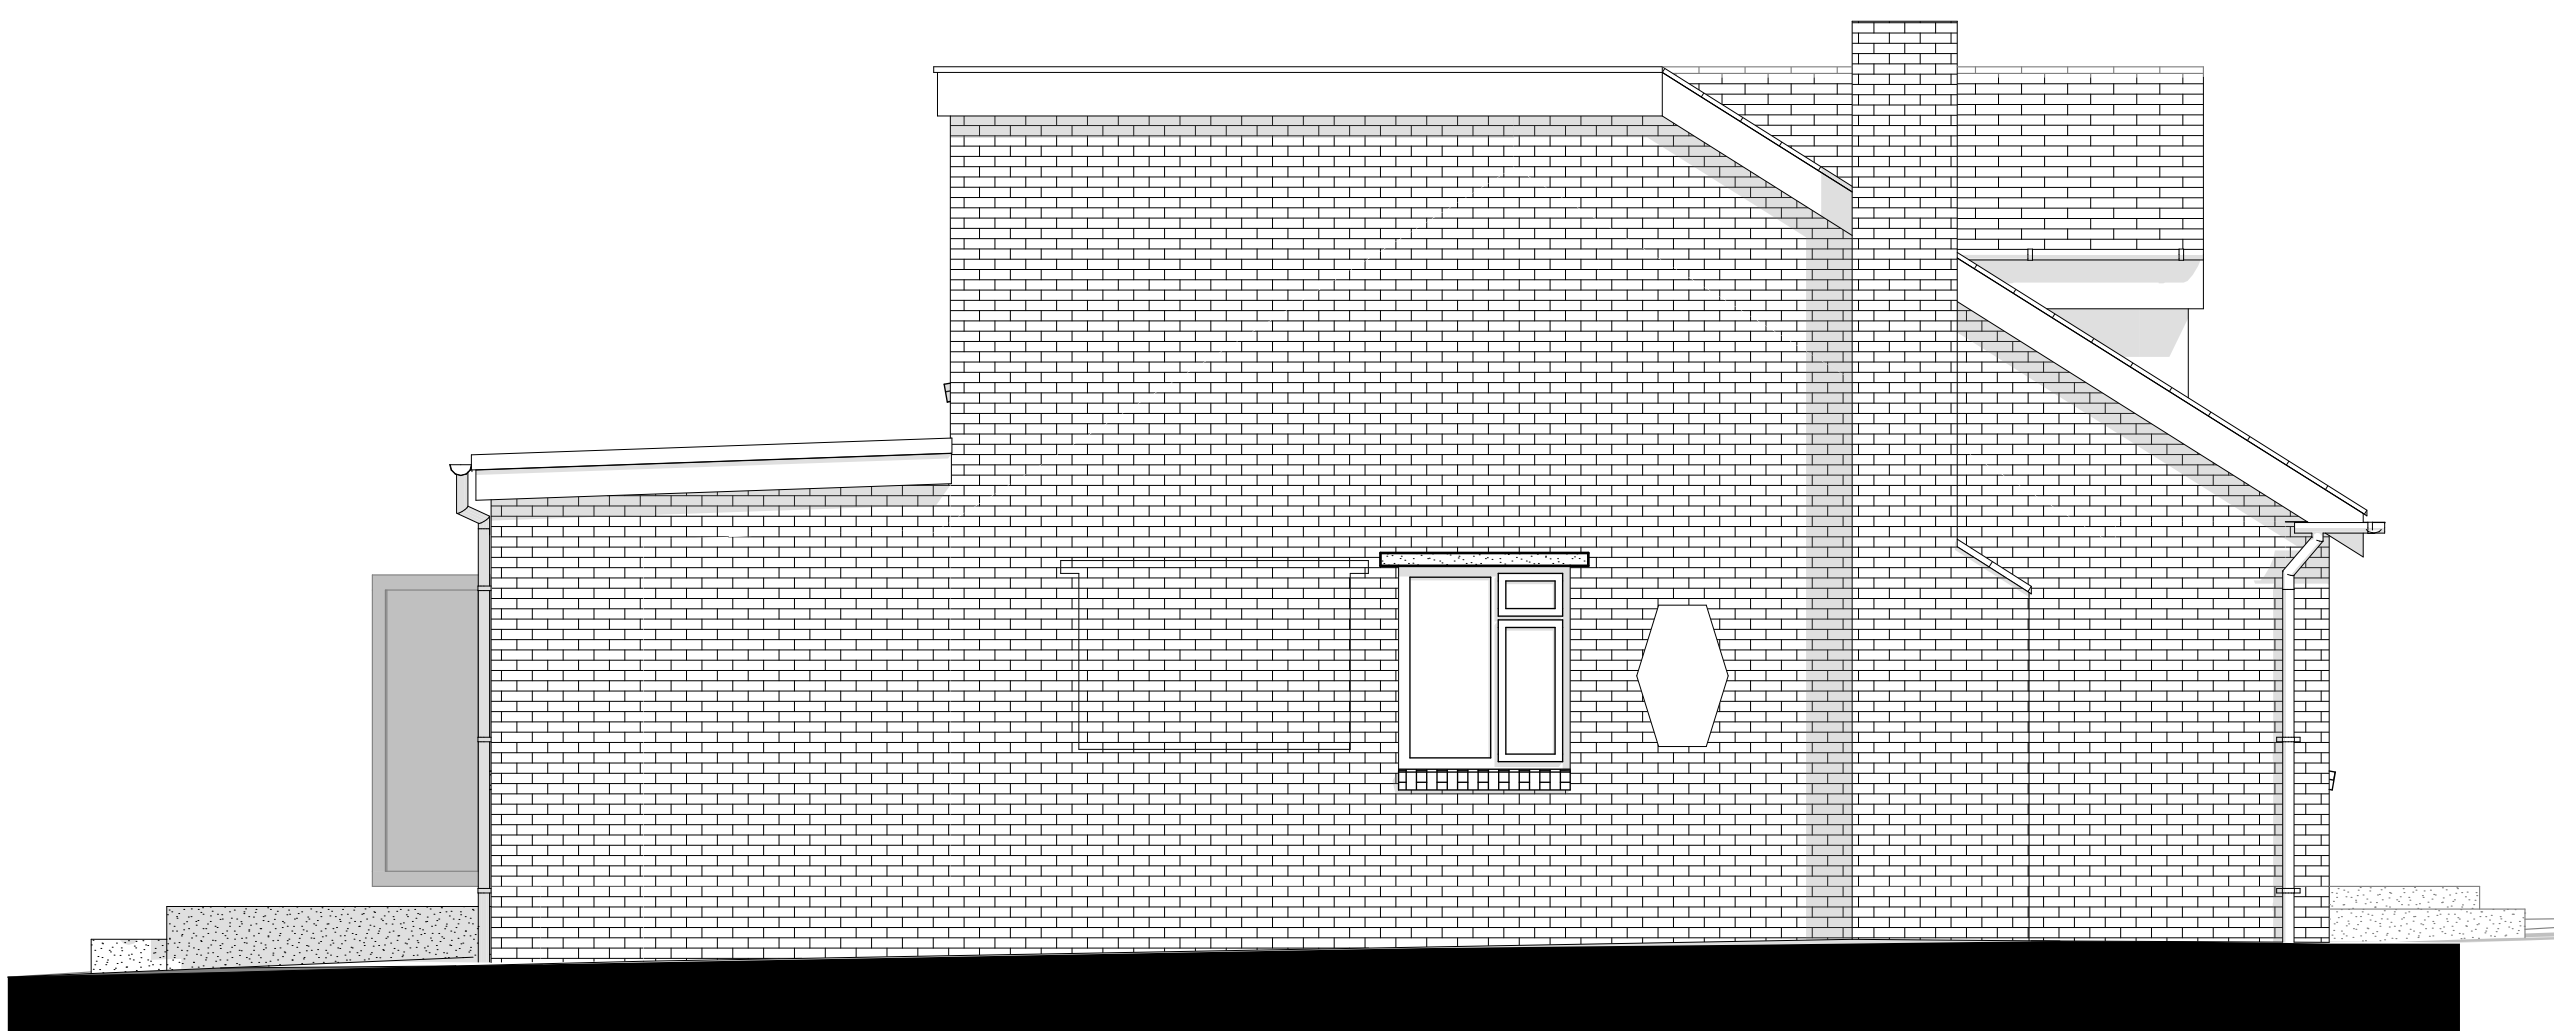

7 As Proposed Side (No 24) Elevation 1:50

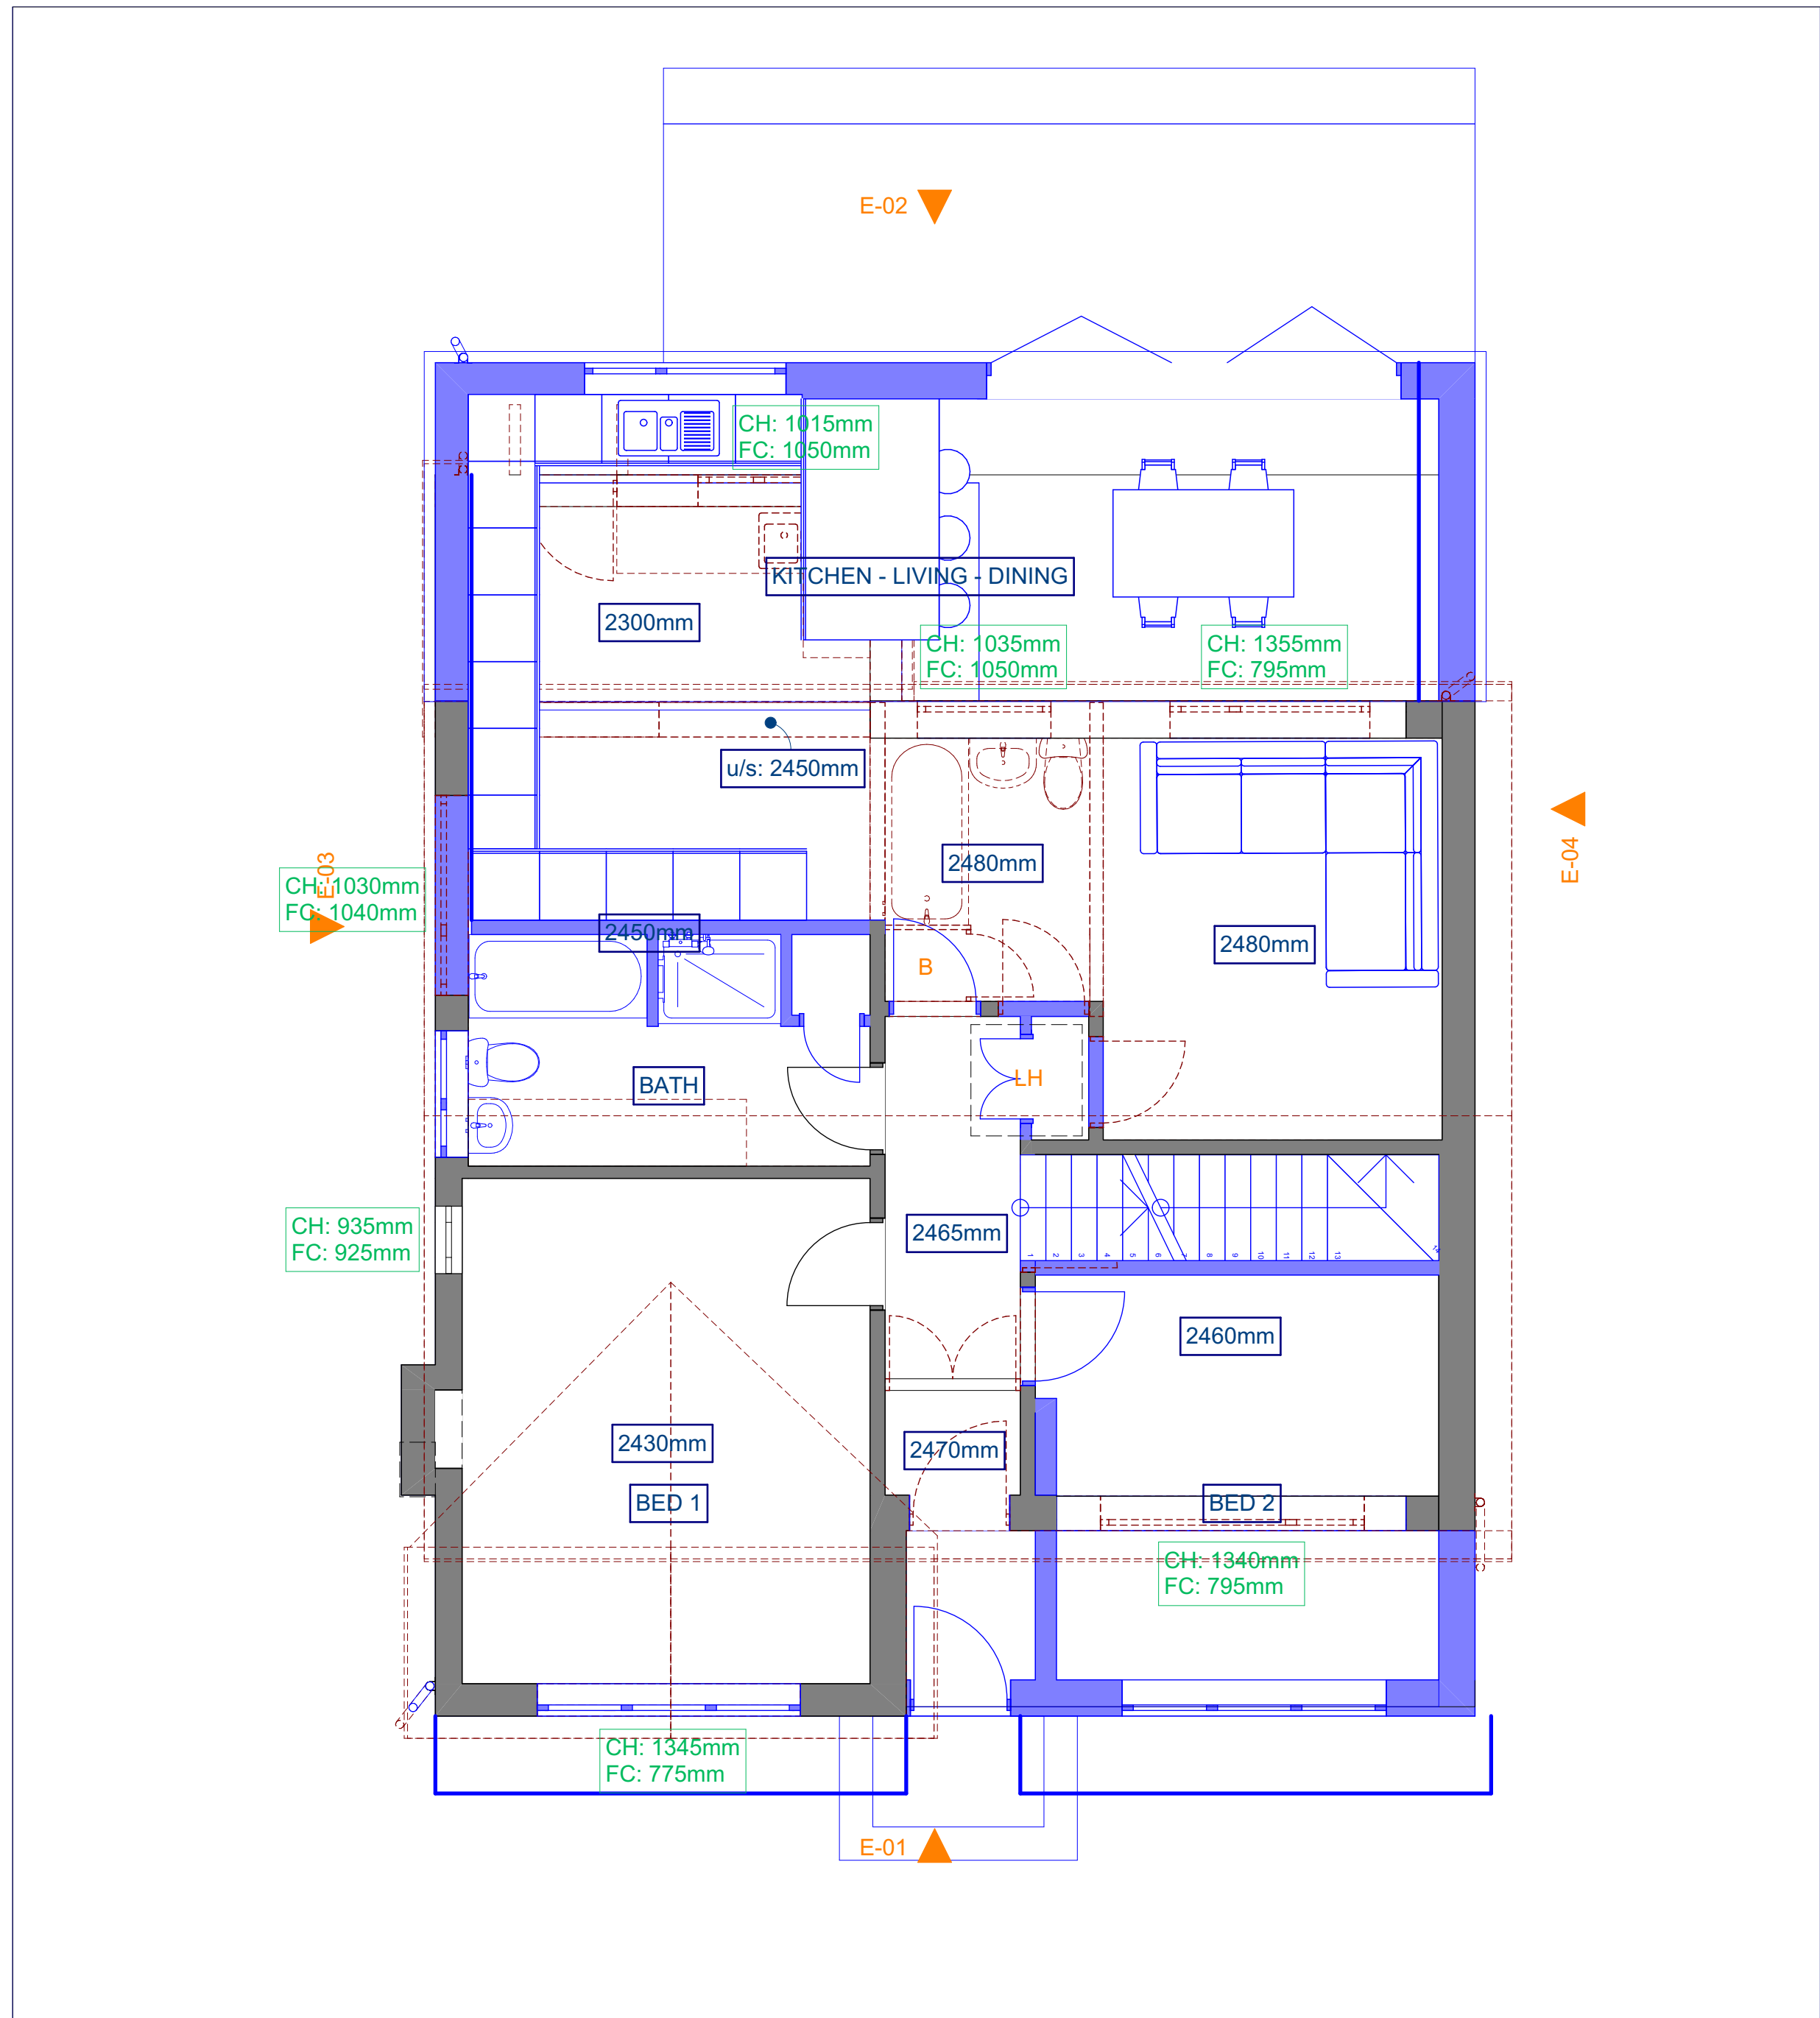

1 As Proposed Ground Floor Plan 1:50

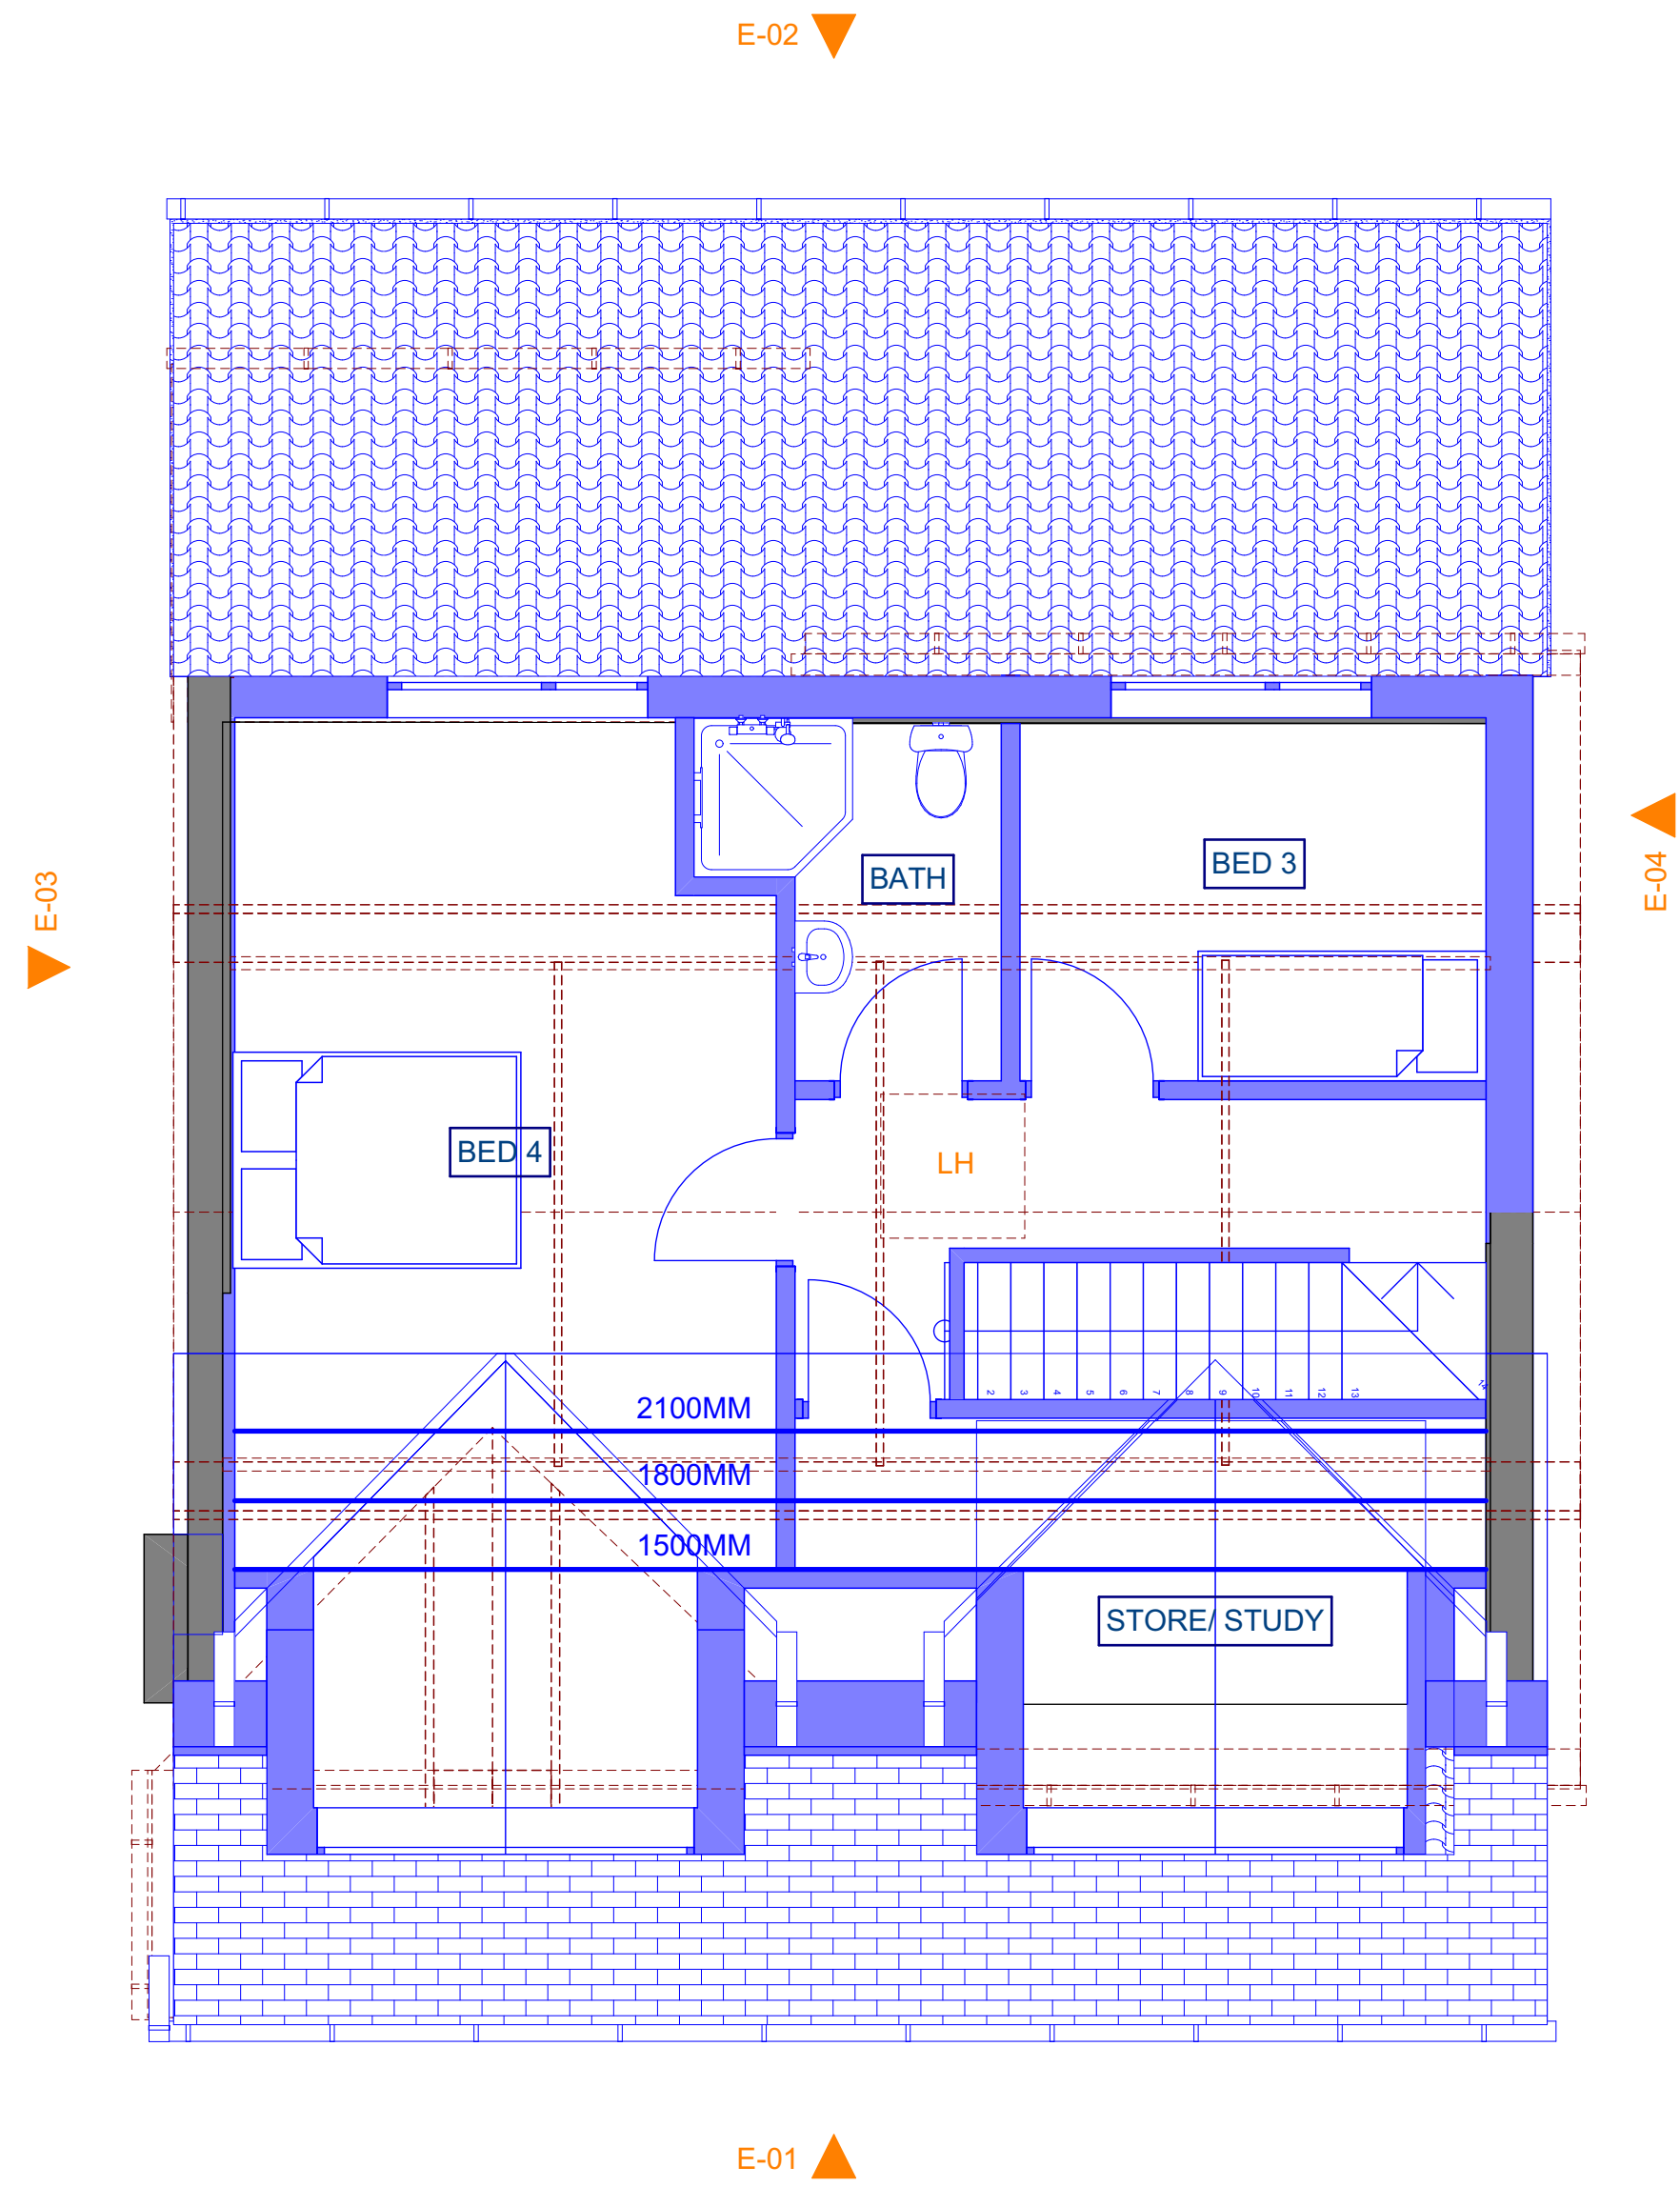

3 As Proposed Roof Plan 1:50



10 1:50 Scale Bar 1:50

Rev: Comment: Date: By:

wood|goldstraw|yorath
ARCHITECTS QUANTITY SURVEYORS CDM CO-ORDINATORS
Churchill House, Regent Road, Stoke on Trent, ST5 5RH
Tel: 01782 208000 Fax: 01782 208112 E-mail: info@woodgoldstraw.co.uk
www.woodgoldstraw.co.uk

Client:
Mr Damon Brough

Project:
Front and Rear Extensions

Scale:
1:50, 1:135.91
Sheet Size:
A0
Drawn:
LOI/AZ

Title:
As Proposed Plans, Elevations and
Perspective Views

Drawing Number:
5005-01-05

CAD file path:
K:\PROJECTS\5005-01 Front & rear extensions\Design\Arch\CAD\5005-01
Drawing Main.dwg
Copyright: Wood Goldstraw Yorath LLP
This drawing has been prepared for planning purposes only and the fact of its knowledge that it is intended for use in connection with the proposed development does not constitute an offer of any other services. The drawing is for reference only and should not be used for any other purpose without the prior written consent of Wood Goldstraw Yorath LLP. 