
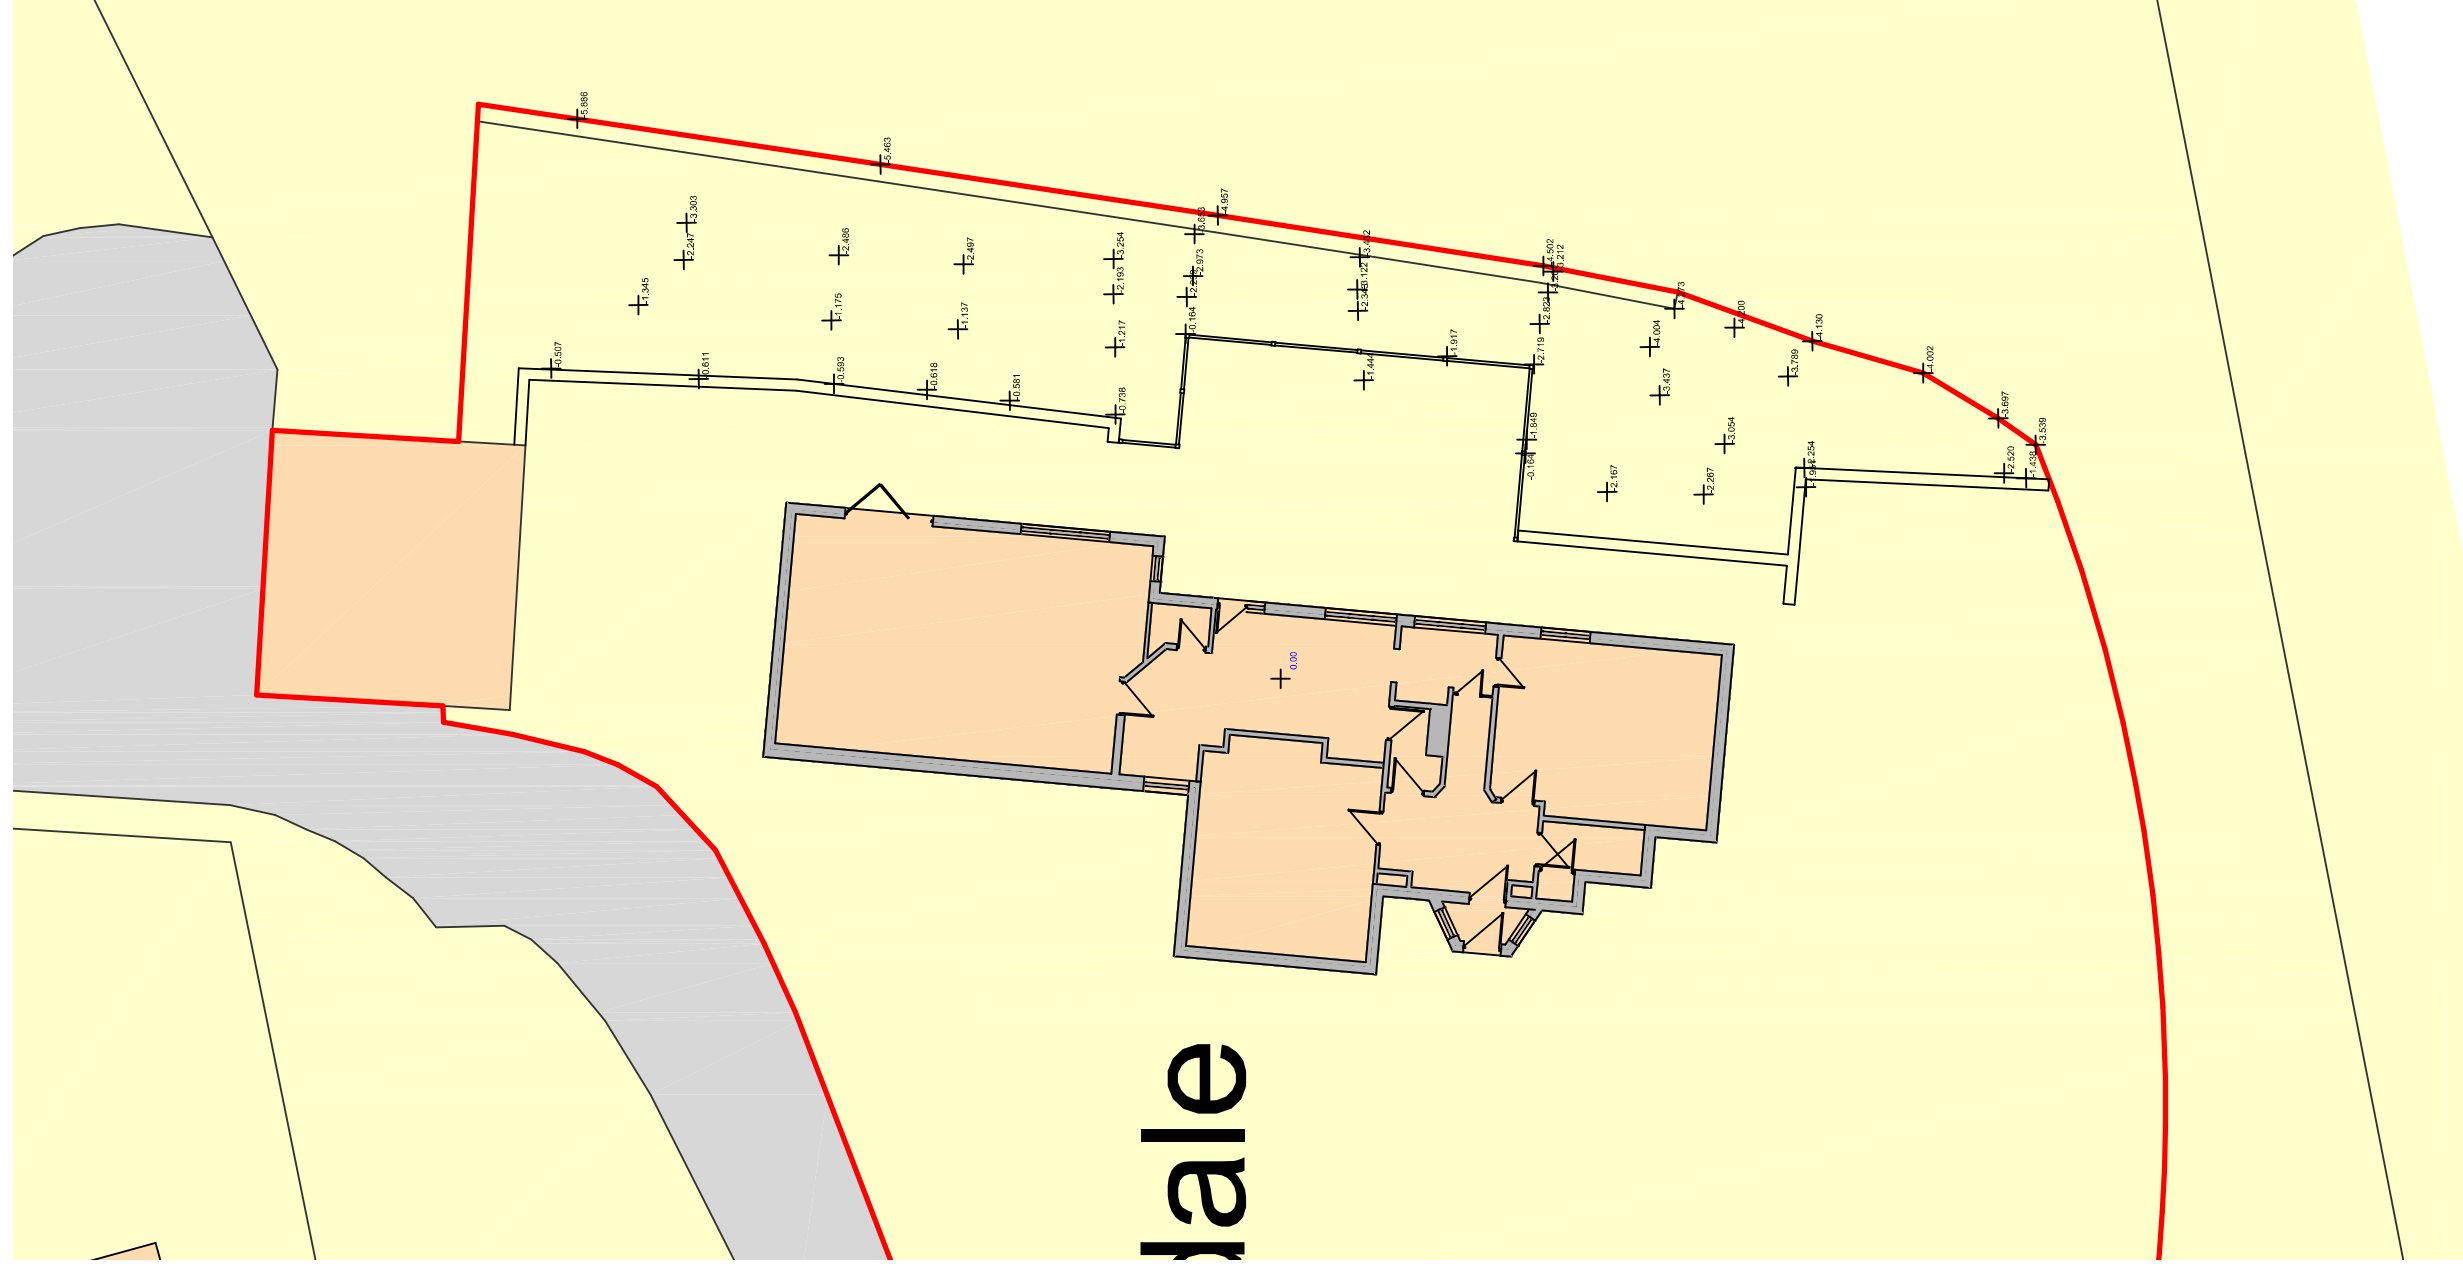
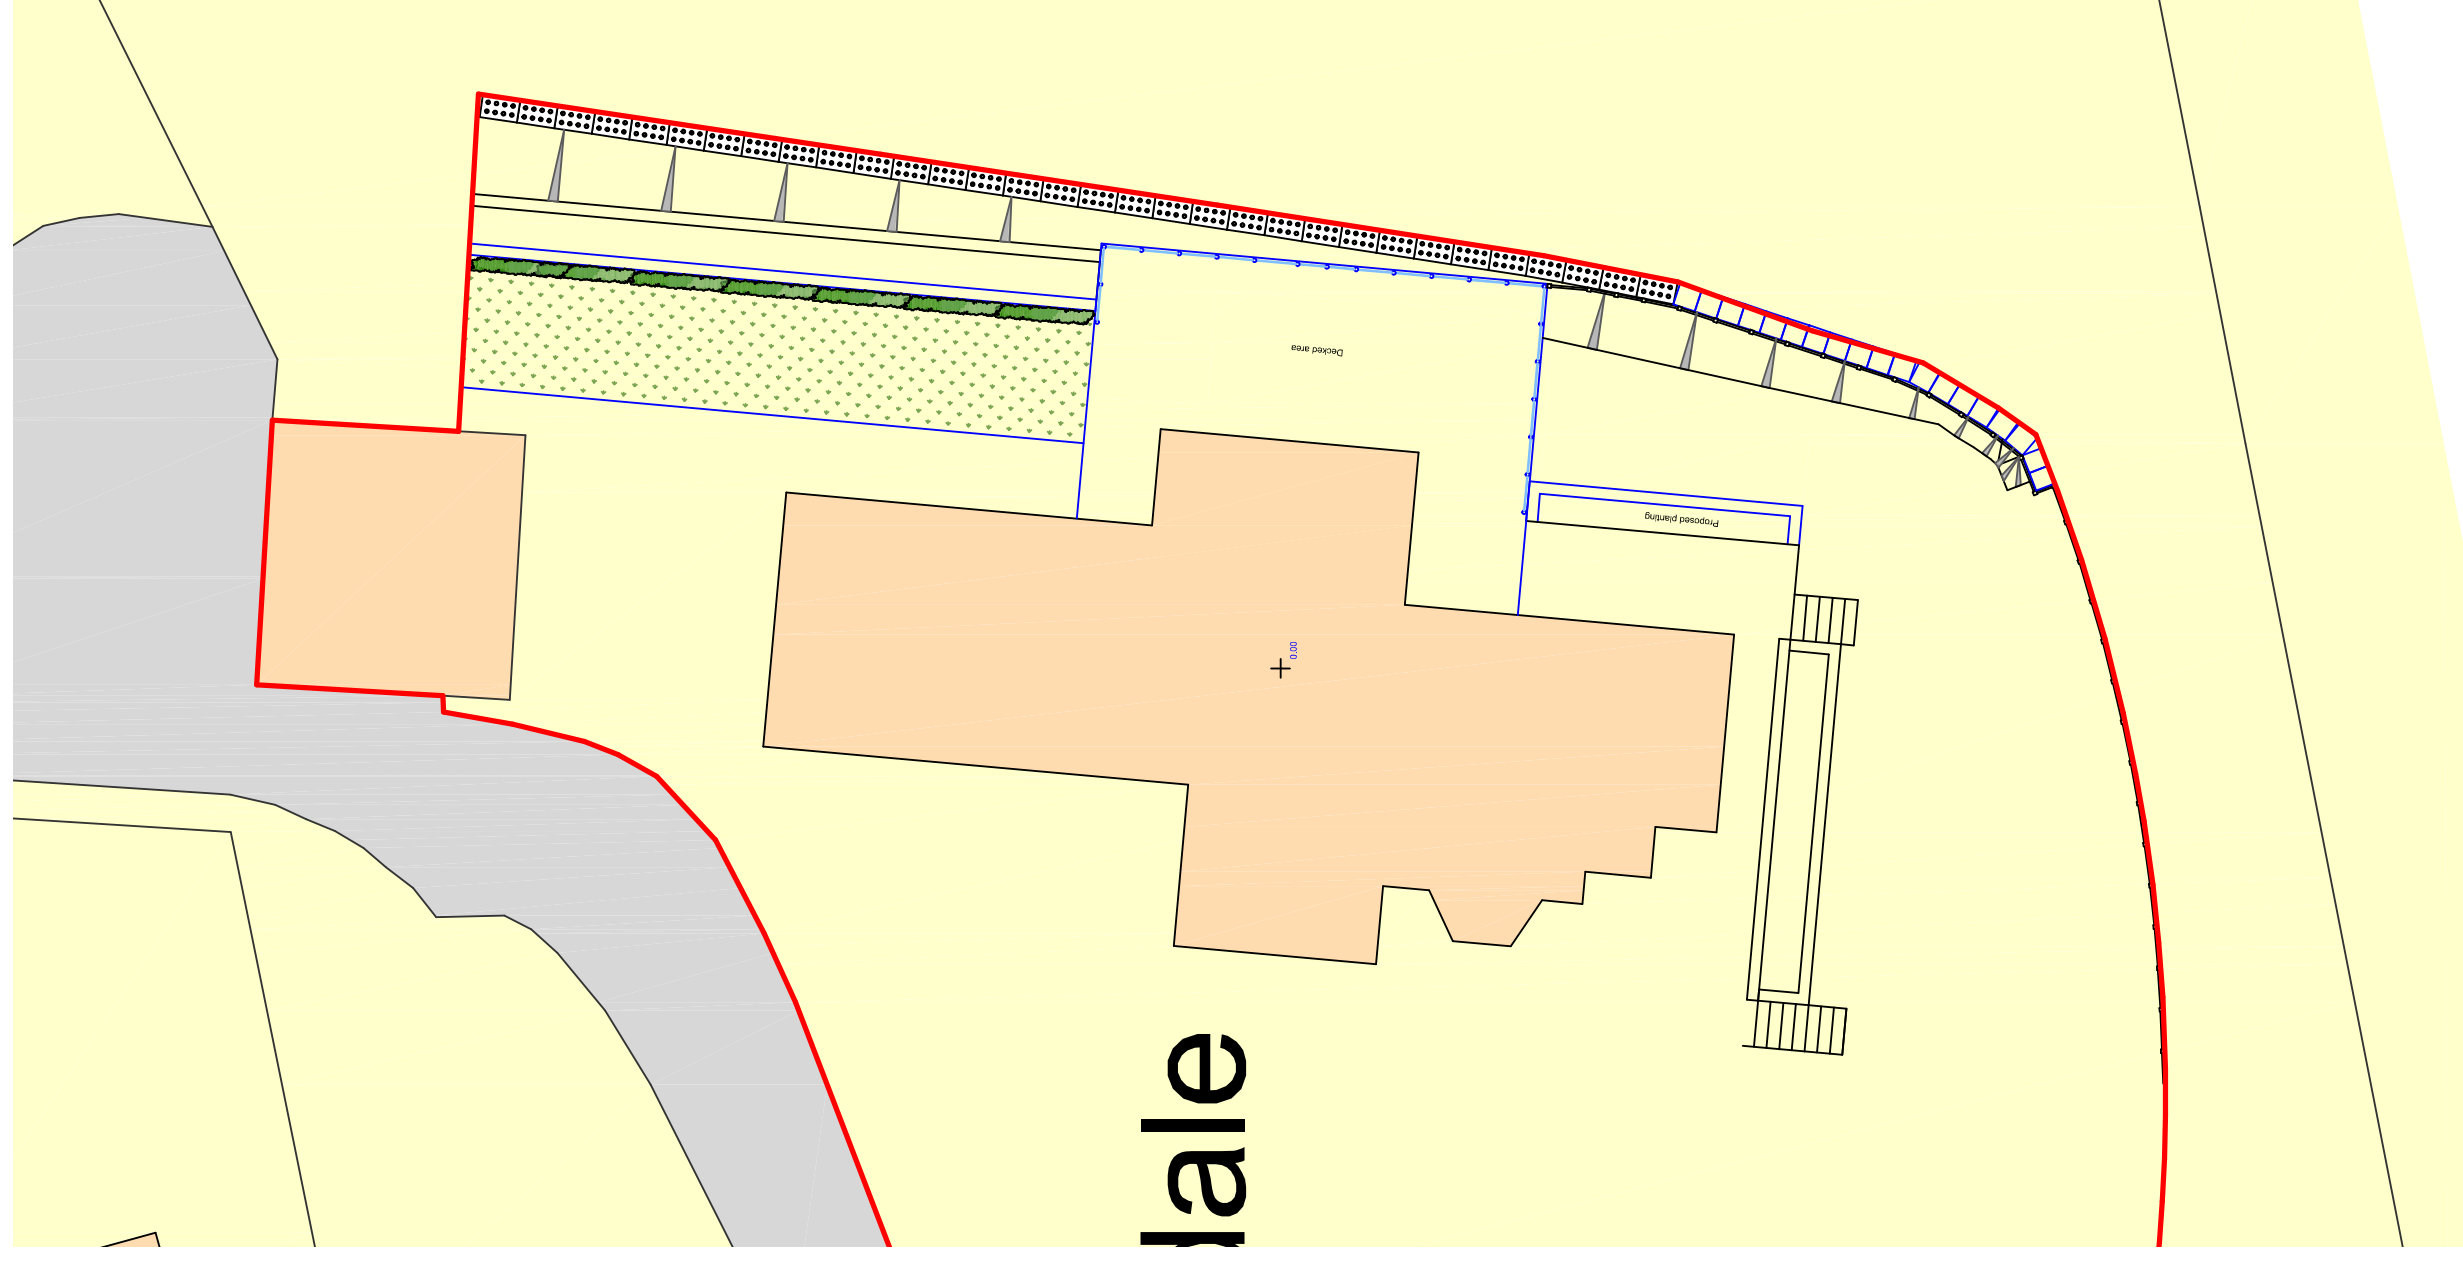


**DBD Architectural
Consultancy Ltd ©2025**

1. Copyright is vested with DBD Architectural Consultancy Ltd.
2. All dimensions to be checked on site before proceeding.
3. Contractor to check/adjust dimensions of new work to suit existing conditions. Do not assume existing structure or details are plumb, square or level.
4. Contractor must notify the architect of any discrepancies before proceeding.
5. All drawings to be read in conjunction with all other contractors drawings and specs.

B	15.05.25	Minor Amendment		
A	14.05.25	Amendments Following clients comments		
Row	Date	Description		

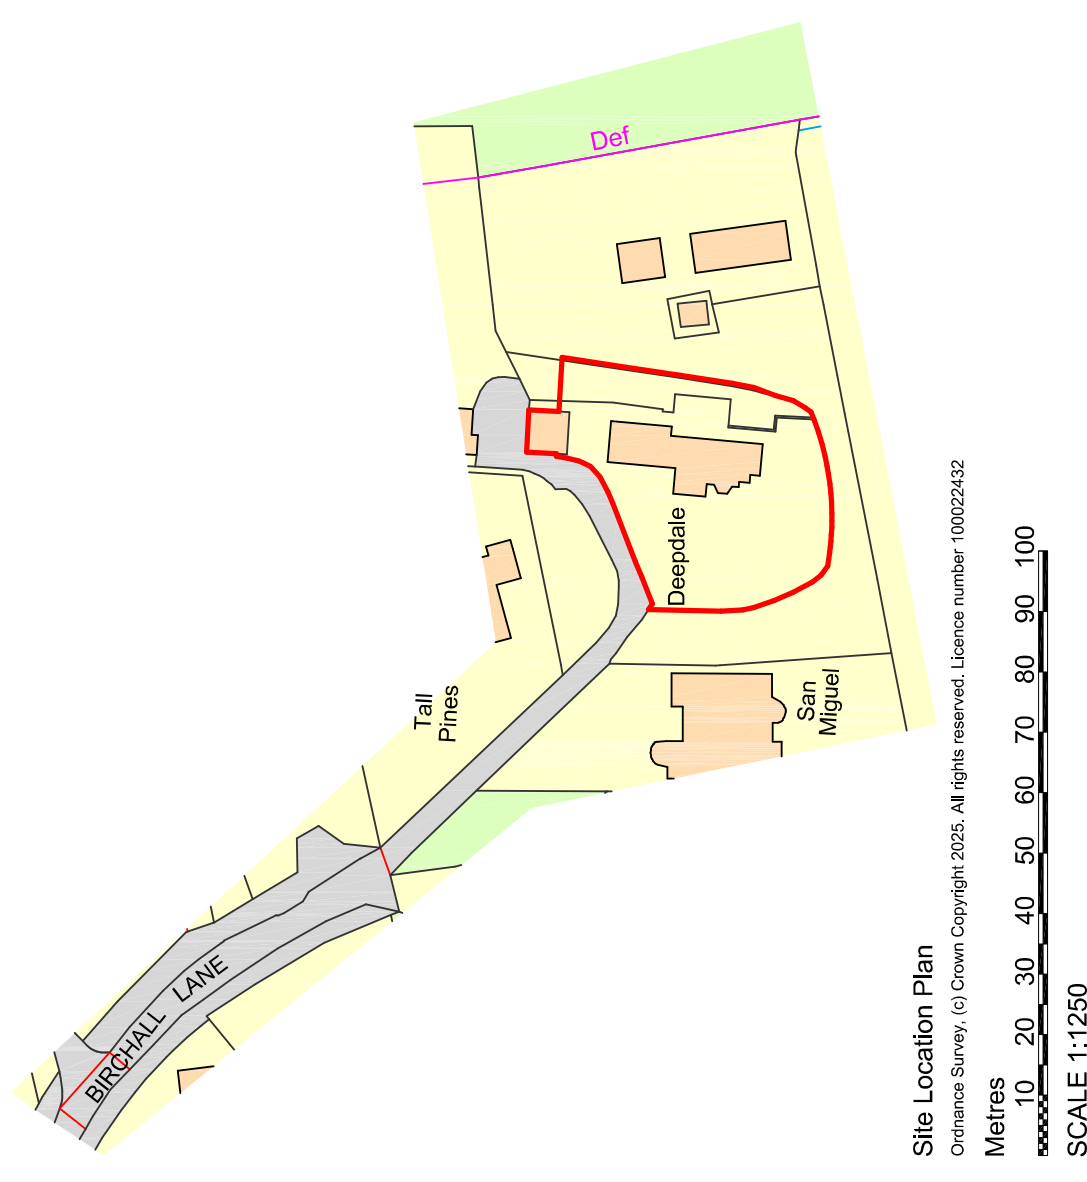

DBD Architectural Consultancy Ltd
 50 Broad Street, Leeds,
 Staffordshire, ST13 5NS
 01538 382118
 mail@dbdconsultants.co.uk
 www.dbdconsultants.co.uk

Mr and Mrs N Podmore
Deepdale
Burchall Lane, Leek

Single storey rear extension and rear landscaping

Title	Site Plans					Scope: Planning		Date	Job No.	2505		
						Station	A2				Sheet	31,03,25
					Drawing Number		PL 01B					