




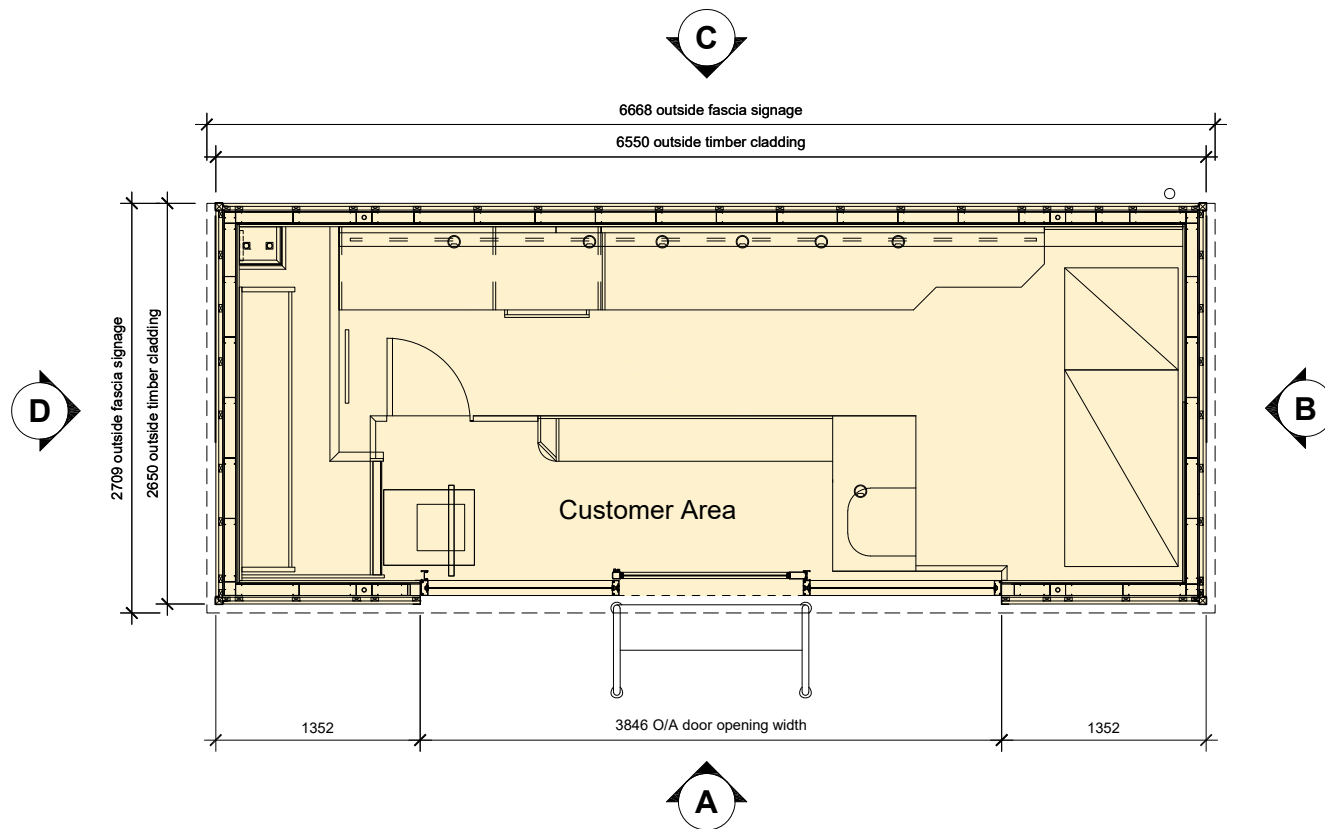

PLAN

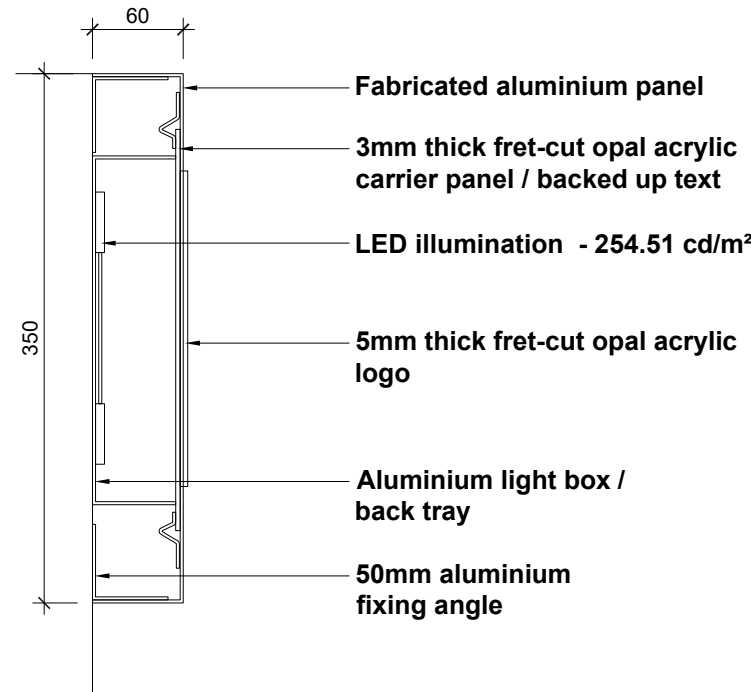


SECTION THROUGH FASCIA SIGNS 1, 2 & 3
SCALE 1:5

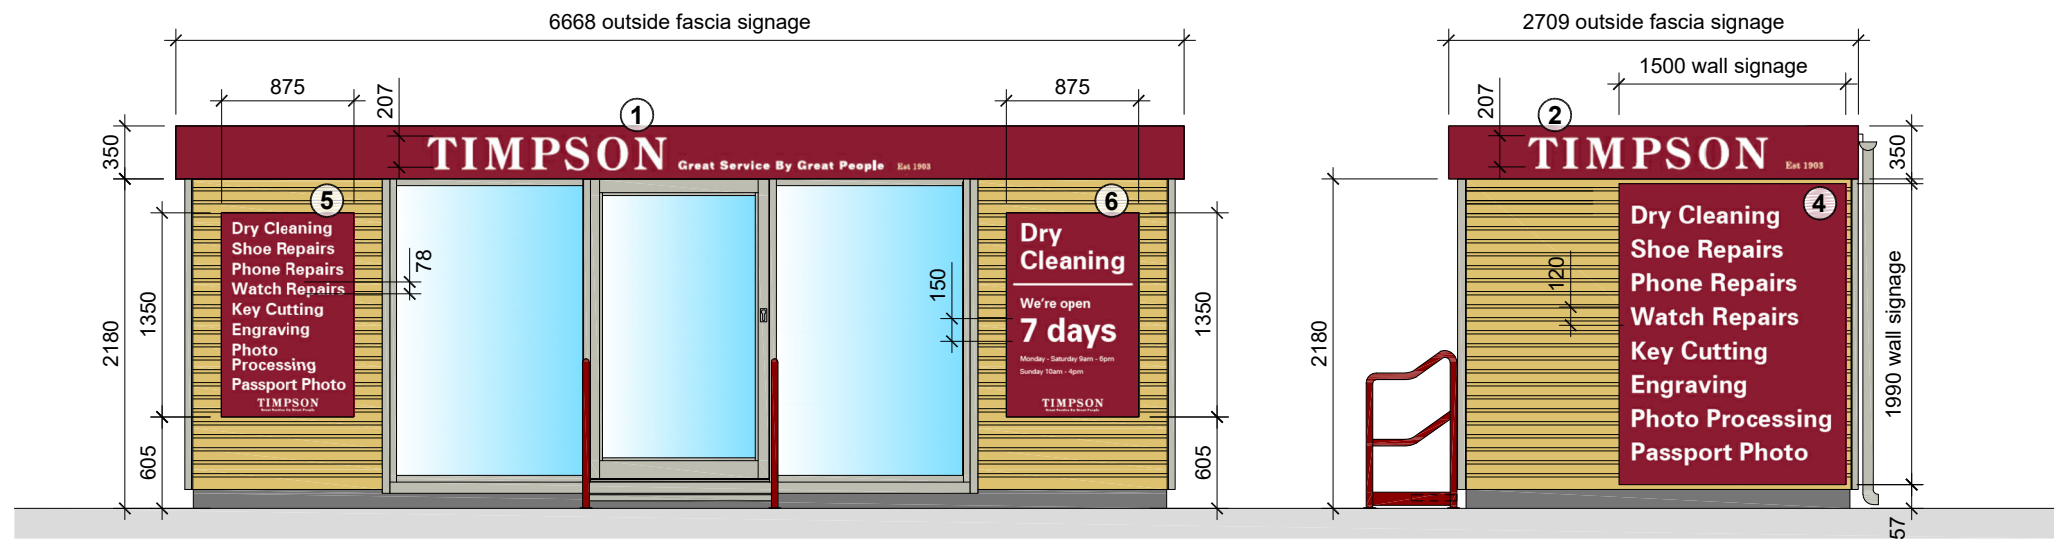

ELEVATION A

ELEVATION B

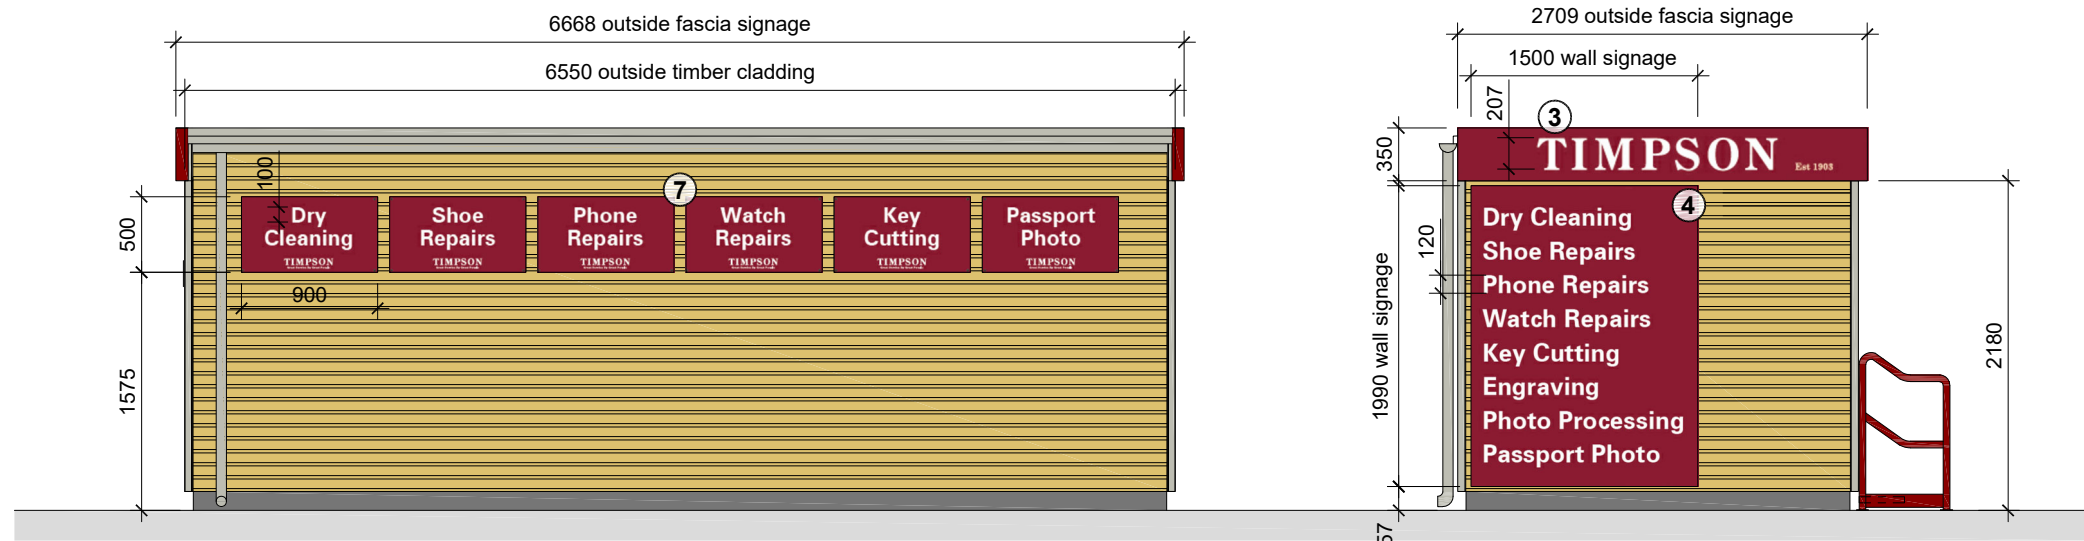

ELEVATION C

ELEVATION D

Sign 1 - Size: 6668 x 350 x 60mm
Sign 2 - Size: 2709 x 350 x 60mm
Sign 3 - Size: 2709 x 350 x 60mm

Specification
3mm thick folded aluminium composite panels (strengthened) finished burgundy RAL 3004 C/W aluminium composite light-box for internal illumination (by LED's). Illuminance 254.51 cd/m²
'Timpson' text - 5mm thick fret-cut opal acrylic pushed through face & adhered to 3mm thick opal acrylic carrier panel C/W clamps. White RAL 9010.
'Great Service...' text - 5mm thick fret-cut opal acrylic pushed through face & adhered to 3mm thick opal acrylic carrier panel C/W clamps. White RAL 9010.
'Est 1903' text - Vinyl graphics applied. White RAL 9010.
Fixing
Using 50mm aluminium angle

Sign 4 (2 no.) - Size: 1500 x 1990

Specification
3mm thick flat aluminium composite panel with full colour digital print (gloss laminated & wrapped edges) applied. Finished Burgundy RAL 3004 with White text RAL 9010. Non illuminated.
Fixing
Through face using coloured plastidomes.

Signs 5 & 6 - Size: 875 x 1350

Specification
3mm thick flat aluminium composite panels with full colour digital prints (gloss laminated & wrapped edges) applied. Finished Burgundy RAL 3004 with White text RAL 9010. Non illuminated.
Fixing
Through face using coloured plastidomes.

Sign 7 (6 no.) - Size: 900 x 500mm

Specification
3mm thick flat aluminium composite panels with full colour digital prints (gloss laminated & wrapped edges) applied. Finished Burgundy RAL 3004 with White text RAL 9010. Non illuminated.
Fixing
Each fixed through face using 4 no. coloured plastidomes.

NOTES:

PROPOSED AREAS	sq ft	sq m
Gross Internal Area	156 sq ft	14.5 sq m
Gross External Area	185 sq ft	17 sq m

REVISION: 3	BY: RHM	CHECKED:	DATE: 29/04/2025
Section through fascia sign added. Signage on side elevations amended to face fixed in lieu of recessed. RWP moved externally and gutter added. Specification of signs 4, 5 & 6 updated.			
REVISION: 2	BY: RHM	CHECKED:	DATE: 09/11/2022
Dimensions added to signage on rear elevation.			
REVISION: 1	BY: RHM	CHECKED:	DATE: 08/08/2022
Initial issue			

STATUS

A3 | PLANNING

CLIENT

Sainsbury's

PROJECT

TIMPSON POD CONCESSIONS

TITLE

TIMPSON POD WITH REAR SIGNAGE
6550mm x 2650mm
PROPOSED SIGNAGE

Hadfield Cawkwell Davidson

Broomgrove Lodge, 13 Broomgrove Rd, Sheffield, S10 2LZ T 0114 266 8181 www.hcd.co.uk

HCD PROJECT NO. 2021-249	SCALE 1:50 / 5 @ A2	REV. 3
ASSET-ID, PROGRAMME CODE AS-XXXX_2002	ORIGINATOR HCD	DIVISION Z05
LEVEL ZZ	TYPE - ROLE - NUMBER SK-A-9121	

