




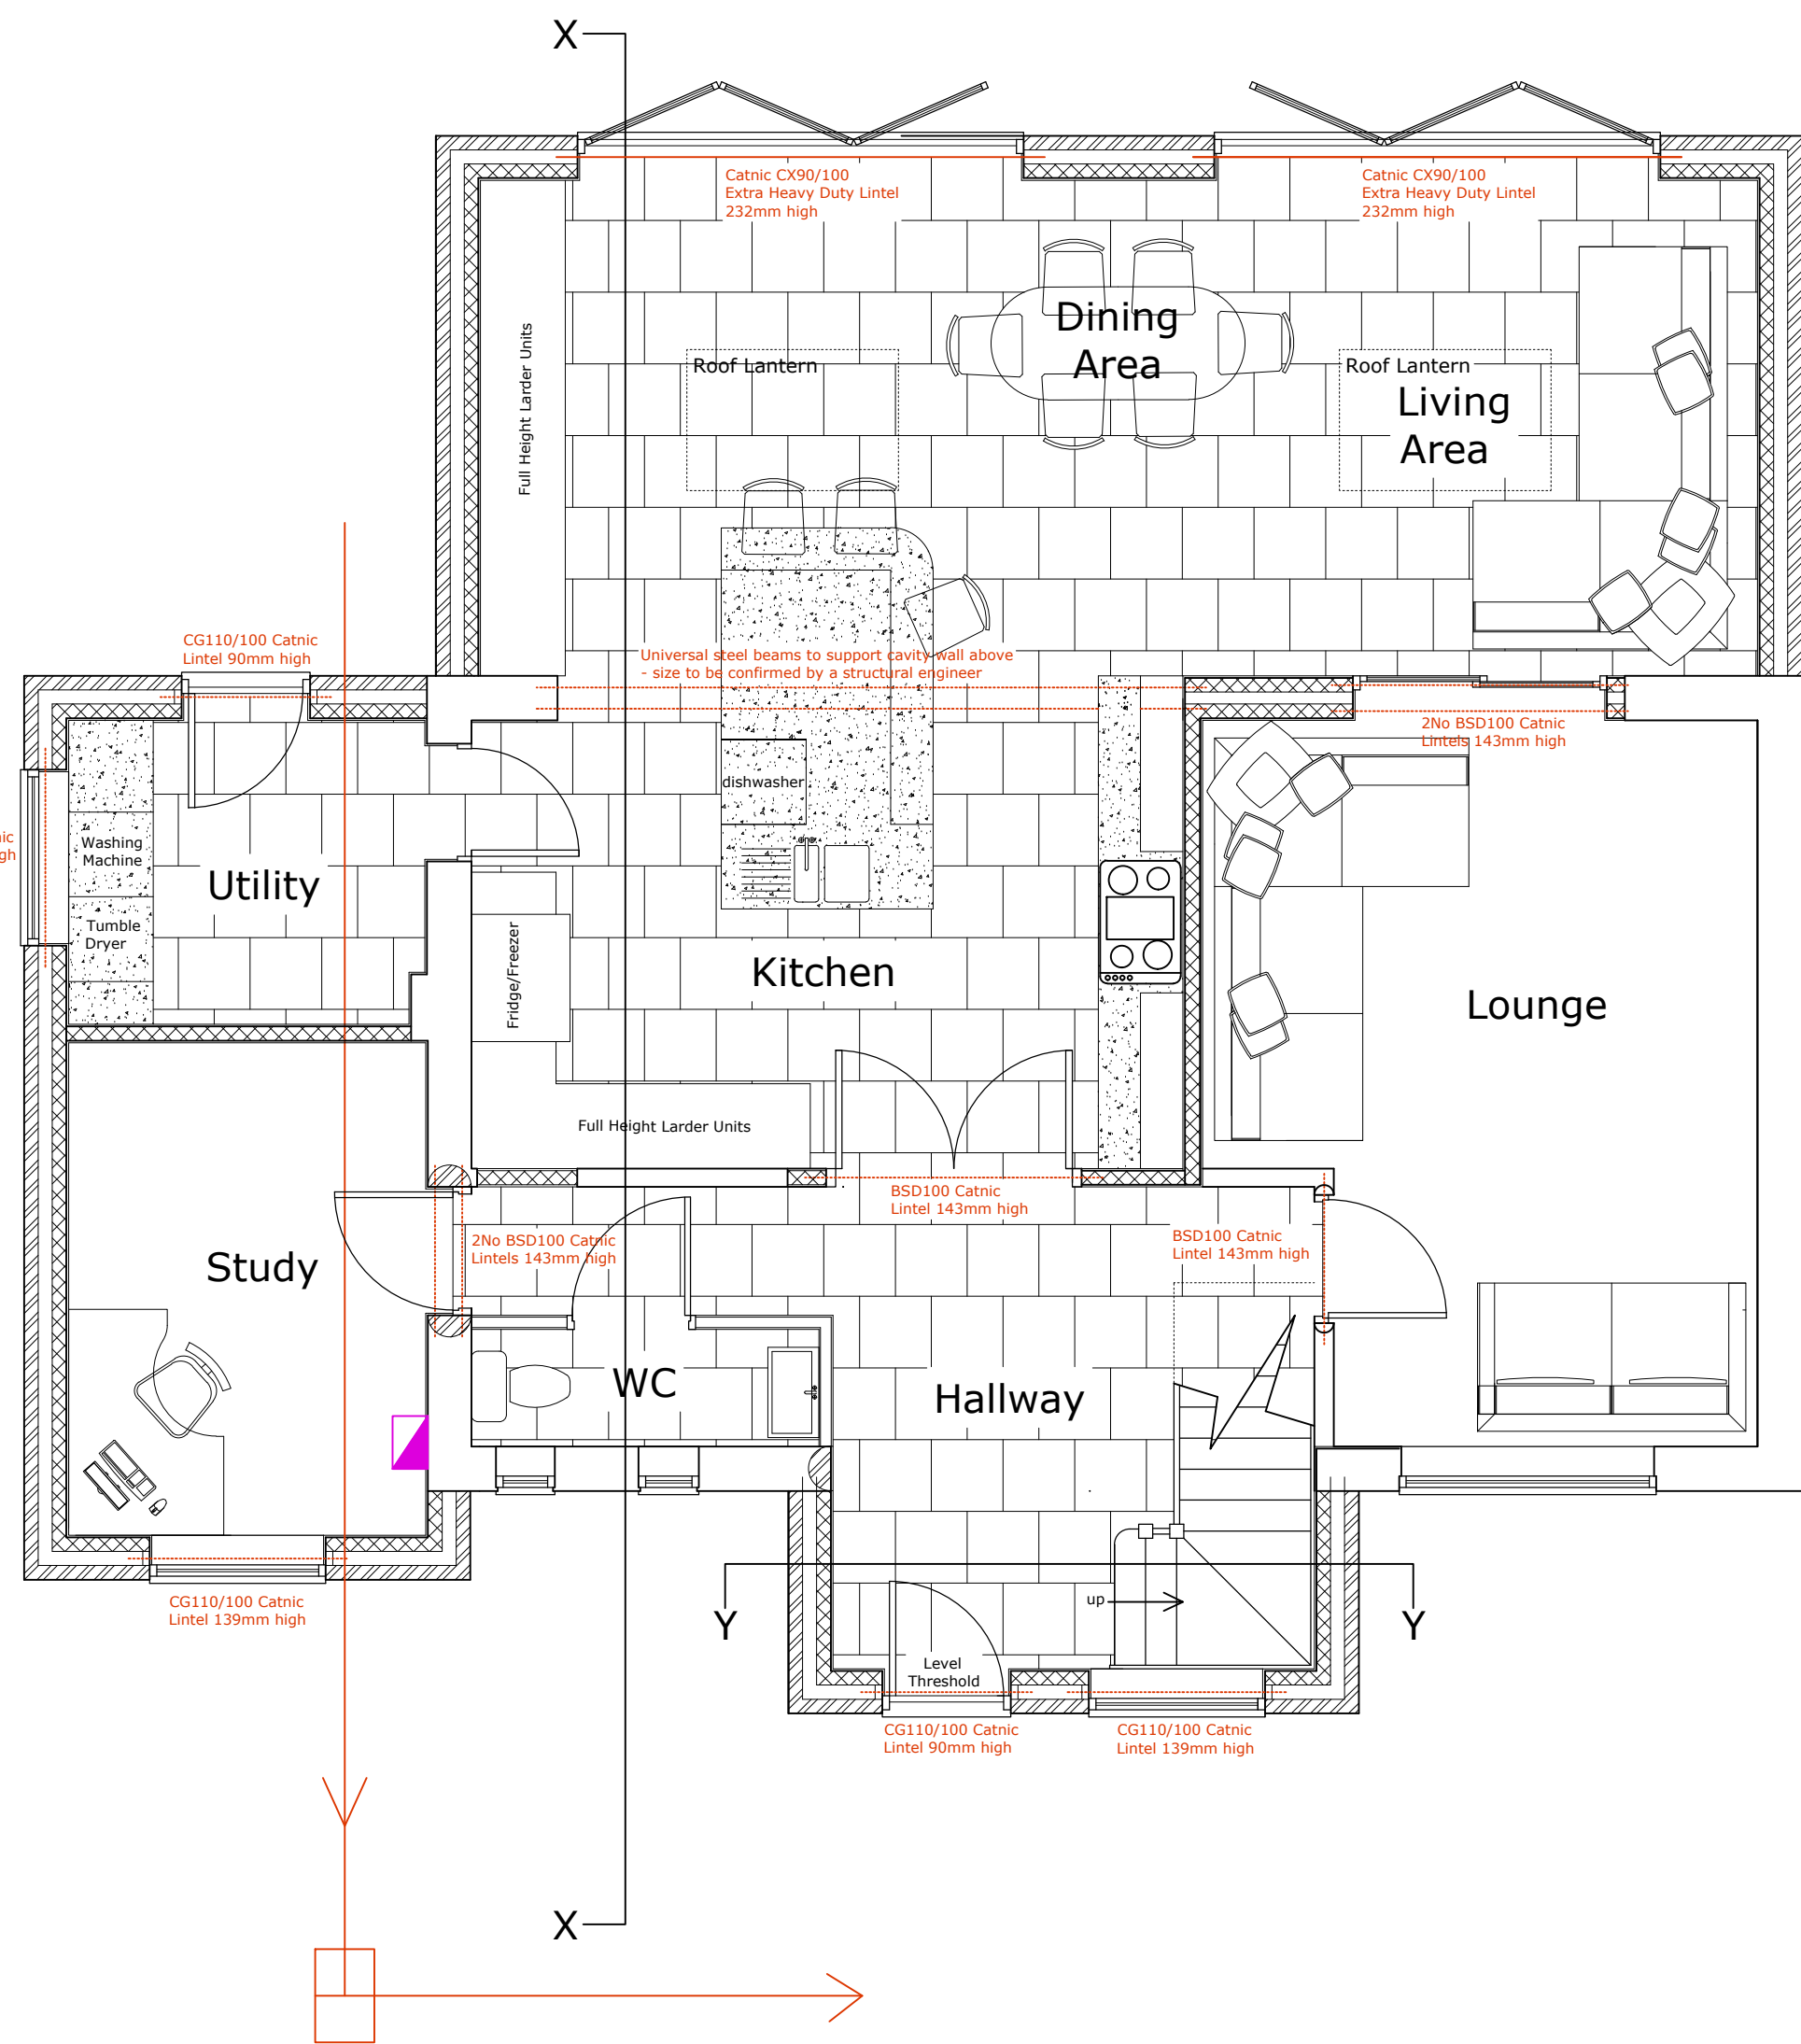

Proposed Ground Floor Plan

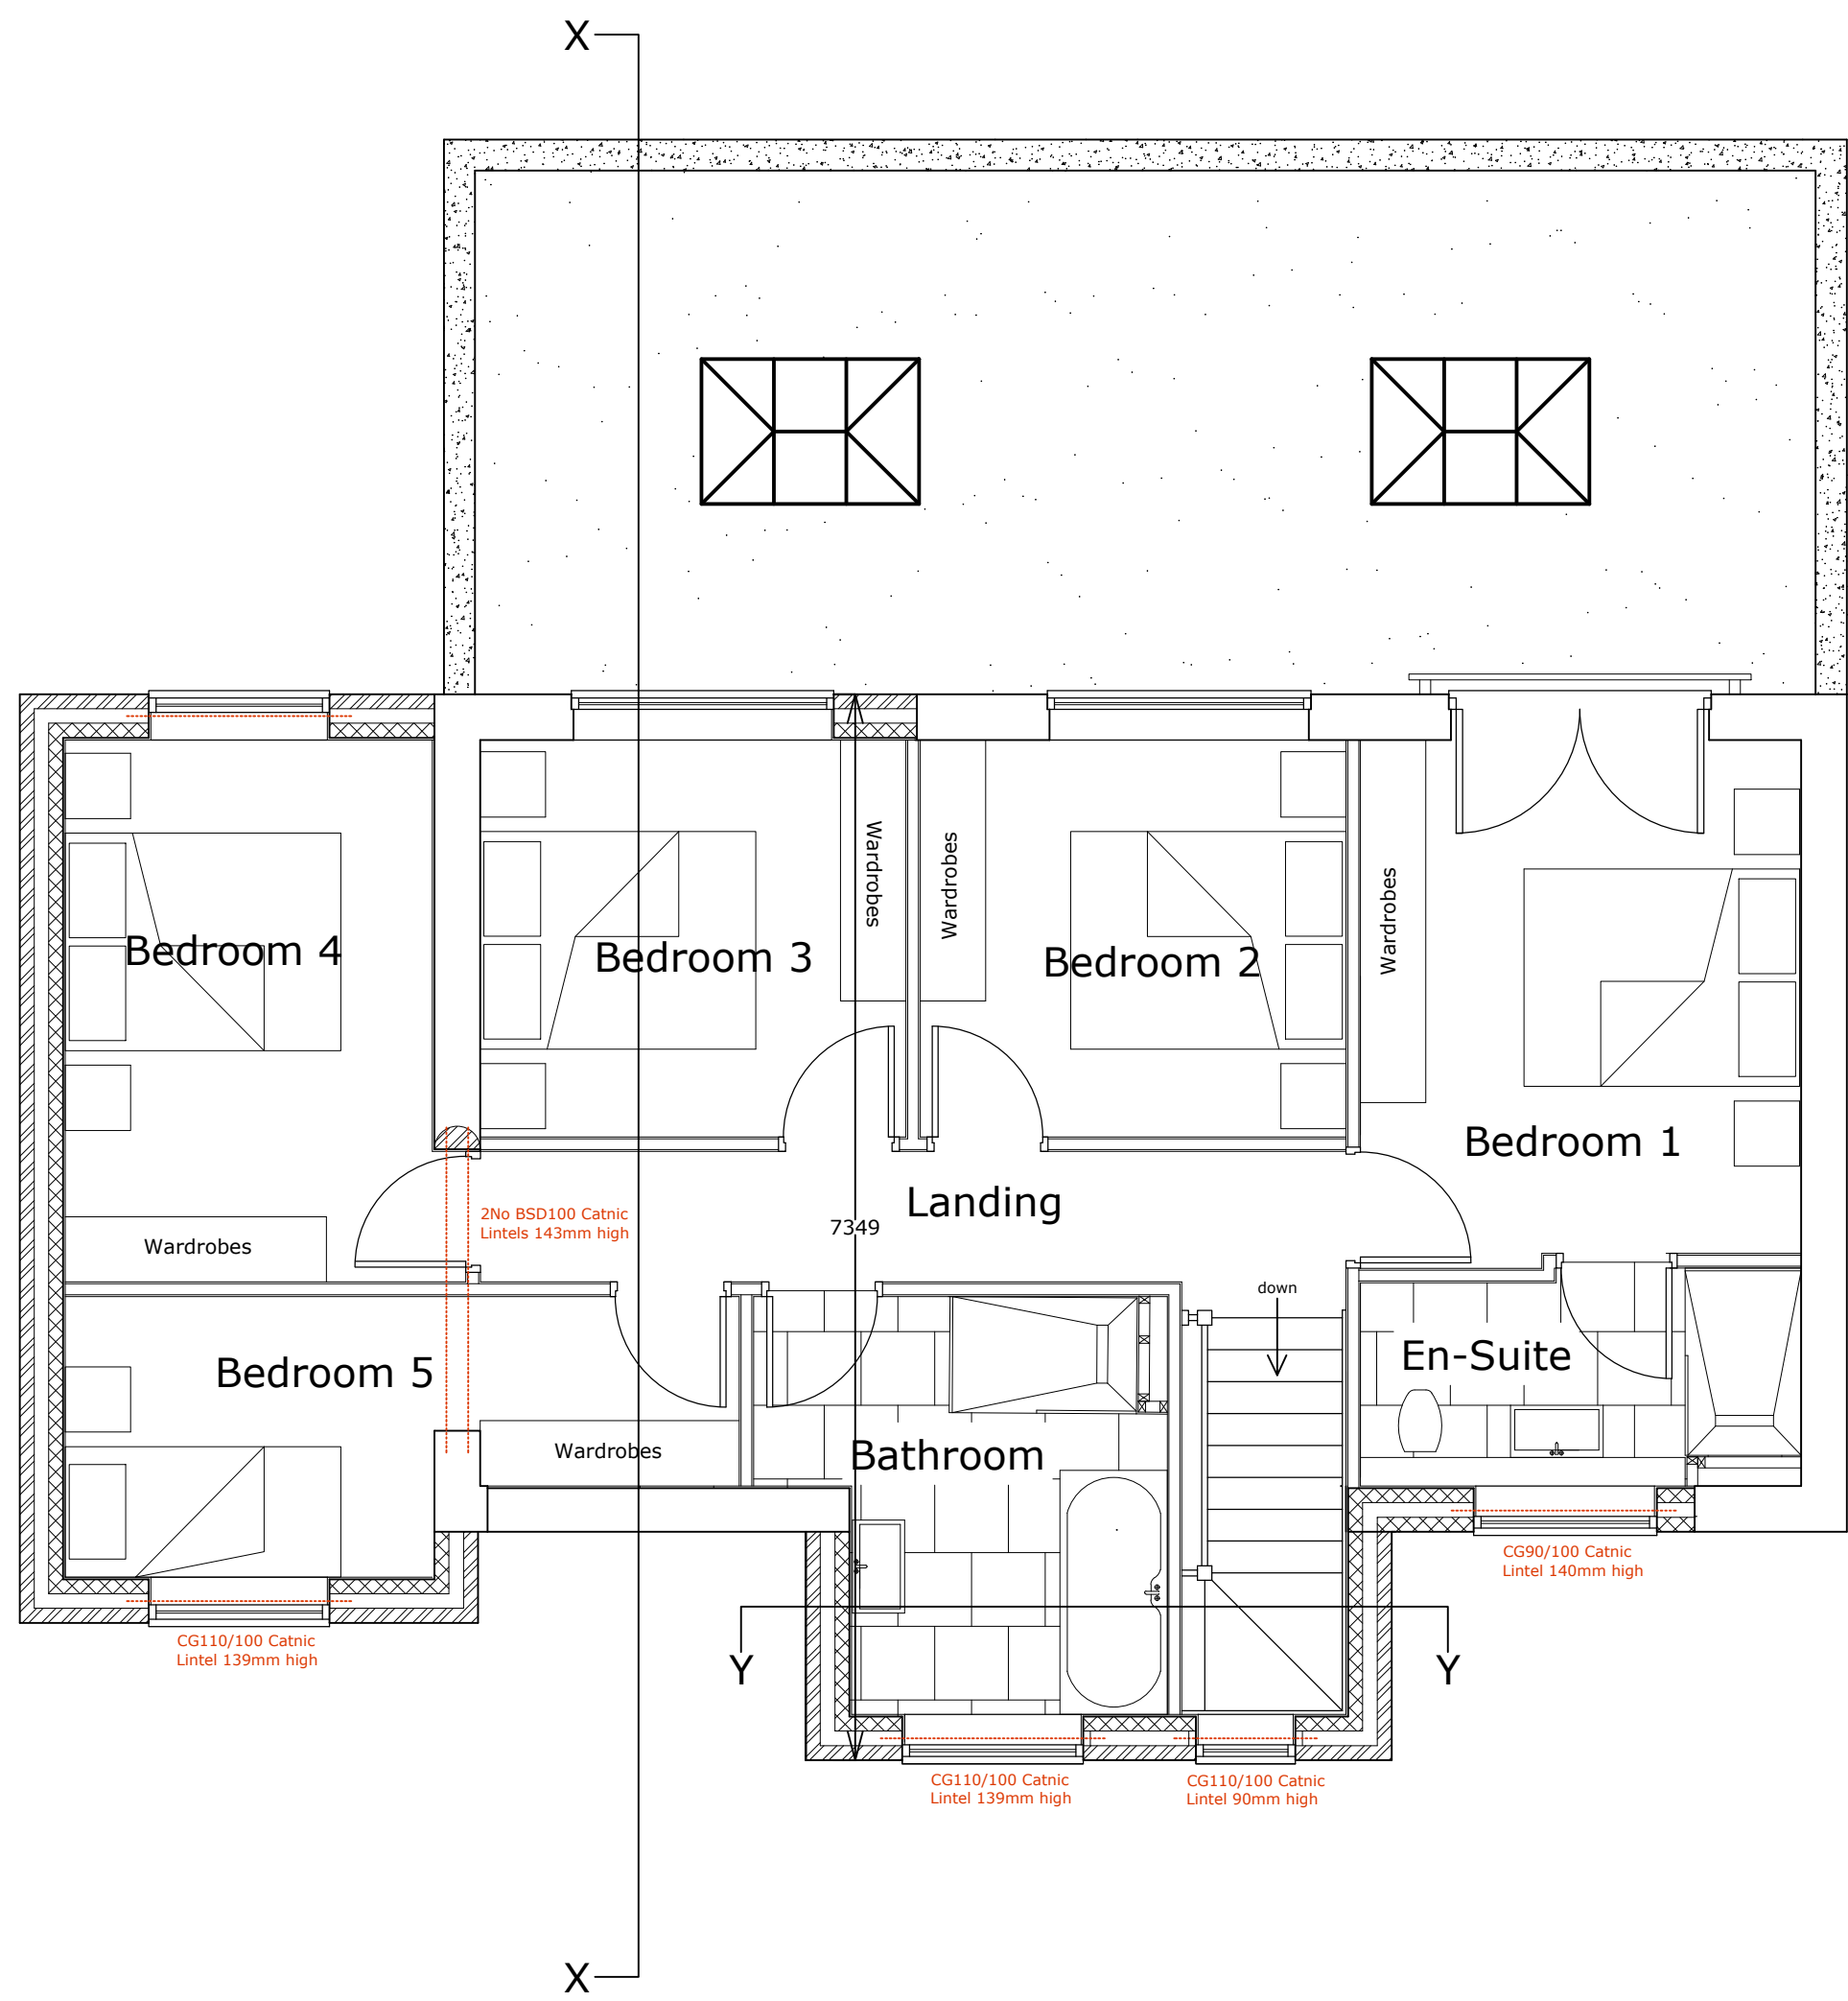

Proposed First Floor Plan

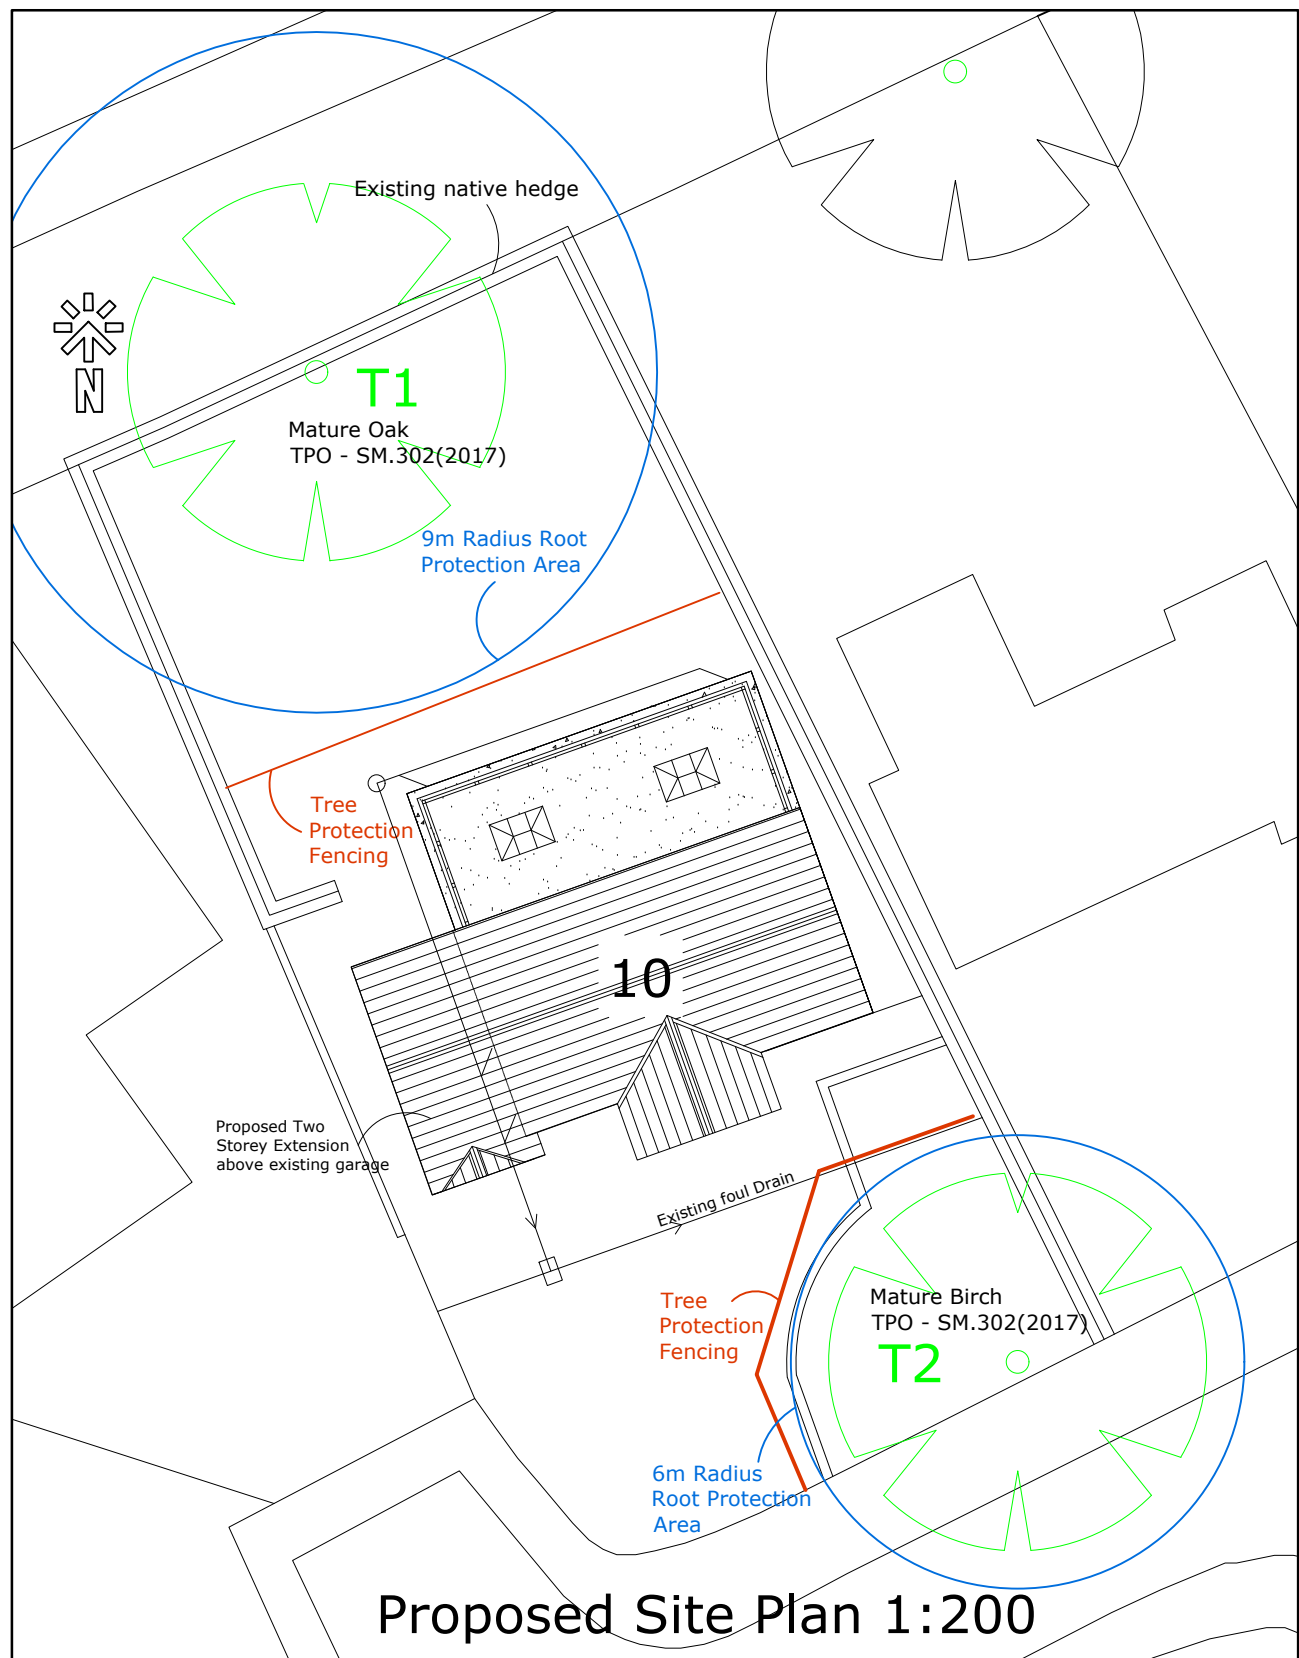

METHOD STATEMENT
Tree Protection Scheme

During the construction work a 2.3m high steel mesh fence will be erected in the position shown around the 2No trees to prevent construction work and storage materials straying into this area. Posts are to be driven into the ground at 3m centres in accordance with BS5837:2012.

Signage to be erected indicating "Construction Exclusion Zone - Keep Out".


The protection zone should be treated as a 'no go' area with any access to this area relating to construction to be agreed in writing with the Local Authority beforehand.

The main contractor is to ensure that all of the workforce and sub-contractors employed are made aware of the significance of the protected area beyond the fence and they are aware of the following: -


1. Excavation shall not take place within this area.
2. No debris shall be stored within this area.
3. No machinery or construction materials shall be stored within this area.
4. No workforce shall enter this area.




Proposed Front Elevation

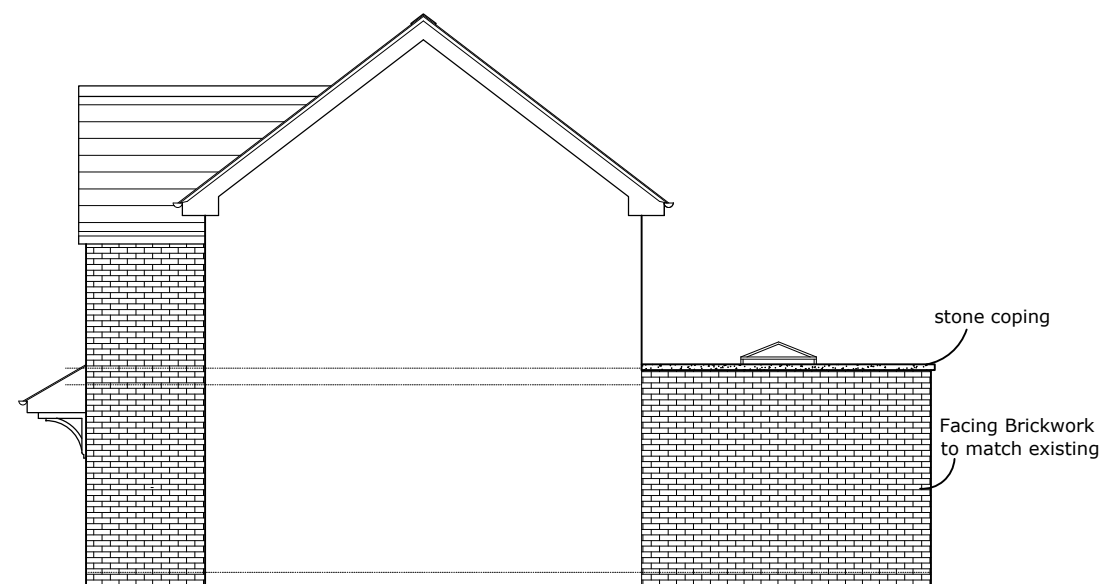


Proposed Side Rear Elevation

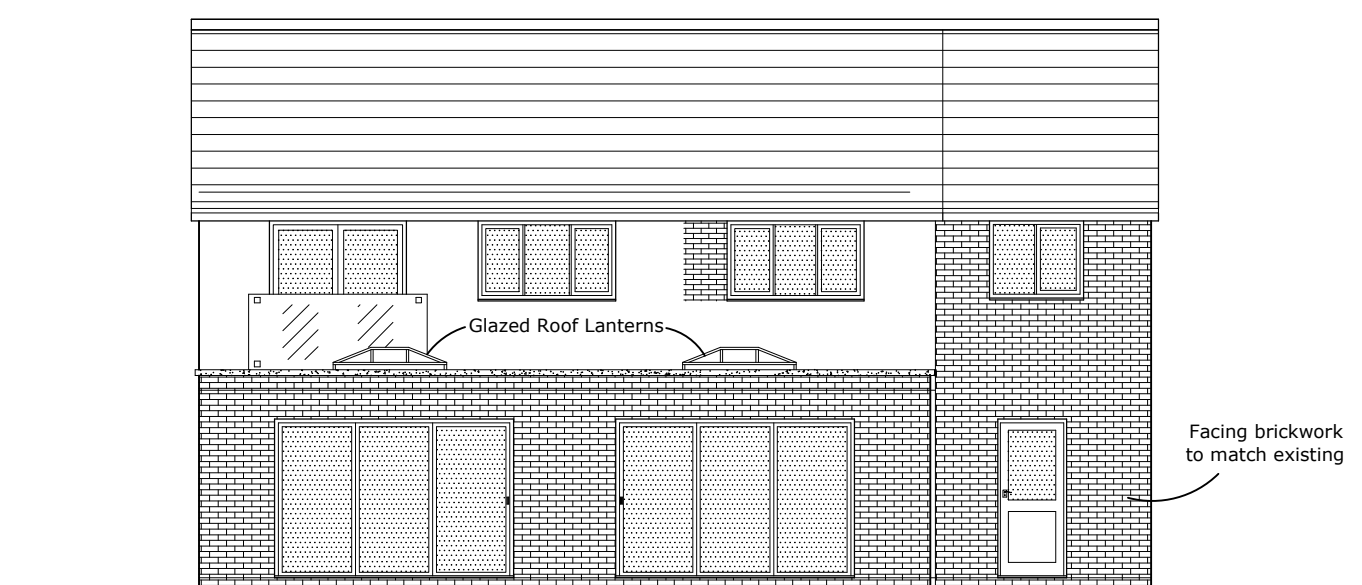

Proposed Inner Rear Elevation

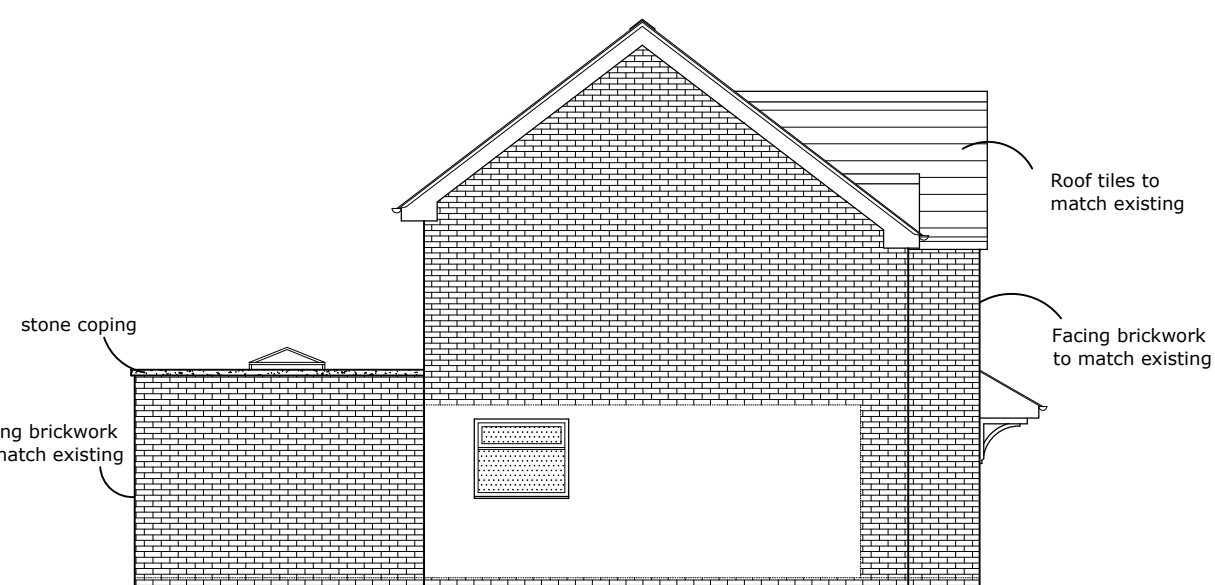

Proposed Side Elevation

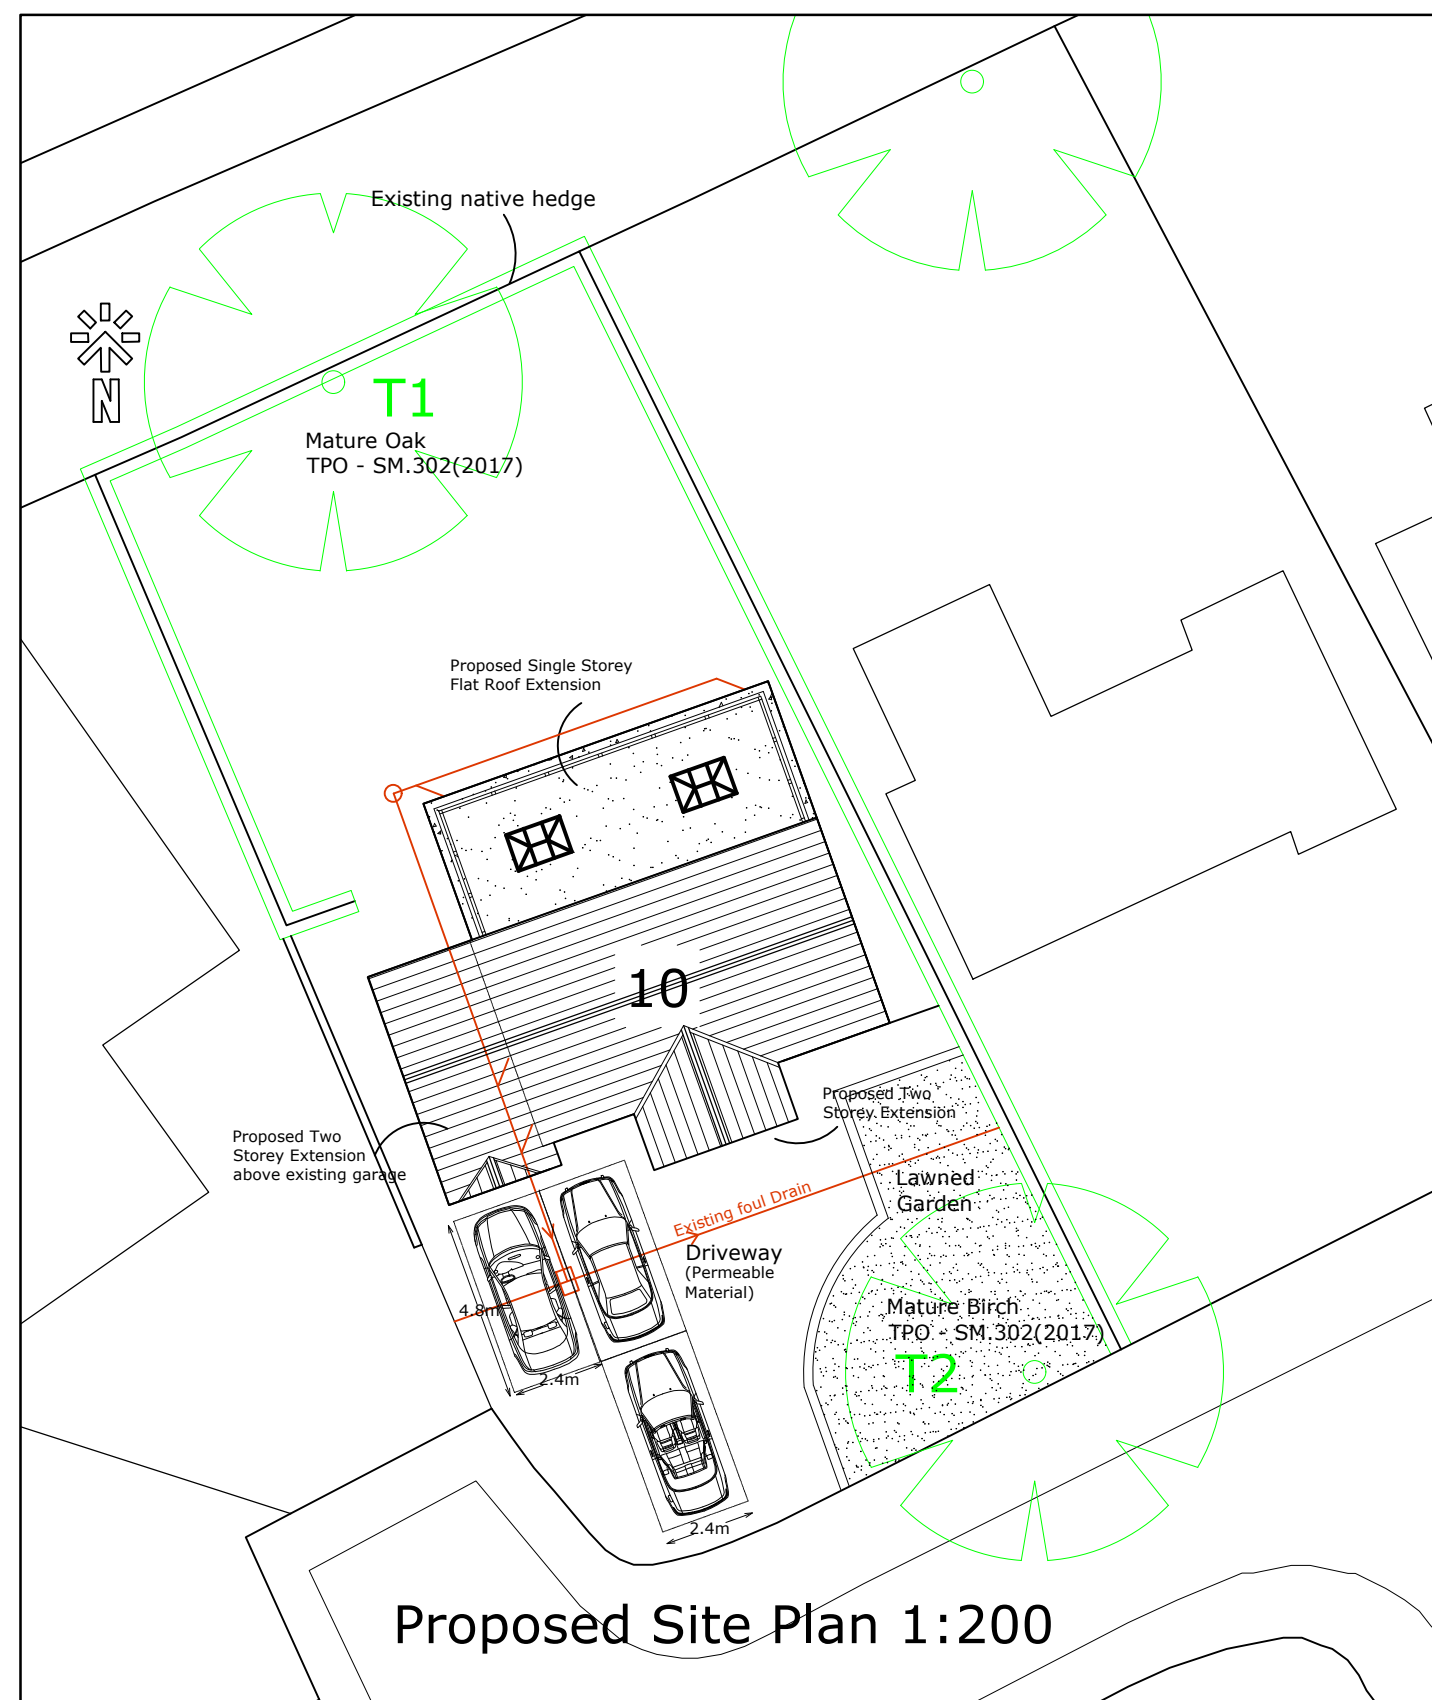

Proposed Site Plan 1:200

- Revision:
- i. 13/04/25 LJH Parking Details added to Site Plan
 - ii. 17/05/25 LJH Extension reduced in size

Title: Proposed Plans & Elevations 10 Spinney Close Endon Stoke-On-Trent, ST9 9BP		
Client: Mr A Mountford		
Scale: 1:50, 1:100, 1:200 @A1	Drawing number: 0110-02	
Date: 02/03/25	Drawn by: LJH	Revision: ii.

L J Hughes