



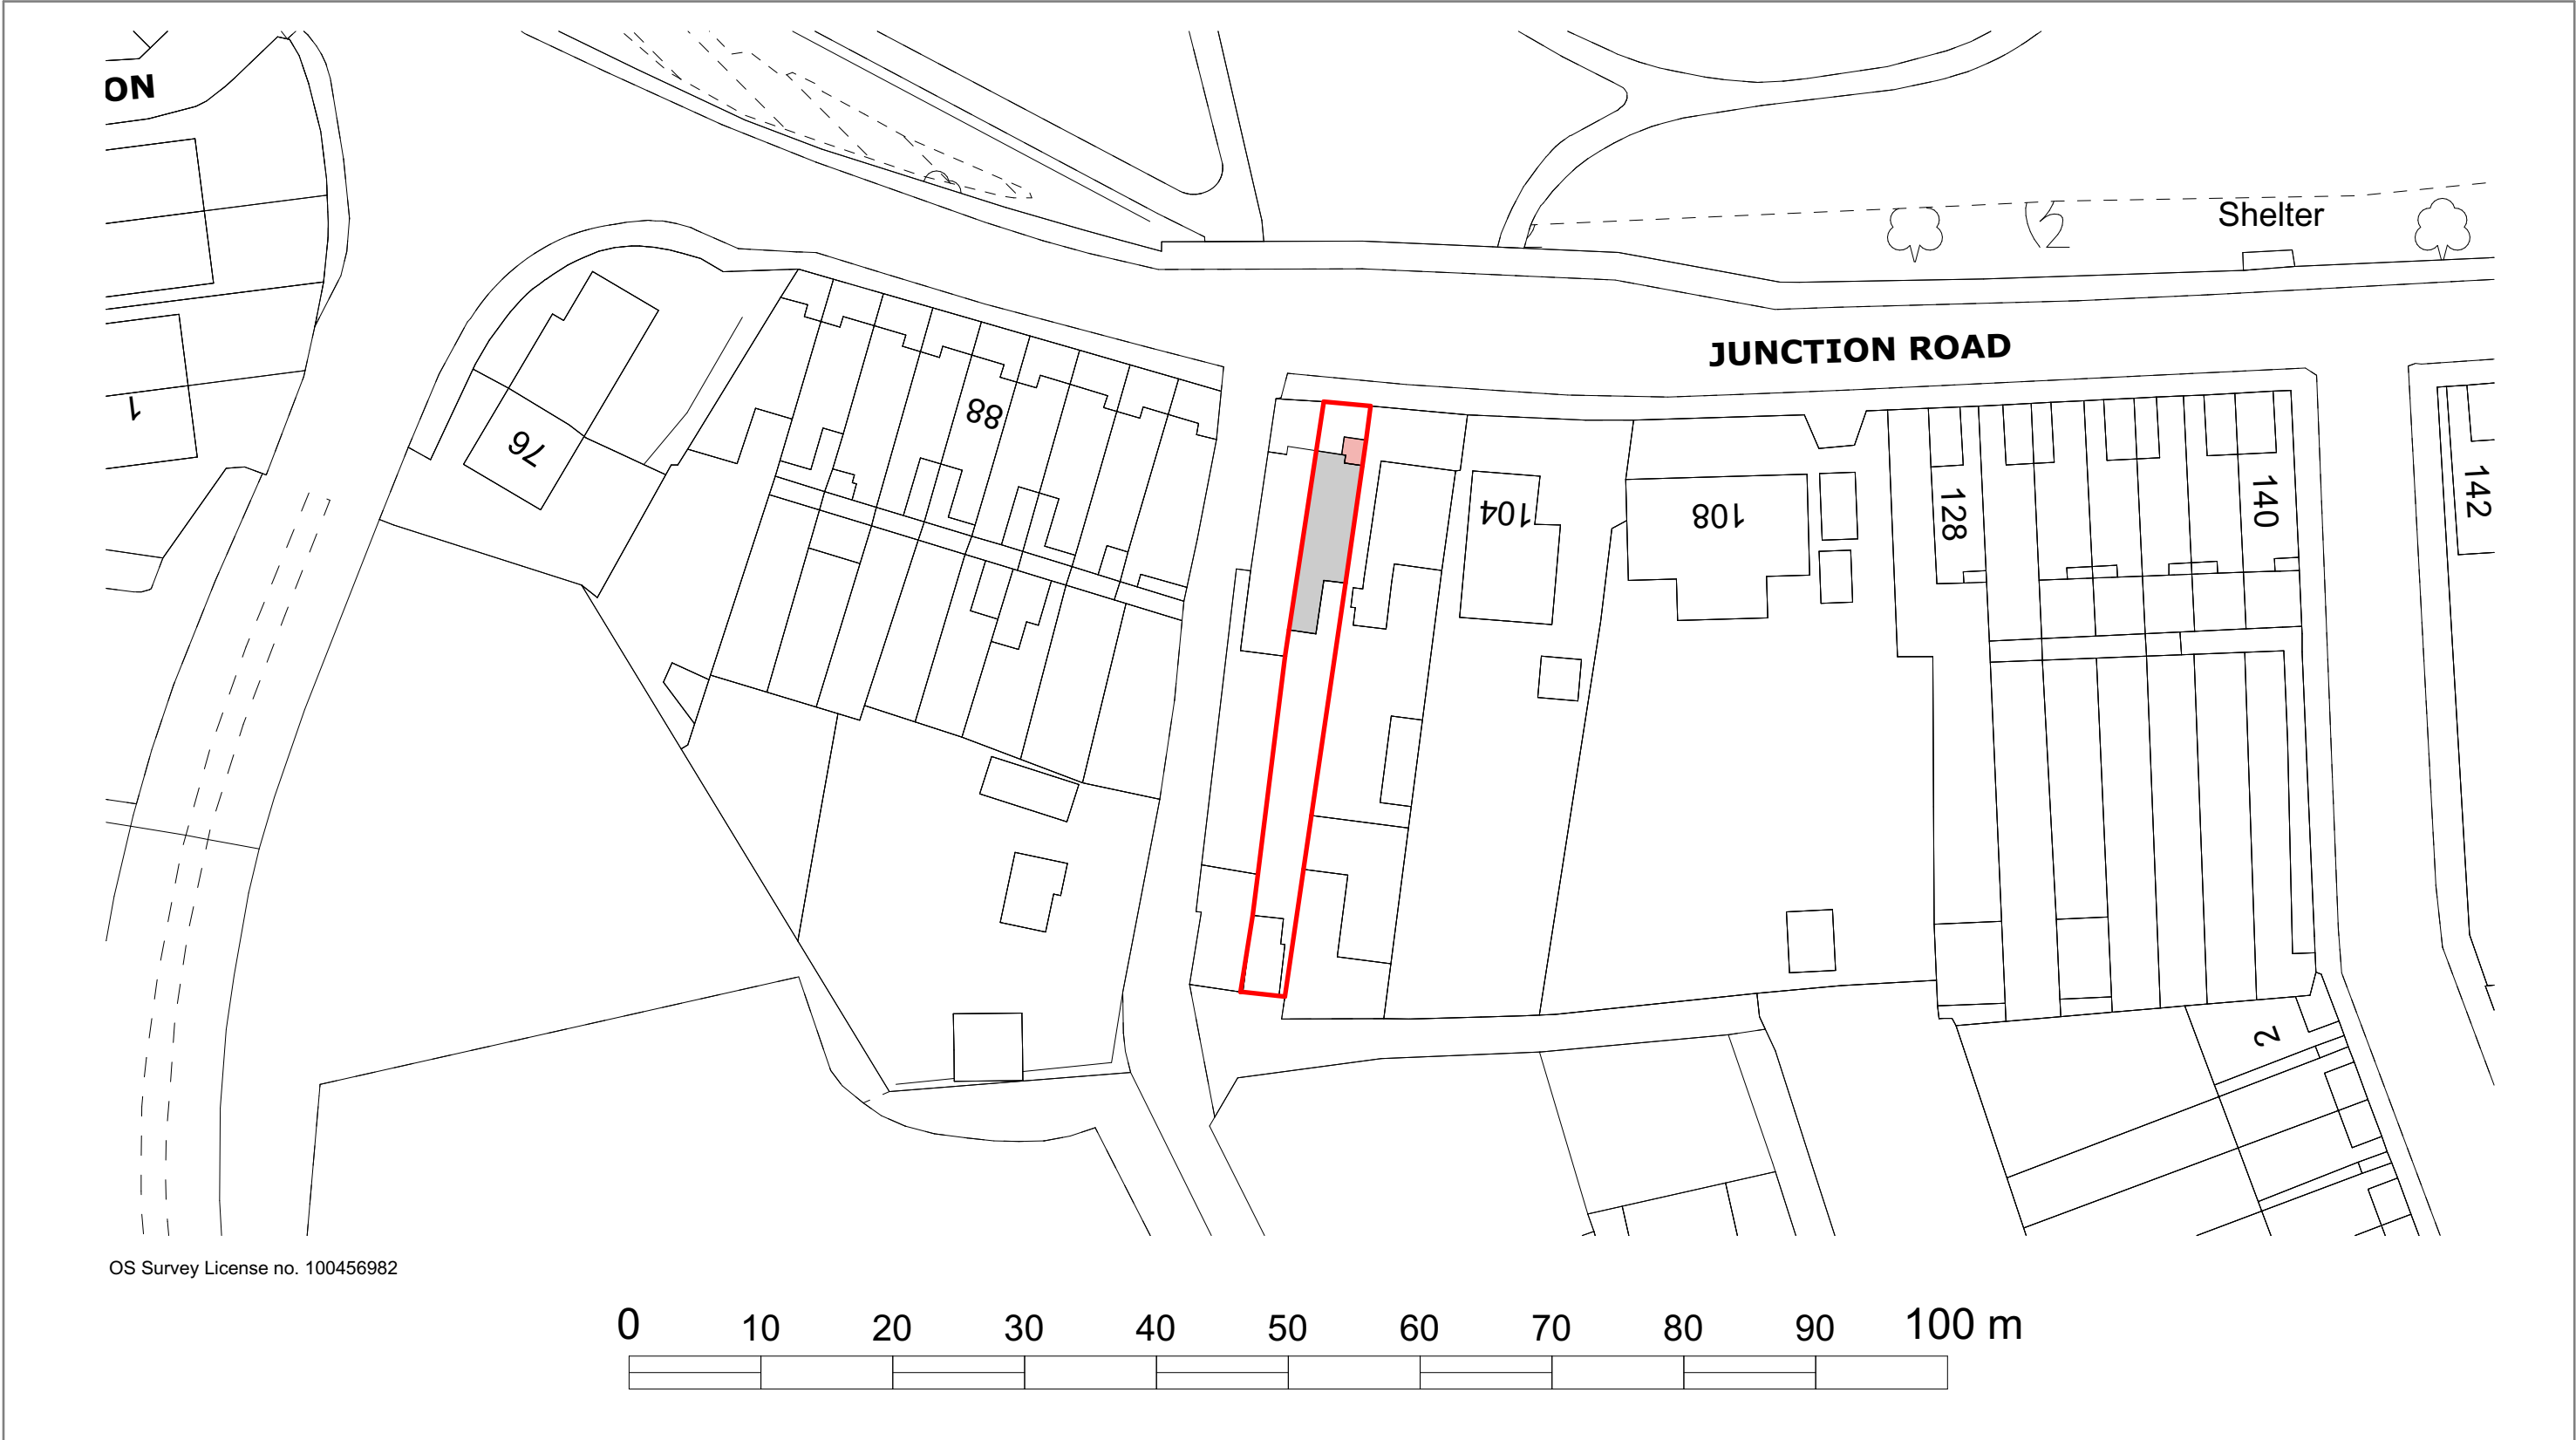

OS Survey License no. 100456982

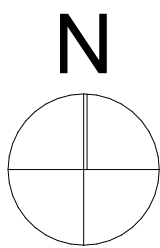

Client. 100 Junction Road, Leek, Staffordshire		Title. Site Plan	
Project. Proposed Porch Extension		Scale 1:500	Sheet Size A3
		Drawing Number JR-01-09	Issue Date 15/04/2025
		/ (Revision)	Revision ID