

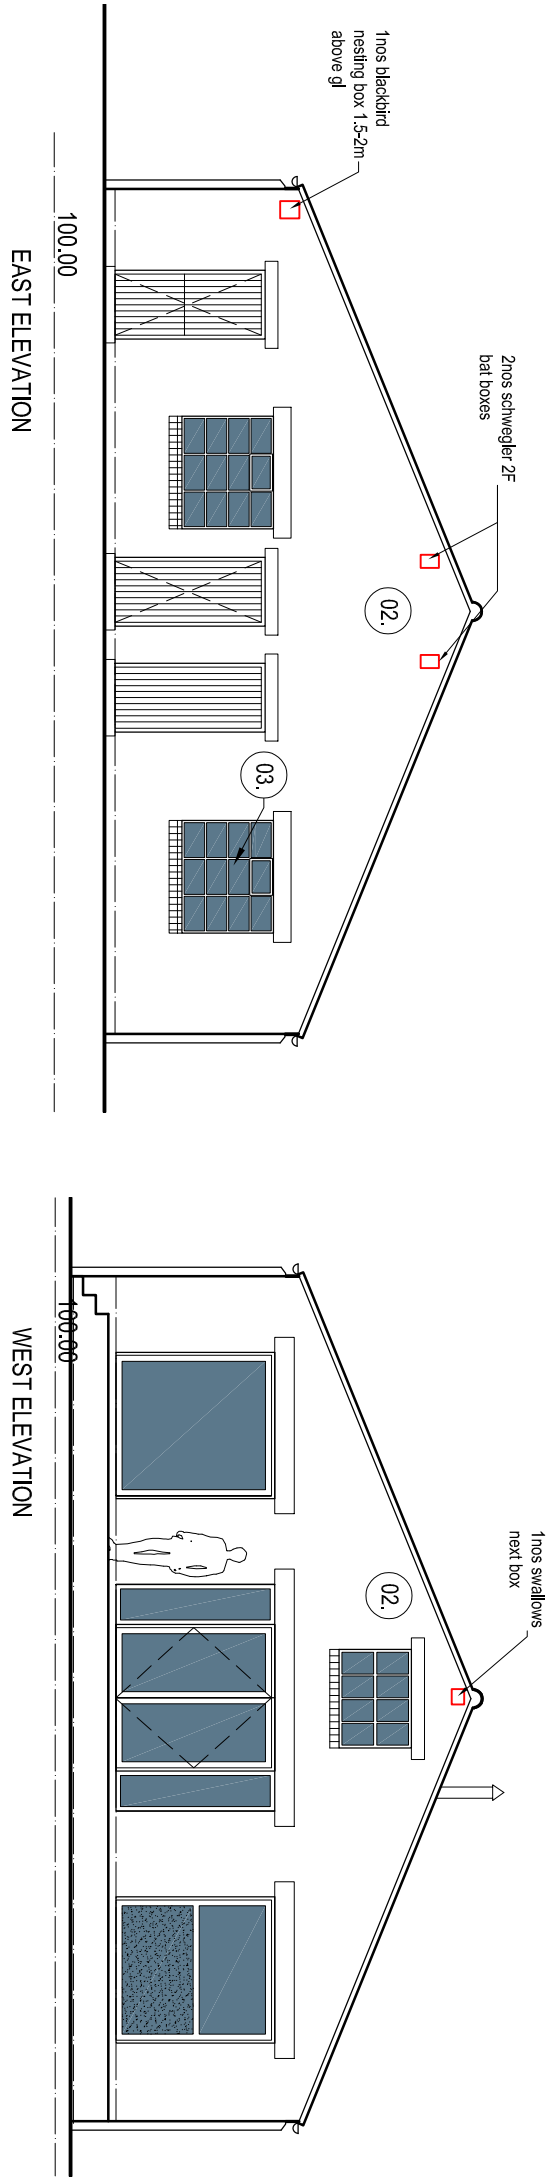


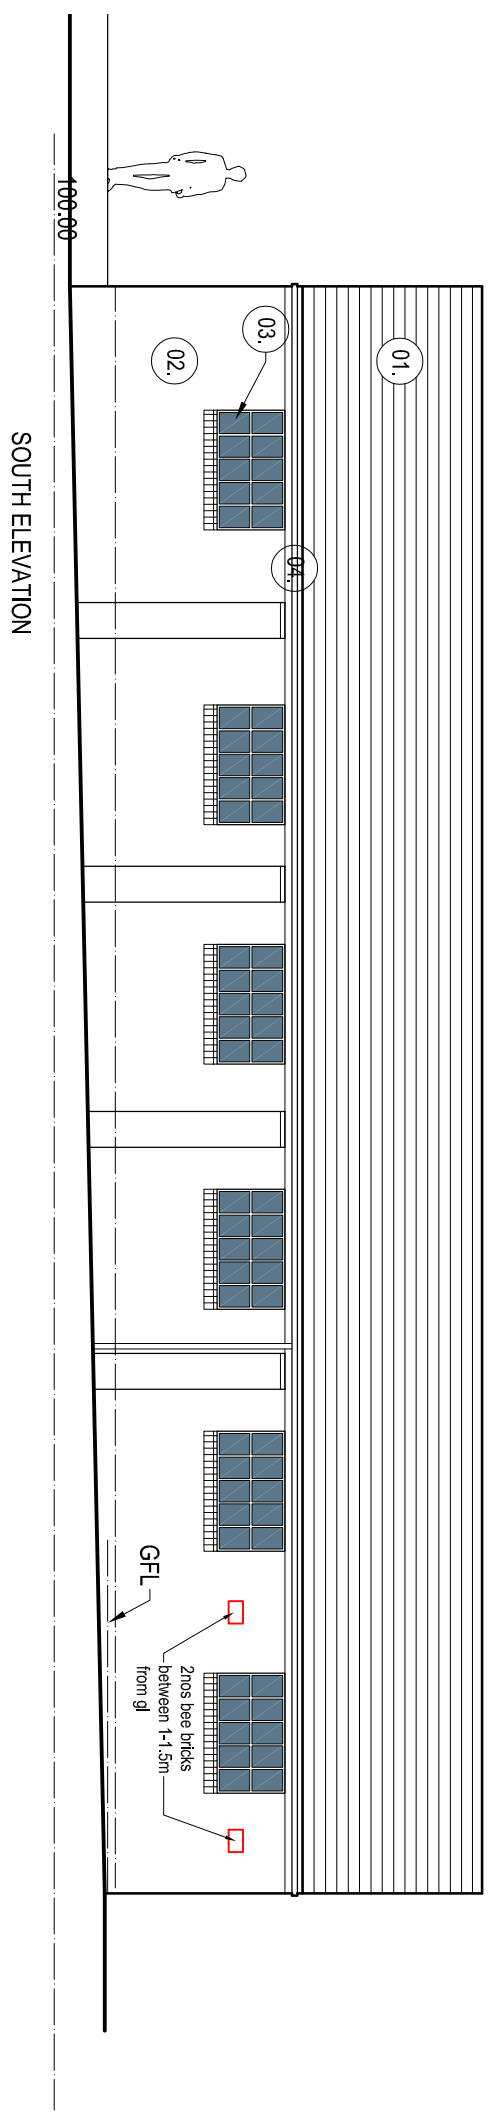


- MATERIALS KEY**
- 01. Marley Ashmore Grey tile
 - 02. red facing brick
 - 03. metal framed style windows with double glazed units
 - 04. black plastic rainwater goods against timber fascia
 - 05. timber door and frame

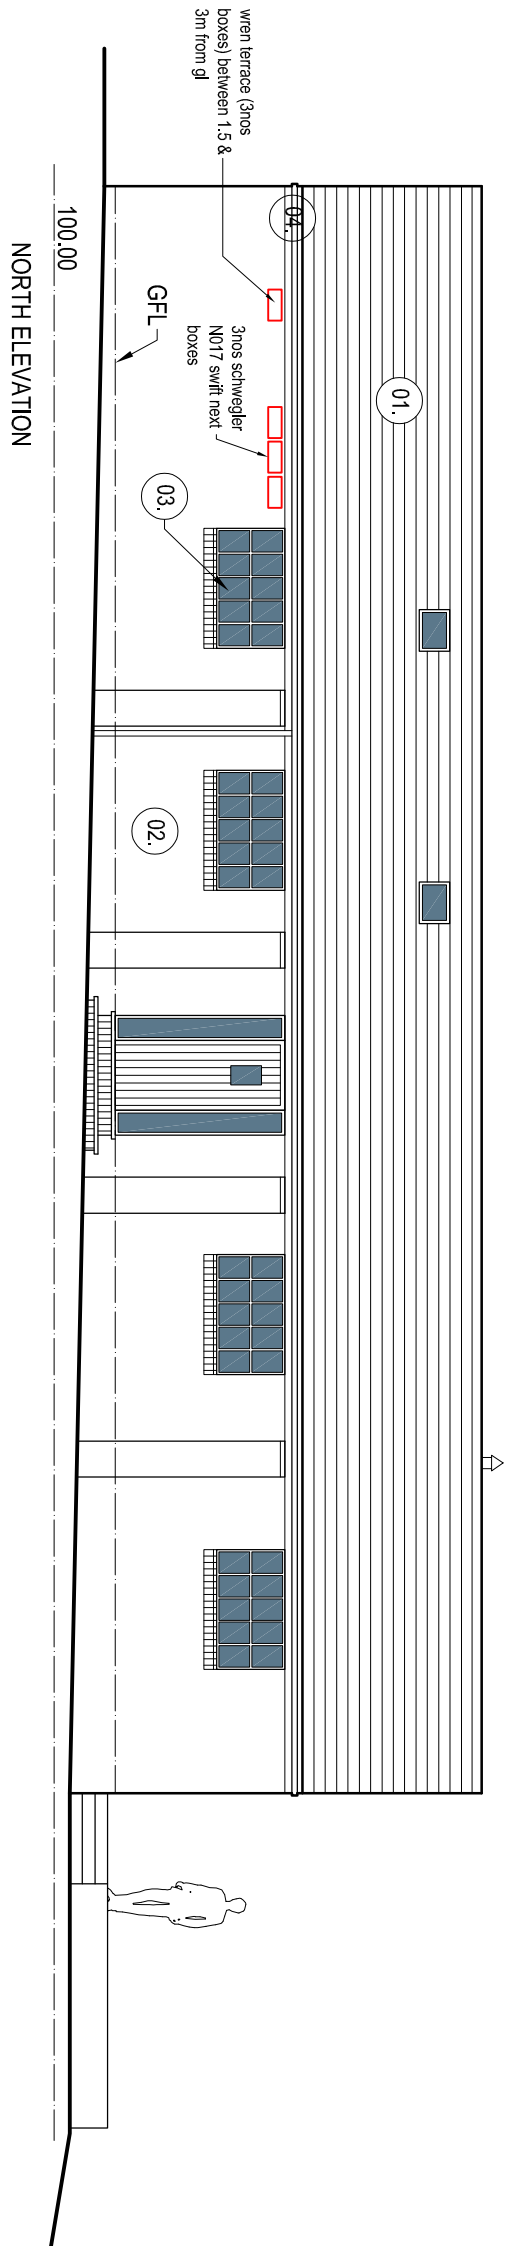

Revisions		
A	Minor revisions	30.07.24
B	General revisions	17.09.24
C	Bat boxes Added	25.11.24
D	Bird boxes and bee bricks added	27.05.25

Job			
Cloud Park Farm Barn, Dial Lane, Congleton			
Barn Conversion			
Title			
Floor Plan, Sections and Elevations as Proposed			
date	scale	drawn by	rev.
07.05.24	1/100 @ A2	RA	CPRB-100 D

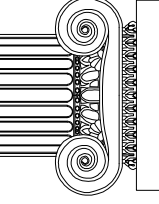

Ian Ankers architecture
Building and Design Consultants
Ryecroft Farm, Rushton Spencer, Macclesfield, SK11 0RP
t 01260 546944
e ross@ianankers.co.uk
w www.ianankers.co.uk