


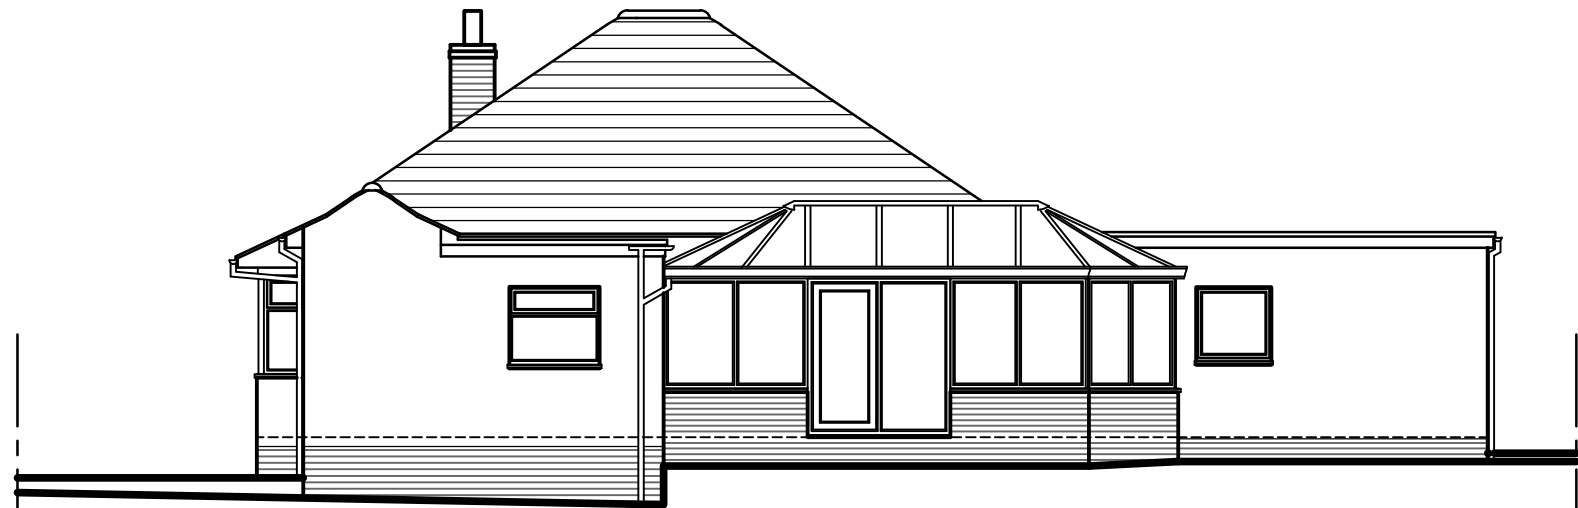


EXISTING FRONT ELEVATION.



EXISTING SIDE ELEVATION.



EXISTING FRONT ELEVATION.

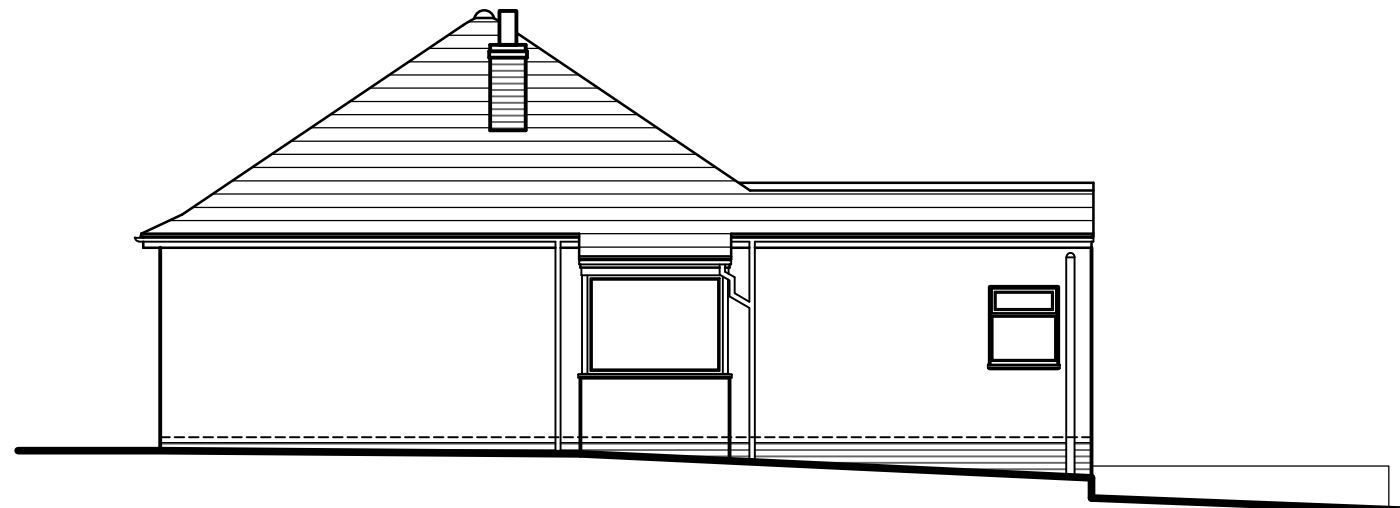


EXISTING SIDE ELEVATION.




EXISTING LOCATION PLAN.


SCALE 1 : 1250

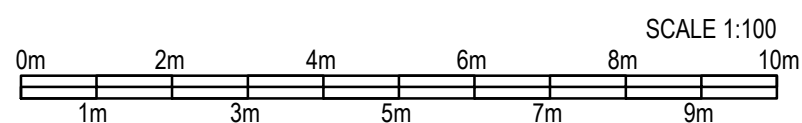

SCALE 1:100

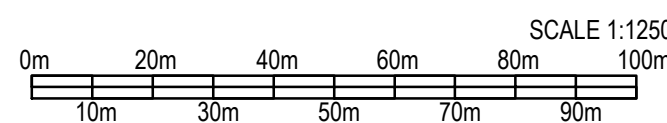


SCALE 1:1250

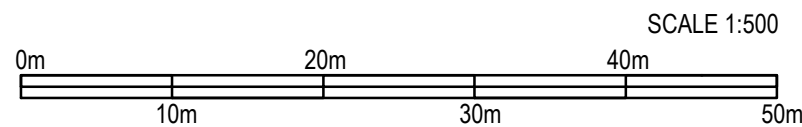


SCALE 1:500


A. R. M. Designs is licensed to reproduce
Ordnance Survey Plan information under
Licence number 100057237.

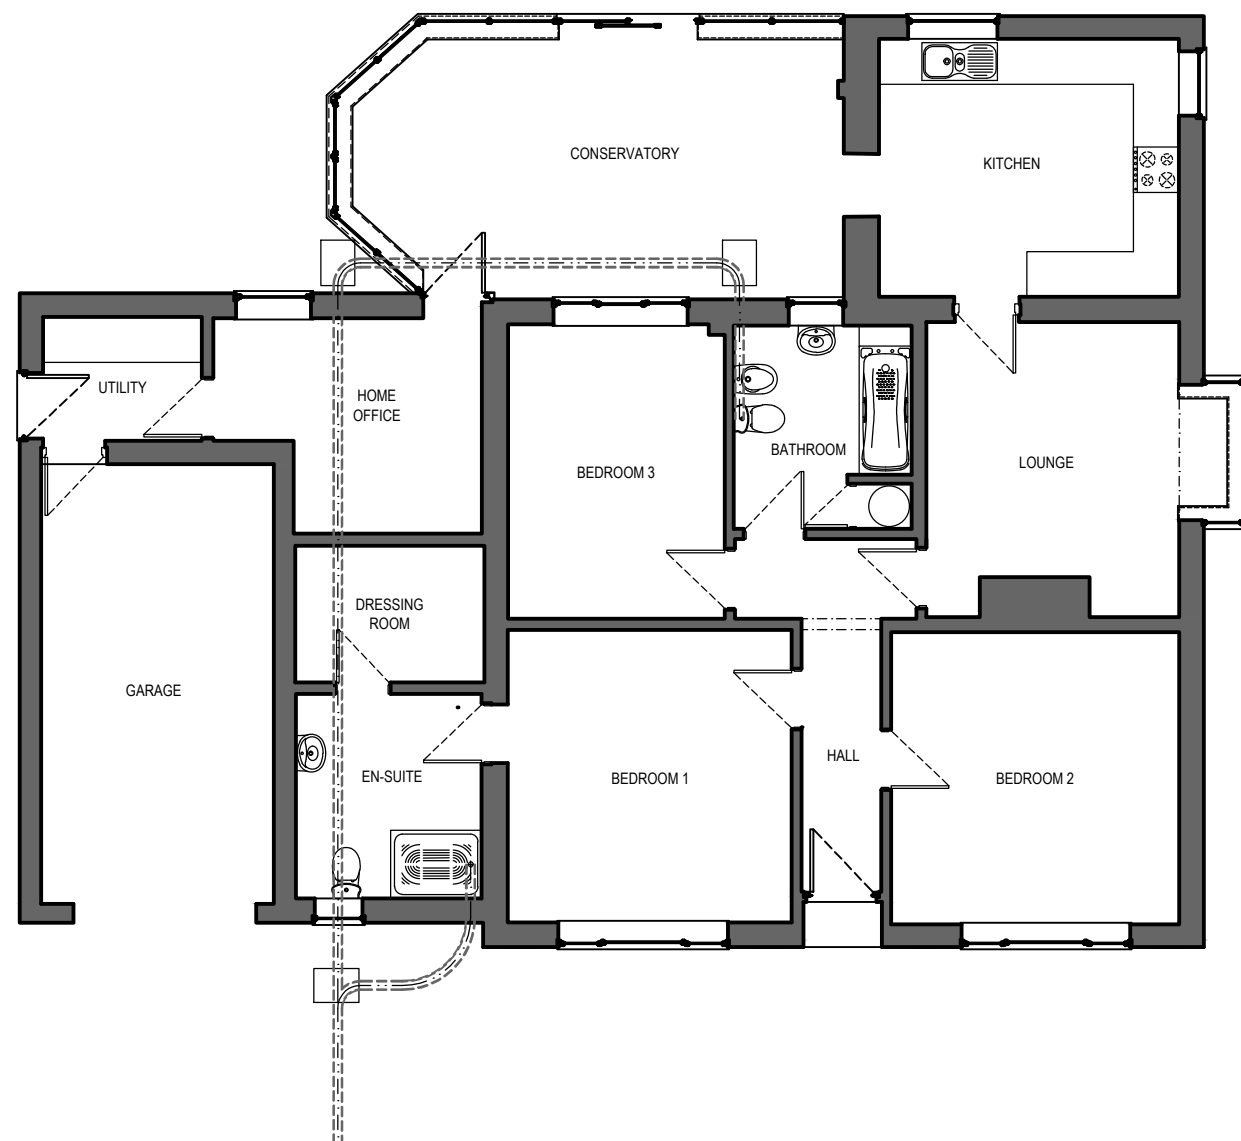

EXISTING GROUND FLOOR LAYOUT PLAN.

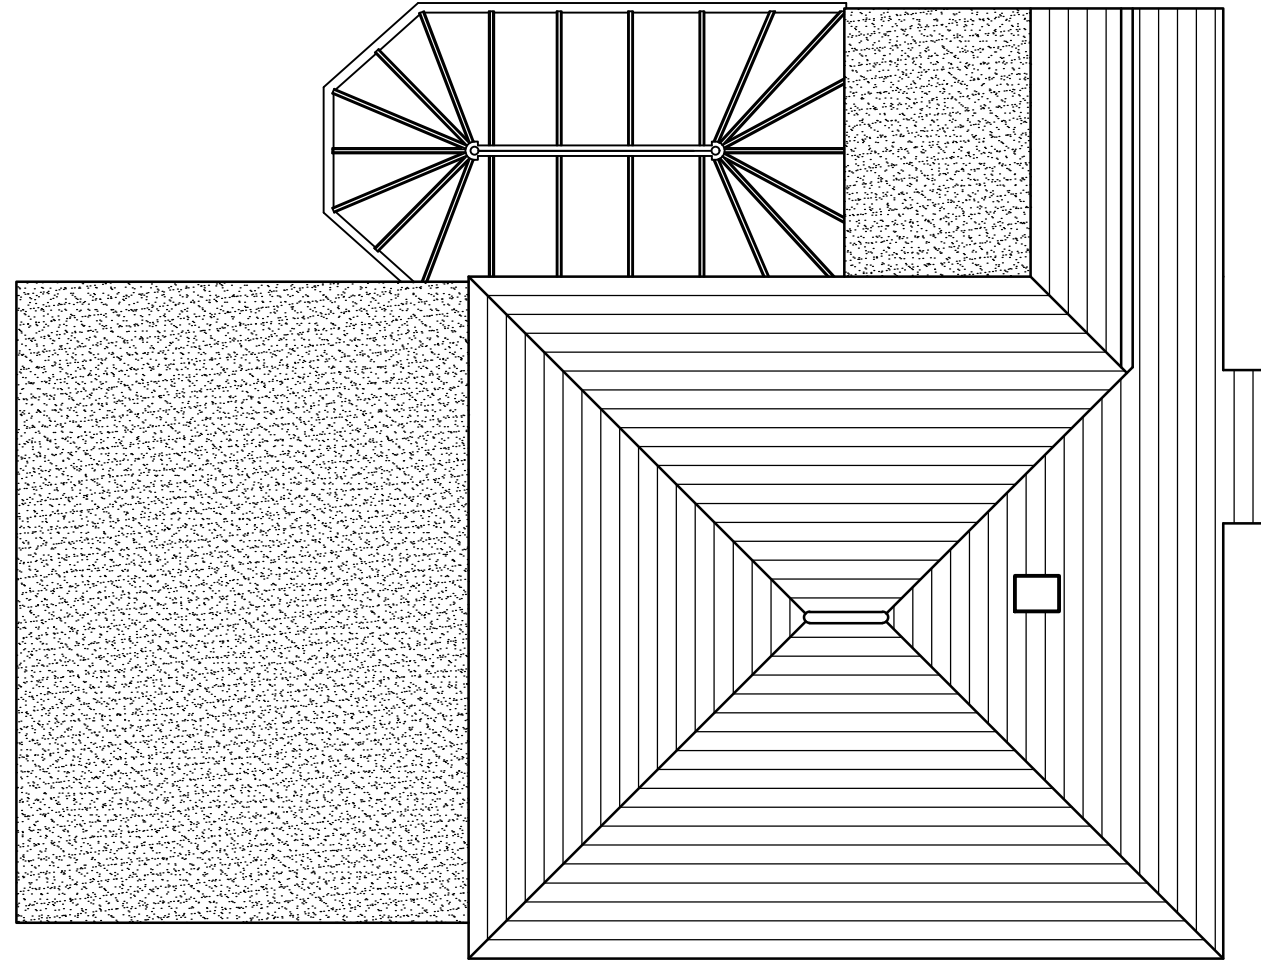

EXISTING ROOF PLAN.

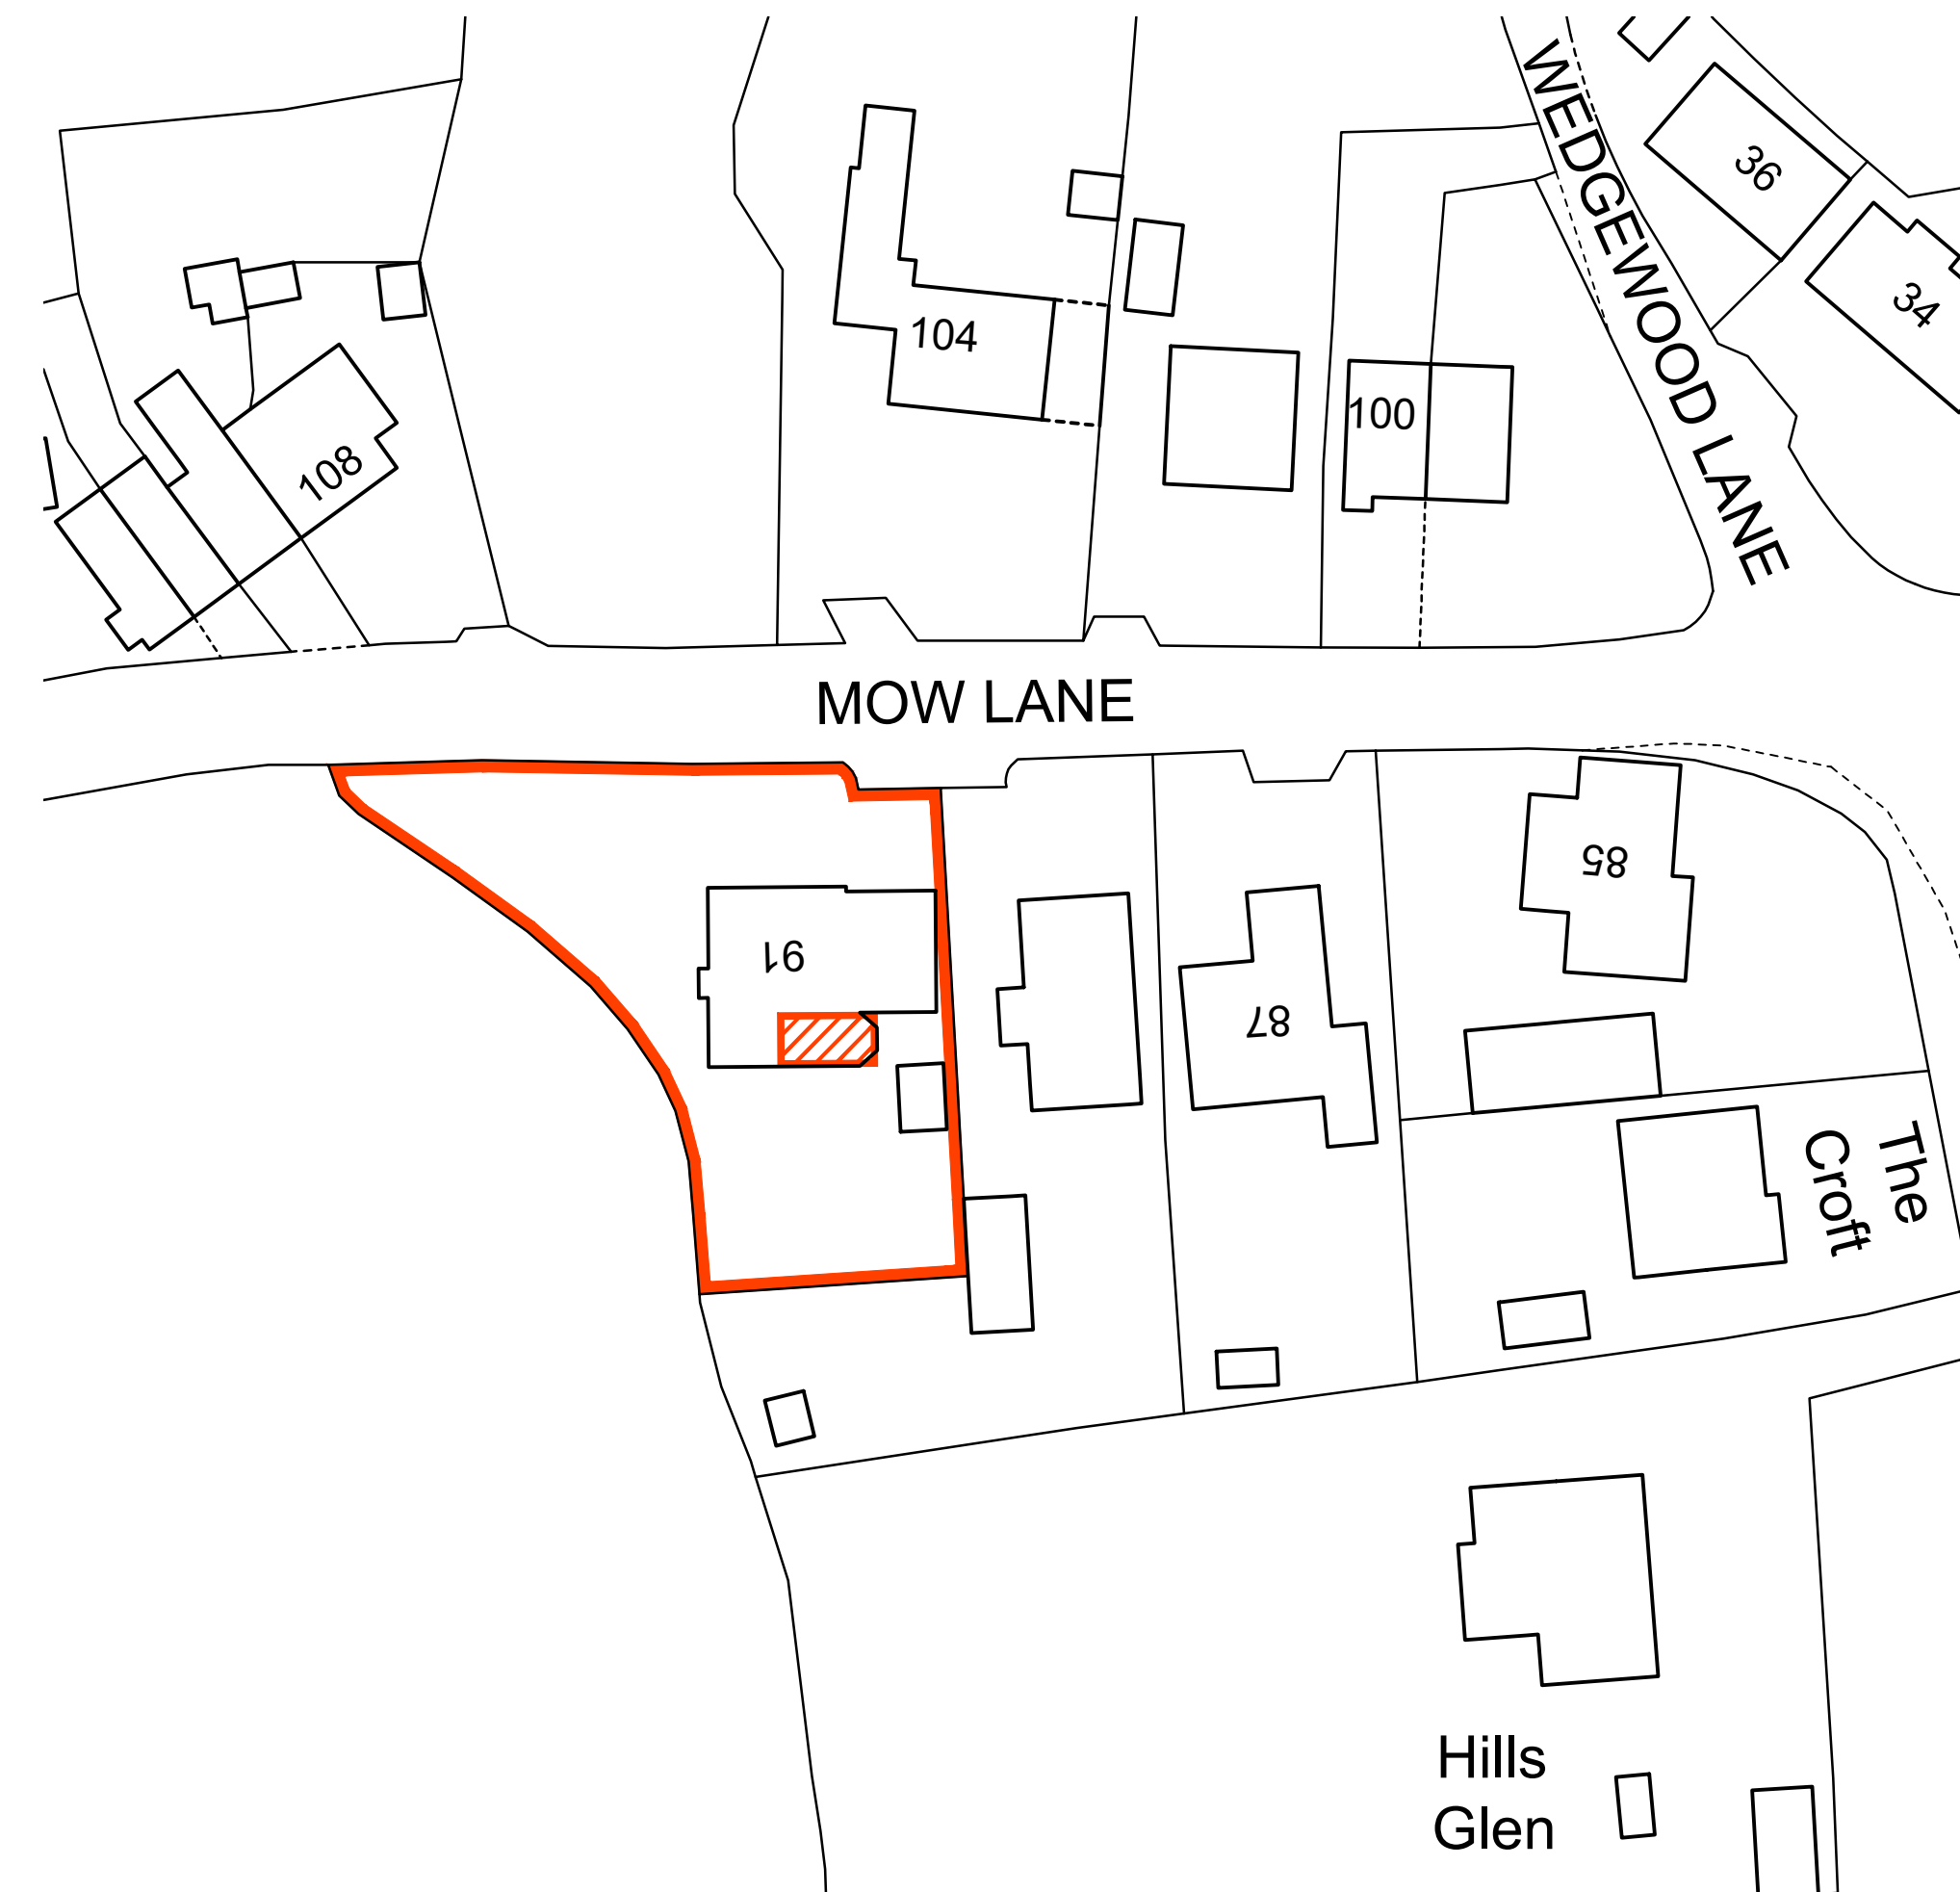

EXISTING BLOCK PLAN.


SCALE 1 : 500

General Notes

No.	Revision/Issue	Date
-----	----------------	------

EXISTING

This drawing is copyright and should not be reproduced without permission. All dimensions to be checked on site before work is commenced.

 

A R M Designs **Arnold R. Middleton**
architectural services. 23, Kingsmead Road,
Lightwood,
Longton,
Stoke-on-Trent,
Staffs.
ST3 7BZ.
Tel:- 01782 321412
arnie.r.middleton@gmail.com Mobile 07720 632641

Client
MR. and MRS. I. HANCOCK.

Project Name and Address
PROPOSED SINGLE STOREY REAR EXTENSION
AND INTERNAL ALTERATIONS AT 91, MOW LANE,
WILLOW HEATH, BIDDULPH, STAFFORDSHIRE.
ST8 6RJ.

Title
EXISTING GROUND FLOOR LAYOUT PLAN, ROOF
PLAN, ELEVATIONS, BLOCK PLAN AND LOCATION
PLAN.

Date 28th MAY 2025	Scale 1 : 100, 1 : 500 and 1 : 1250 @ A1
Drawing Number A R M 2506/EX/01	Revision