



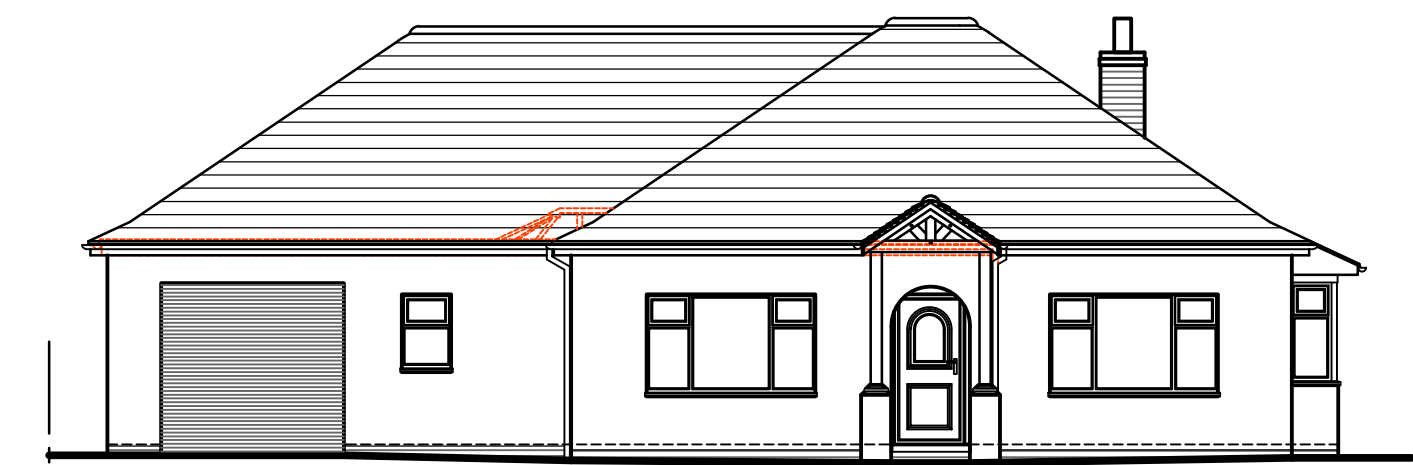


PROPOSED FRONT ELEVATION.



PROPOSED SIDE ELEVATION.

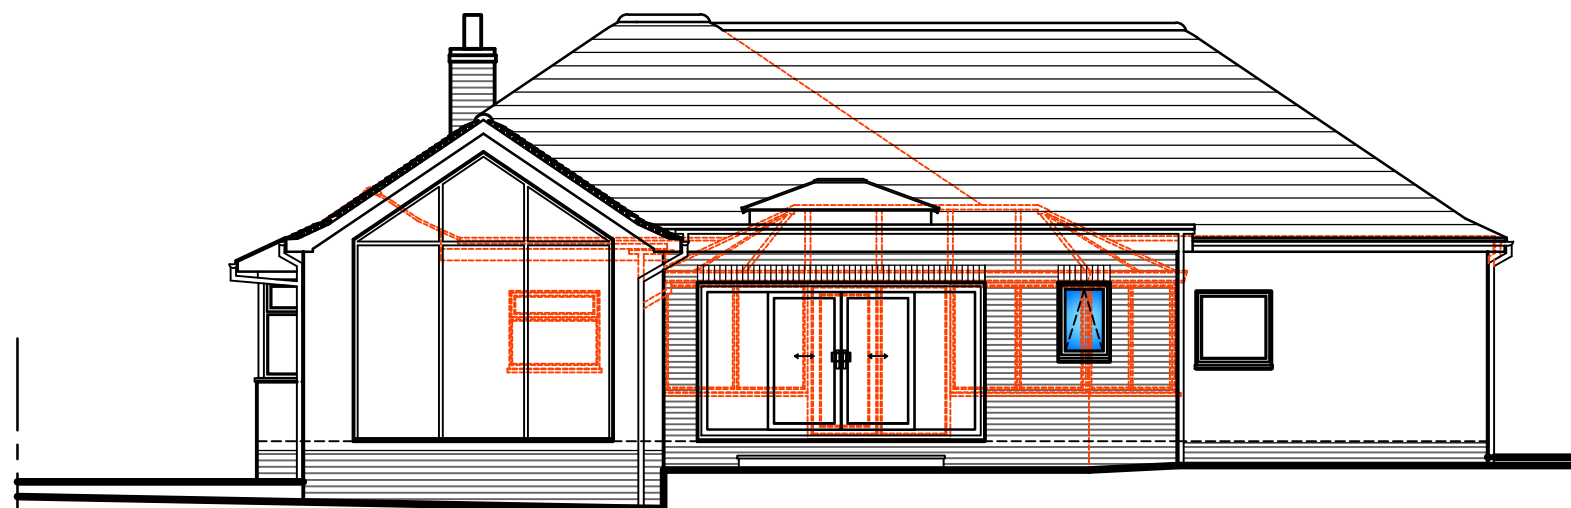

PROPOSED FRONT ELEVATION.


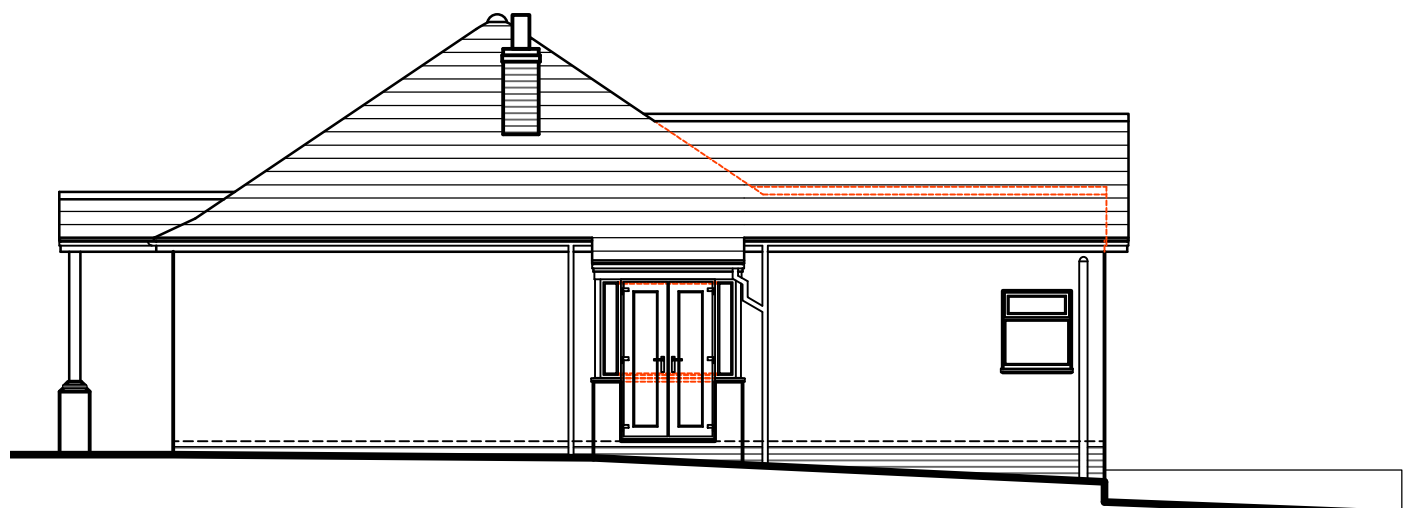


PROPOSED SIDE ELEVATION.




PROPOSED LOCATION PLAN.


SCALE 1 : 1250

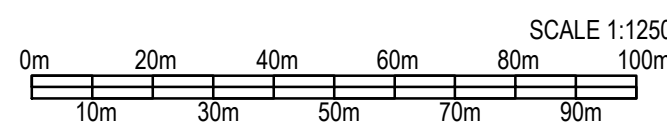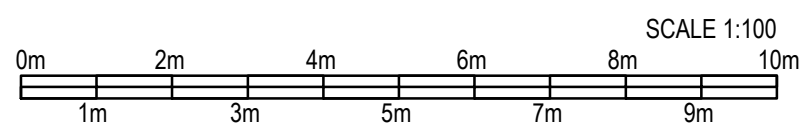


A. R. M. Designs is licensed to reproduce
Ordnance Survey Plan information under
Licence number 100057237.

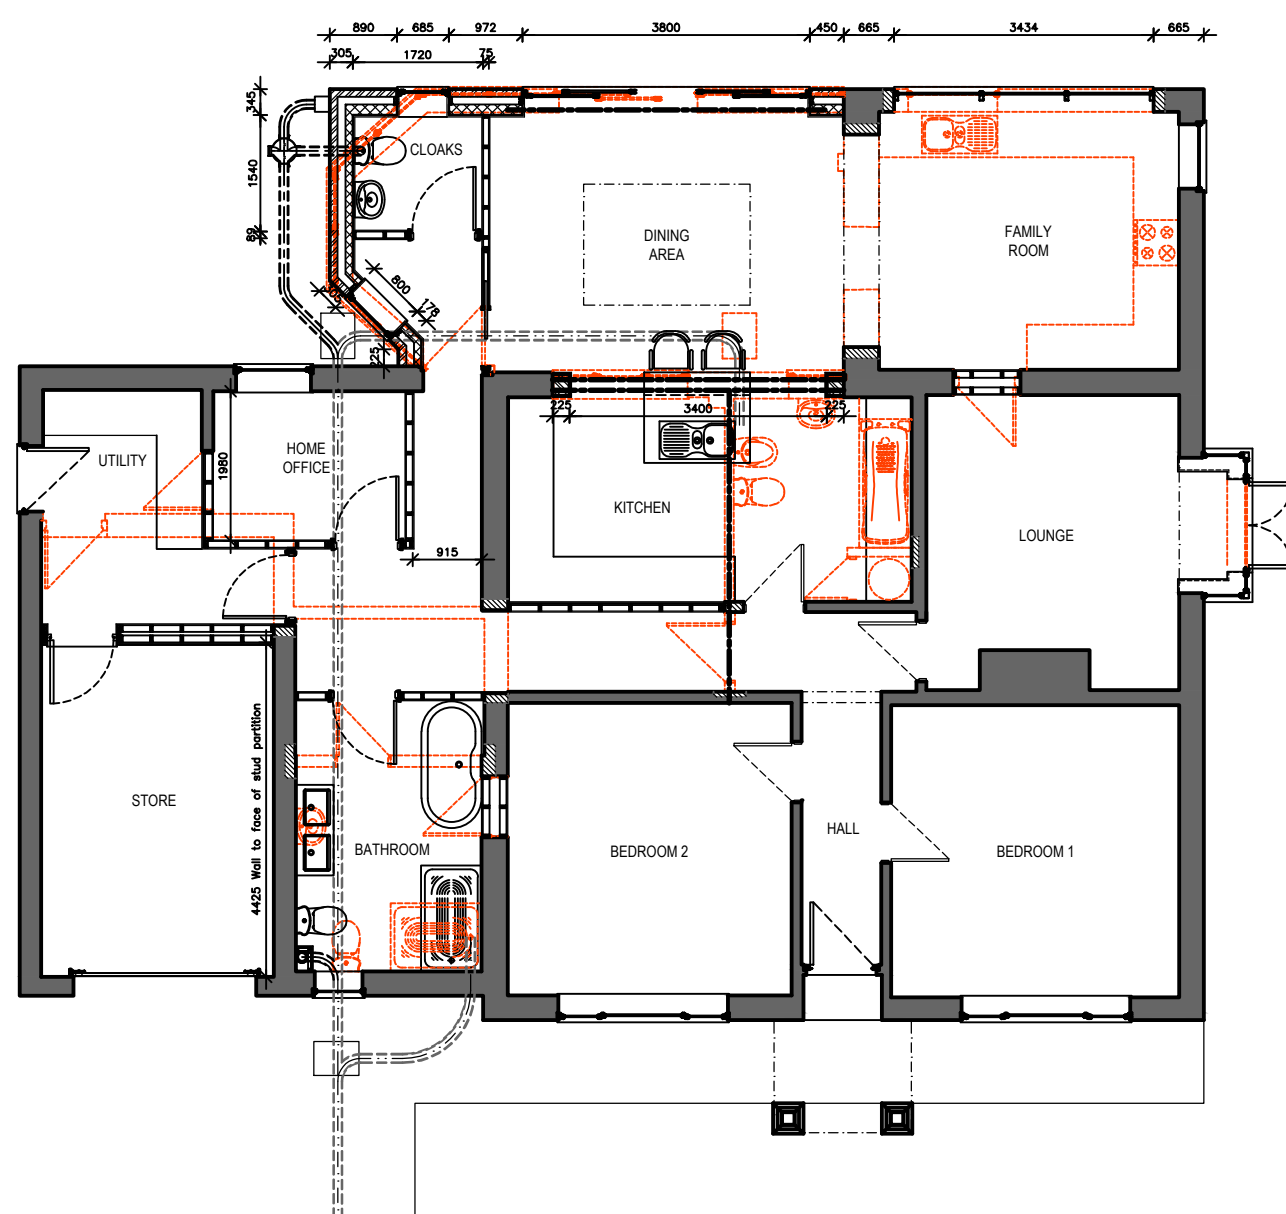

PROPOSED GROUND FLOOR LAYOUT PLAN.

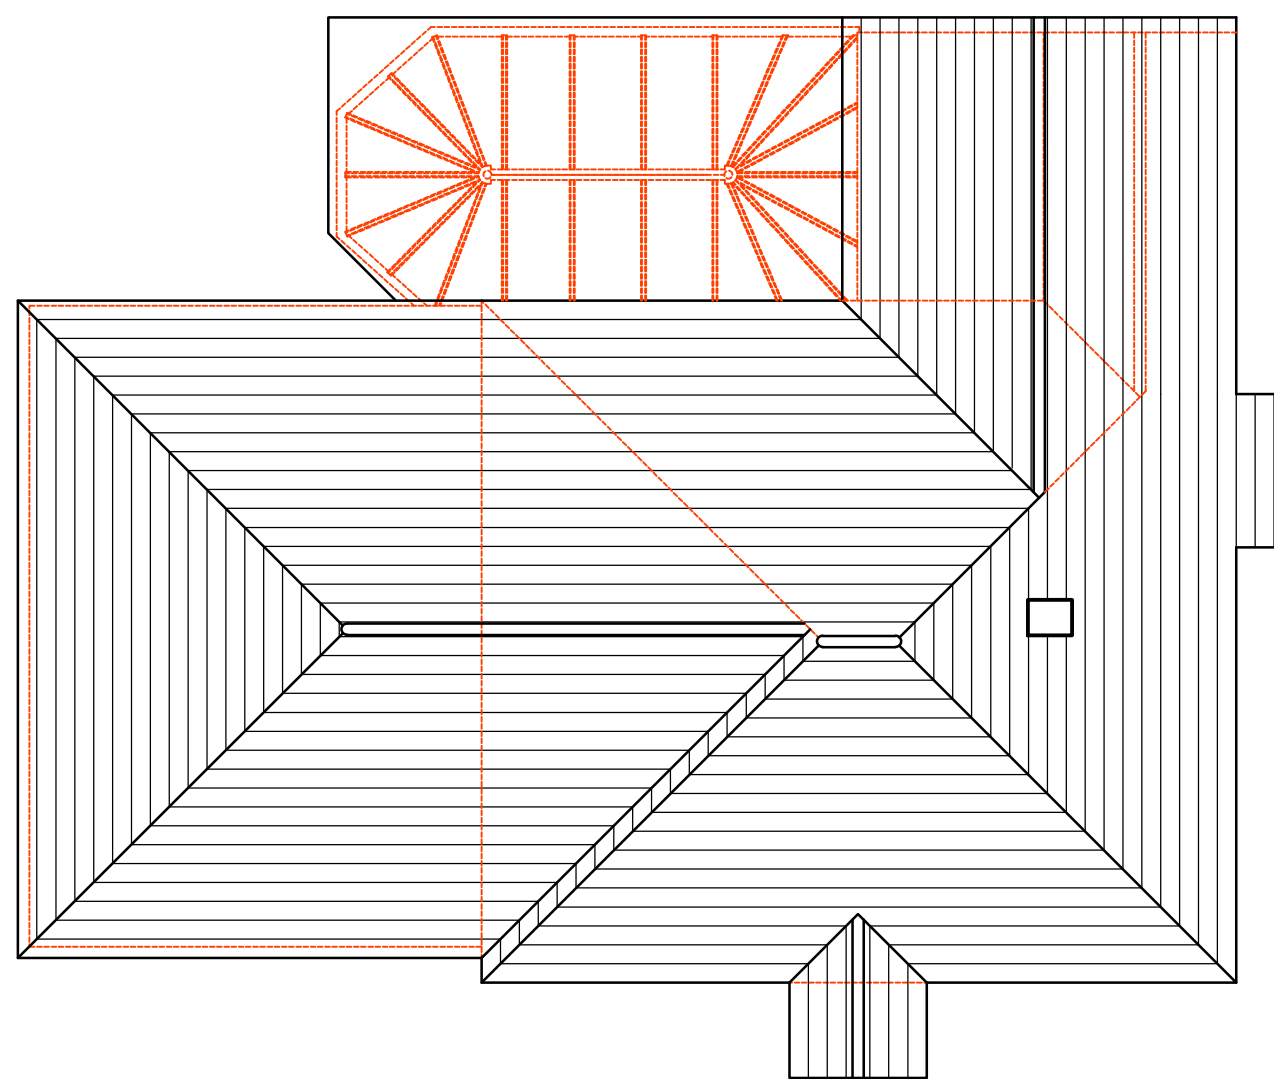

PROPOSED ROOF PLAN.

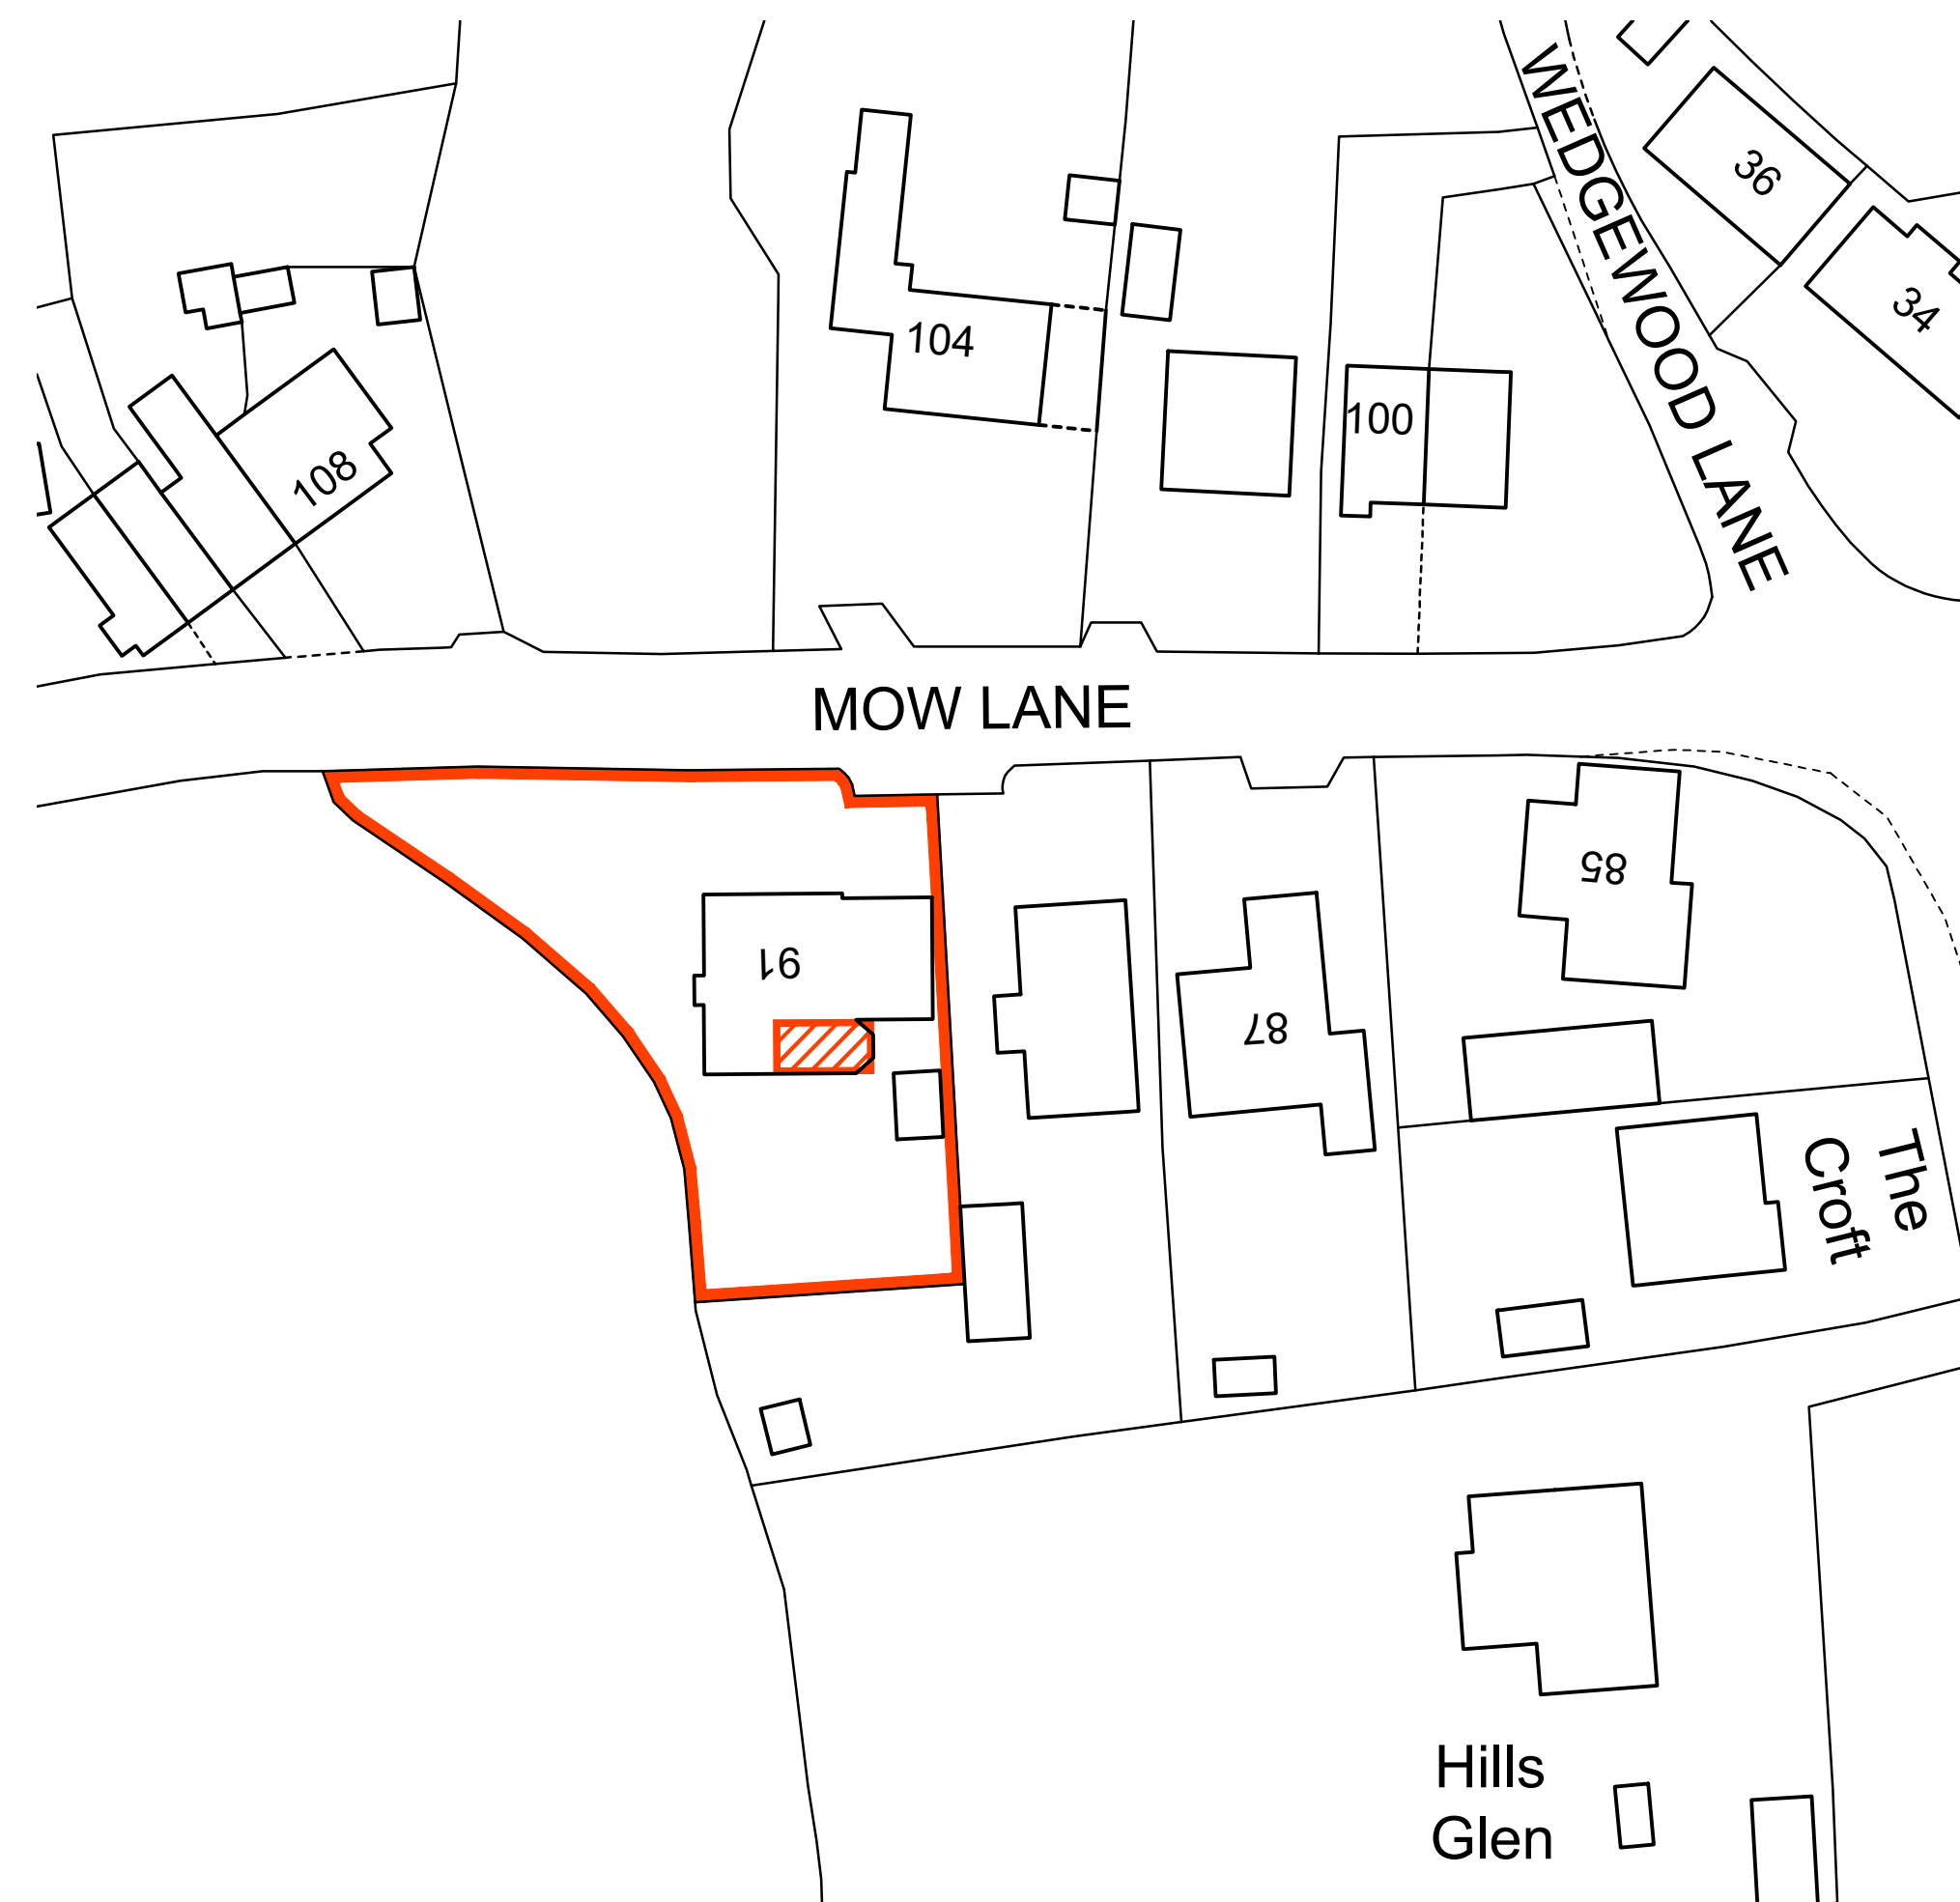

PROPOSED BLOCK PLAN.

SCALE 1 : 500

General Notes

No.	Revision/Issue	Date
-----	----------------	------

PLANNING

This drawing is copyright and should not be reproduced without permission. All dimensions to be checked on site before work is commenced.

0m1m2m3m4m

A R M Designs
architectural services.

Arnold R. Middleton,
23, Kingsmead Road,
Lightwood,
Longton,
Stoke-on-Trent,
Staffs.
ST3 7BZ.
Tel:- 01782 321412
Mobile 07720 632641

arnie.r.middleton@gmail.com

Client
MR. and MRS. I. HANCOCK.

Project Name and Address
PROPOSED SINGLE STOREY REAR EXTENSION
AND INTERNAL ALTERATIONS AT 91, MOW LANE,
WILLOW HEATH, BIDDULPH, STAFFORDSHIRE.
ST8 6RJ.

Title
PROPOSED GROUND FLOOR LAYOUT PLAN,
ROOF PLAN, ELEVATIONS, BLOCK PLAN AND
LOCATION PLAN.

Date 28th MAY 2025	Scale 1 : 100, 1 : 500 and 1 : 1250 @ A1
Drawing Number A R M 2506/PL/01	Revision