

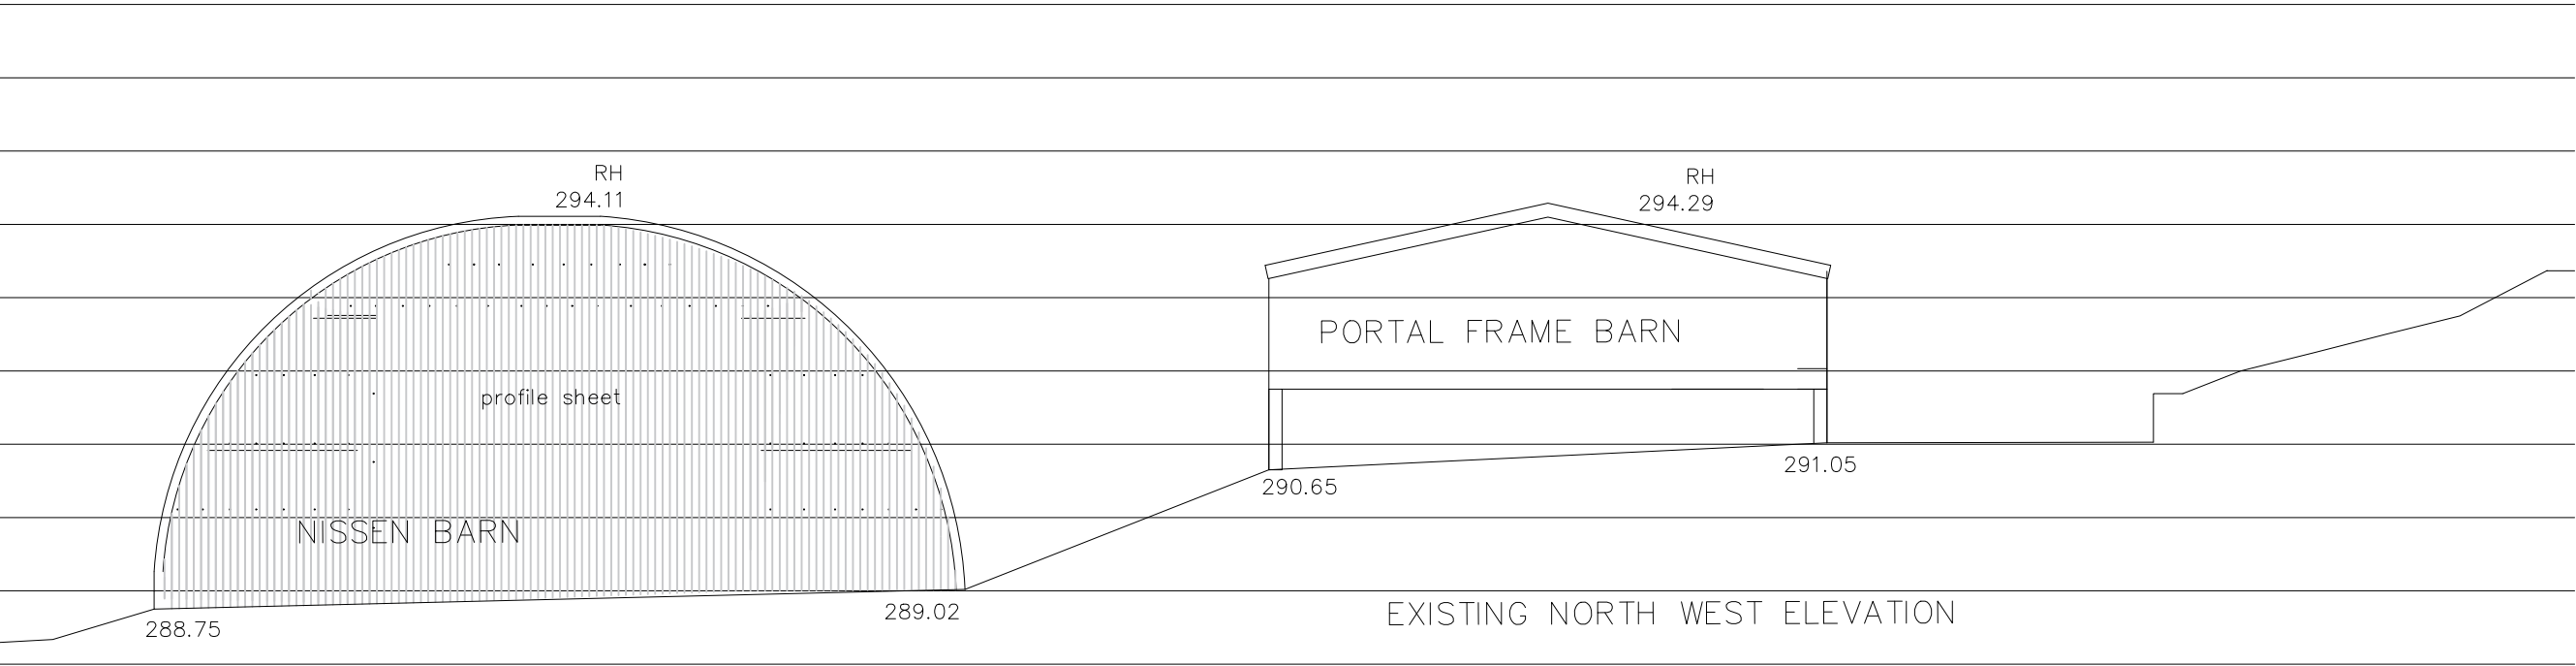
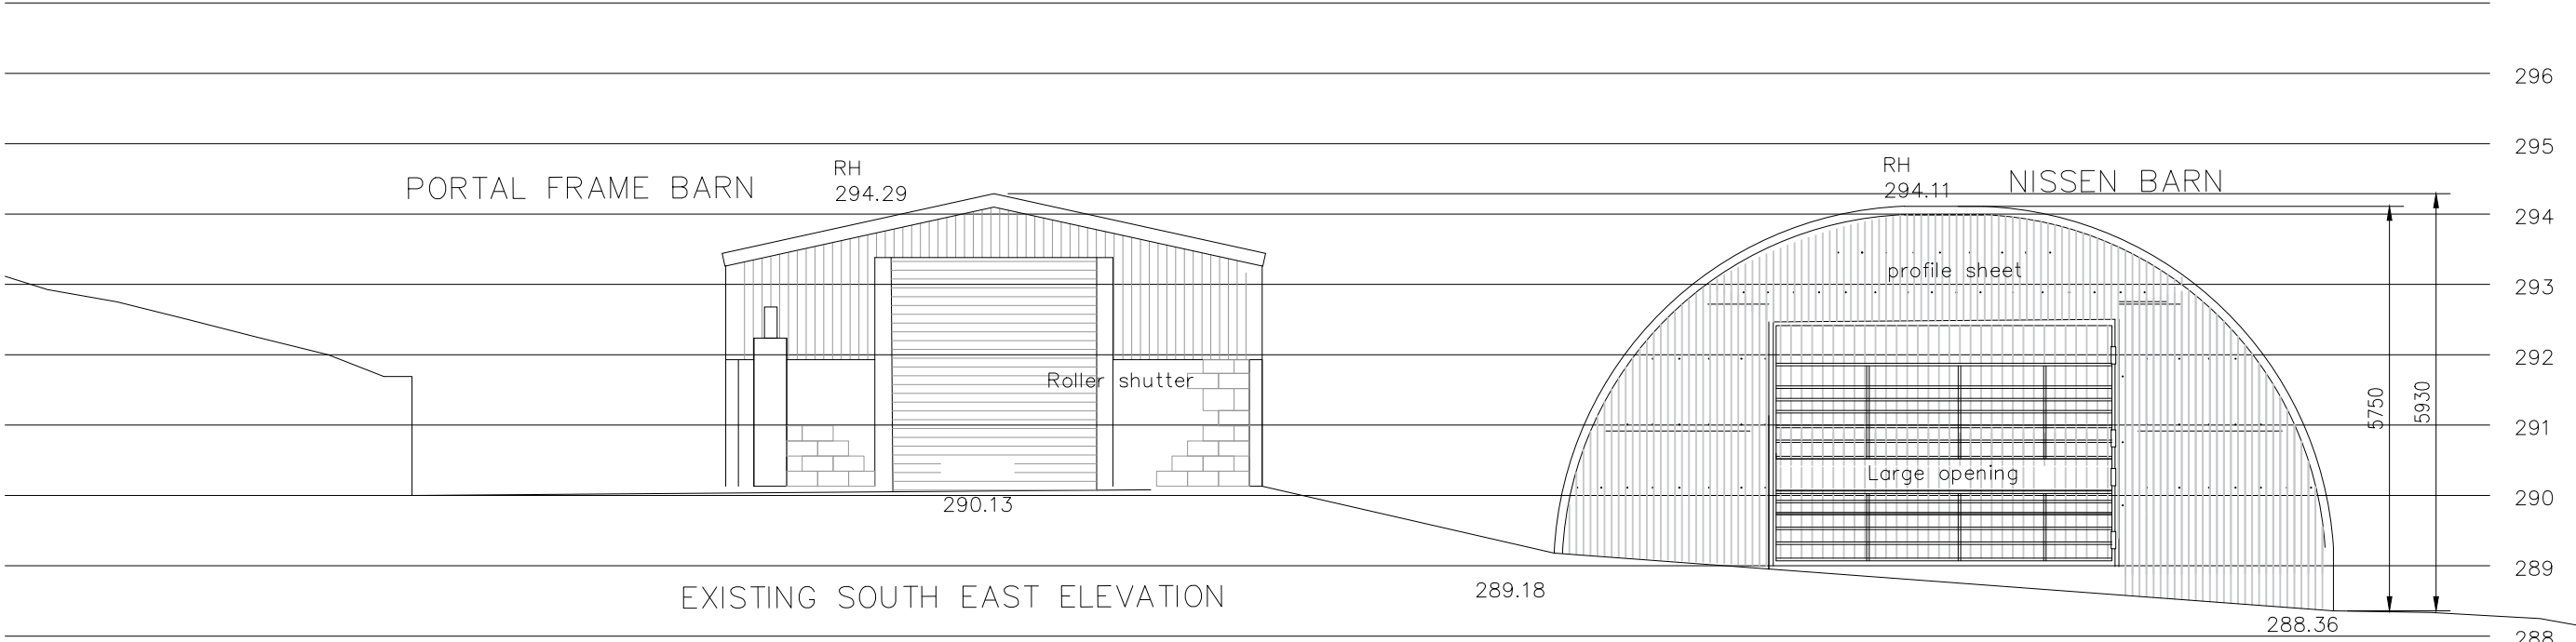
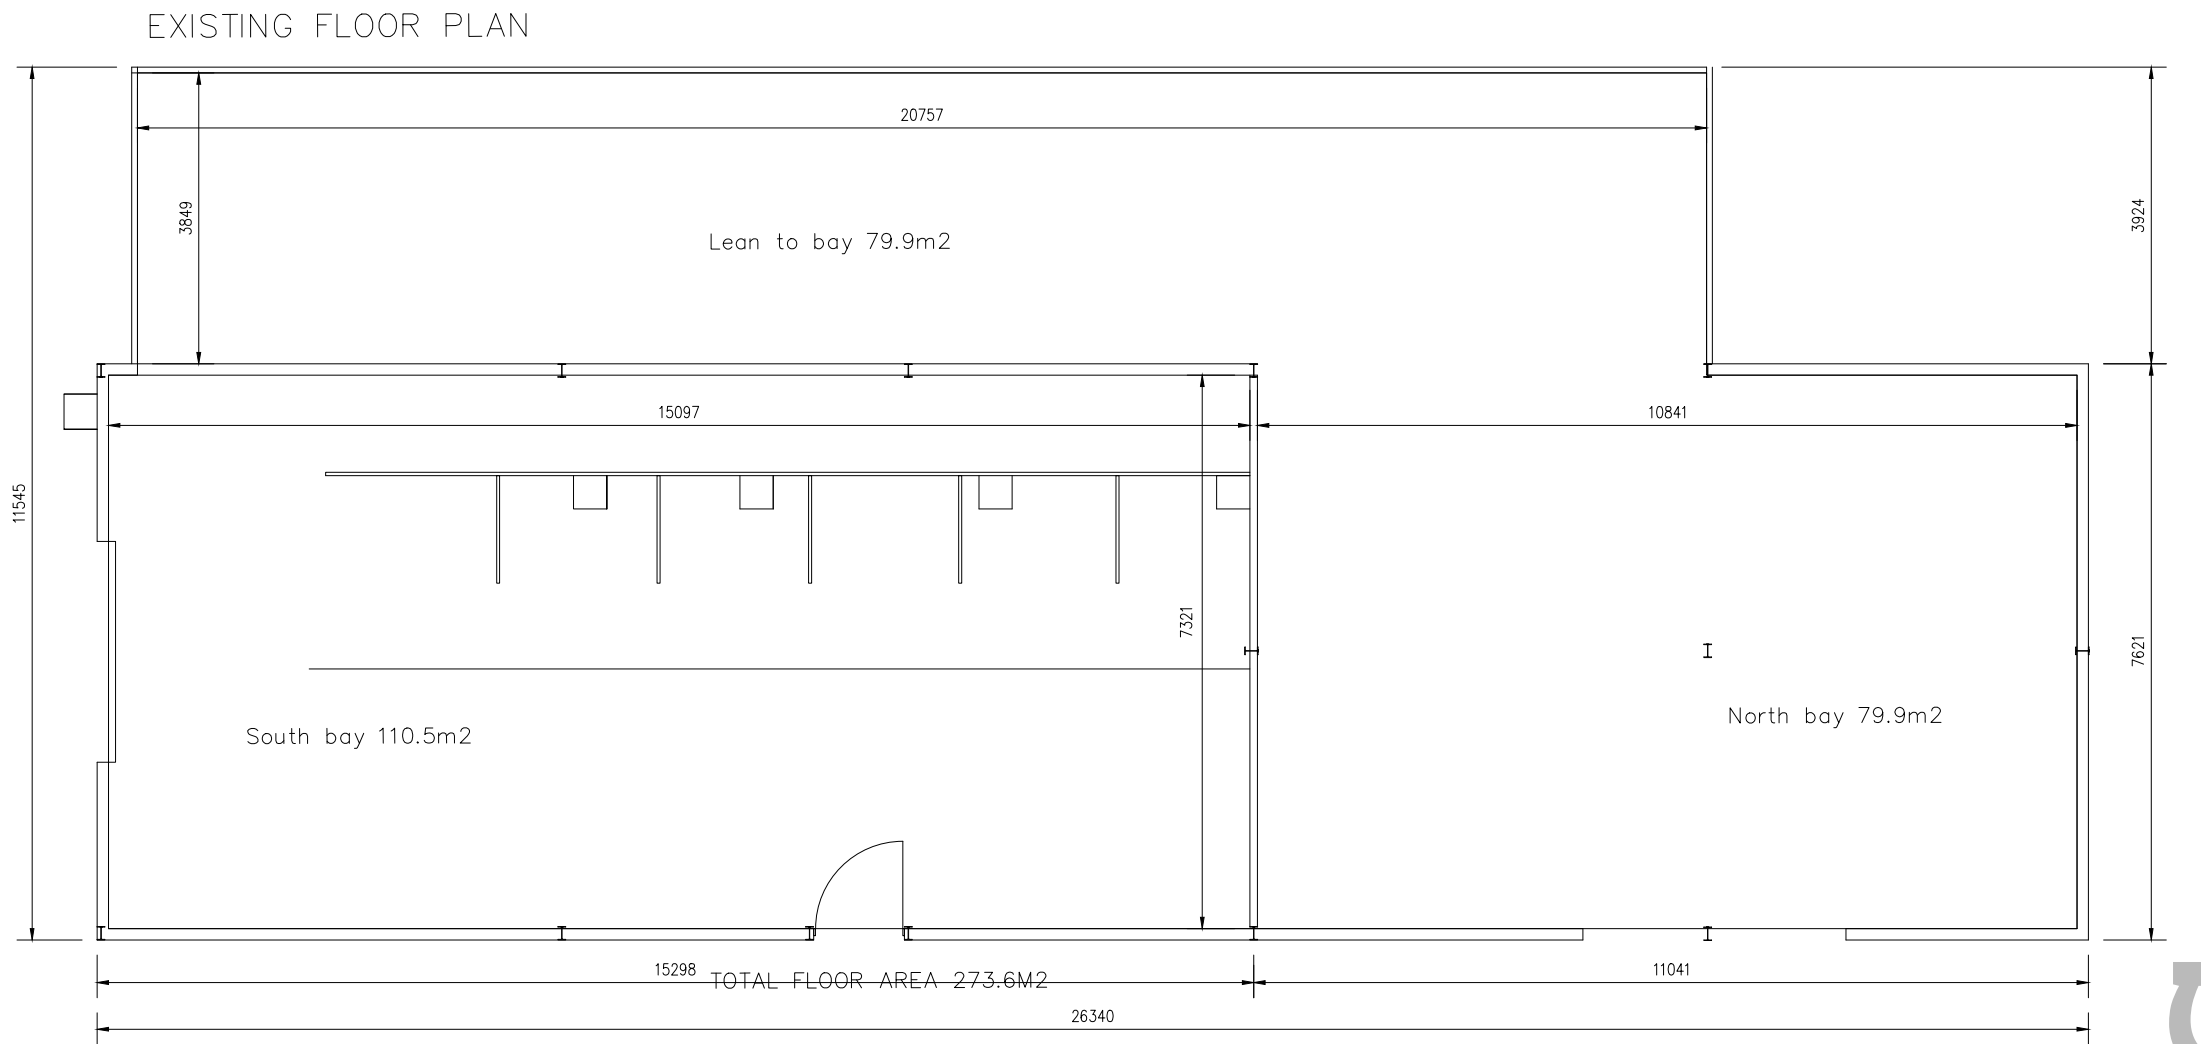



EXISTING PLAN AND ELEVATIONS OF PORTAL FRAME BUILDING

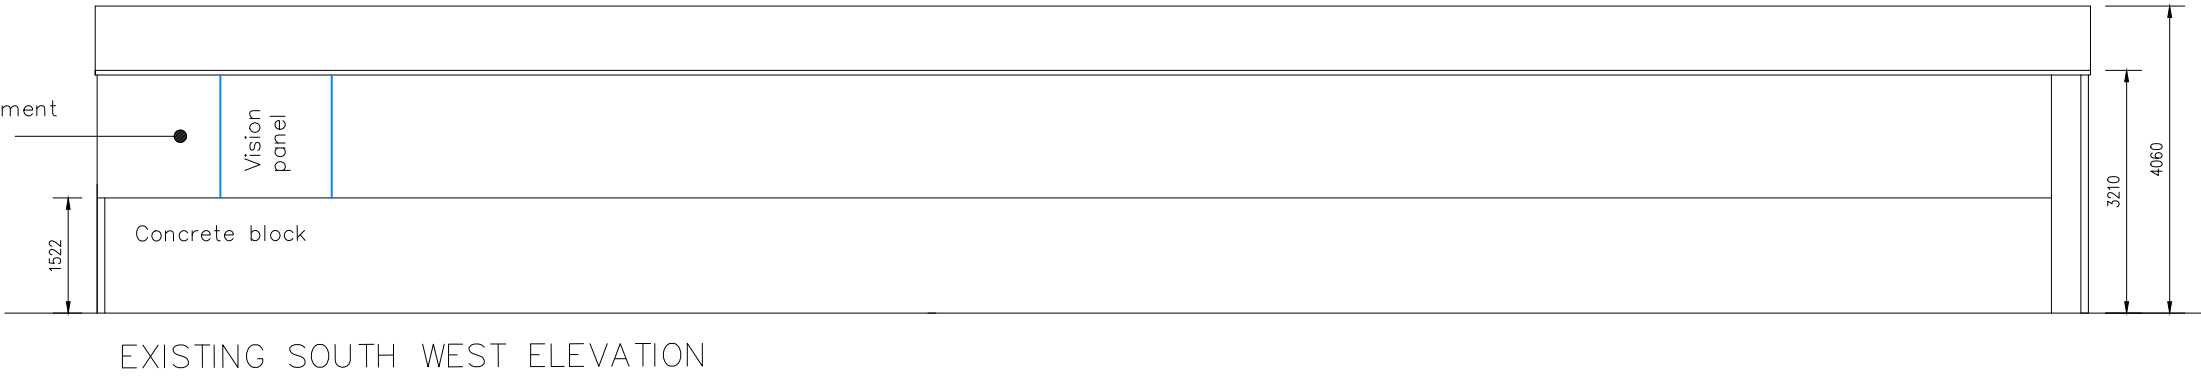

EXISTING PLAN AND ELEVATIONS OF DUTCH / NISSEN BARN

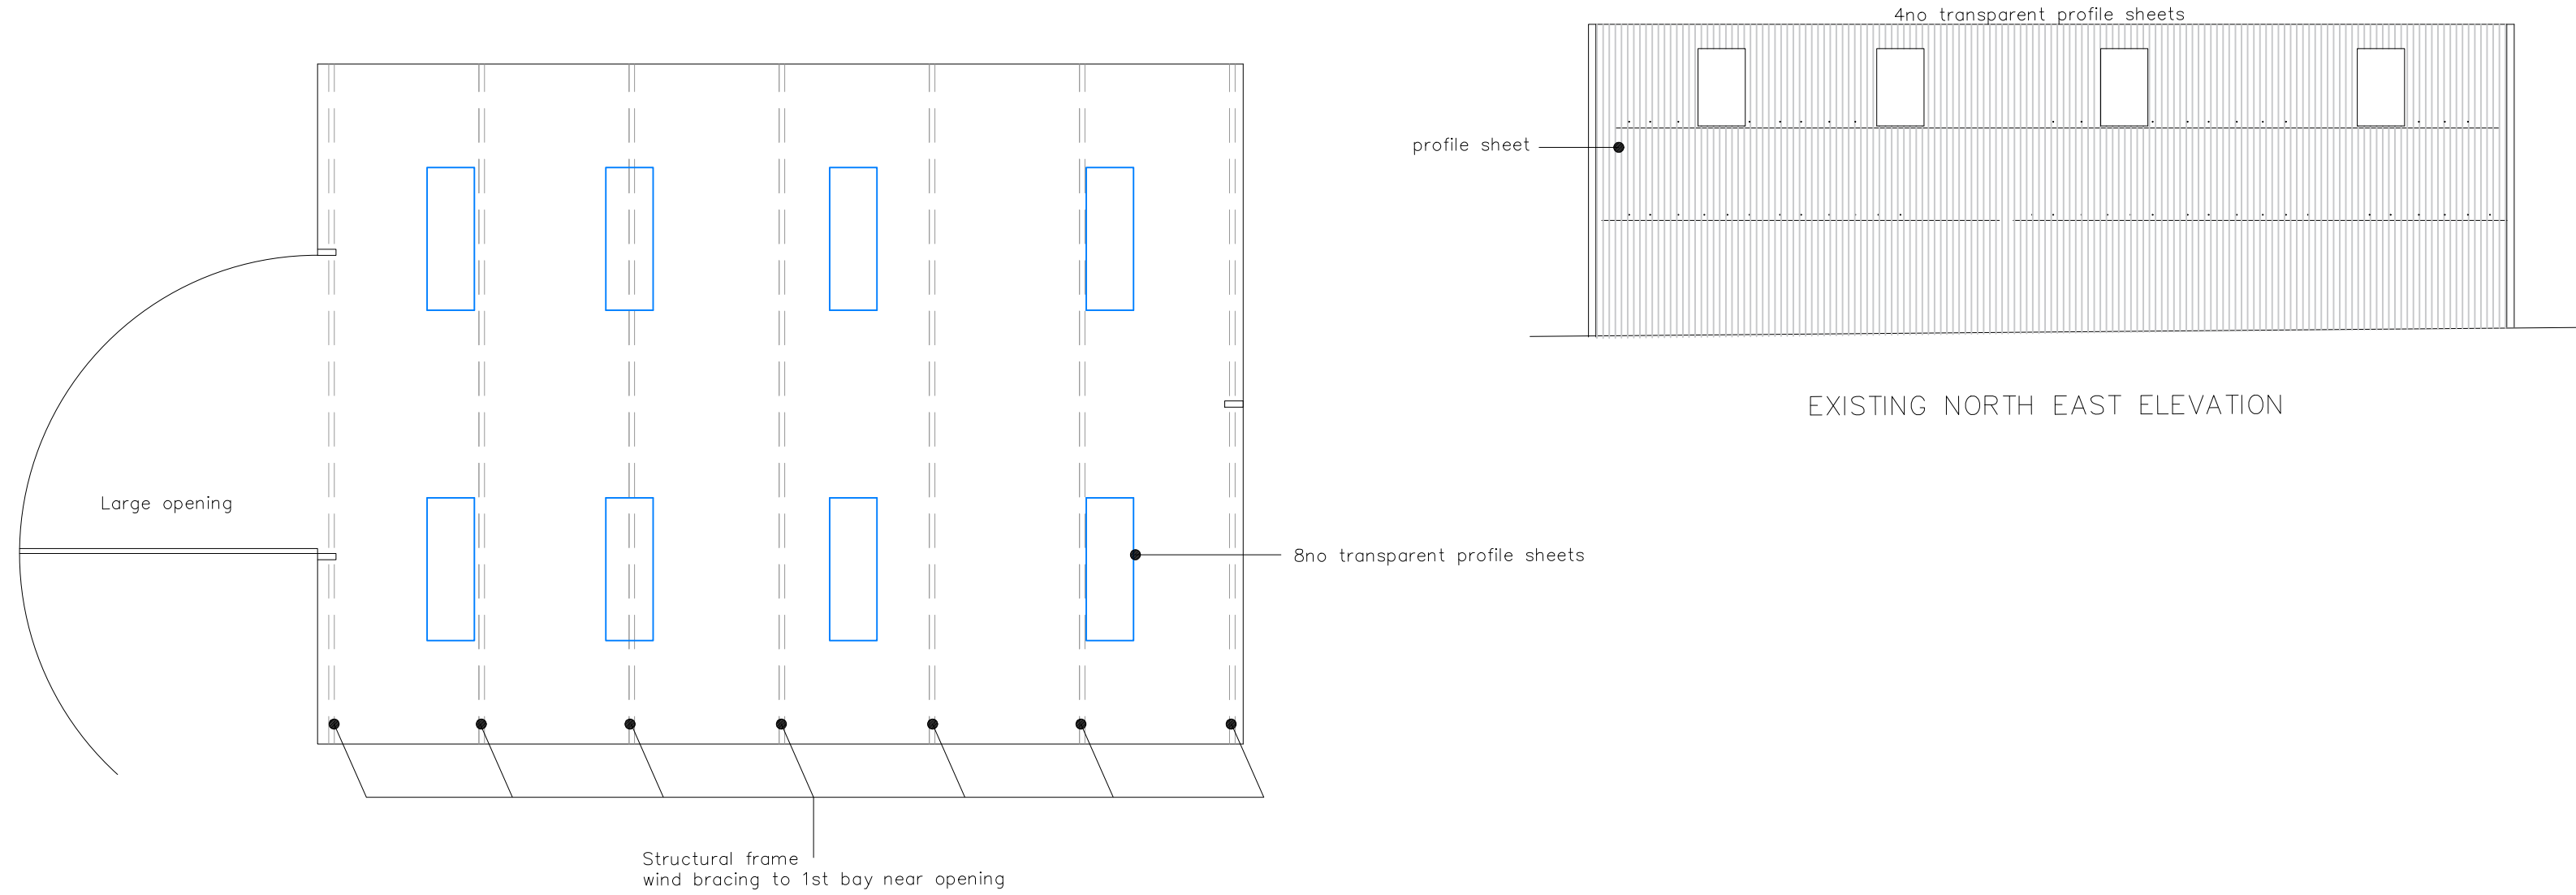

A1 Existing

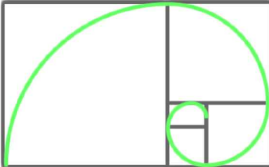 **bayon**
architectural technology
BESPOKE ARCHITECTURAL SERVICES

Bayon Architectural Technology Limited
Suite 140, Silk House, Park Green, Macclesfield, SK11 7QJ
t: 07875 718 808 | wynevans@bayon.at | www.bayon.at

DEMOLITION OF 2 AGRICULTURAL BUILDINGS TO BE REPLACED BY CUSTOM SELF-BUILD HOUSE; INSTALLATION OF A PACKAGE SEWAGE TREATMENT PLANT, INSTALLATION OF GROUND SOURCE HEAT PUMP PIPE WORKS, SOLAR PANELS AND THE CONSTRUCTION OF 1.8M BOUNDARY WALL

EXISTING PLAN, ELEVATIONS & SITE PLAN		
Site & Client Address Mr S Smallwood Stanley Farm Dial Lane Rushton Spencer Staffordshire SK11 0RU	Date	21 - 05 - 2025
	Scale	1:100/200@A1
	Drawing Ref.	C545
	Drawing No.	C545-25/N2