


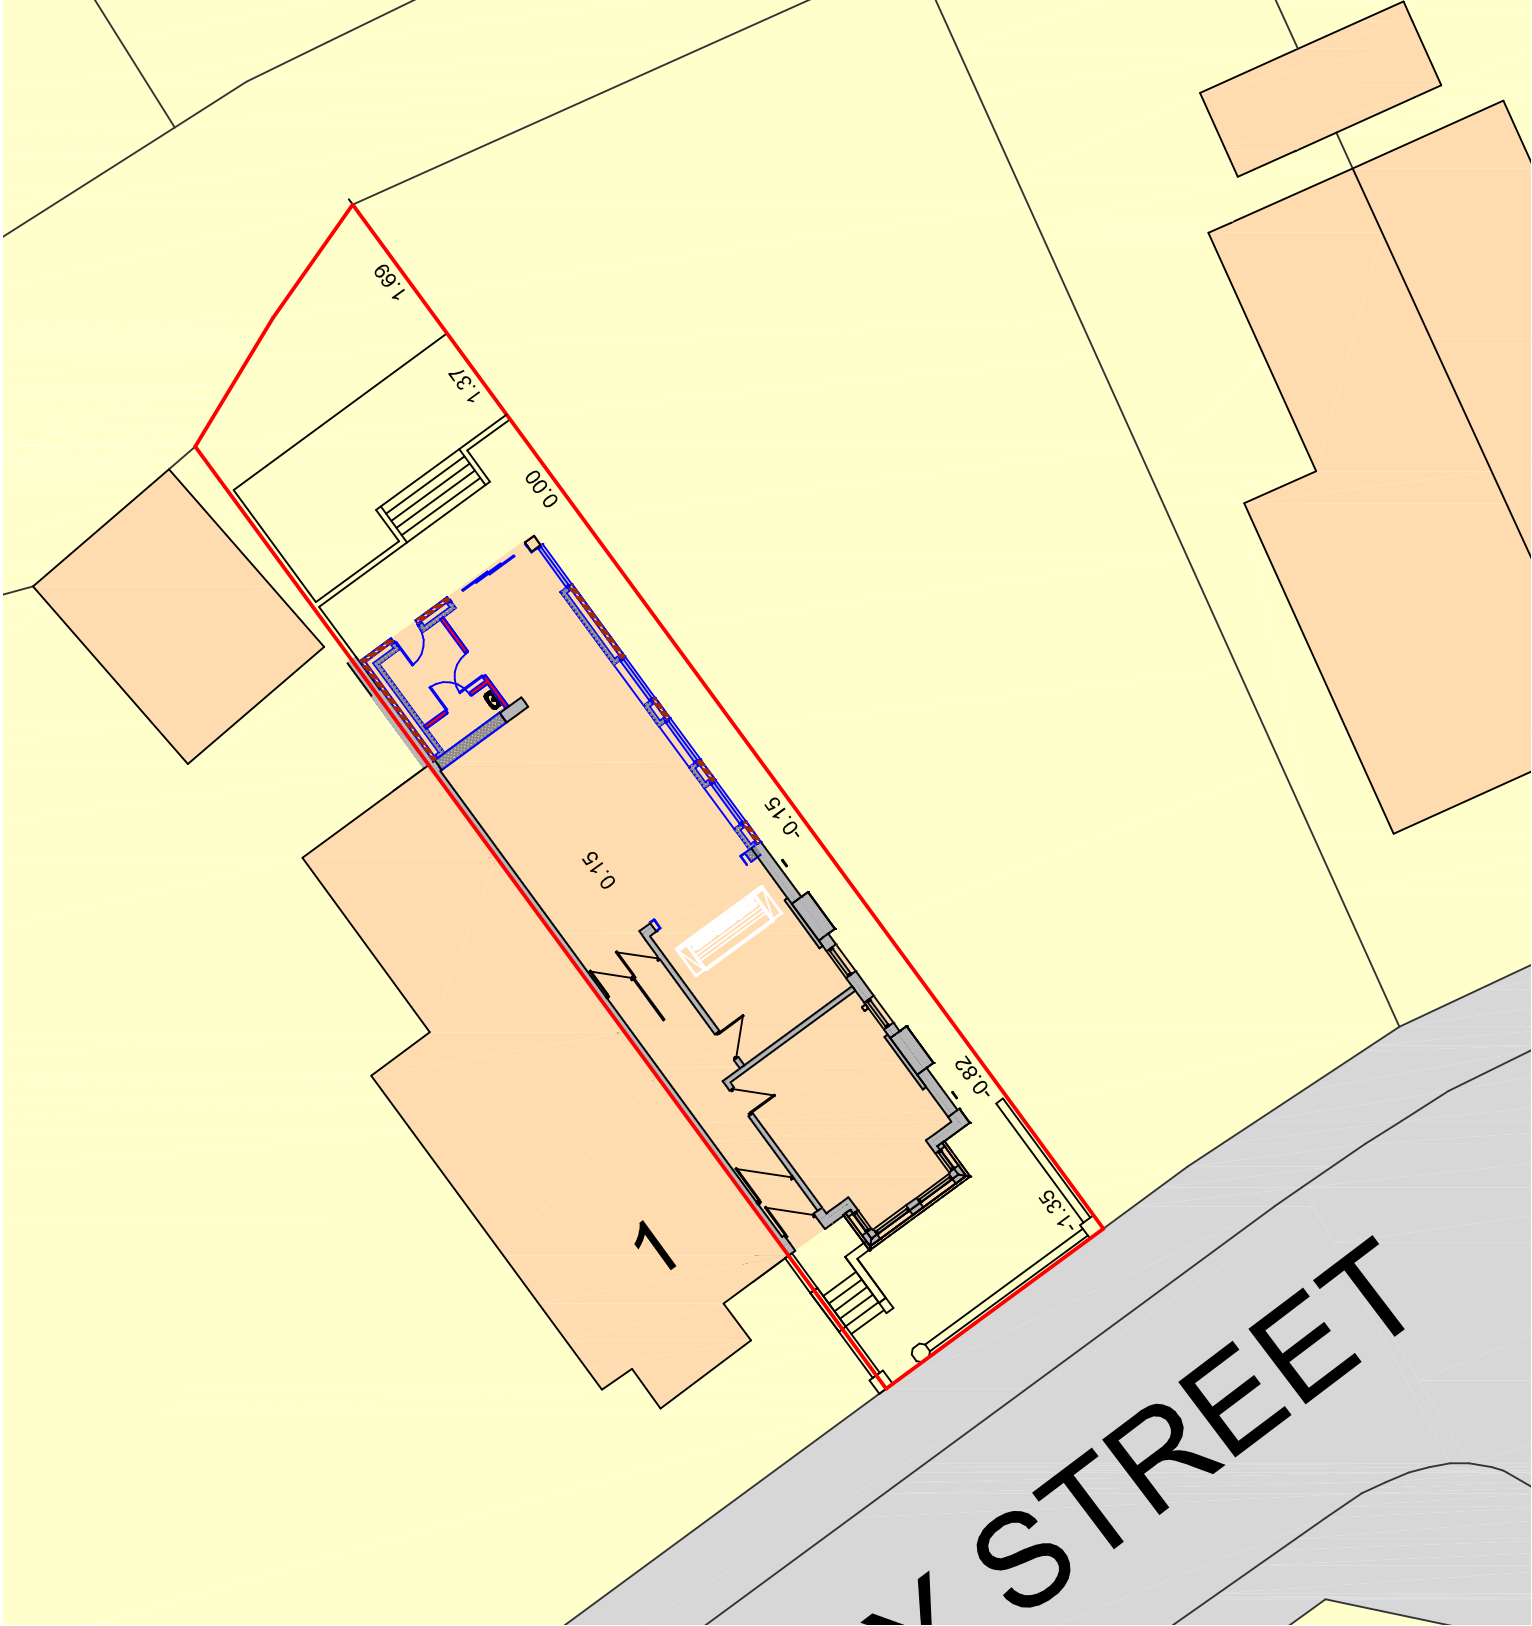


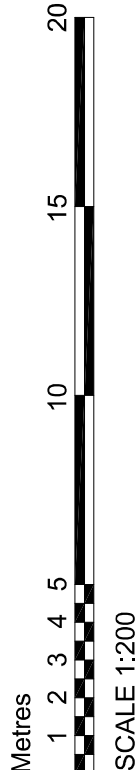



Site Plan as Existing

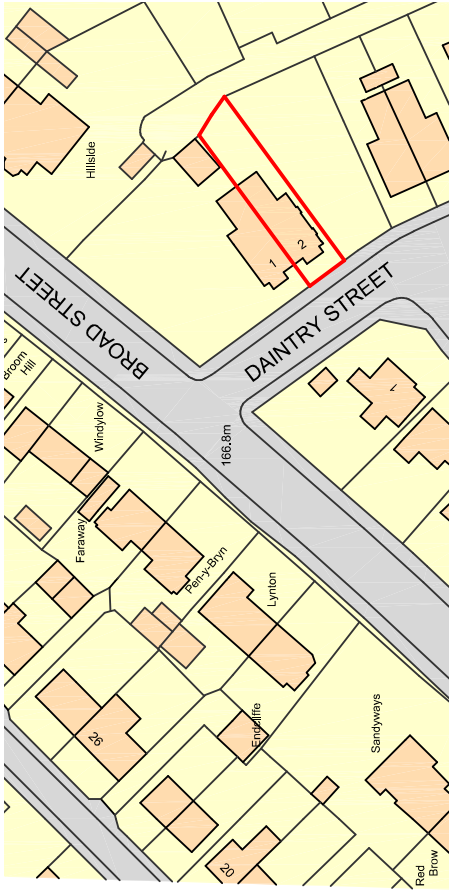

Site Plan as Proposed

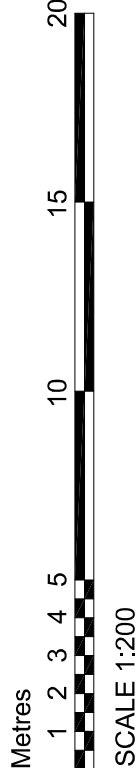

Site Location Plan

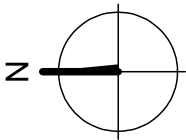 

**DBD Architectural
Consultancy Ltd ©2025**

1. Copyright is vested with DBD Architectural Consultancy Ltd.
2. All dimensions to be checked on site before proceeding.
3. Contractor to check/adjust dimensions of new work to suit existing conditions. Structural alterations including situations or details are shown, square or level.
4. Contractor must notify the architect of any discrepancies before proceeding.
5. All drawings to be read in conjunction with all other consultation drawings and details.

Rev	Date	Description



DBD Architectural Consultancy Ltd
50 Broad Street, Leek,
Staffordshire ST13 9NS
01538 383118
www.dbdconsultants.co.uk

**Mr & Mrs Alderman
Leek
2 Dainty Street
ST13 9PG**

**Single Storey Rear Extension &
General Alterations**

Site Plans

Drawn: Planning	Rev: 1	Rev No: 2414
Date: 12/02/25		
Scale: 1:200		
Drawing Number:		

PL 01