


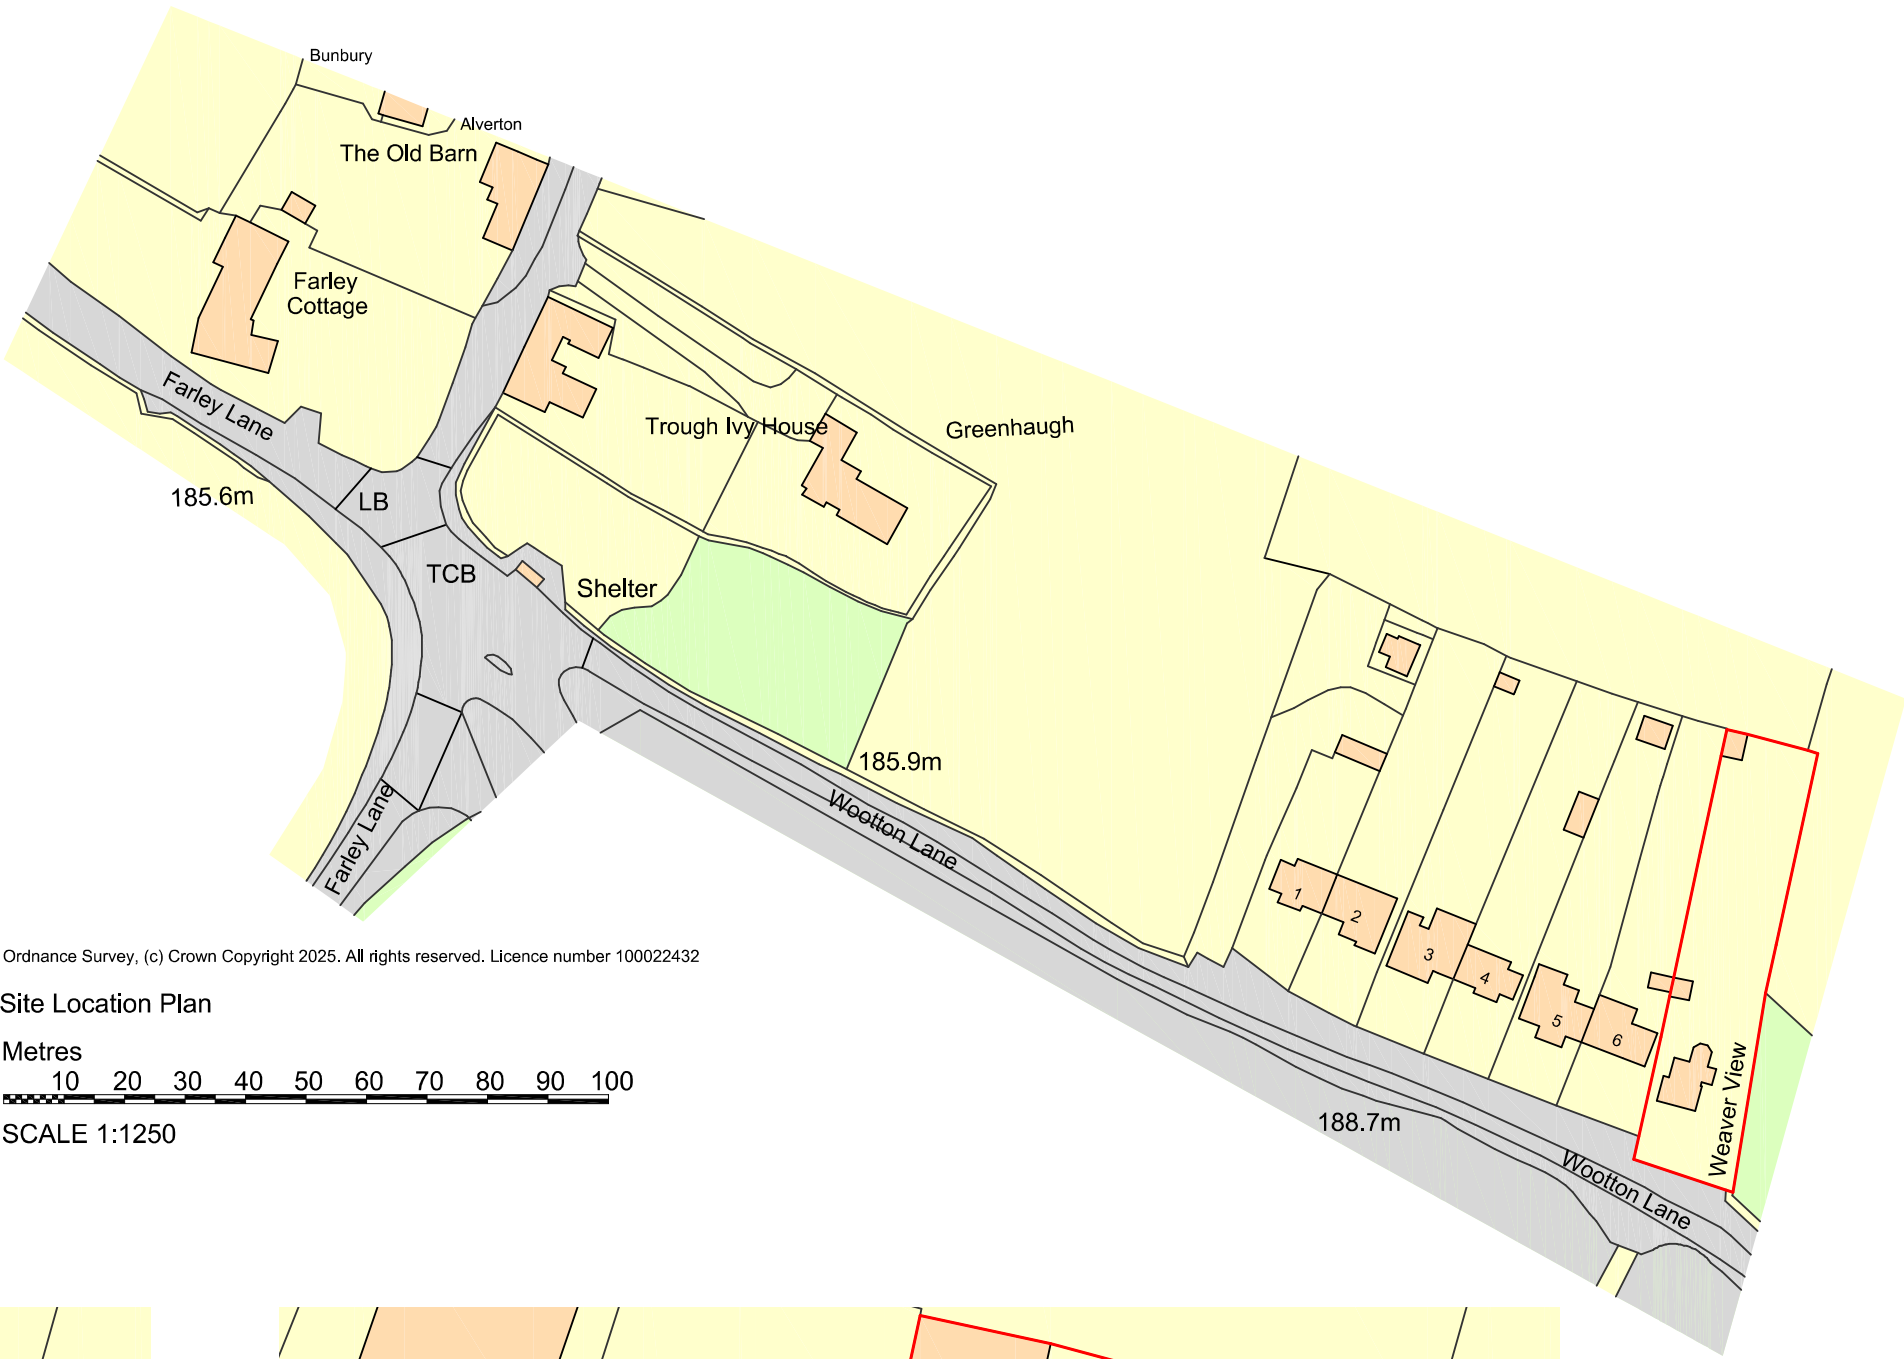


Ordnance Survey, (c) Crown Copyright 2025. All rights reserved. Licence number 100022432

Site Location Plan

Metres

10 20 30 40 50 60 70 80 90 100

SCALE 1:1250

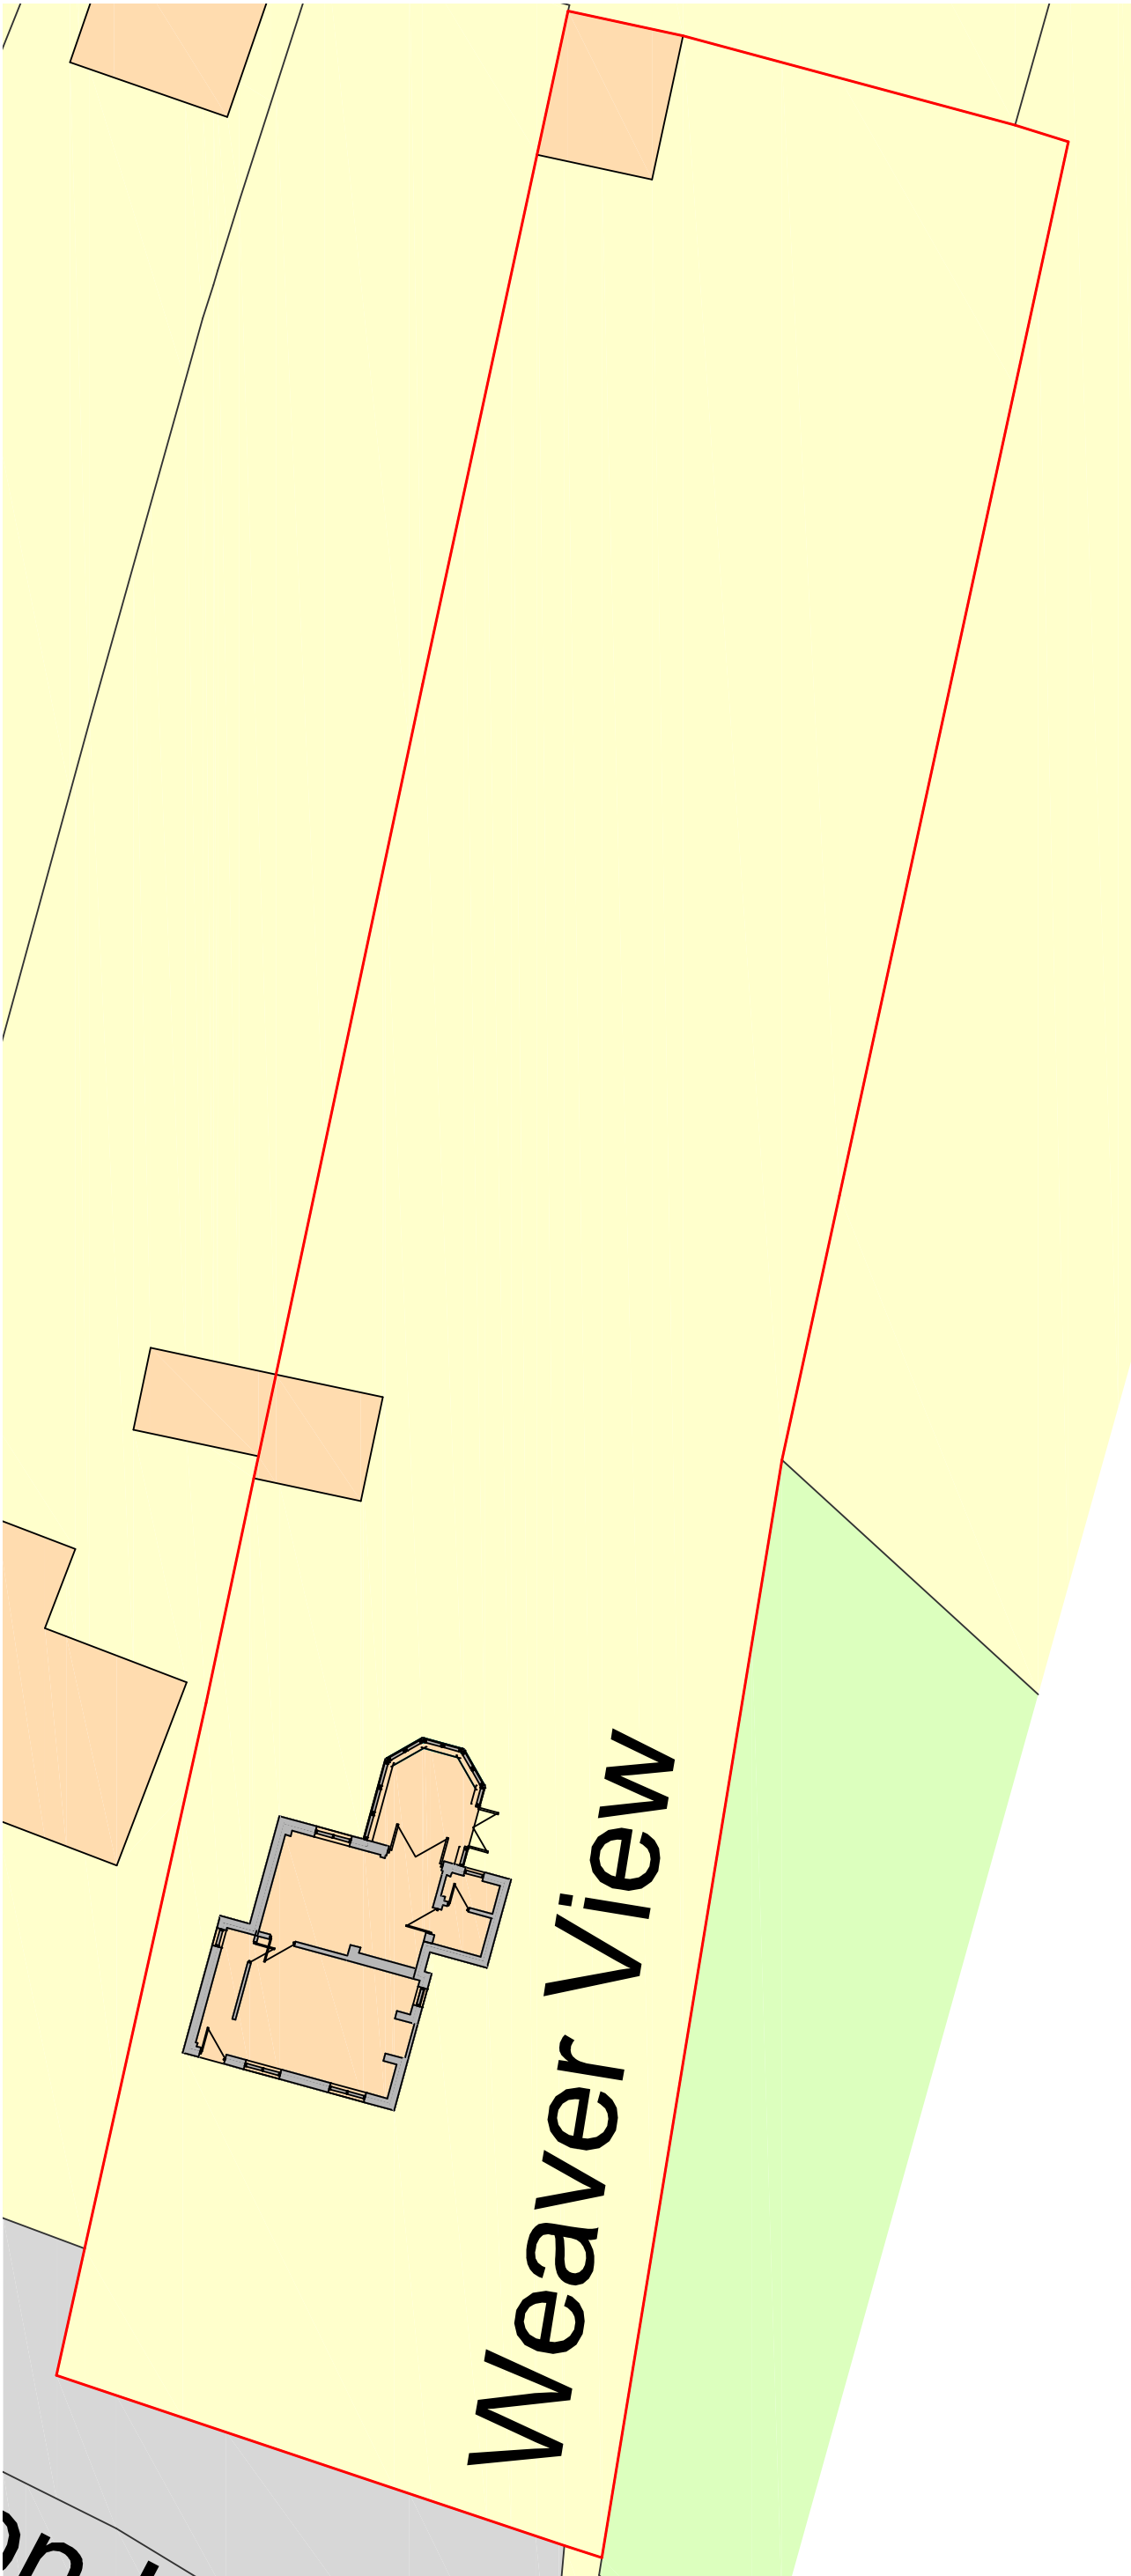


Site Plan as Existing

Metres

1 2 3 4 5 10 15 20

SCALE 1:200

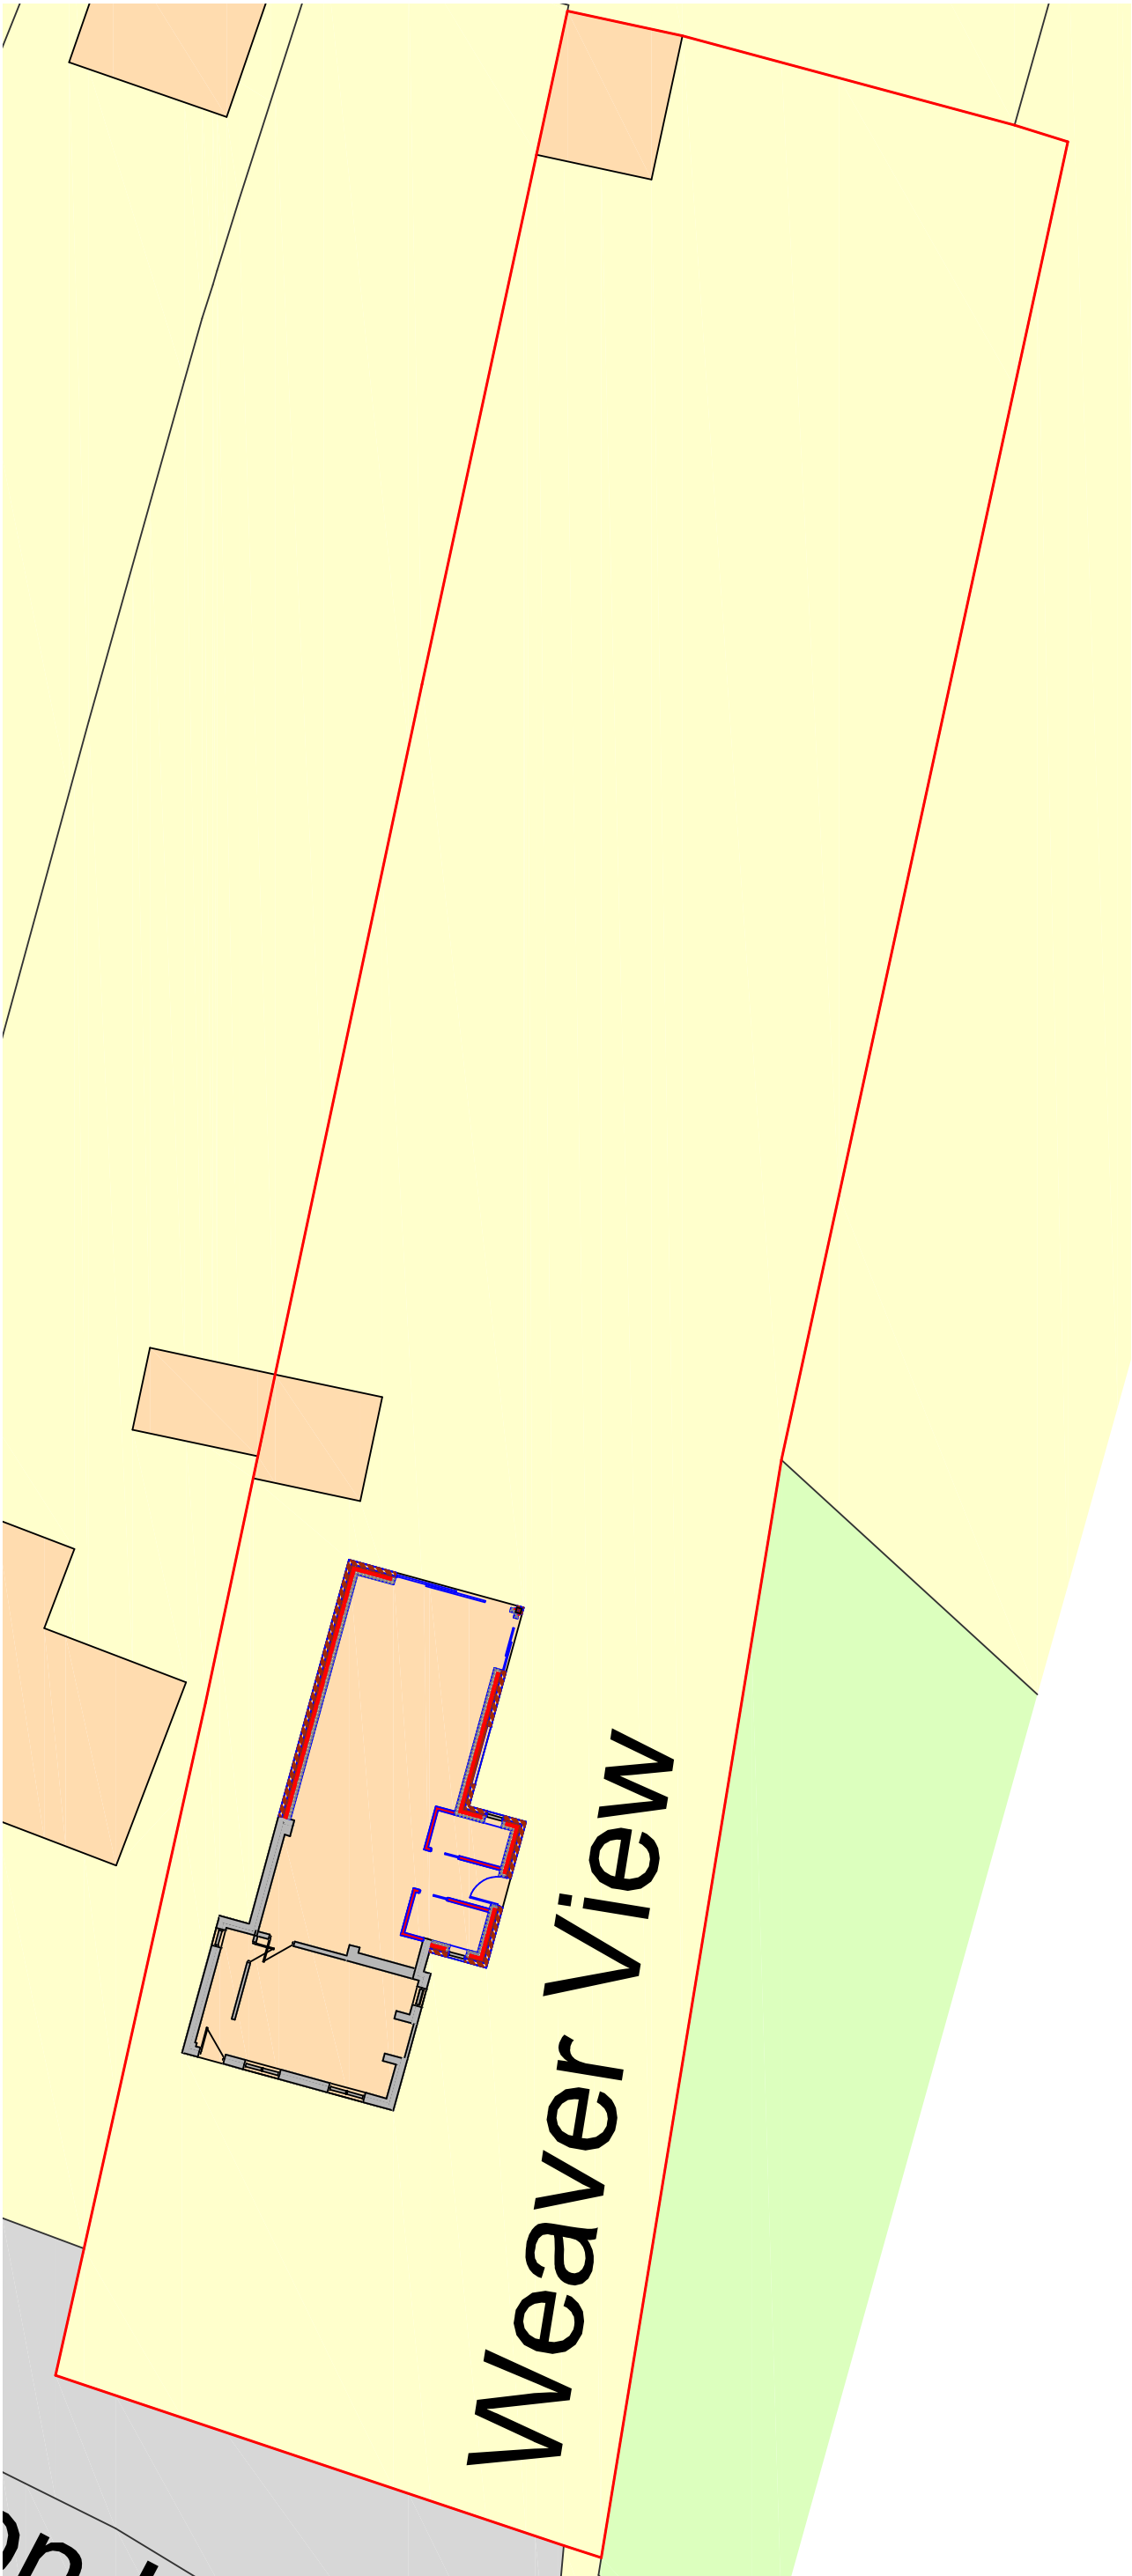


Site Plan as Proposed

Metres

1 2 3 4 5 10 15 20

SCALE 1:200

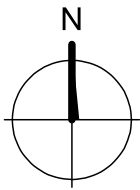

**DBD Architectural Consultancy Ltd ©2025**

1. Copyright is vested with DBD Architectural Consultancy Ltd.
2. All dimensions to be checked on site before proceeding.
3. Contractor to check/adjust dimensions of new work to suit existing conditions. Do not assume existing structure or details are plumb, square or level.
4. Contractor must notify the architect of any discrepancies before proceeding.
5. All drawings to be read in conjunction with all other consultants drawings and specs.

| Rev | Date     | Description                           |
|-----|----------|---------------------------------------|
| A   | 20.05.25 | Amendments following clients comments |



Mr S Brandrick  
Weaver View,  
Wootton Lane,  
ST10 3BJ  
Client

Two storey rear extension and porch extension  
Project

|                 |                |                        |
|-----------------|----------------|------------------------|
| Site Plans      |                |                        |
| Drawn: Planning | Date: 01.05.25 | Job No: 2529           |
| Rev: A2         | Scale: 1:200   | Drawing Number: PL 01A |