




Front Elevation



Side Elevation




Side Elevation

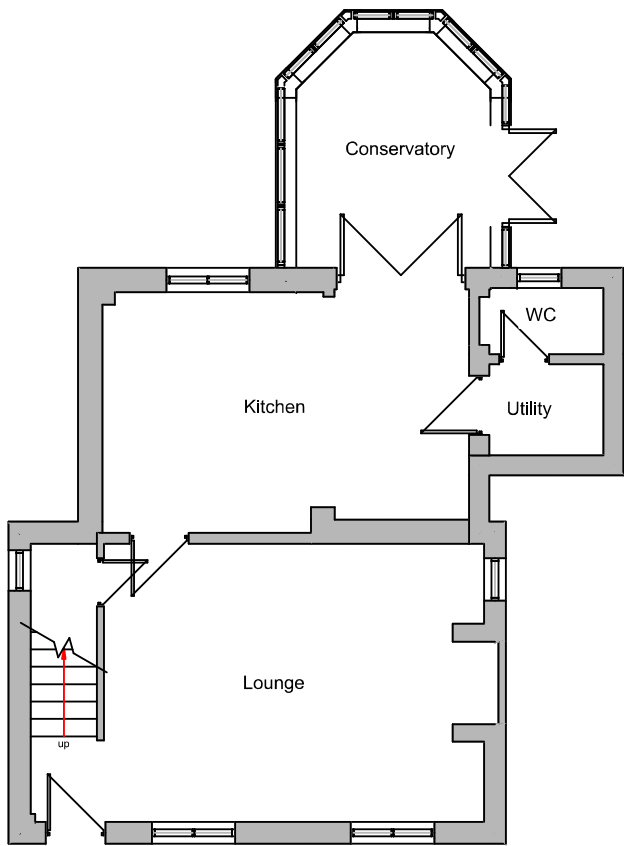

Ground Floor Plan



SCALE 1:100

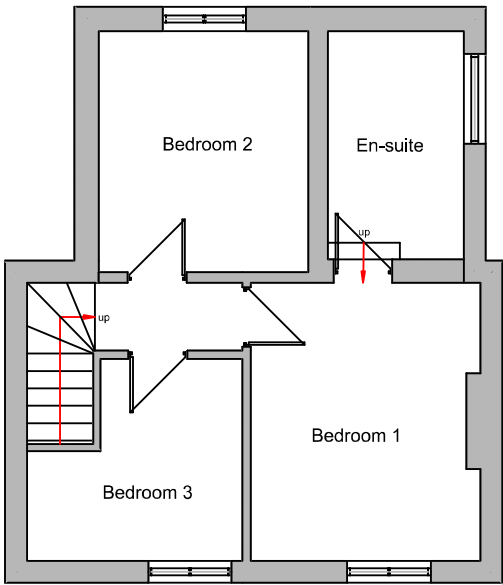

First Floor Plan



Rear Elevation

DBD Architectural Consultancy Ltd ©2025

1. Copyright is vested with DBD Architectural Consultancy Ltd.
2. All dimensions to be checked on site before proceeding.
3. Contractor to check/adjust dimensions of new work to suit existing conditions. Do not assume existing structure or details are plumb, square or level.
4. Contractor must notify the architect of any discrepancies before proceeding.
5. All drawings to be read in conjunction with all other consultants drawings and specs.

Rev	Date	Description
A	30.05.25	Minor Amendments



DBD Architectural Consultancy Ltd
50 Broad Street, Leek,
Staffordshire, ST13 5NS
01538 383118
mail@dbdconsultants.co.uk
www.dbdconsultants.co.uk

Mr S Brandrick
Weaverview,
Wooton Lane,
ST10 3BJ
Client

Two storey rear extension and porch
extension
Project

Title
Plans as Existing

Stage: **Planning**

Size: **A3** Date: **25.04.25** Job No: **2529**

Scale: **1:100** Drawing Number: **PL02A**