




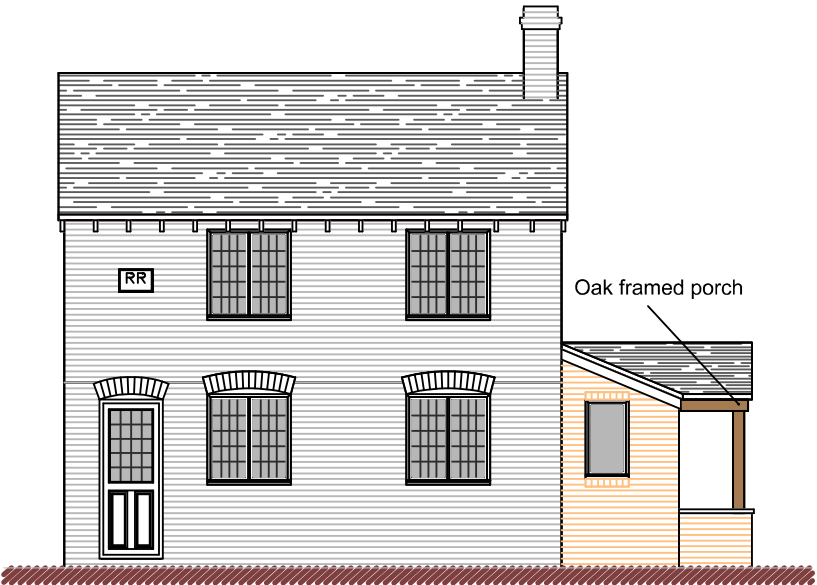


Front Elevation

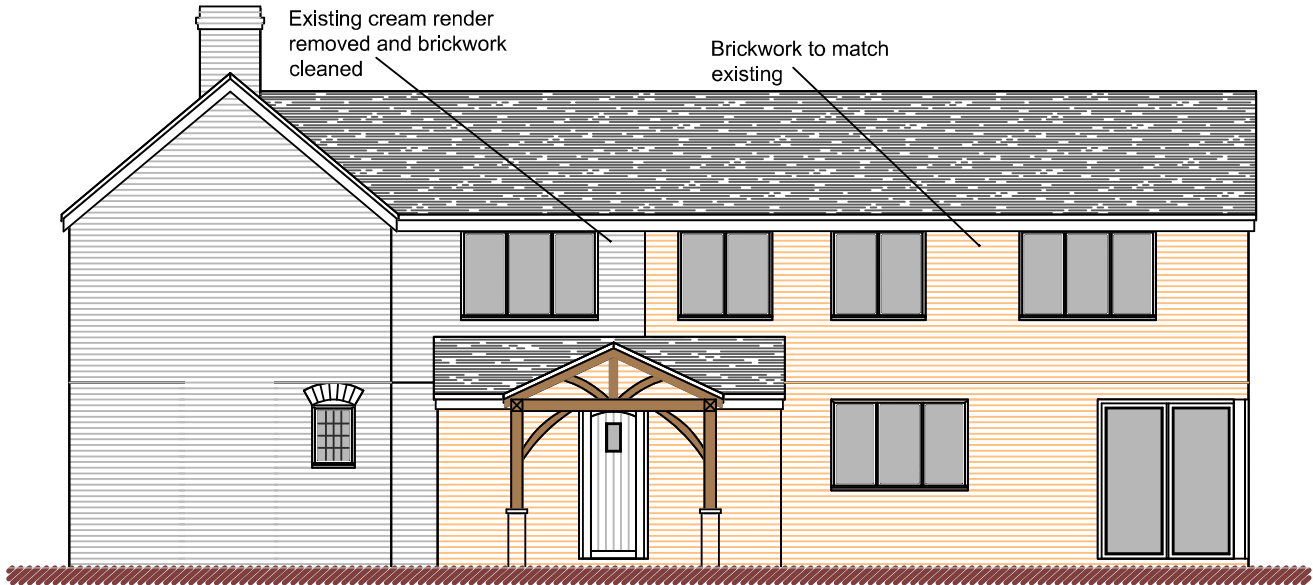



Side Elevation

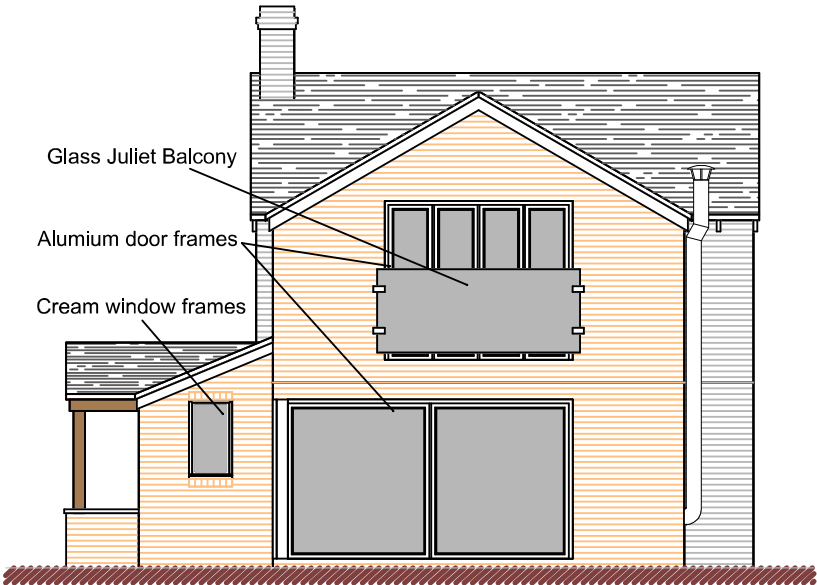


Rear Elevation

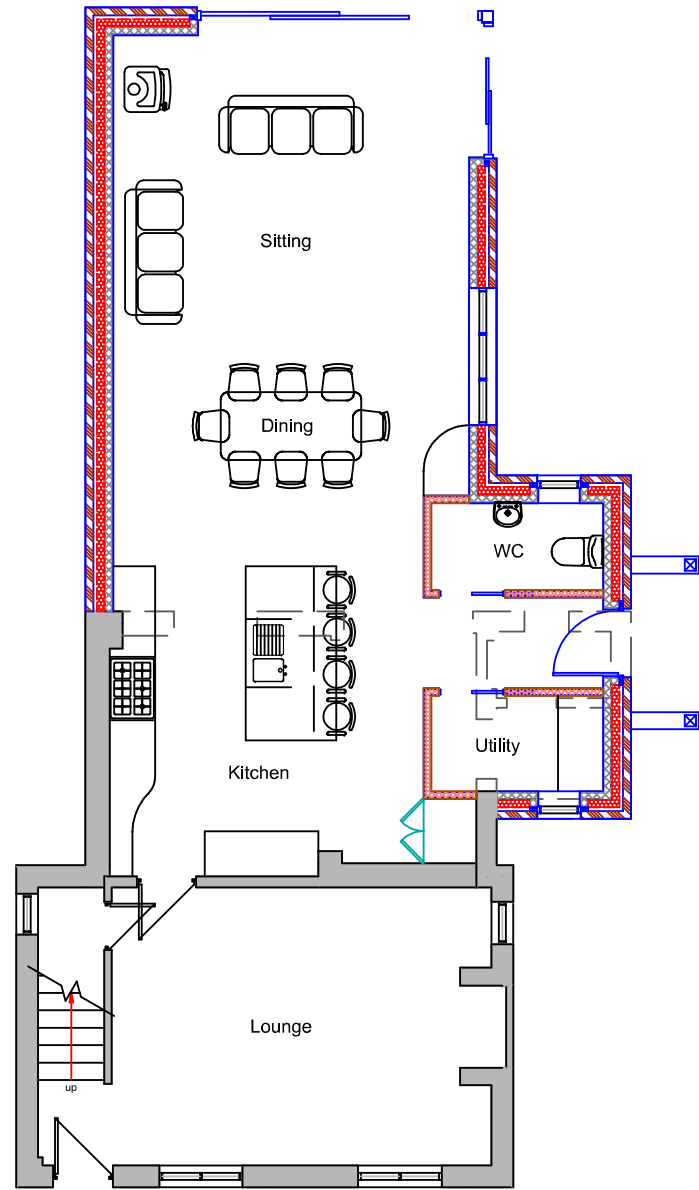


Ground Floor Plan

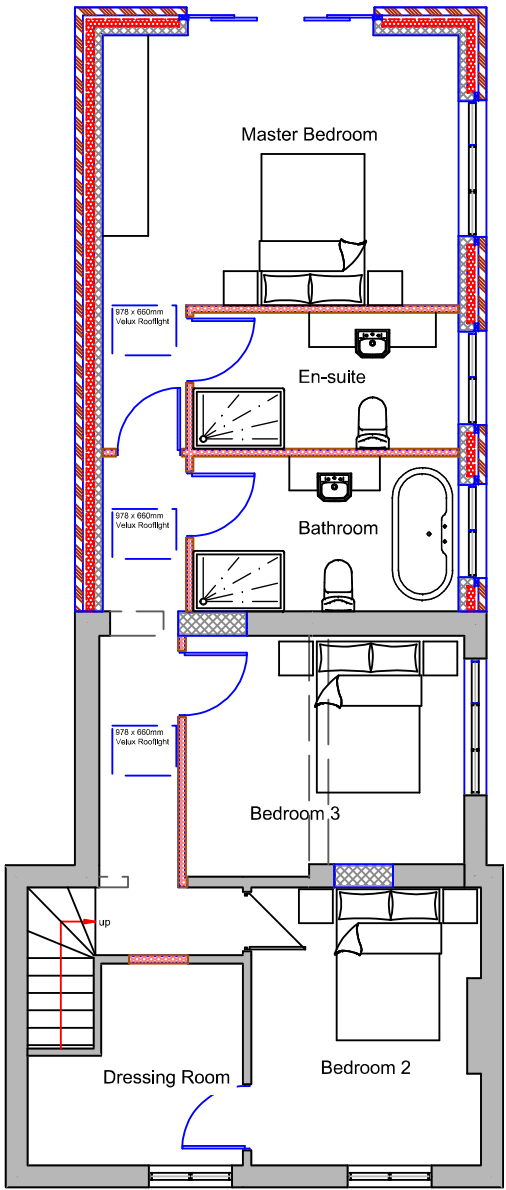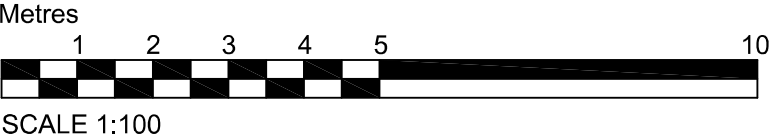

First Floor Plan

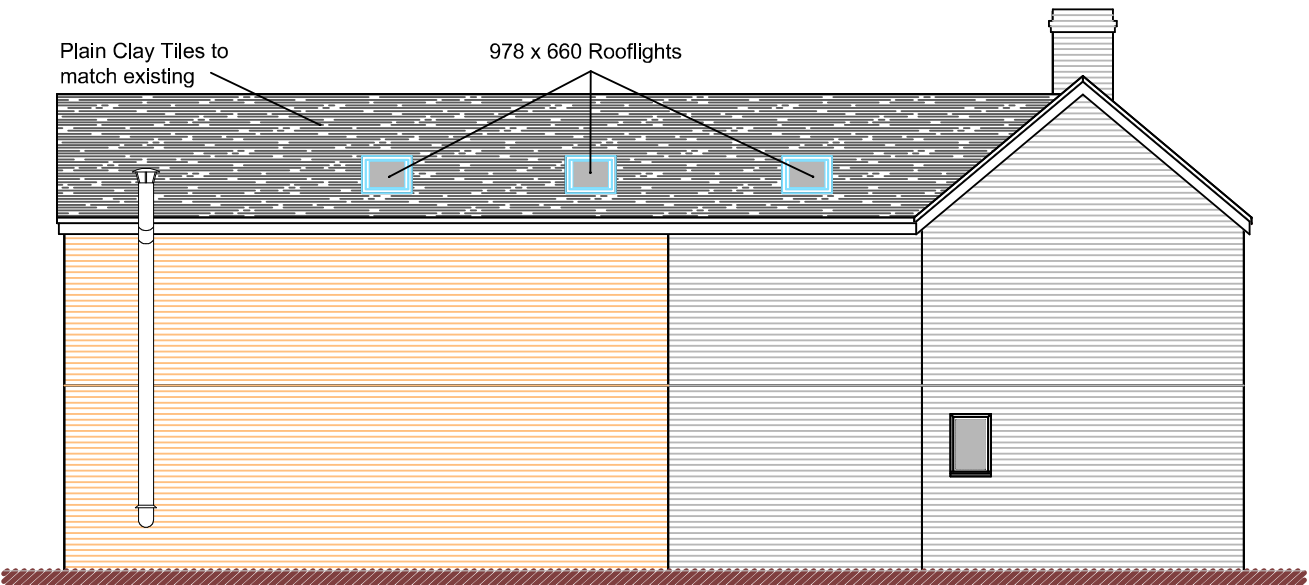

Side Elevation

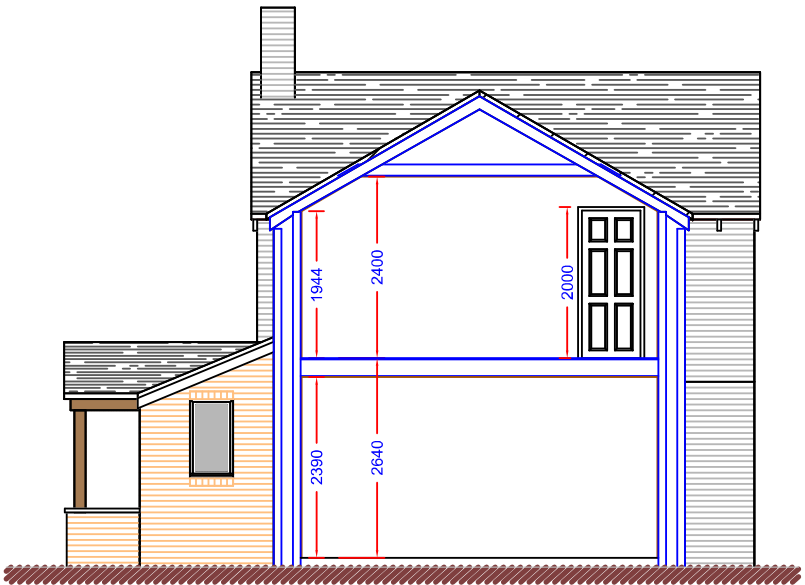

Sectional Rear elevation

Initial draft scheme for comments

DBD Architectural Consultancy Ltd ©2025

1. Copyright is vested with DBD Architectural Consultancy Ltd.
2. All dimensions to be checked on site before proceeding.
3. Contractor to check/adjust dimensions of new work to suit existing conditions. Do not assume existing structure or details are plumb, square or level.
4. Contractor must notify the architect of any discrepancies before proceeding.
5. All drawings to be read in conjunction with all other consultants drawings and specs.

Rev	Date	Description
B	29.05.25	Amendments following clients comments
A	22.05.25	Amendments following clients comments

**DBD Architectural Consultancy Ltd**
50 Broad Street, Leek,
Staffordshire, ST13 5NS
01538 383118
mail@dbdconsultants.co.uk
www.dbdconsultants.co.uk

Mr S Brandrick
Weaverview,
Wooton Lane,
ST10 3BJ
Client

Two storey rear extension and porch
extension
Project

Title:
Plans as Proposed

Stage: Planning	Date: 29.04.25	Job No: 2529
Size: A3		
Scale: 1:100		
Drawing Number:	PL03B	