
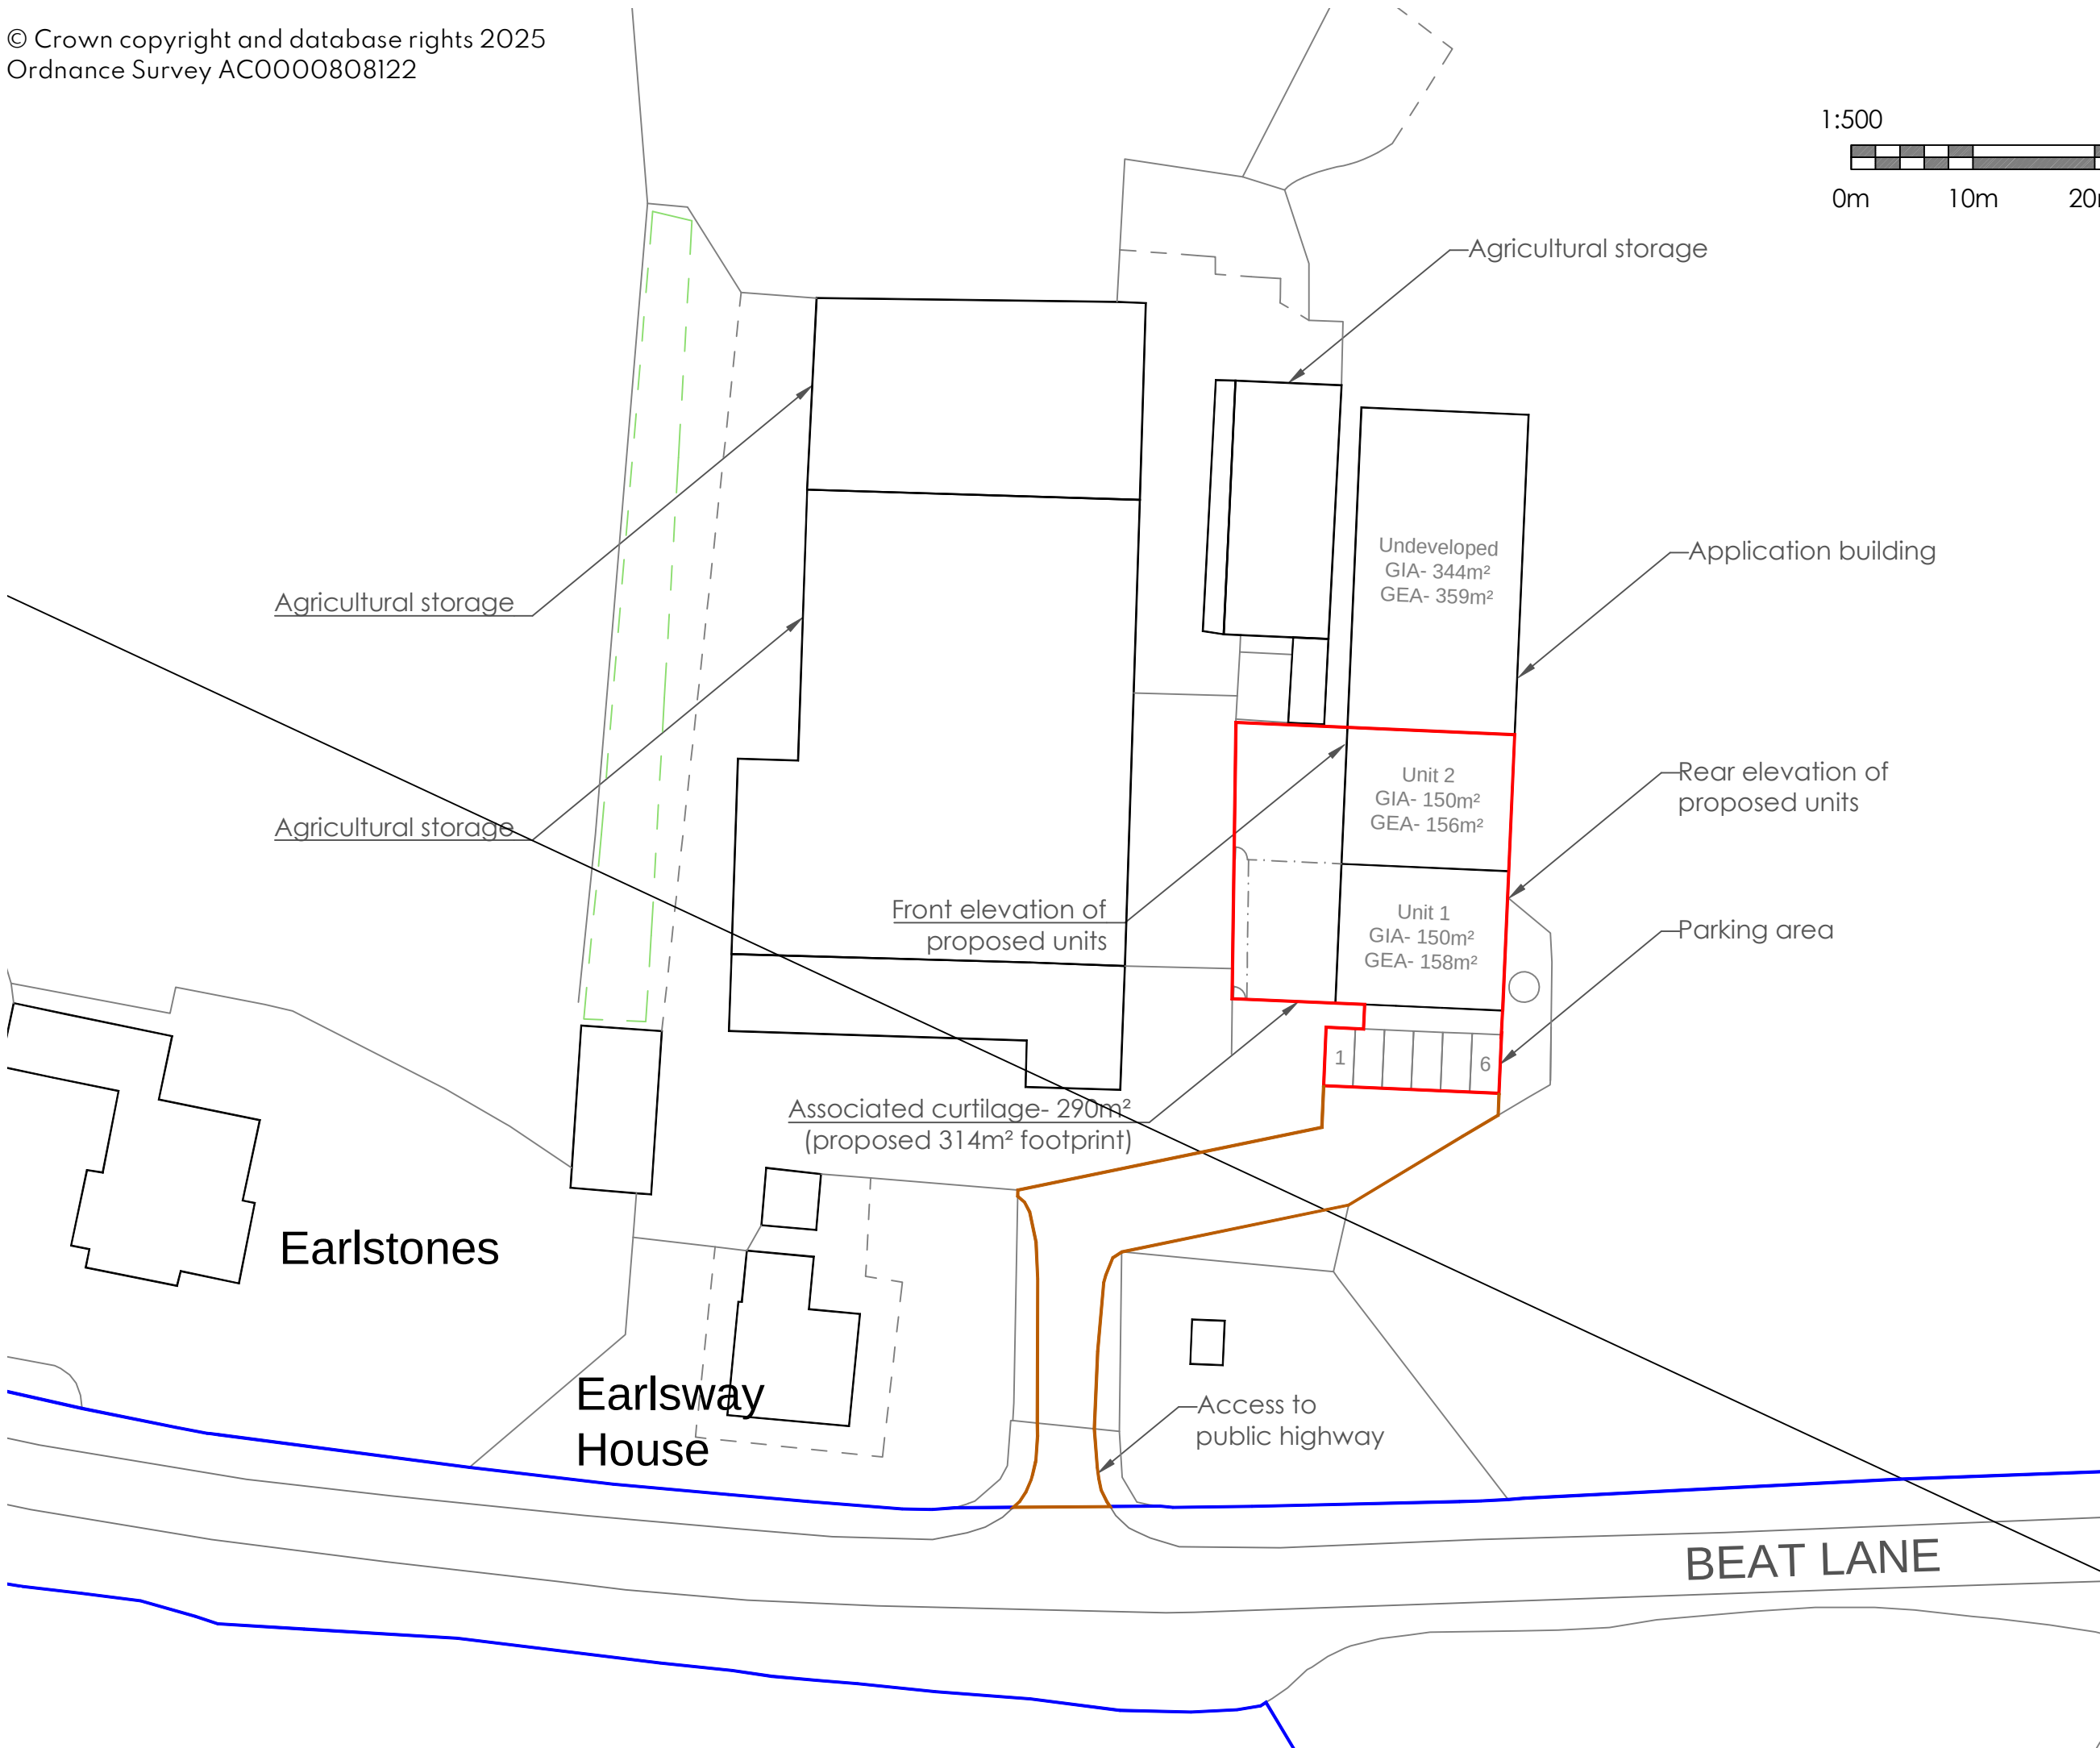


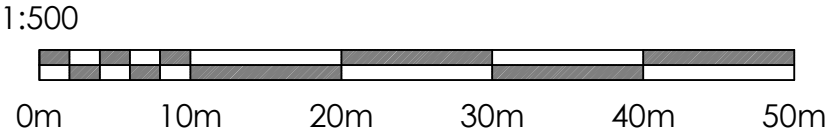

Client:
Mr T Woolley

Application:
Earlsway Farm Class Q

Drawing title:
Site Plan_Rev A

Scale:
1:500 @ A3

Drawing number:
1571/J240181/002.4

Date:
30 April 2025

Drawn by:
SK



WHARFE
RURAL PLANNING

Sapling Home Farm, Ullard Hall Lane, Lower
Peover, Knutsford, Cheshire WA16 9PJ

T: 0 1 5 6 5 7 4 6 9 1 0
E: info@wharferuralplanning.co.uk
W: www.wharferuralplanning.co.uk