

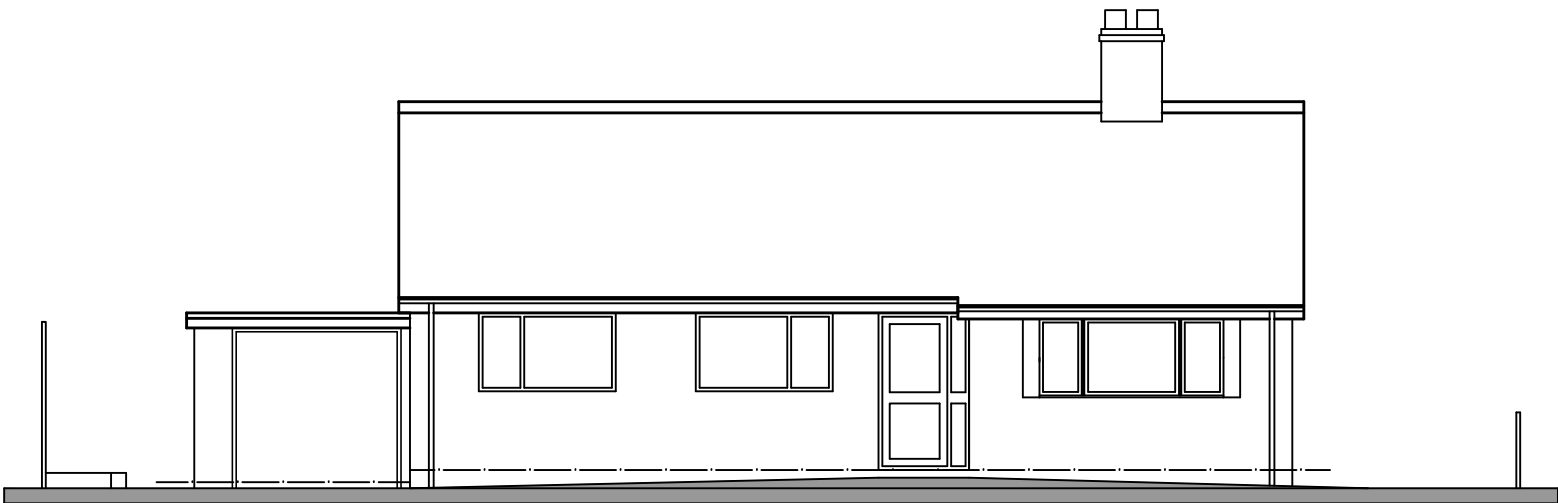



THORNCLIFFE, LEEK

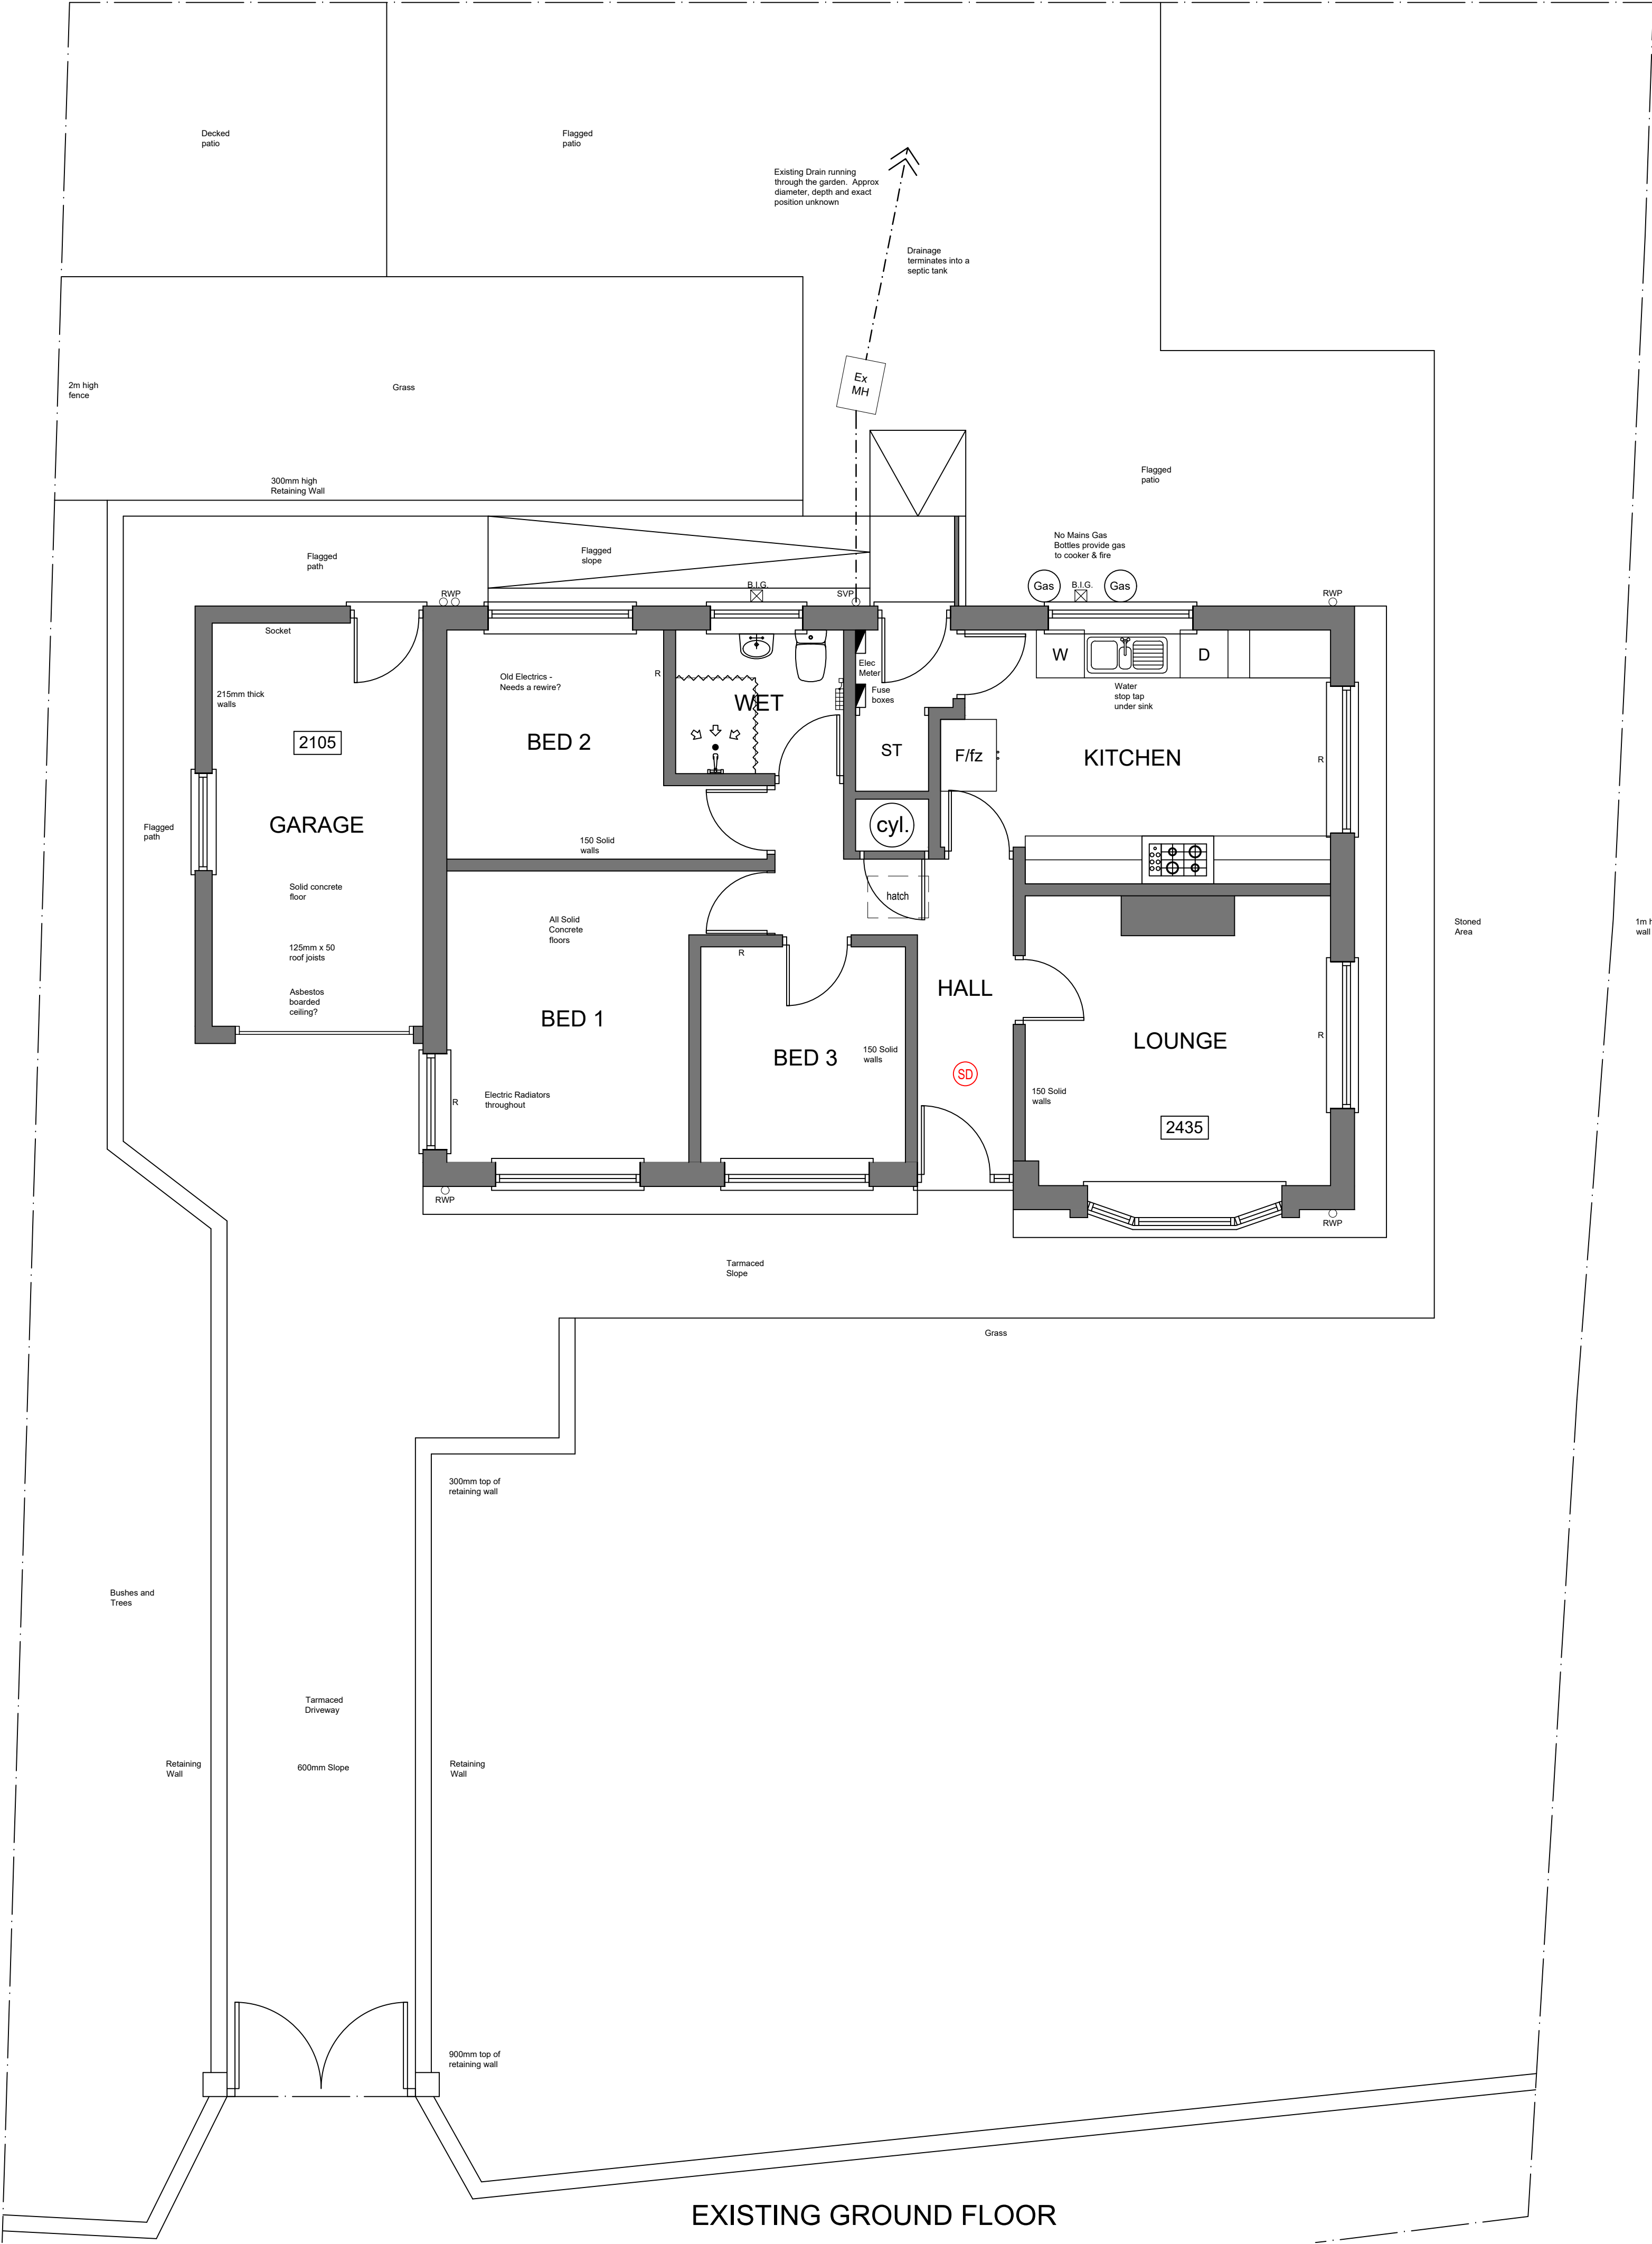


EXISTING FRONT ELEVATION

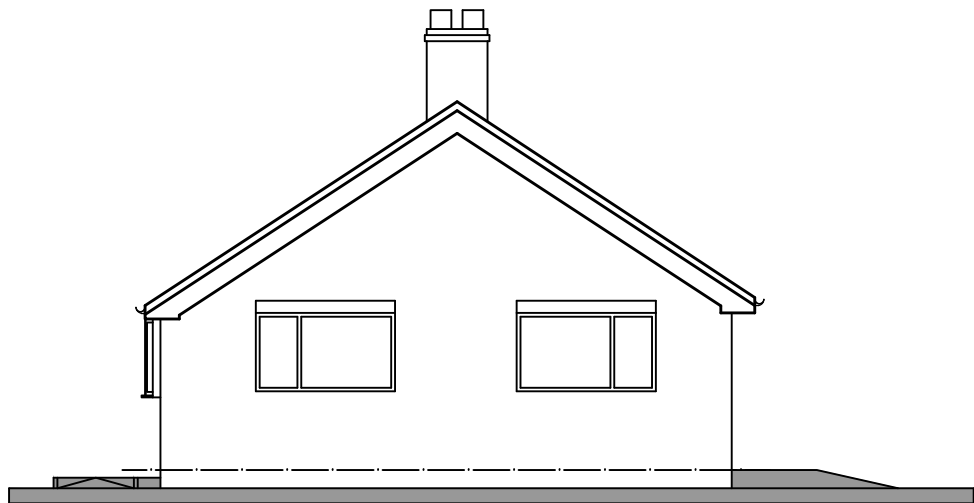



EXISTING SIDE ELEVATION

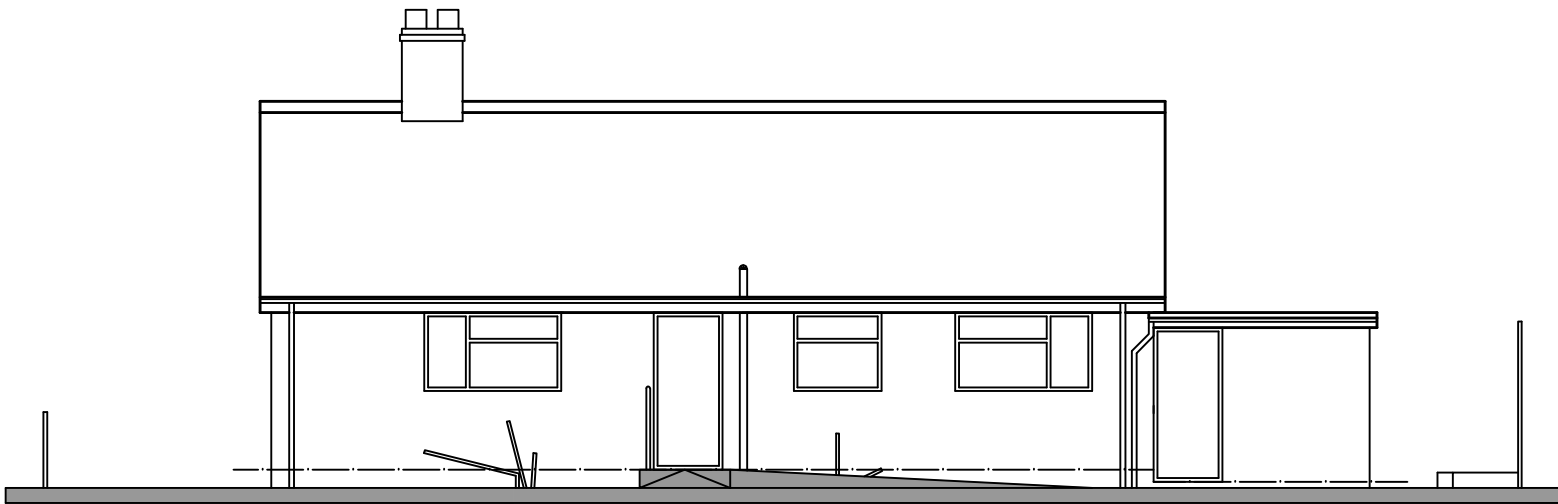

EXISTING REAR ELEVATION

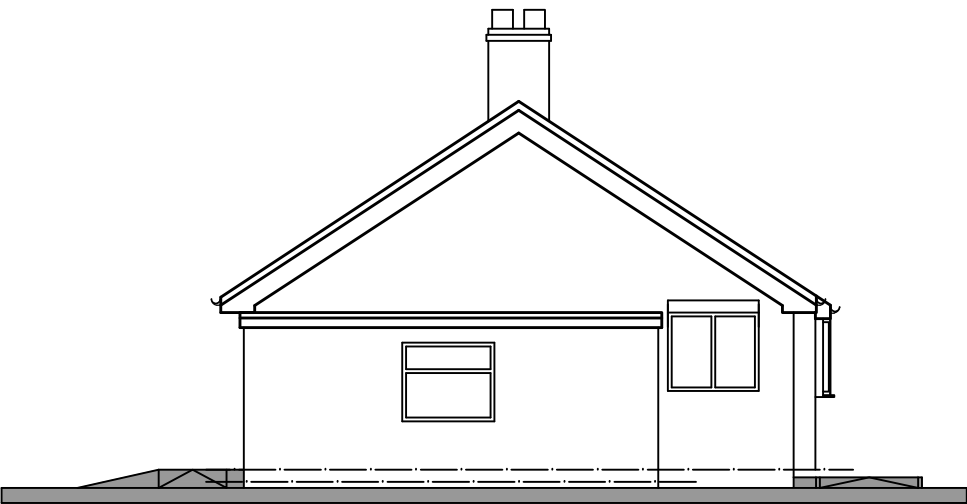

EXISTING SIDE ELEVATION

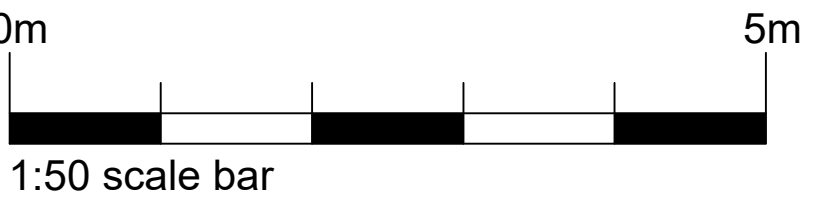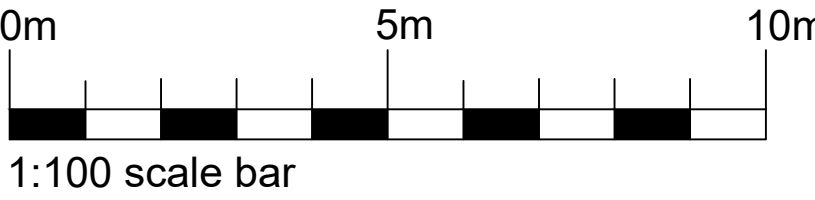

PROJECT: PROPOSED EXTENSION AT FAIRVIEW, THORNCLIFFE, LEEK ST13 7LP	Drawing No: 2461-BR-01
CLIENT: MR M. YAGUOGB	Date: JUNE 2025
Drawing Title: EXISTING PLANS AND ELEVATIONS	Scale: 1:50, 1:100 @ A1
	Revision:
Renaissance Studio, No 1 Derby St, Leigh, Lancashire WN7 4PF Telephone: 01942 678360, Fax: 01942 682084 Email: info@pabarchitects.co.uk, www.pabarchitects.co.uk	Drawn: BUILDING REGS