



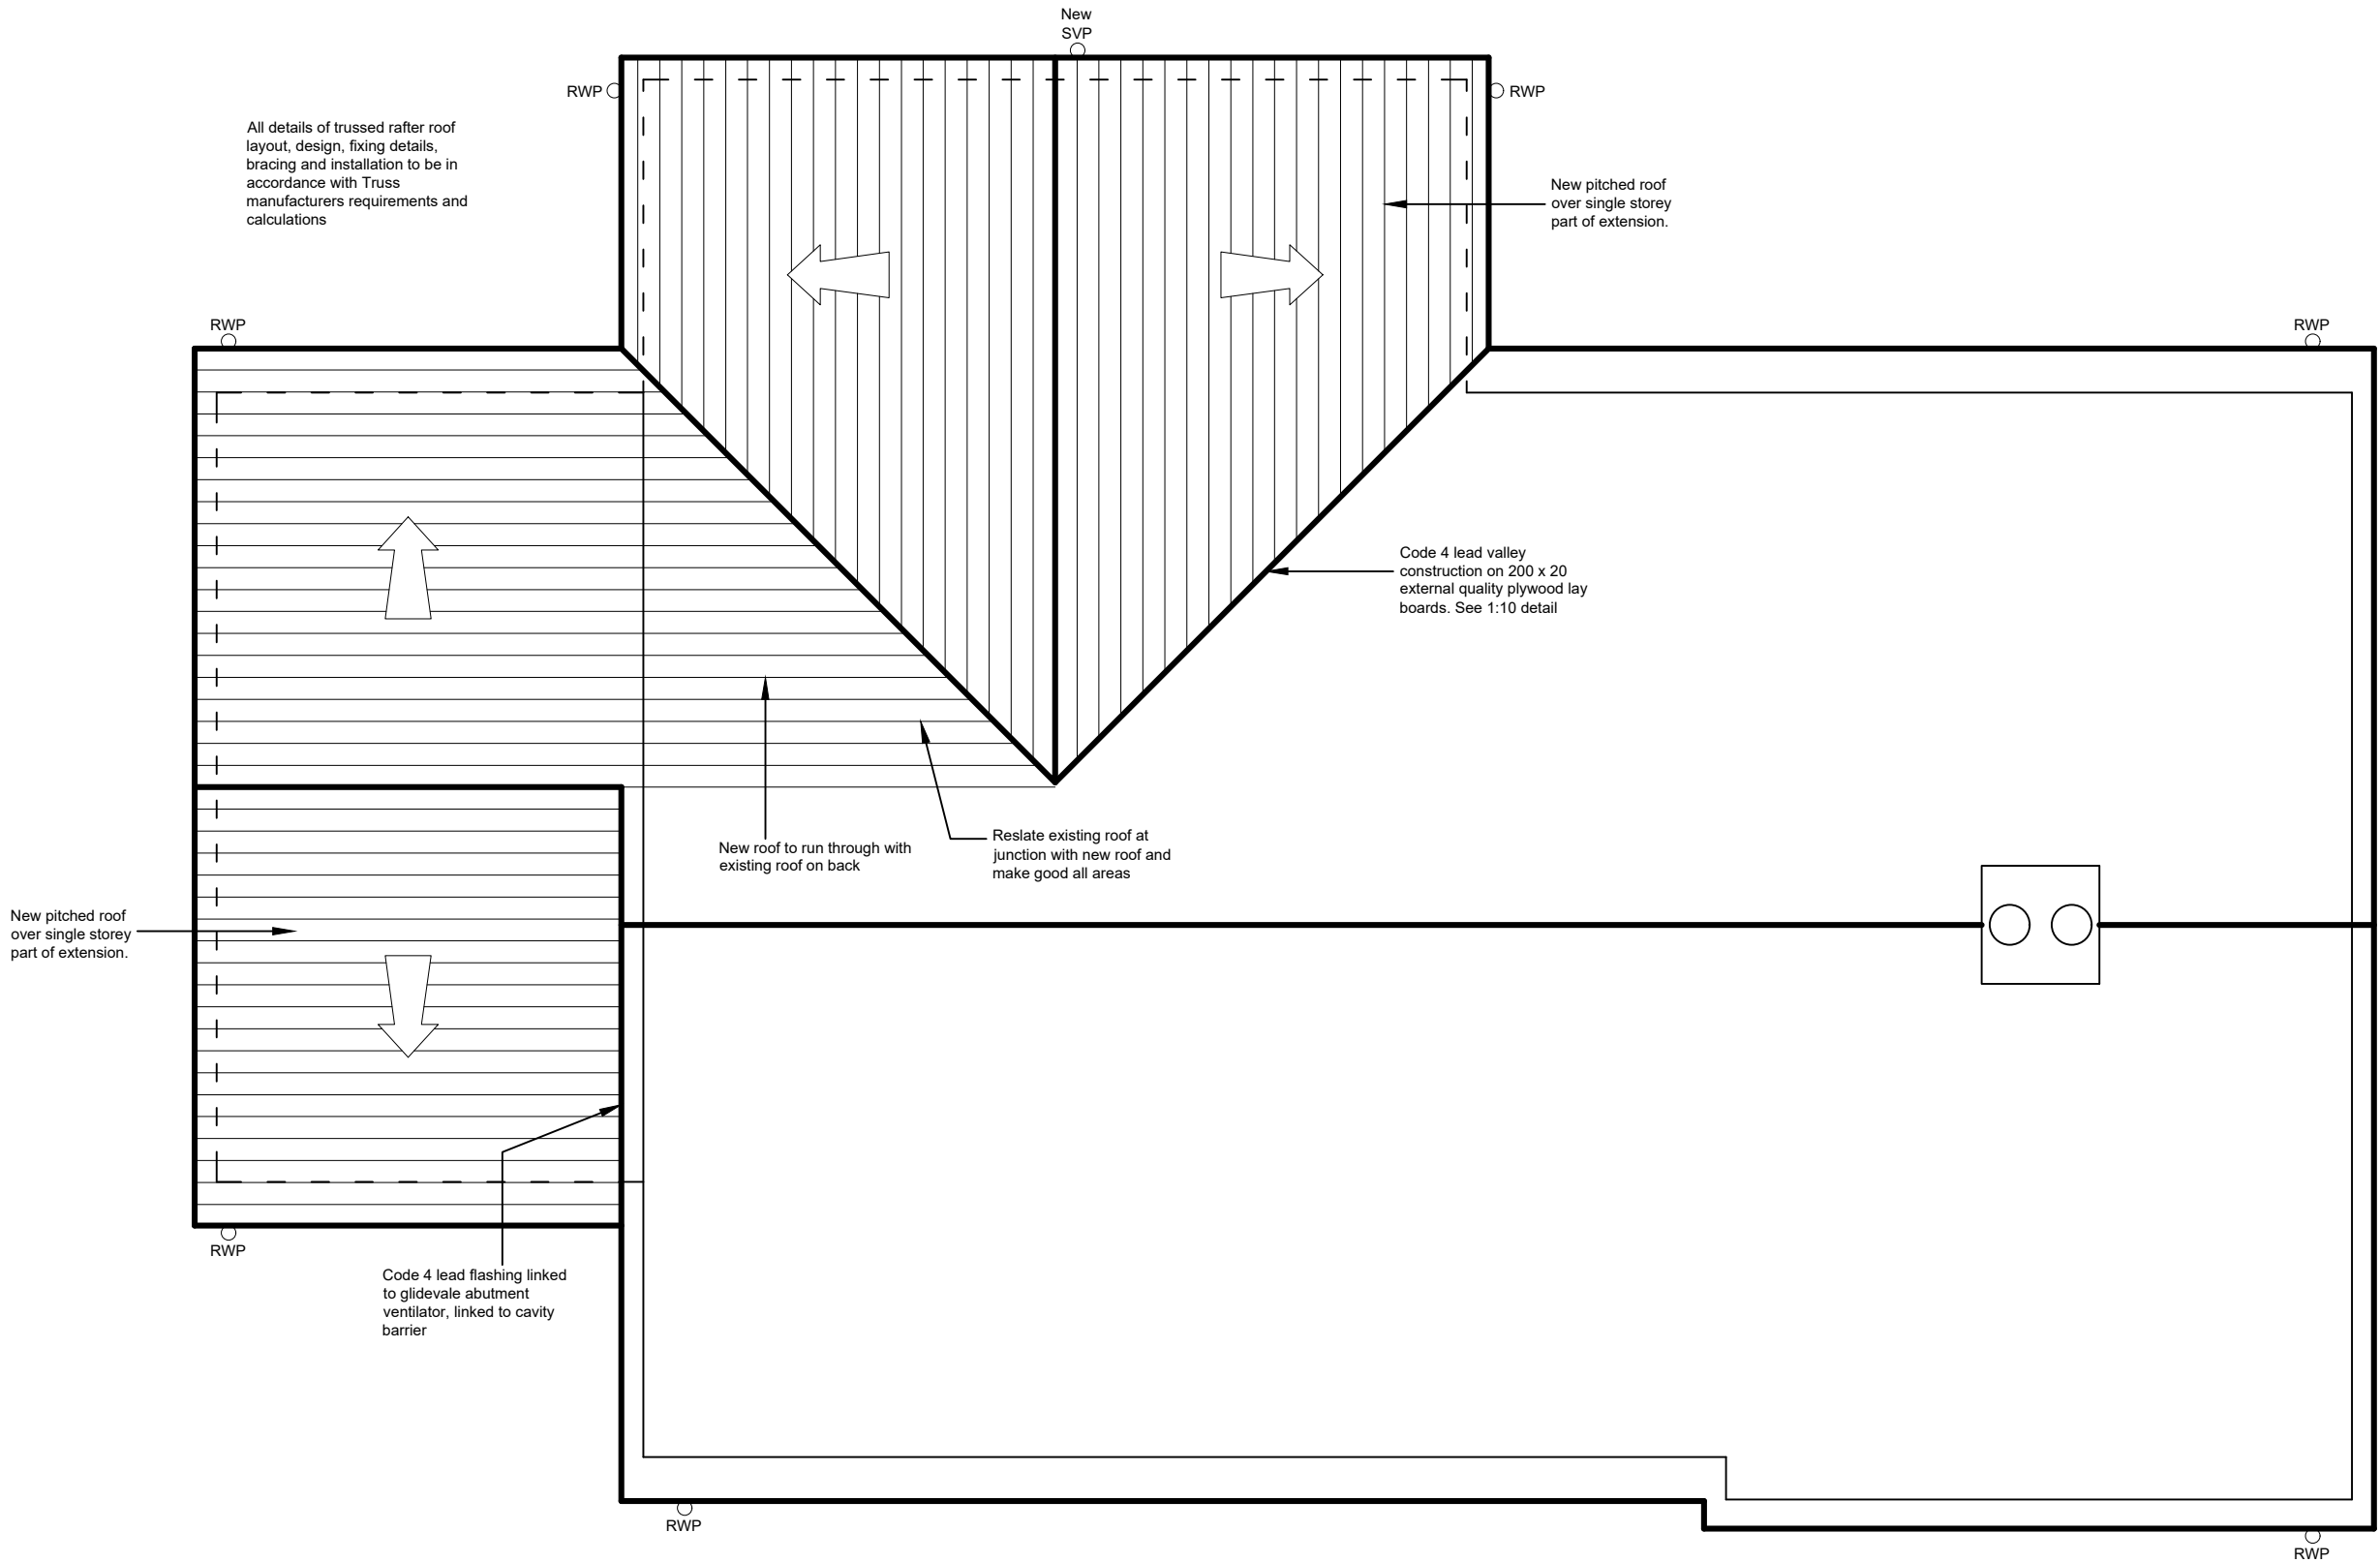

ROOF PLAN

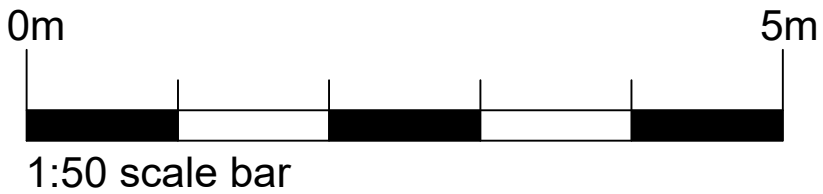

PROJECT: PROPOSED EXTENSION AT FAIRVIEW, THORNCLIFFE, LEEK ST13 7LP	Drawing No: 2461-BR-03
CLIENT: MR M. YAQUOUB	Date: JUNE 2025
Drawing Title: PROPOSED ROOF PLAN	Scale: 1:50 @ A2
	Revision:
Renaissance Studio, No 1 Derby St, Leigh, Lancashire WN7 4PF Telephone: 01942 676360 . Fax: 01942 682084 Email: info@pabarchitects.co.uk . www.pabarchitects.co.uk	Issue: BUILDING REGS