




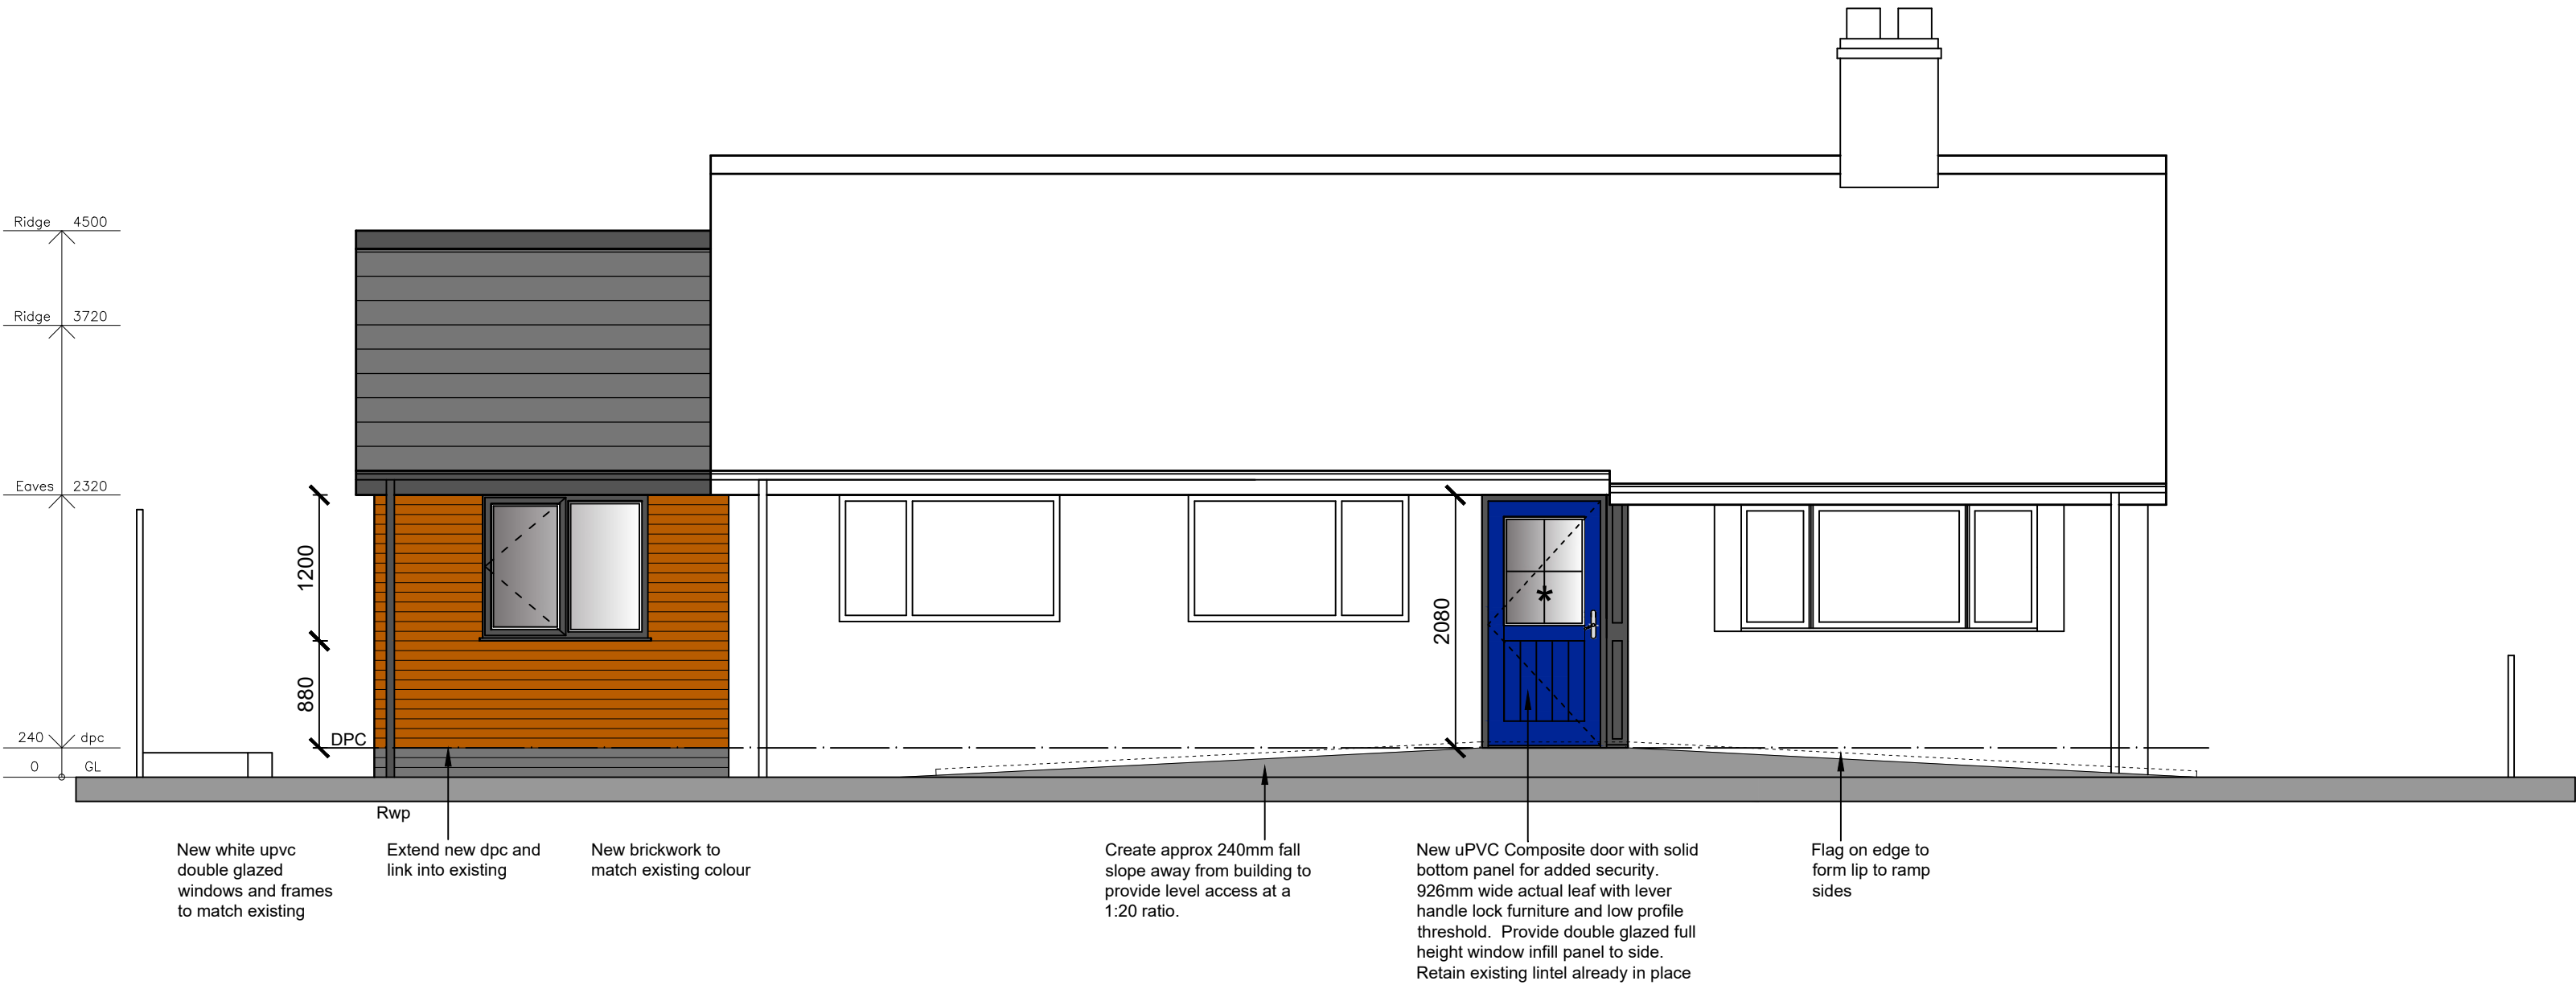

FRONT ELEVATION

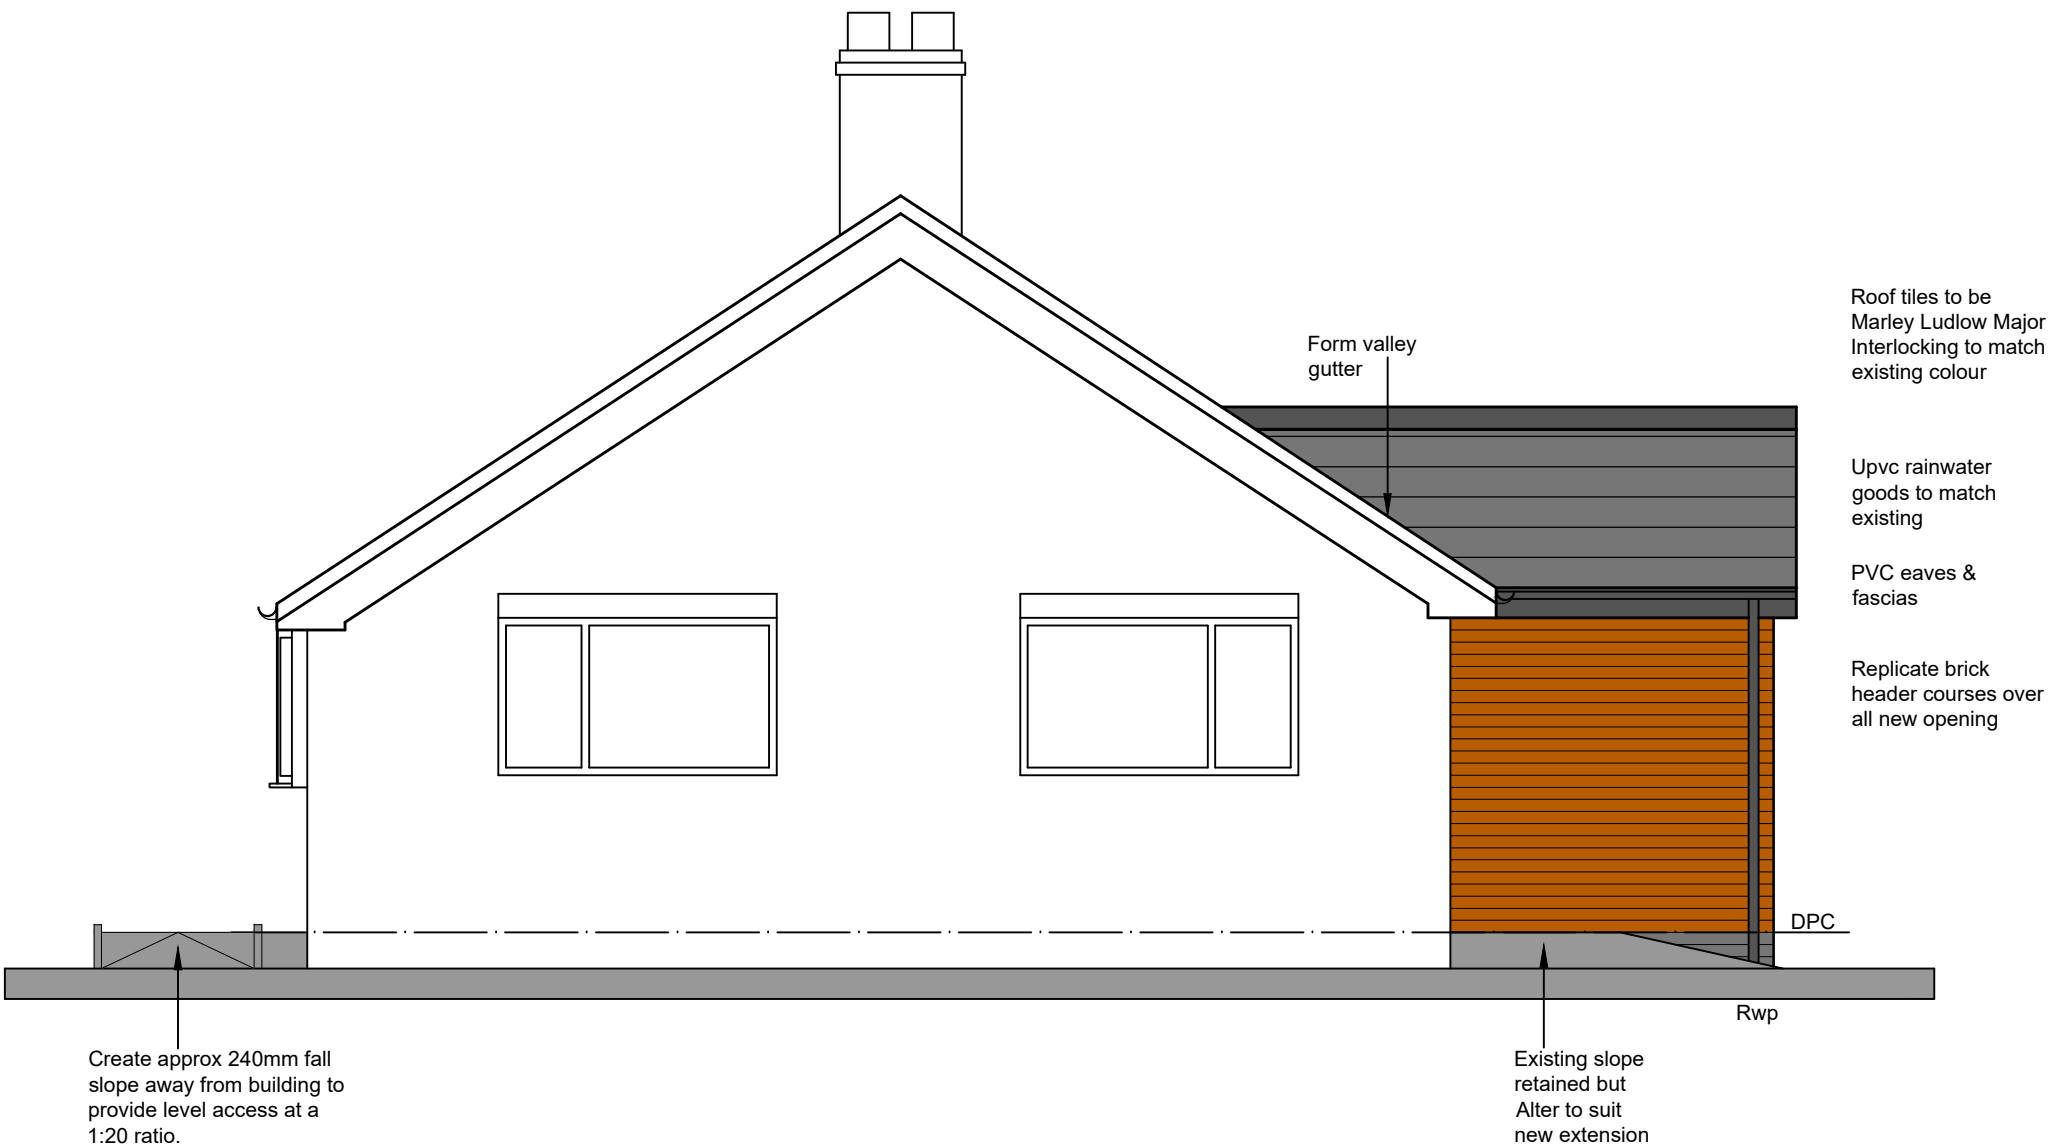

SIDE ELEVATION

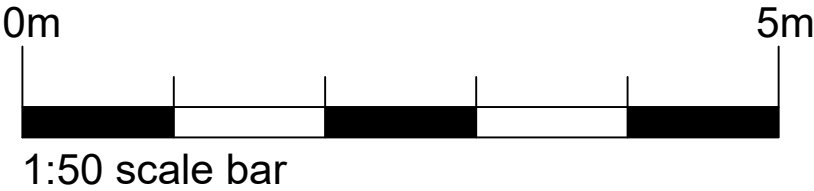

PROJECT:	PROPOSED EXTENSION AT FAIRVIEW, THORNCLIFFE, LEEK, ST13 7LP	Drawing No:	2461-BR-04
CLIENT:	MR M. YAQUOUB	Date:	JUNE 2025
Drawing Title	PROPOSED ELEVATIONS SHEET 1 OF 2	Scale:	1:50 @ A2
		Revision:	
		Issue:	BUILDING REGS