


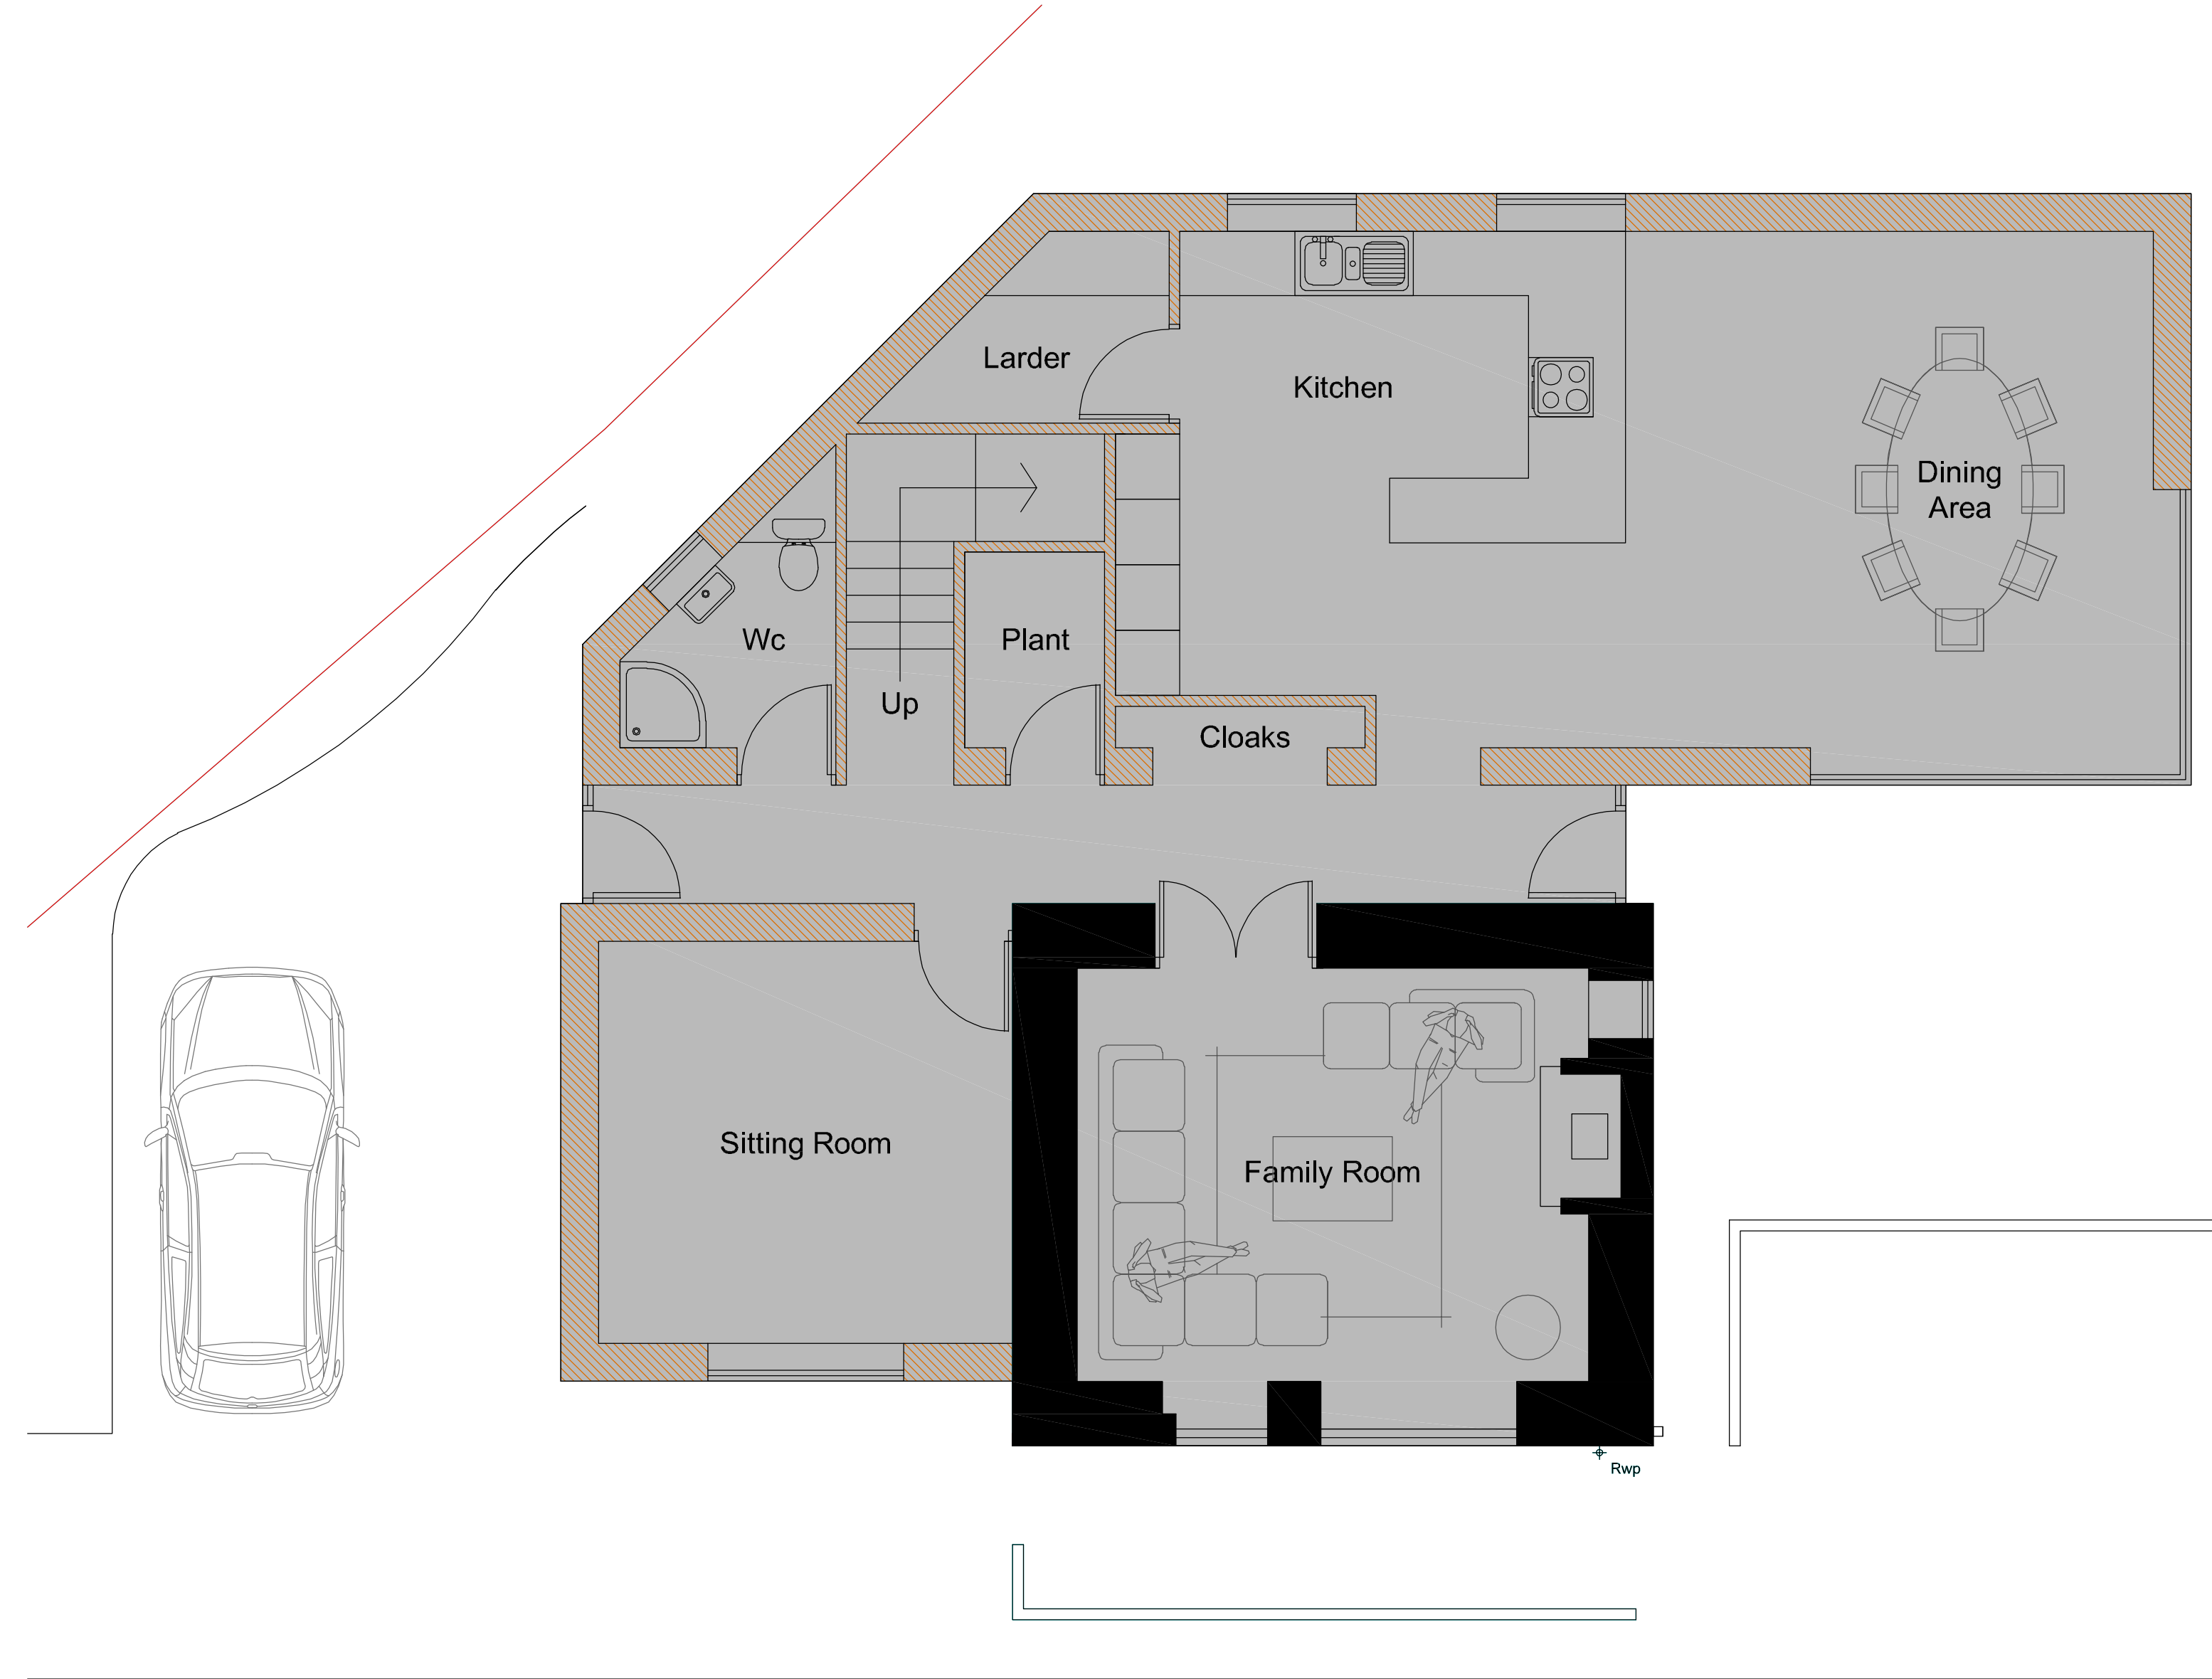


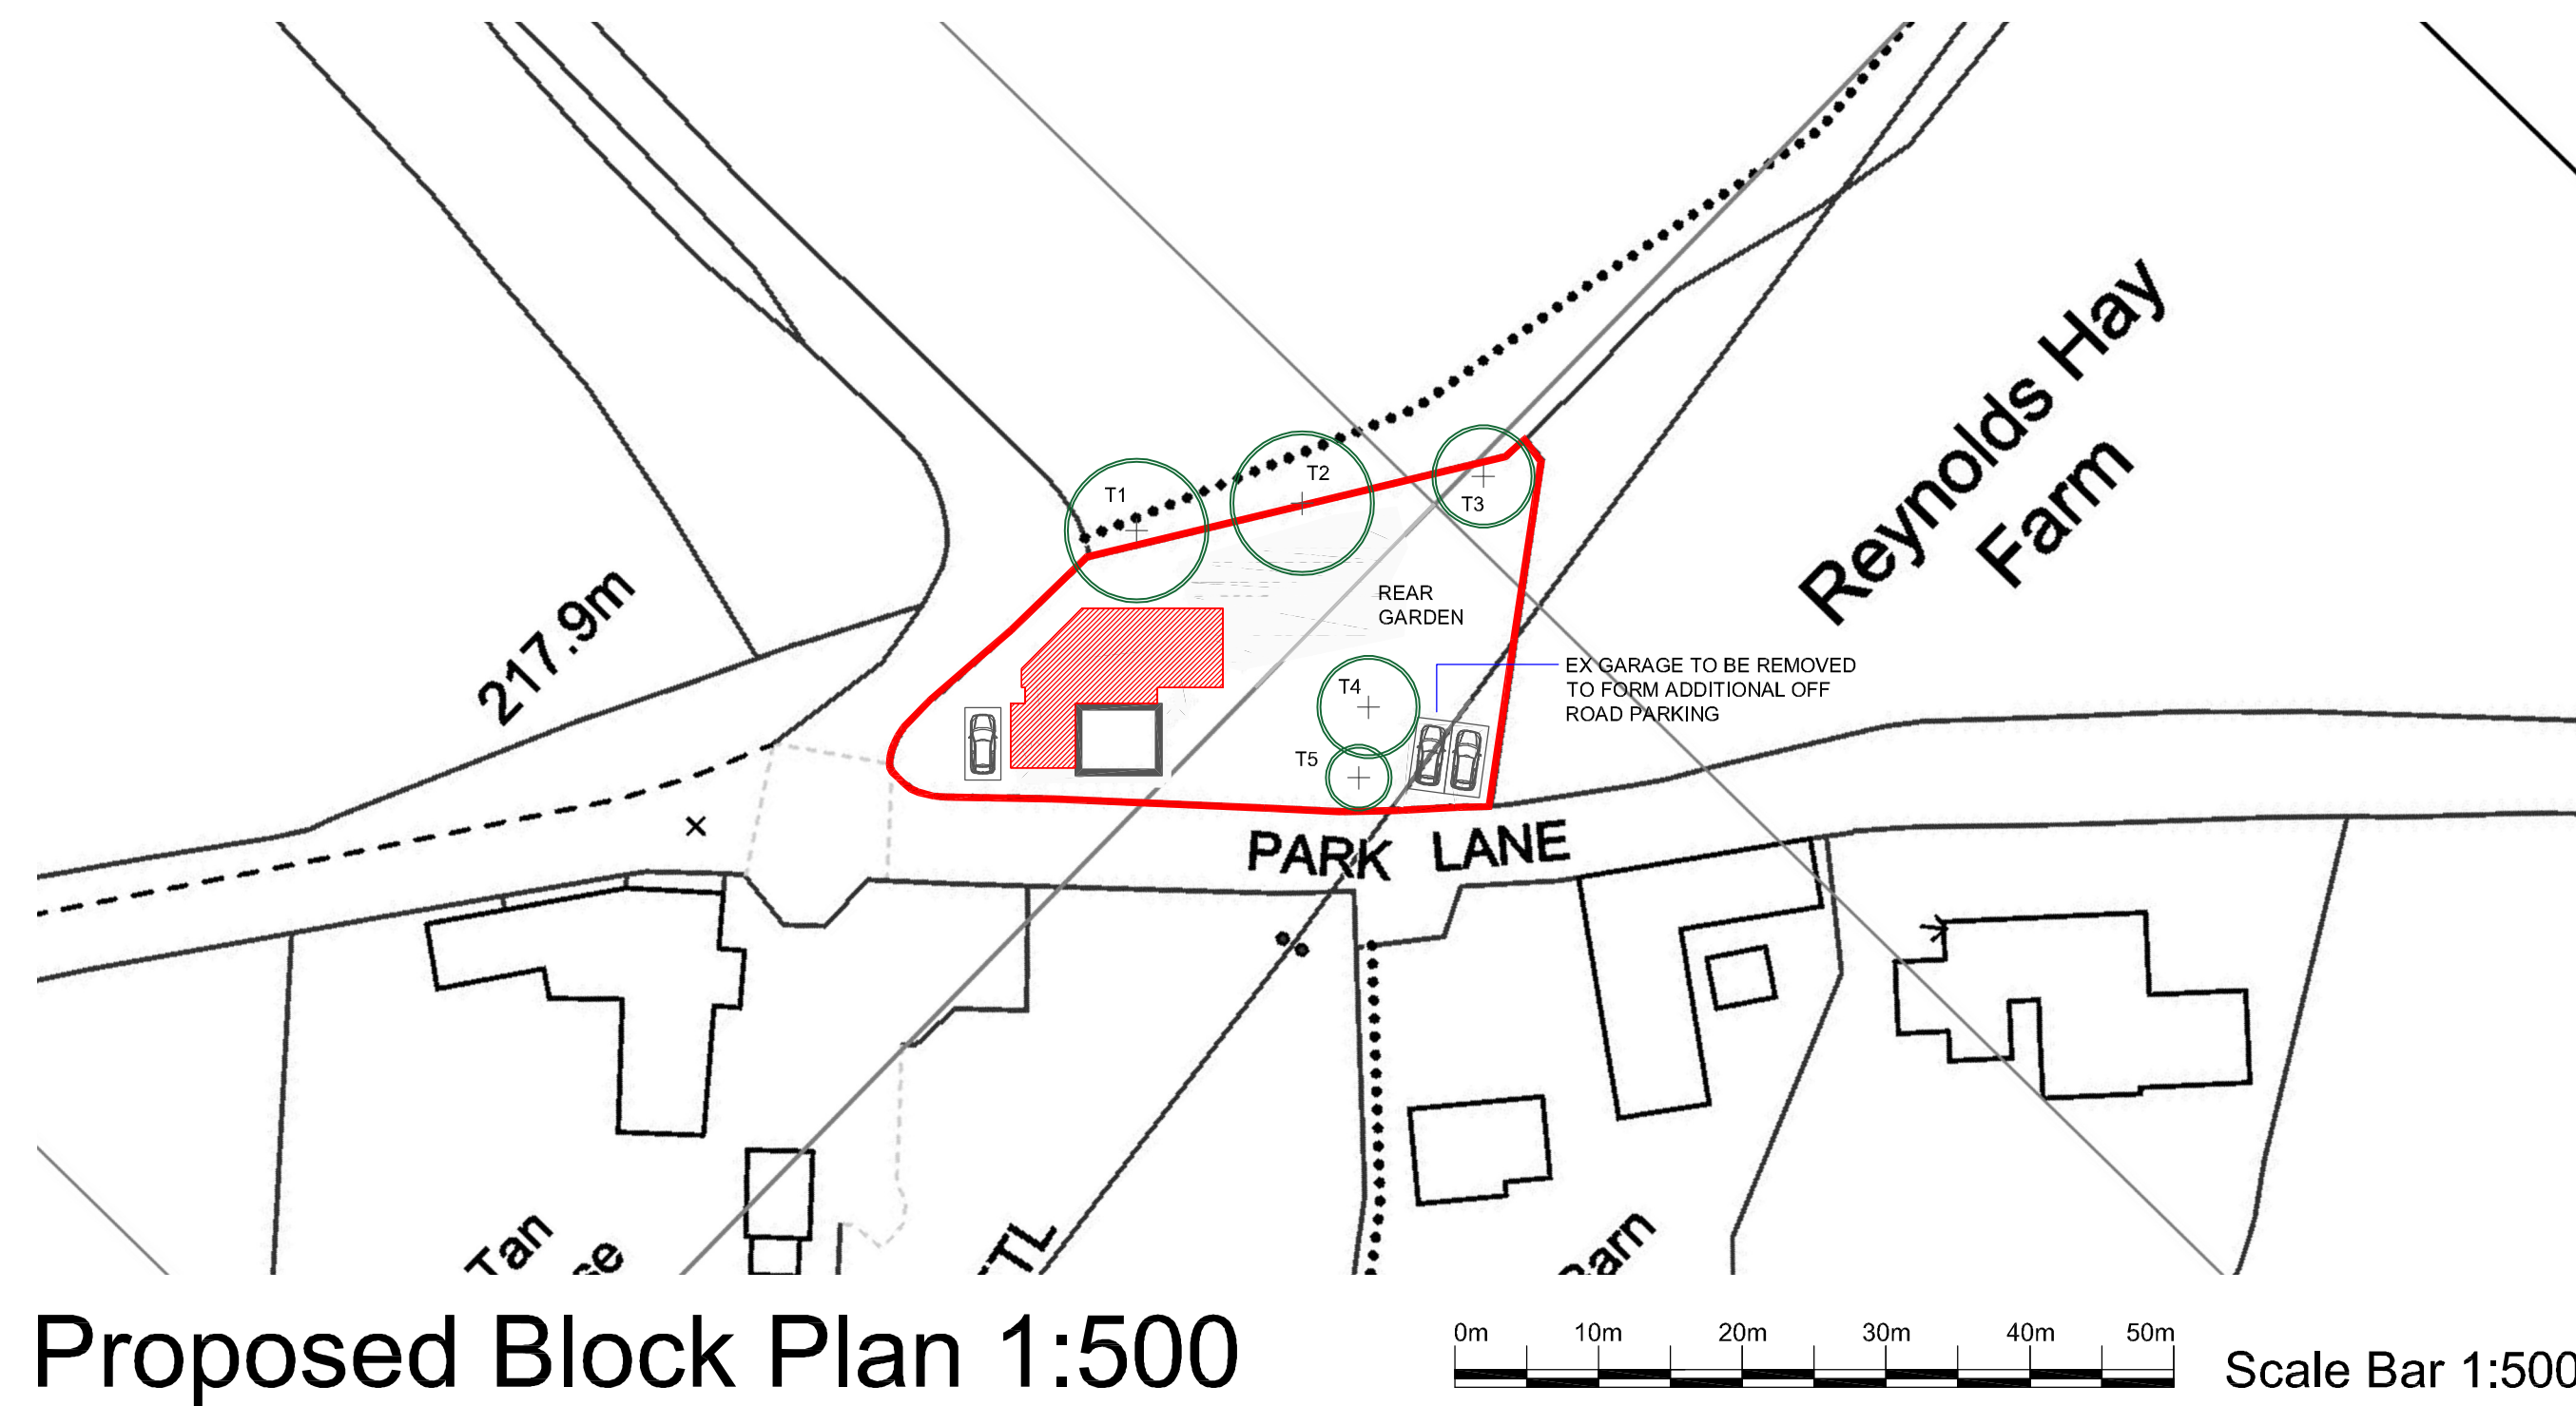


Pr. Ground Floor Plan 1:50

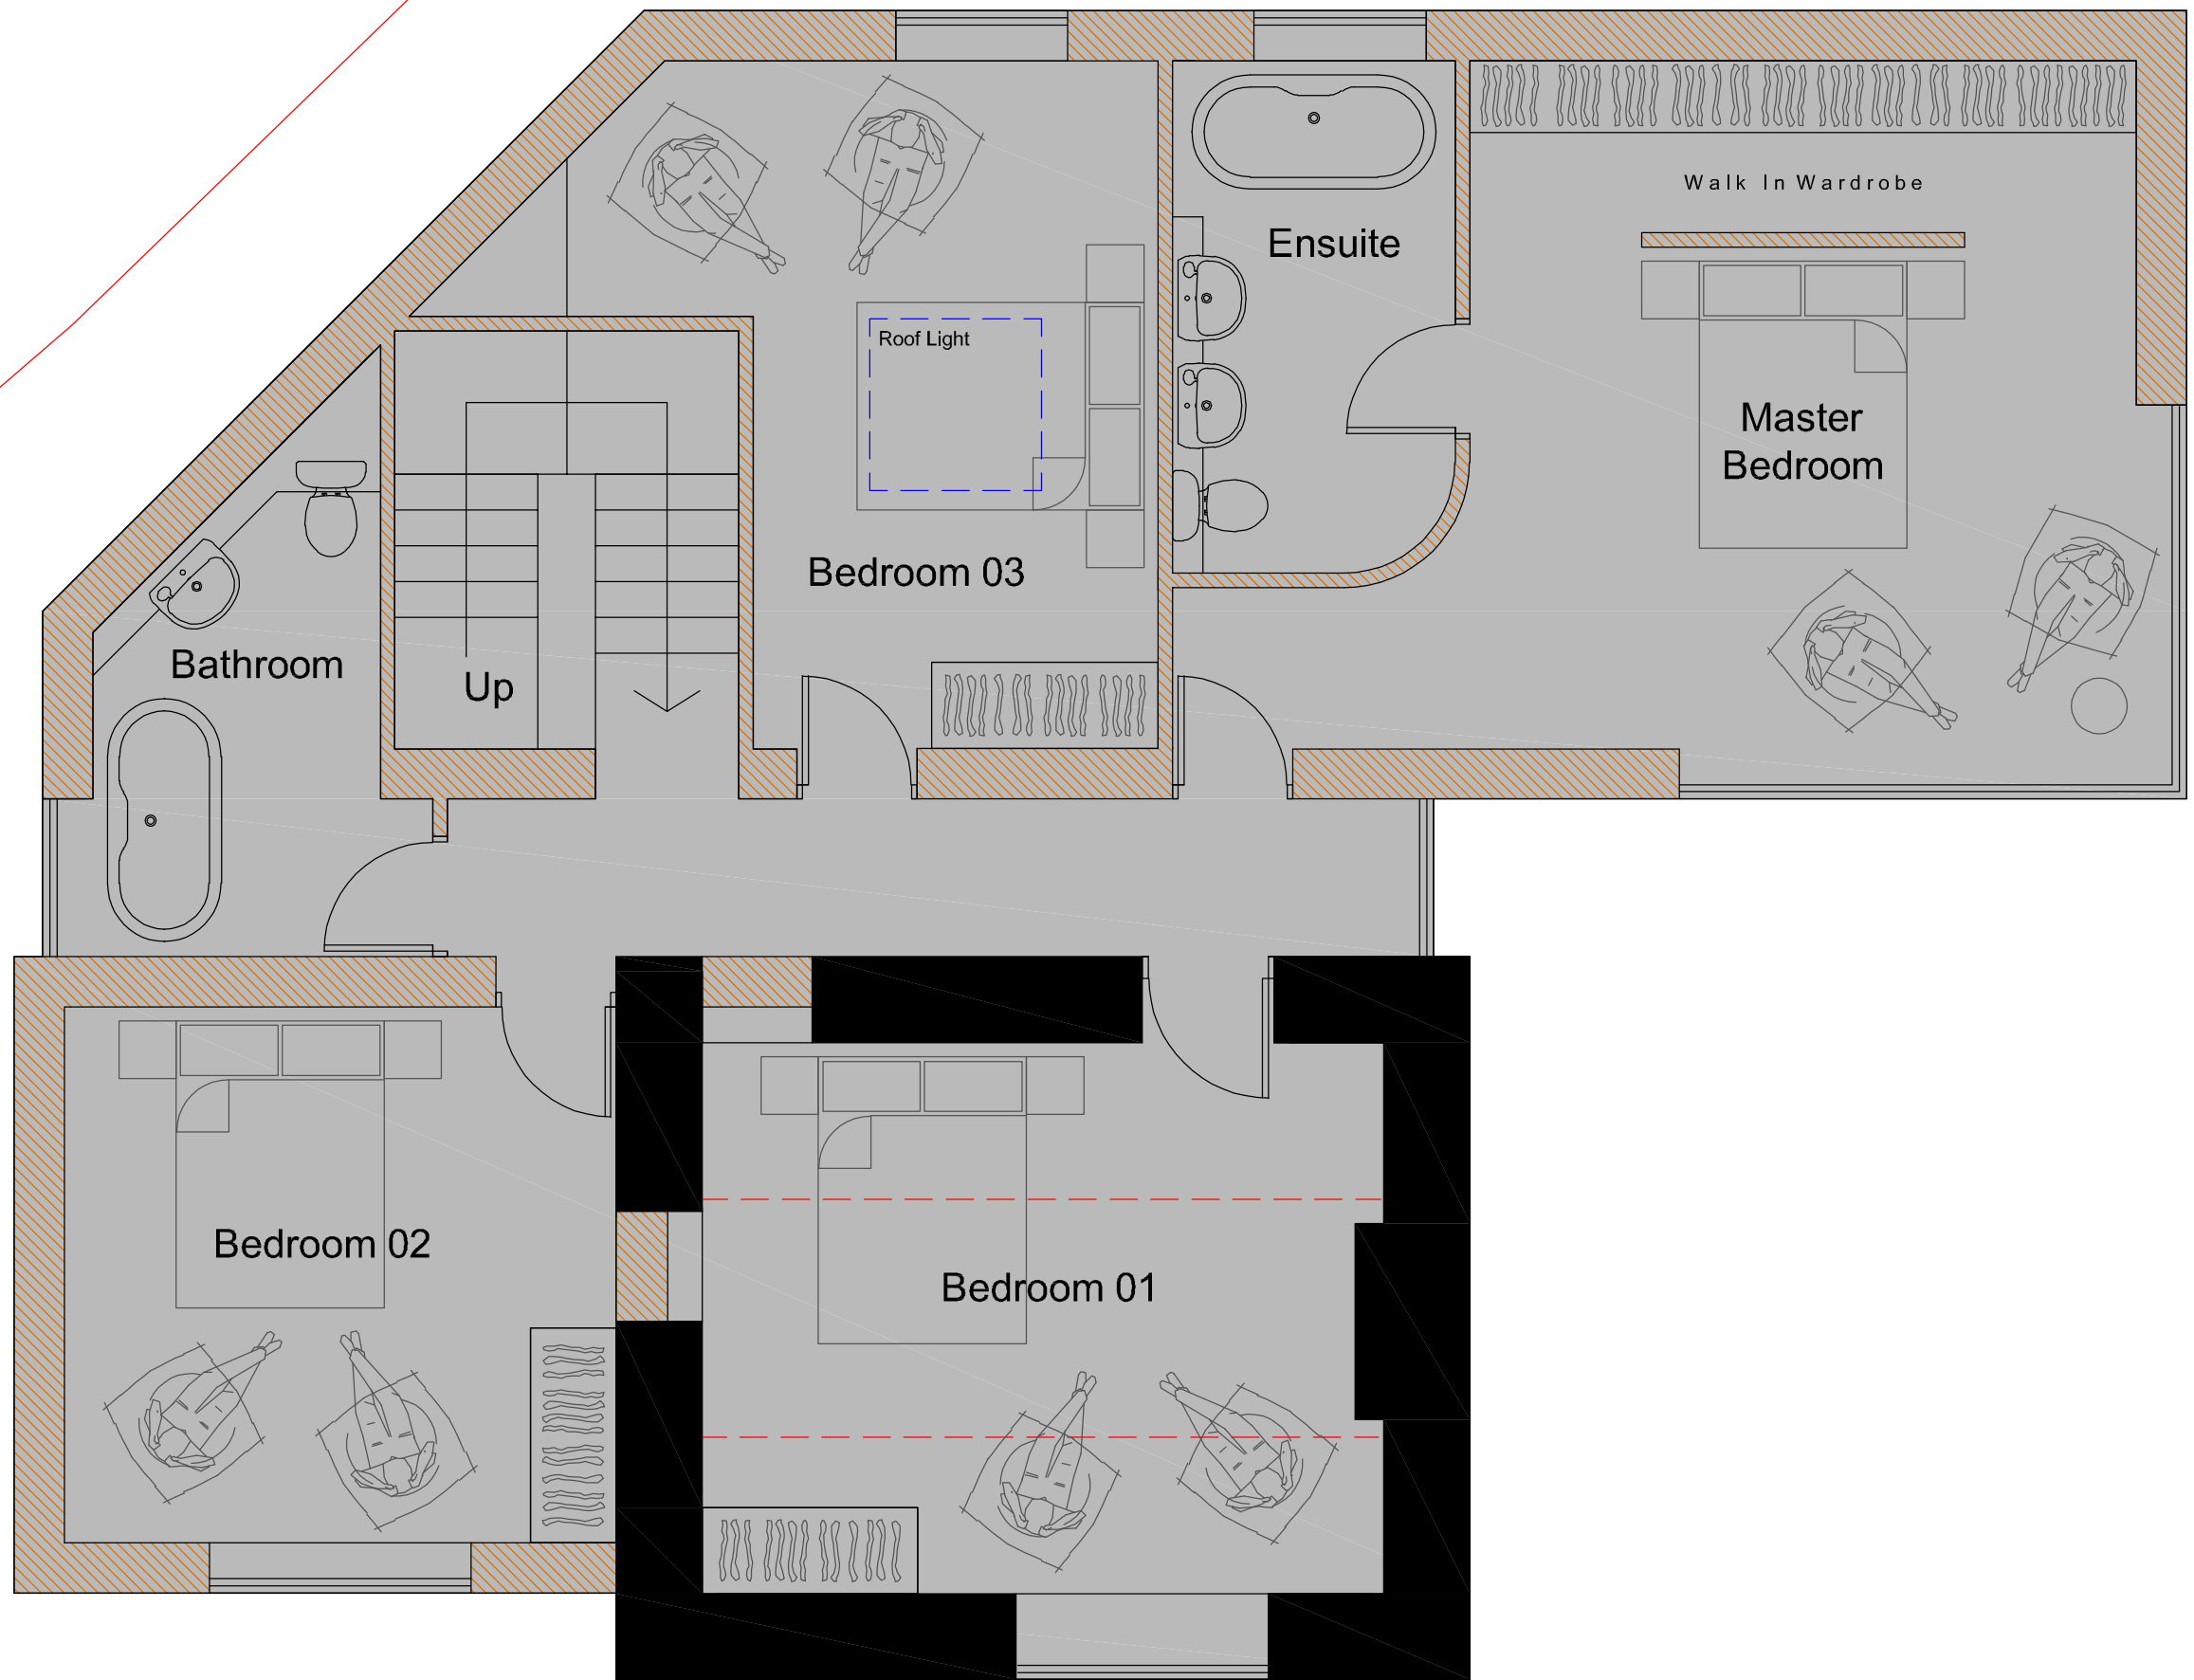

Proposed Block Plan 1:500

 

Pr. First Floor Plan 1:50

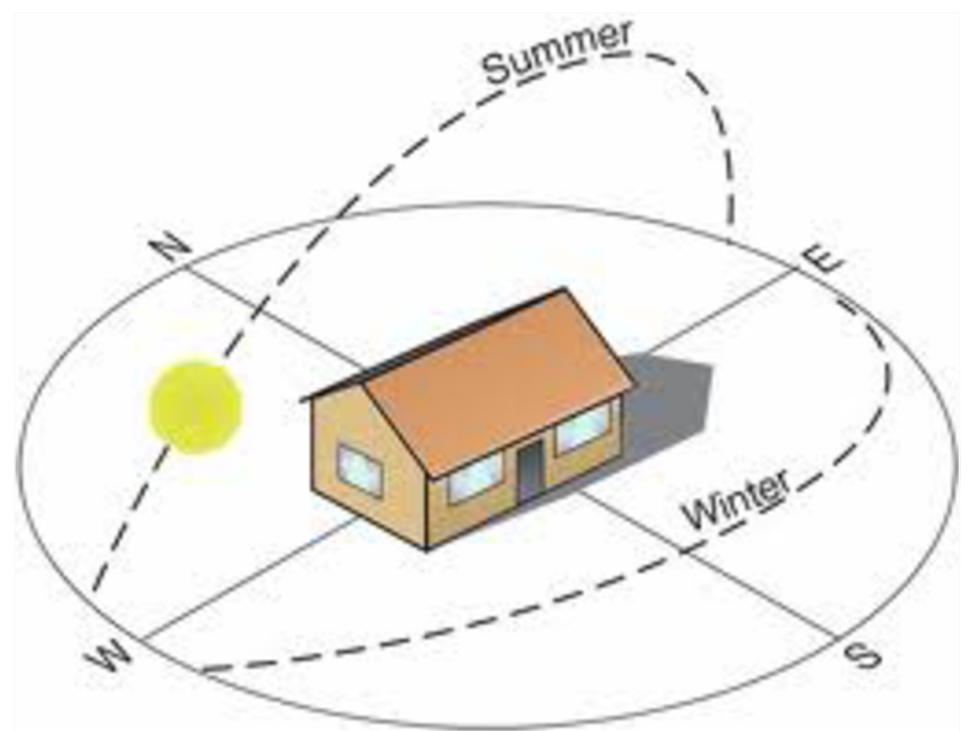

Summer & Winter Sun Trajectory



Desired Appearance (Front Side)

Planning Issue Only

All dimensions, construction details and specification details contained on this drawing are for planning purposes only. All are to be checked and agreed on site with Client / Building Inspector as applicable prior to construction.

Rev	Comment	Date

ALL DIMENSIONS & LEVELS INDICATED ON THIS DRAWINGS ARE INDICATIVE ONLY. ALL ARE TO BE CHECKED ON SITE BY THE CONTRACTOR PRIOR TO CONSTRUCTION. CONTRACTOR TO TAKE FULL RESPONSIBILITY FOR ALL TECHNICAL DETAILS. ARRANGEMENTS, LAYOUTS AND SPECIFICATION DETAILS. ALL DETAILS ARE TO BE CHECKED AND APPROVED BY BUILDING CONTROL PRIOR TO CONSTRUCTION.

Building Plans Drawn & Submitted for Planning and Building Regulations Approval.
All dealings with Local Authority / Free Quotes & Advice

35 Spiffire Way,
Tunstall,
Stoke-on-Trent
ST6 5XQ

Rob Williams
Tel: 07947 211 467
Email: cds_@live.co.uk

Cds

Construction Drafting Services

● **Client:**
MR & MRS Z DAVIES

● **Project:**
ALTERATIONS & EXTENSION TO HIGHFIELD COTTAGE,
PARK LANE, ENDON, STOKE ON TRENT, ST9 9JB

● **Status:**
FOR PLANNING APPROVAL ONLY

● **Title:**
PROPOSED FLOOR PLANS

● **Drawing No:**
PL 03

Scale:
1:50 @A1

Date:
JUNE 2025