



KEY

 Proposed single storey permitted development side extension

 

West Elevation (Principal)

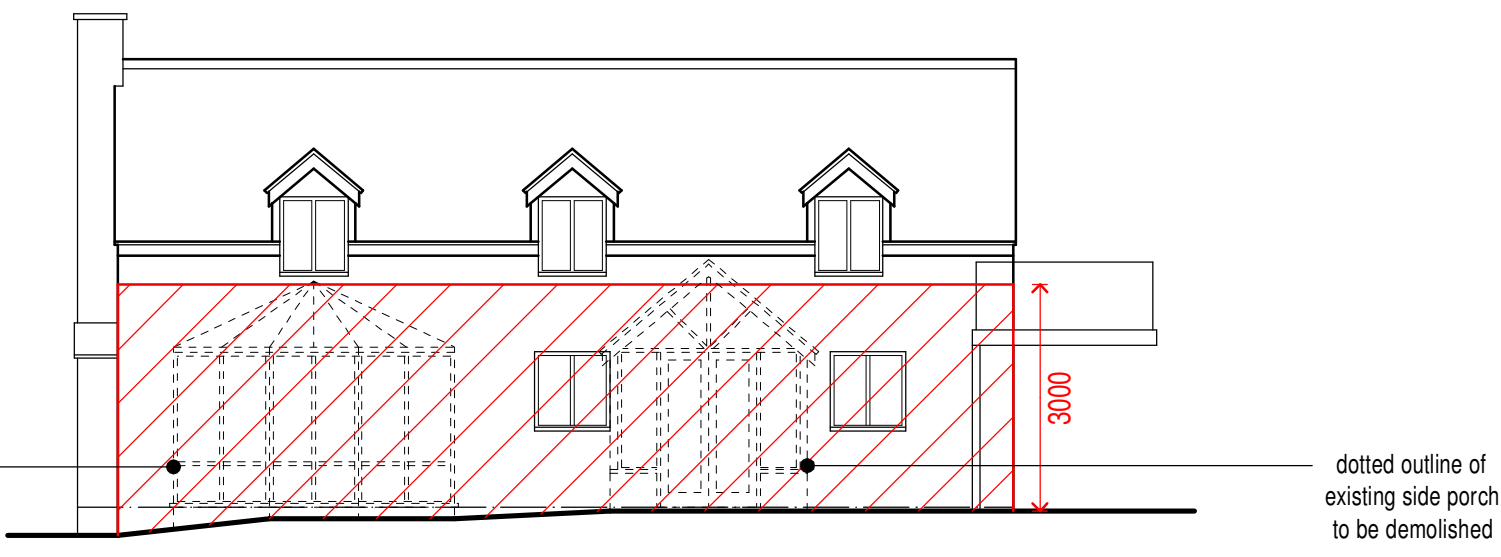


South Elevation (Side)




East Elevation (Rear)




North Elevation (Side)

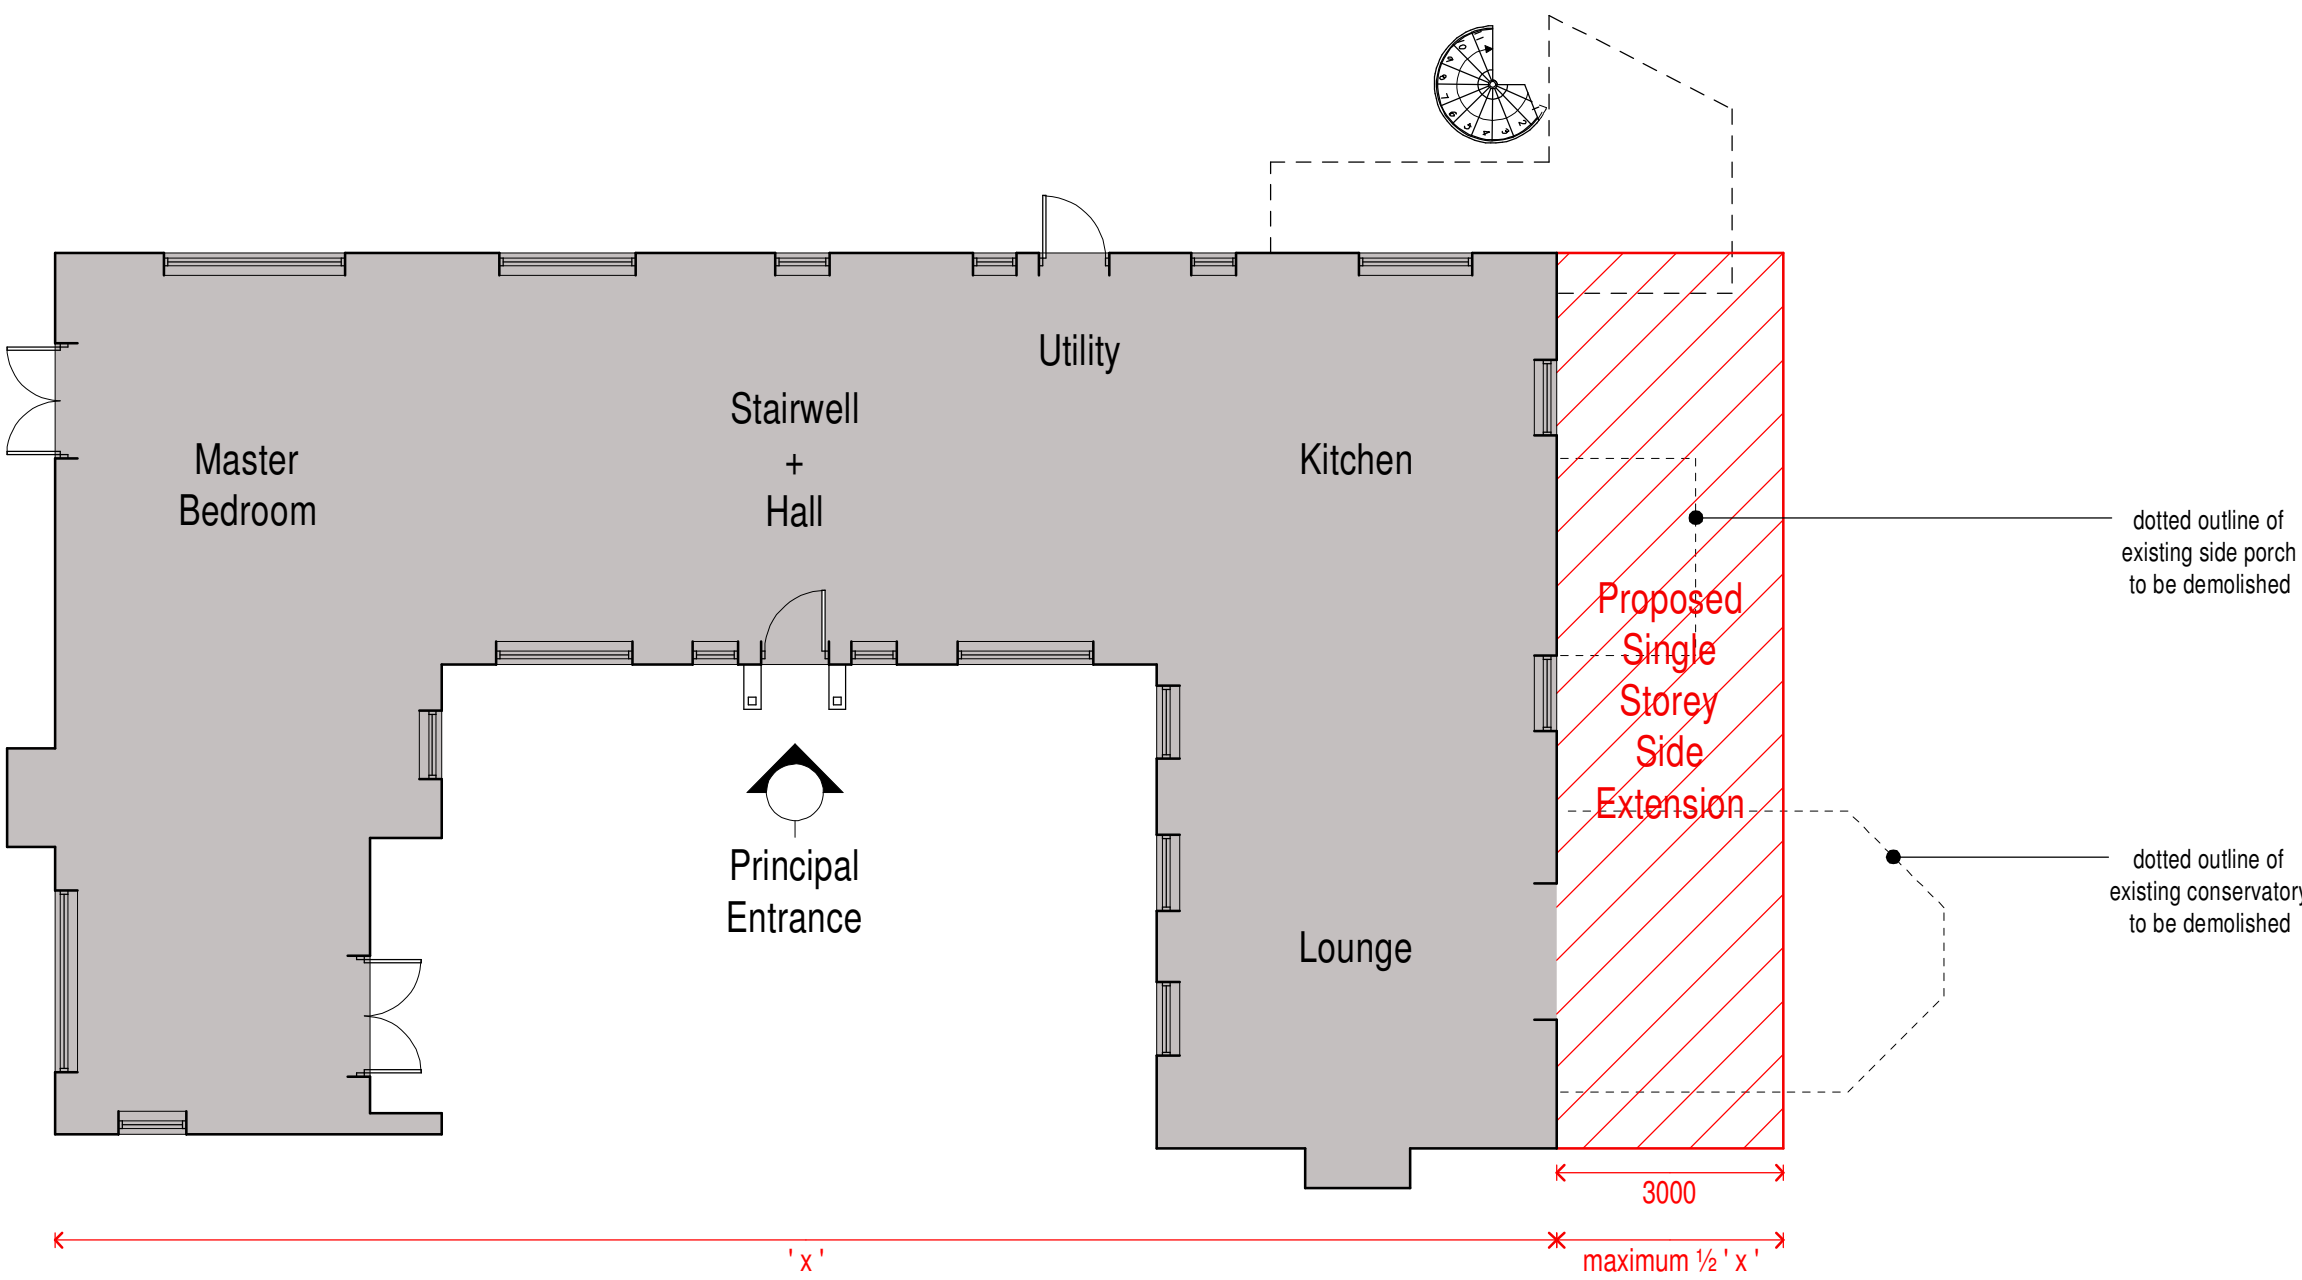

Ground Floor Plan

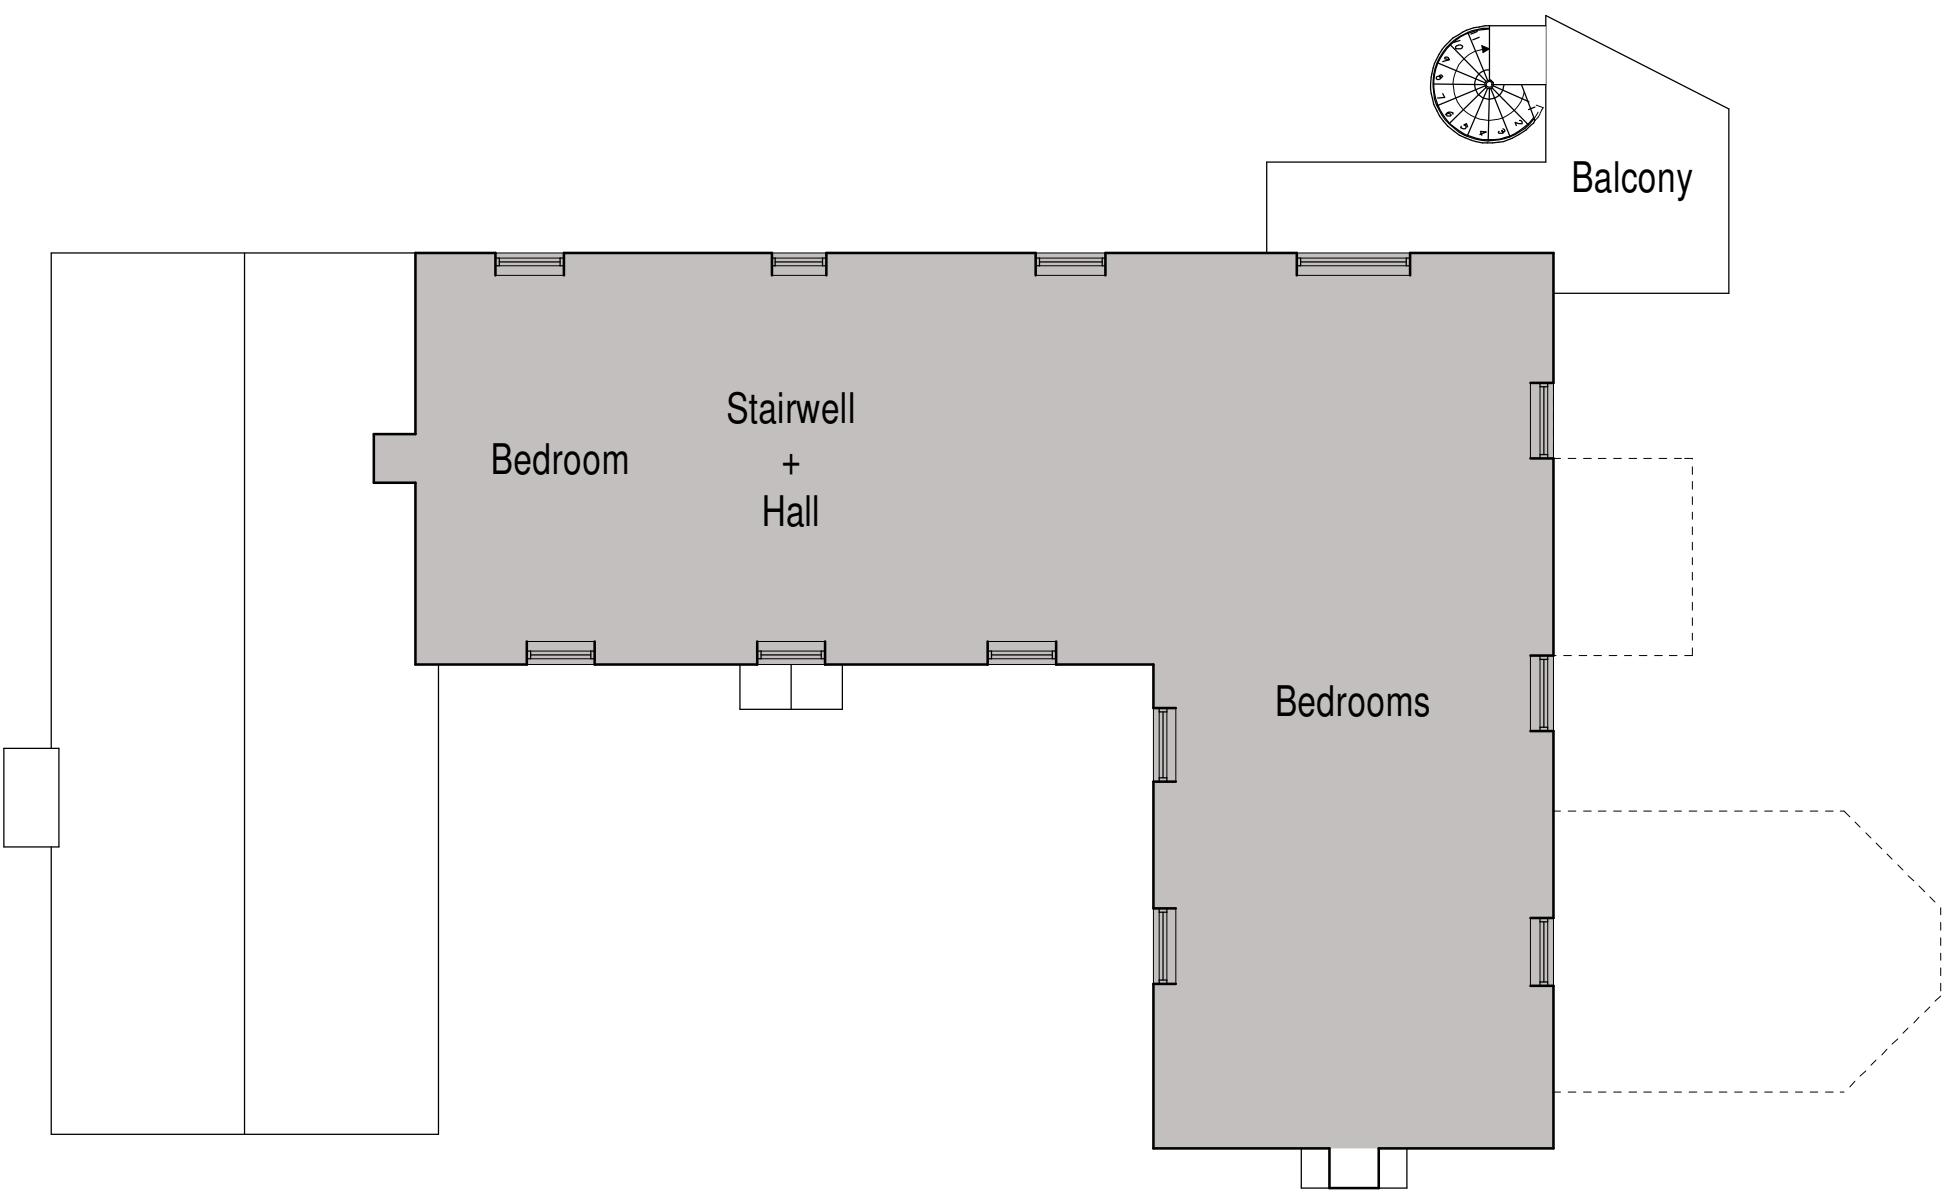

First Floor Plan

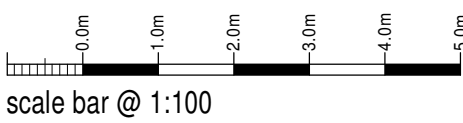

Mr & Mrs A Hancock

Proposed Single Storey Side Extension @
Cartledge Farm,
Cartledge Lane, Leek,
Staffs, ST13 7LS

Lawful Development Application
Floor Plans and Elevations

Date	Sheet	Scale
June 2025	A1	1:100
Dwg No	Rev.	Drawn
2025-2985-02	-	RG

A:



10 Cawdry Buildings, Fountain Street, Leek, ST13 6JP
Telephone: 01538 386002
E-mail: info@sammonsltd.co.uk
Web: www.sammonsltd.co.uk

This drawing is copyright.
All dimensions must be checked prior to commencement.