


Legend

Proposed Staff Building

Existing Buildings

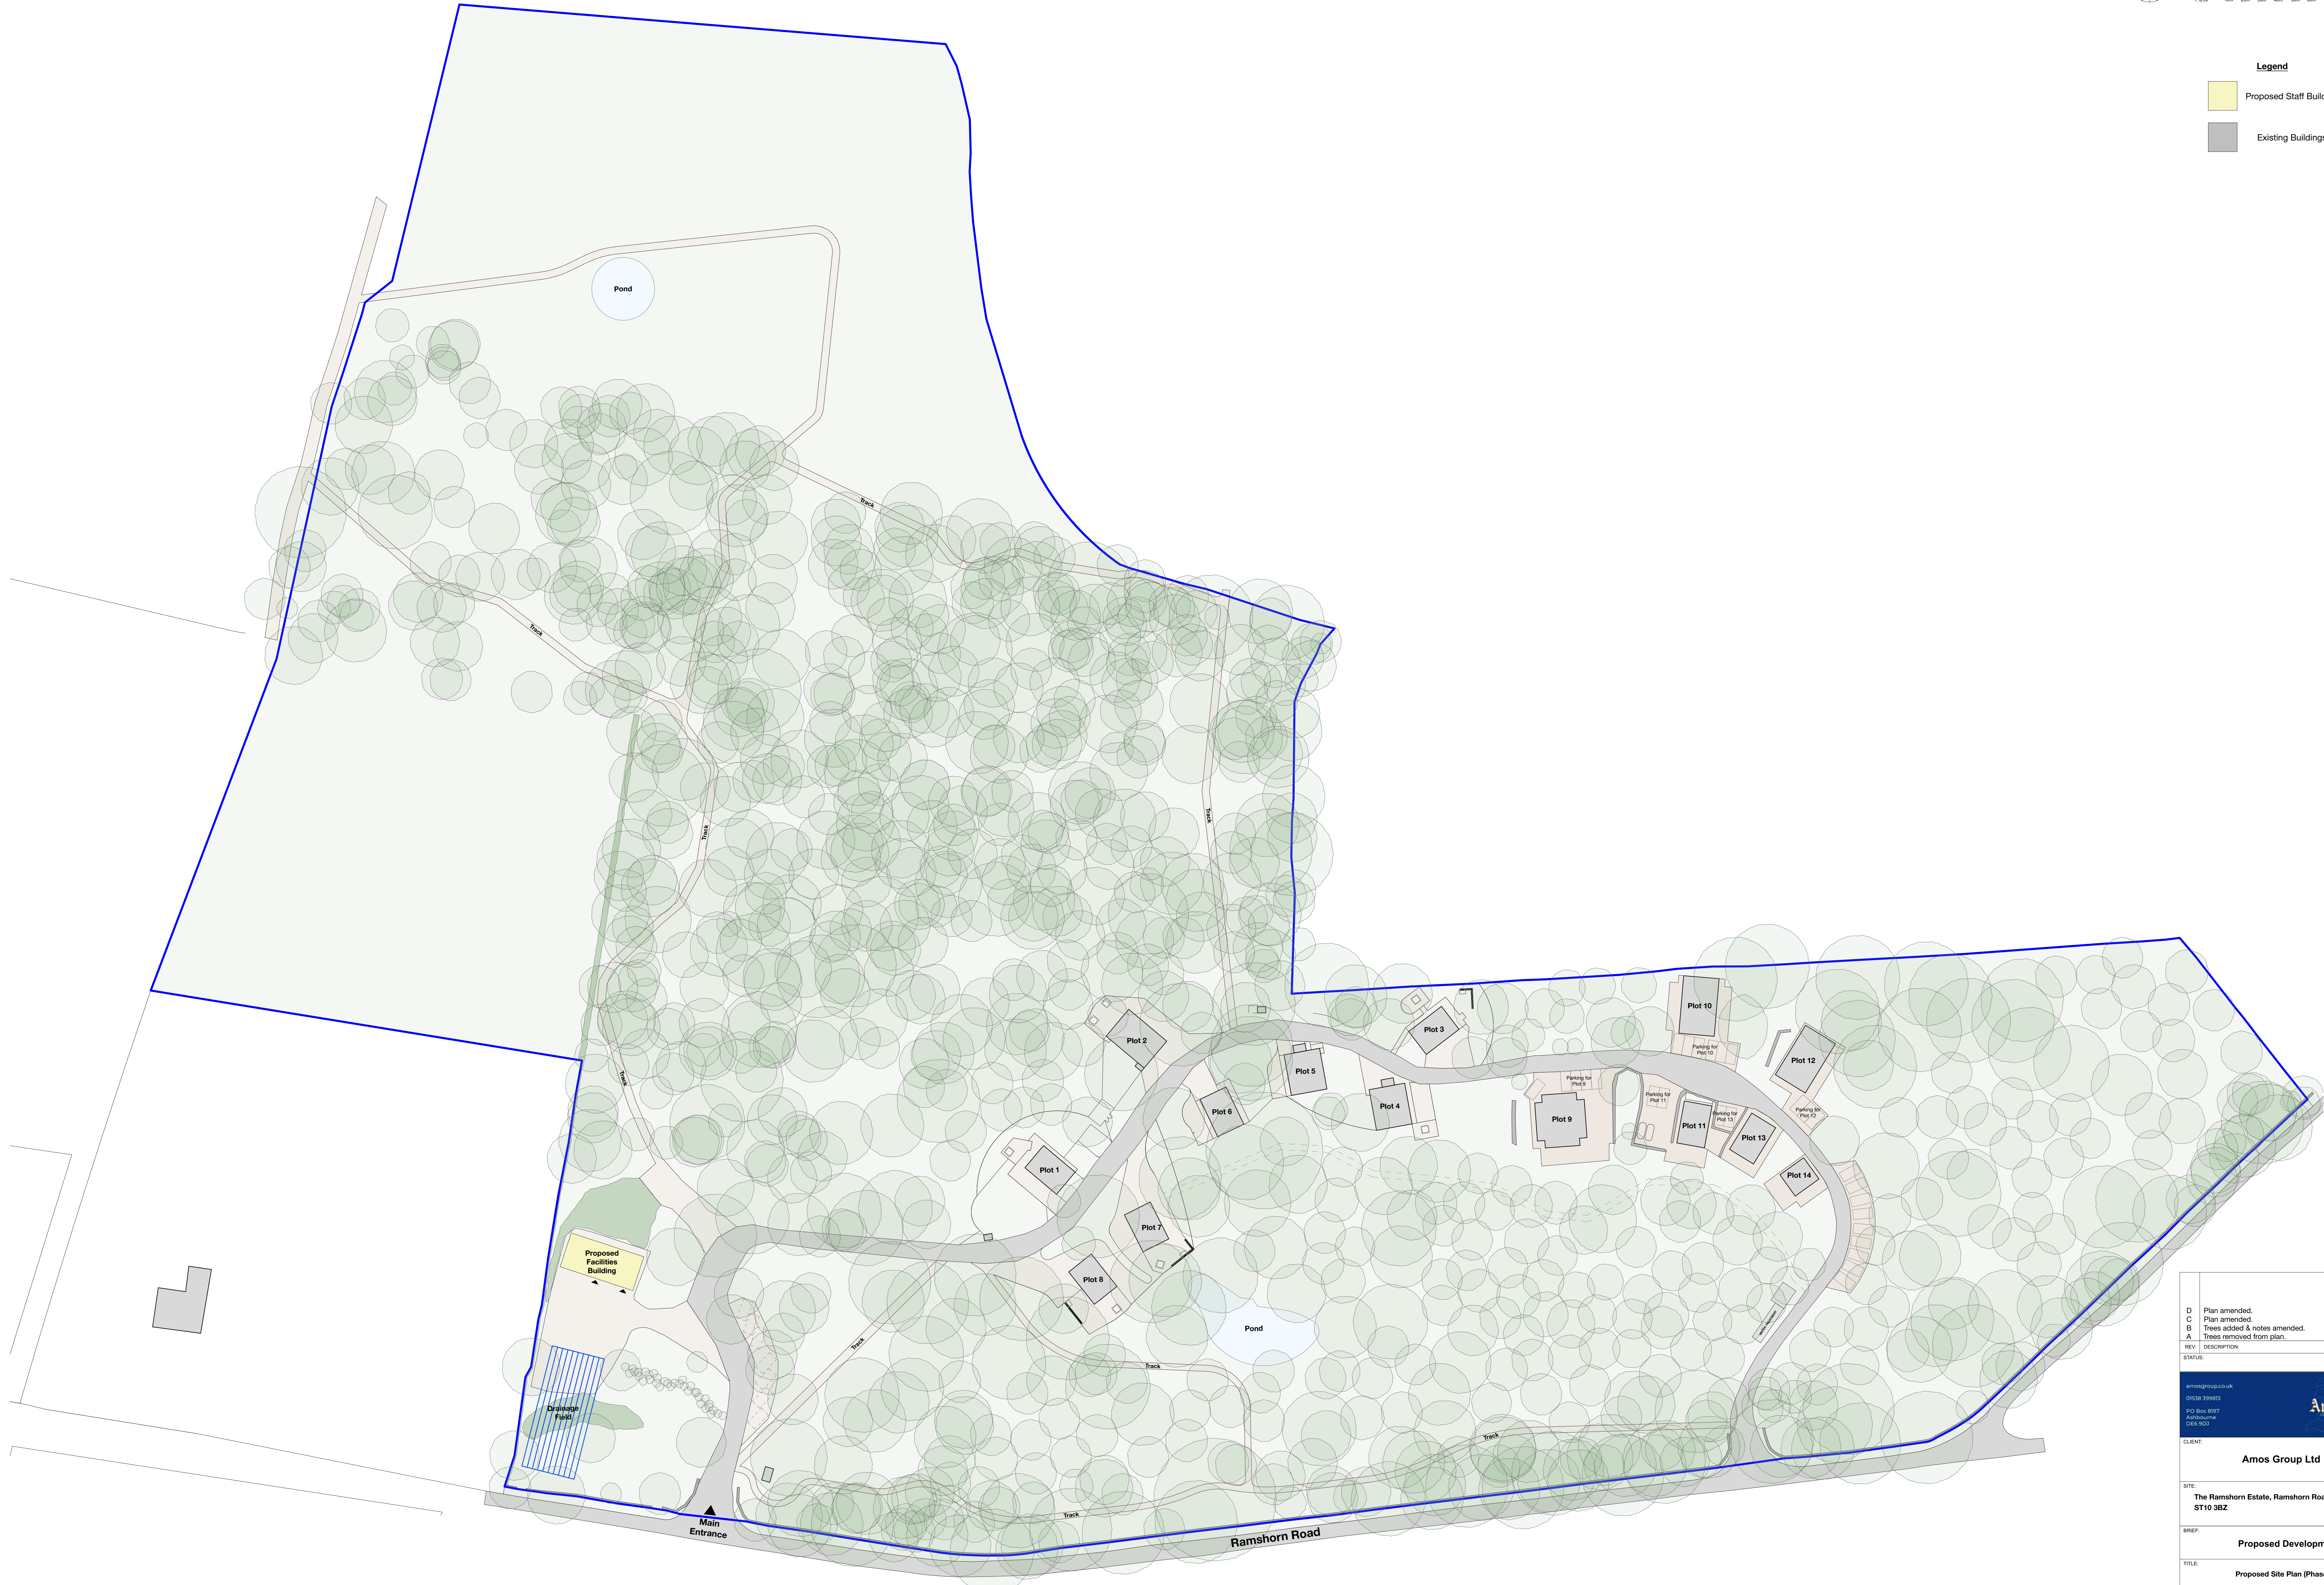

D	Plan amended.	JC	22.11.24
C	Plan amended.	JC	22.10.24
B	Trees added & notes amended.	JC	09.02.24
A	Trees removed from plan.	JC	09.02.24
REV	DESCRIPTION	BY	DATE
STATUS			
amosgroup.co.uk 01538 399813 P.O. Box 8977 Aldershot GU11 1YU			
CLIENT			
Amos Group Ltd			
SITE			
The Ramshorn Estate, Ramshorn Road, Oakamoor, ST10 3BZ			
BREF:			
Proposed Development			
TITLE:			
Proposed Site Plan (Phase 3)			
SCALE AT A1	DATE	DRAWN	CHECKED
1:500 @ A1	20/10/2024	JC	JC
PROJECT NO.	DRAWING NO.	REVISION	
2017-10	2017-10-251	D	