


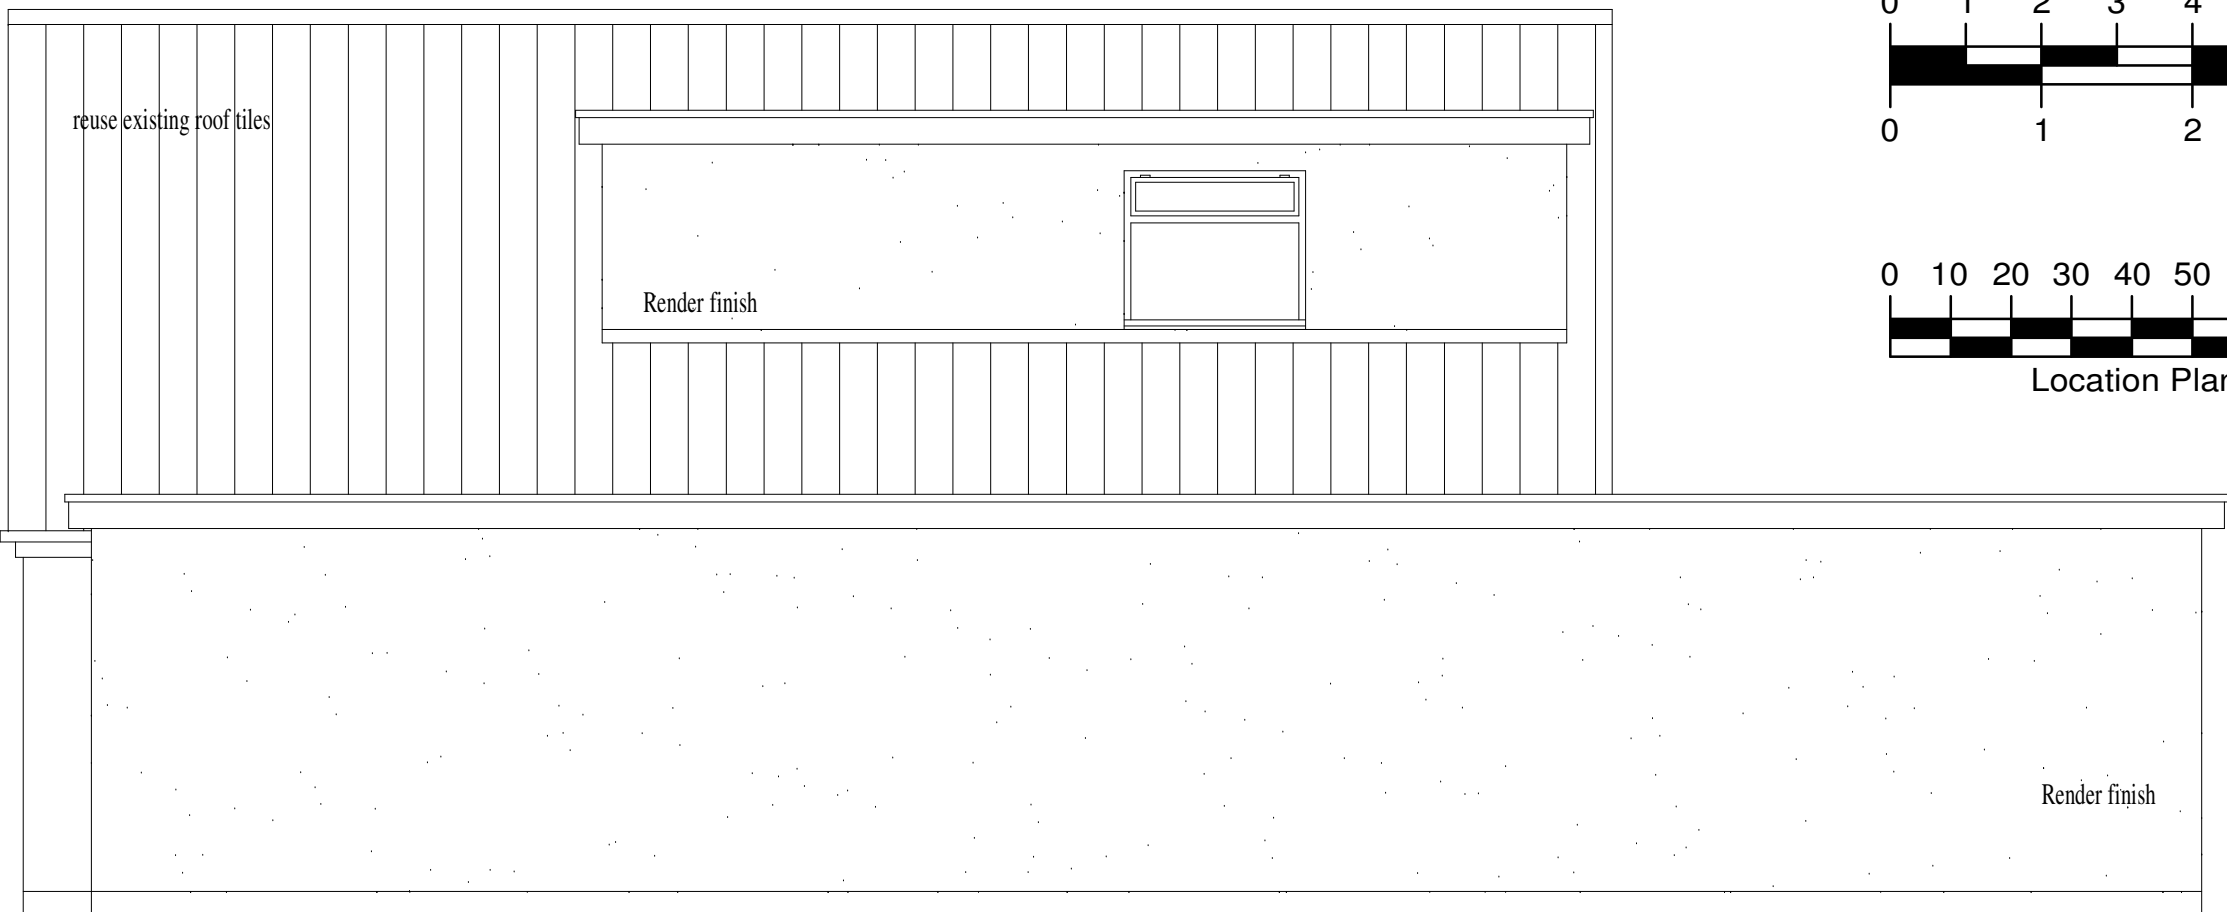


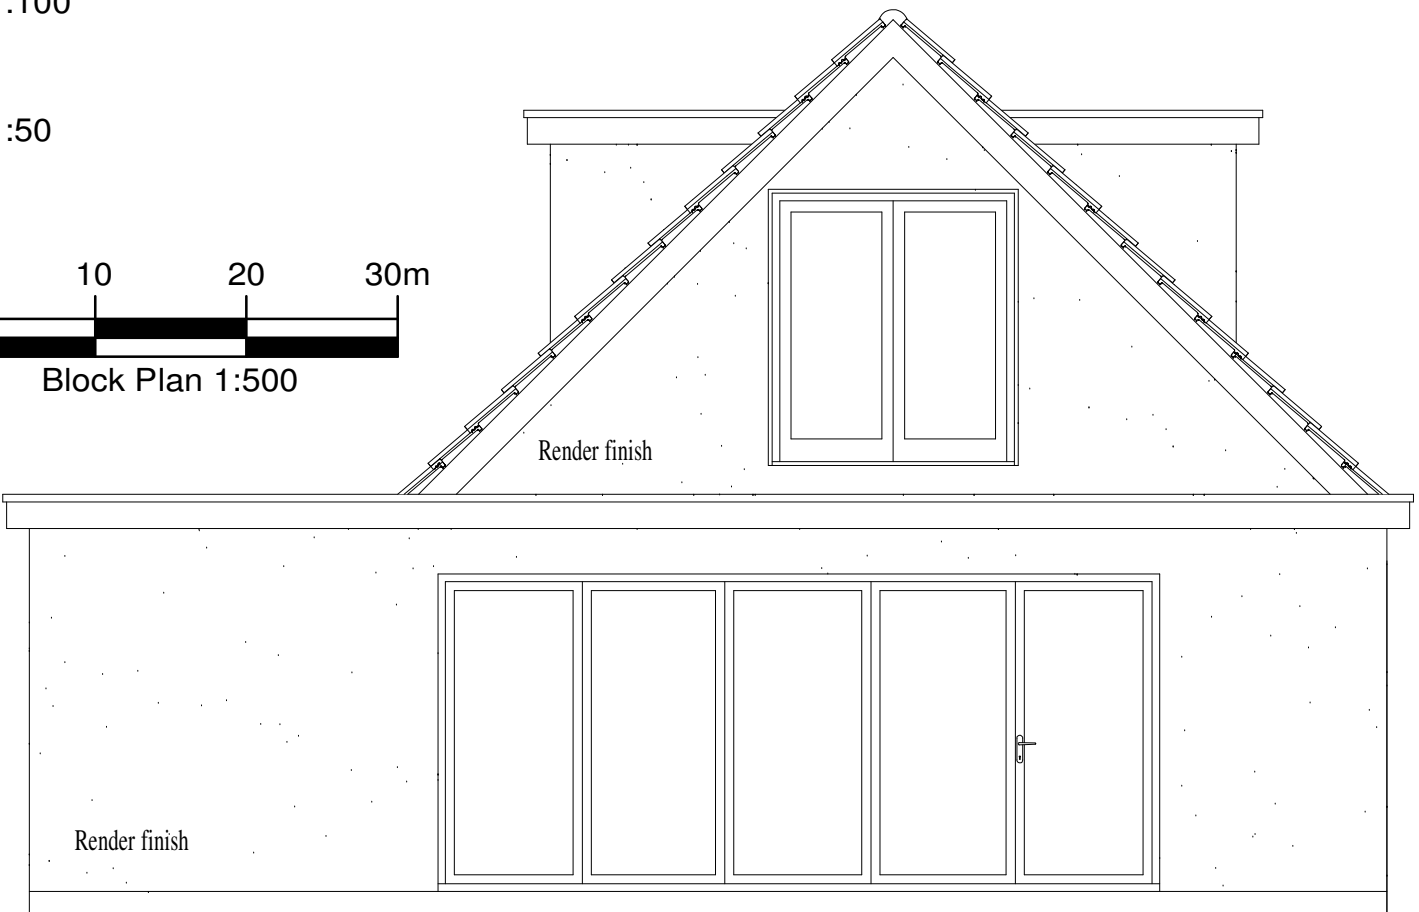


PROPOSED FRONT ELEVATION

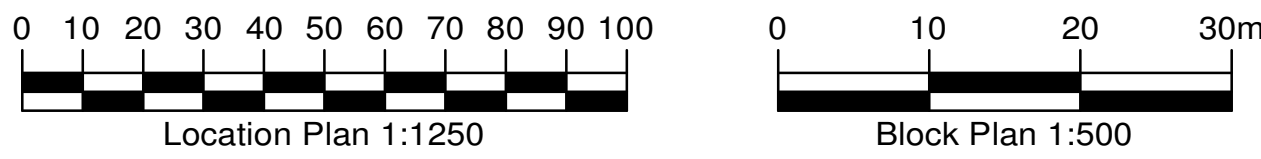


PROPOSED SIDE ELEVATION

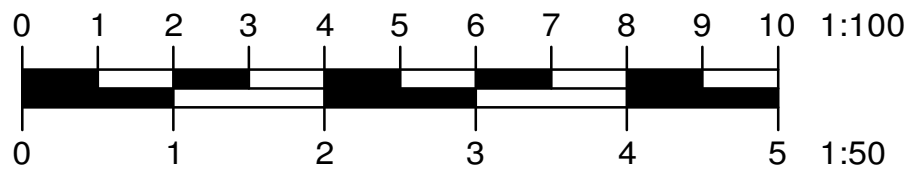


PROPOSED REAR ELEVATION

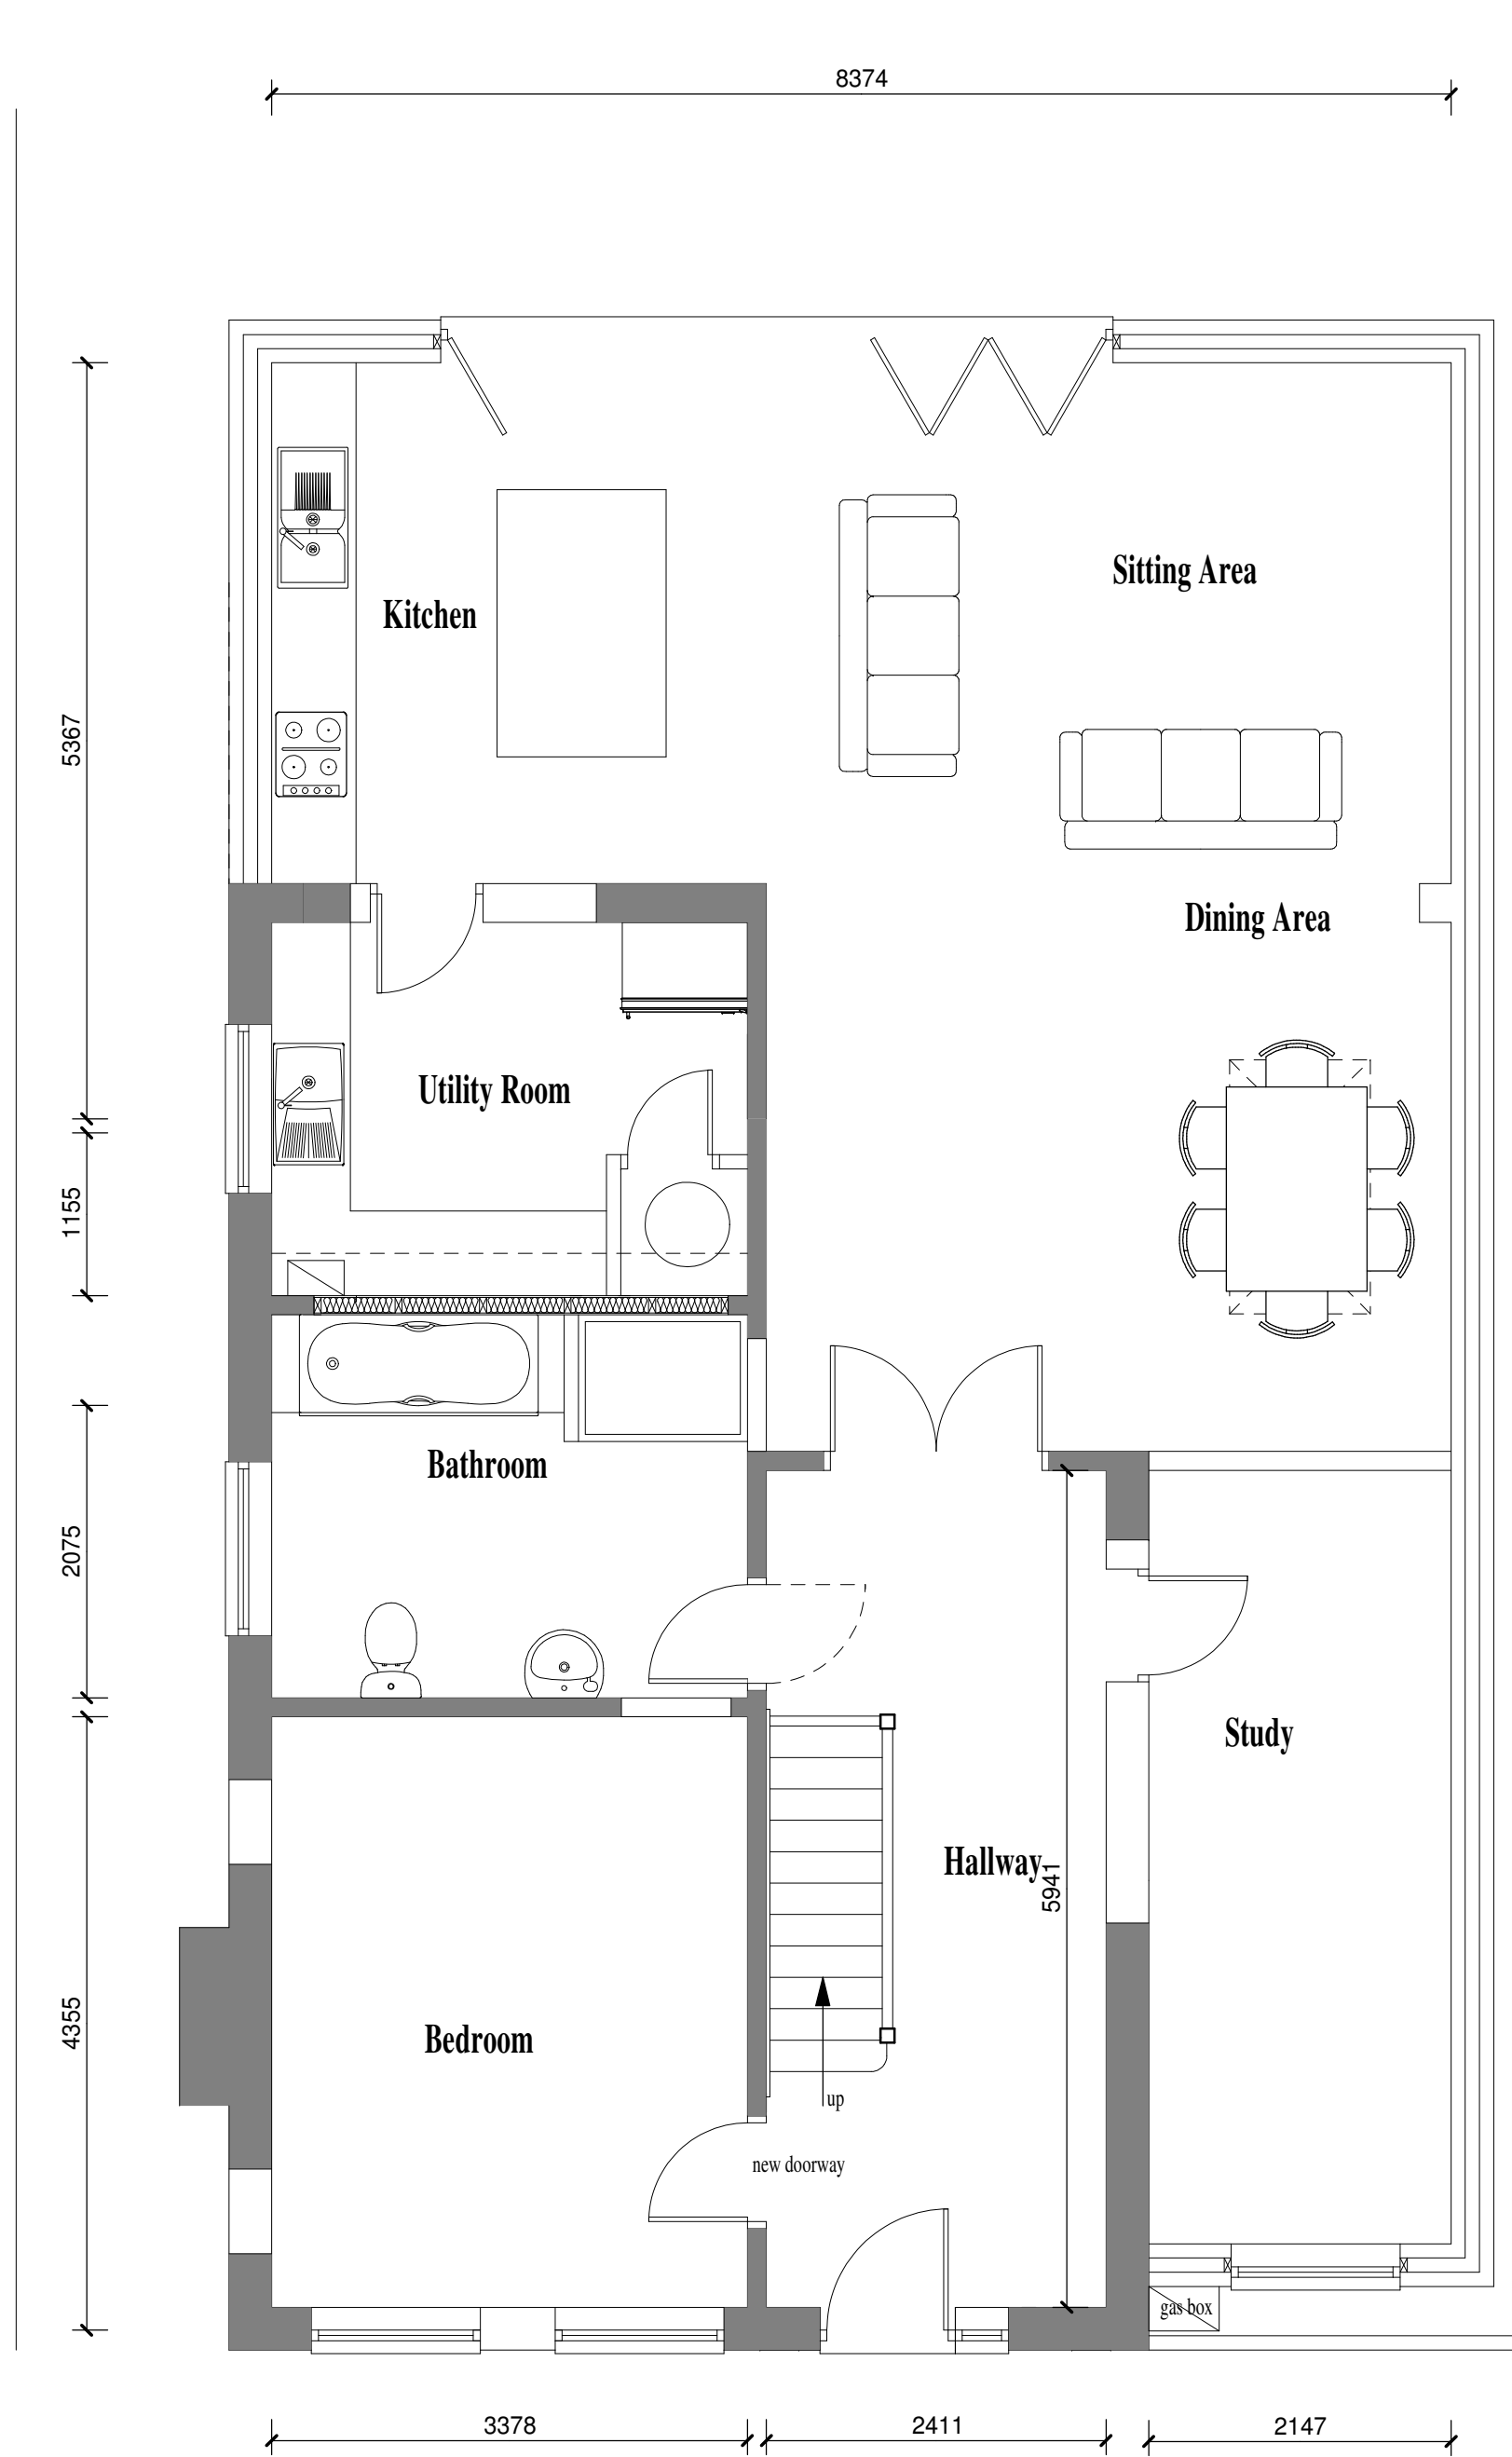


PROPOSED GROUND FLOOE PLAN

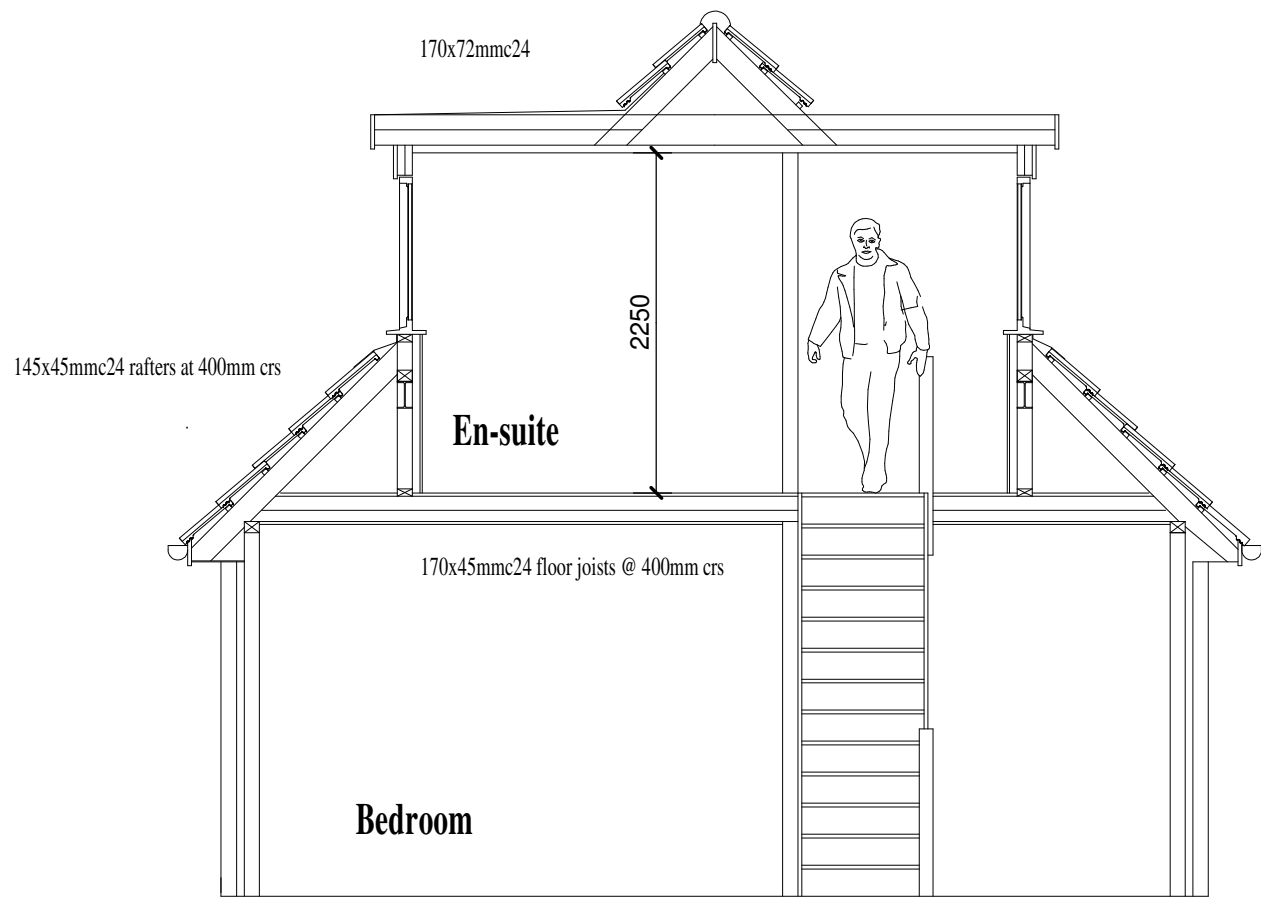


TYPICAL CROSS SECTION

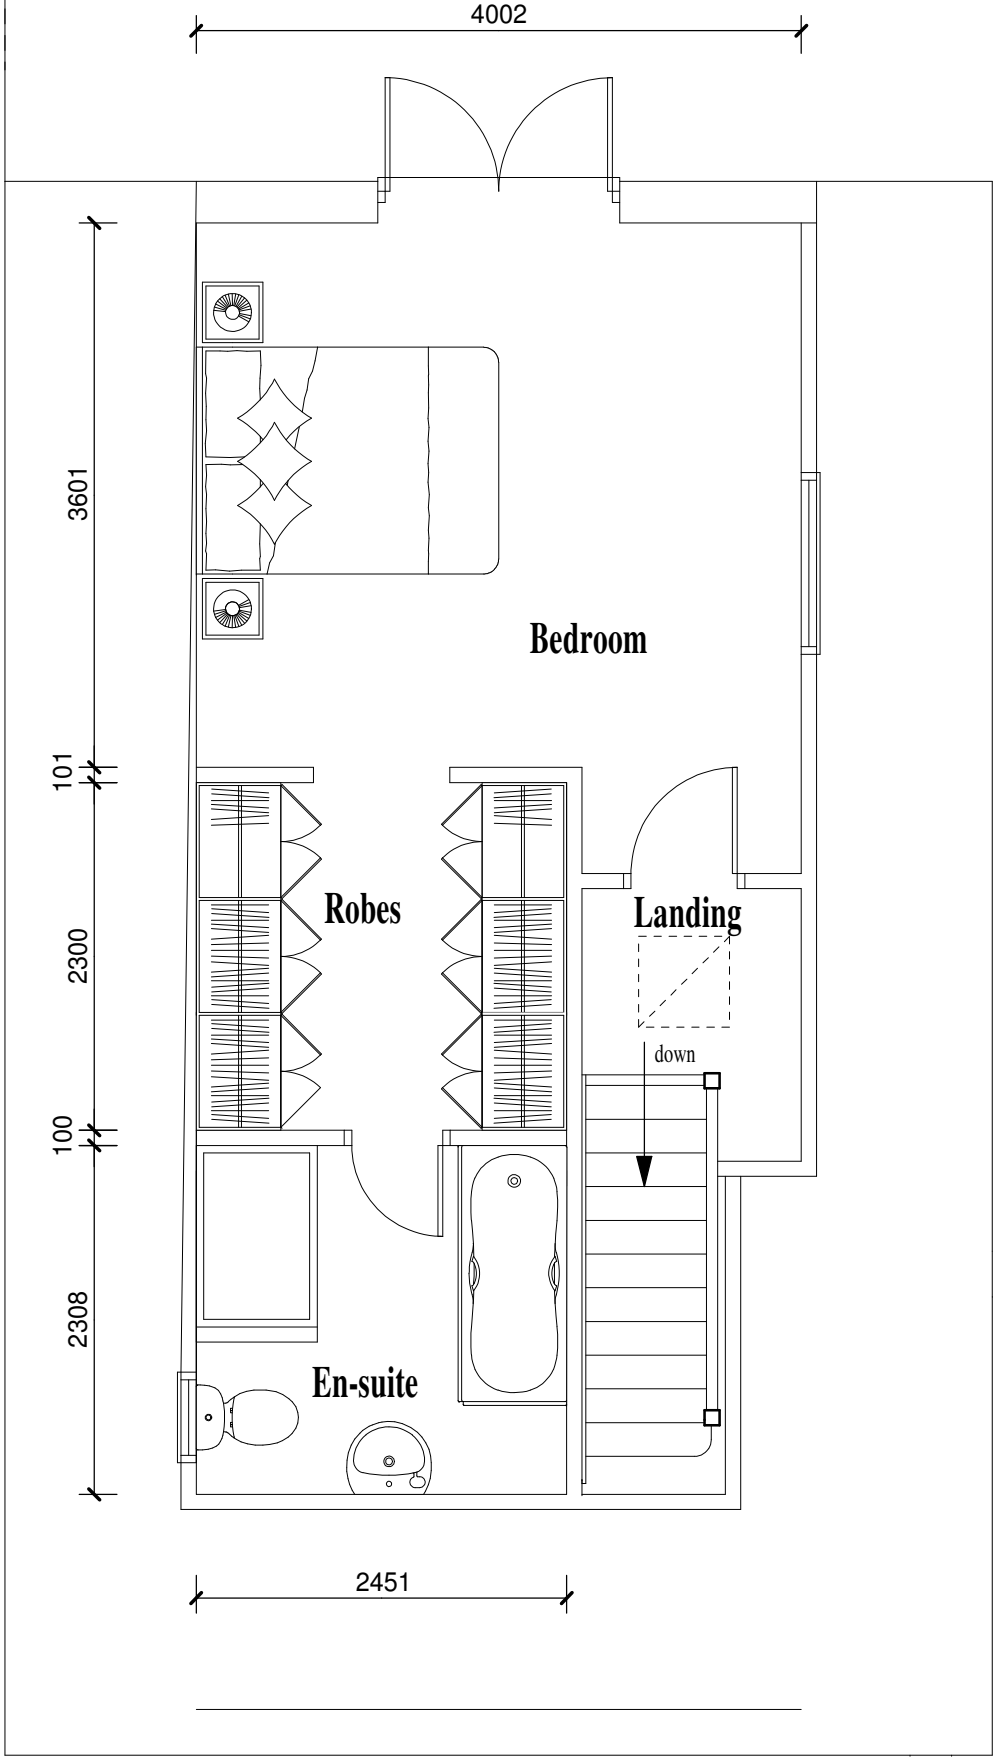


PROPOSED FIRST FLOO PLAN

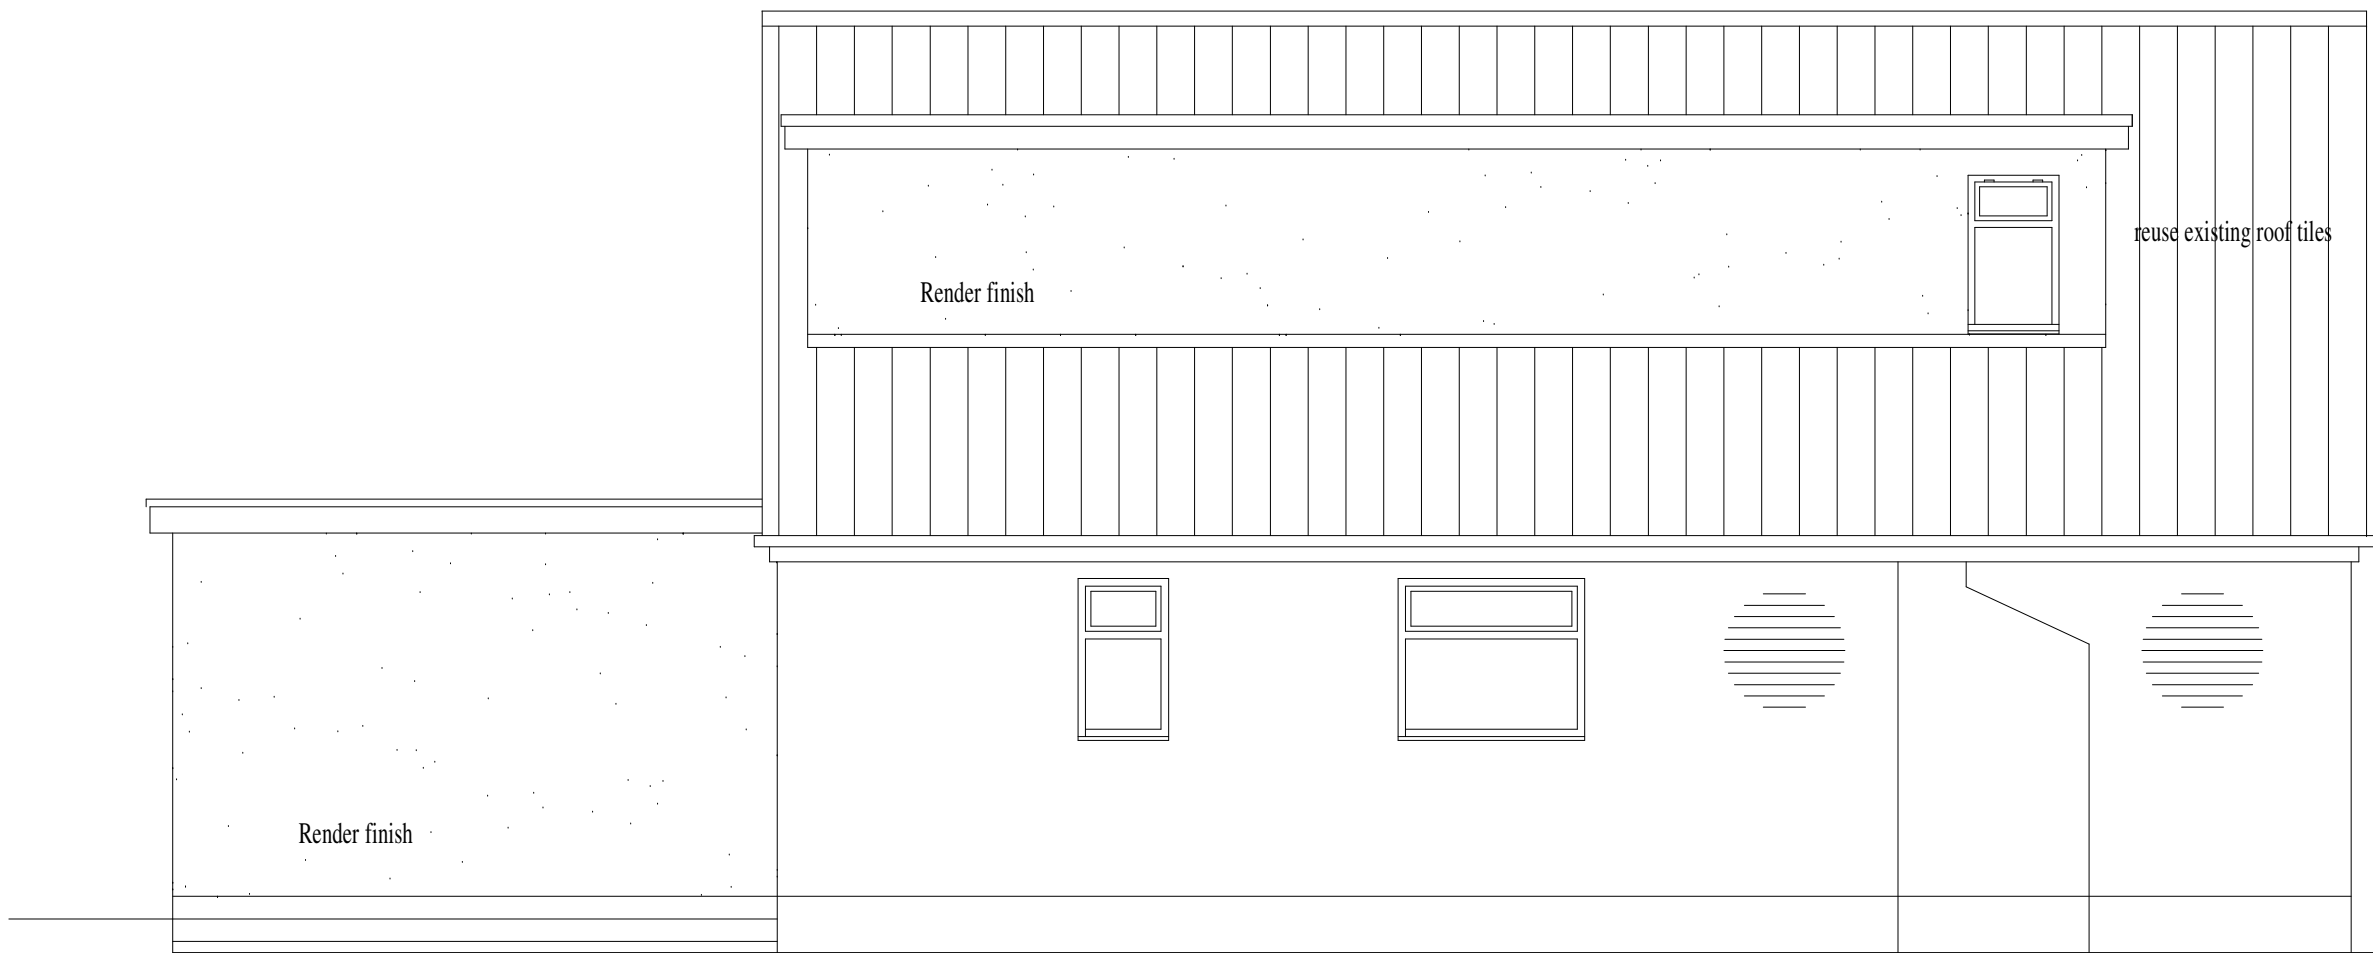


PROPOSED SIDE ELEVATION

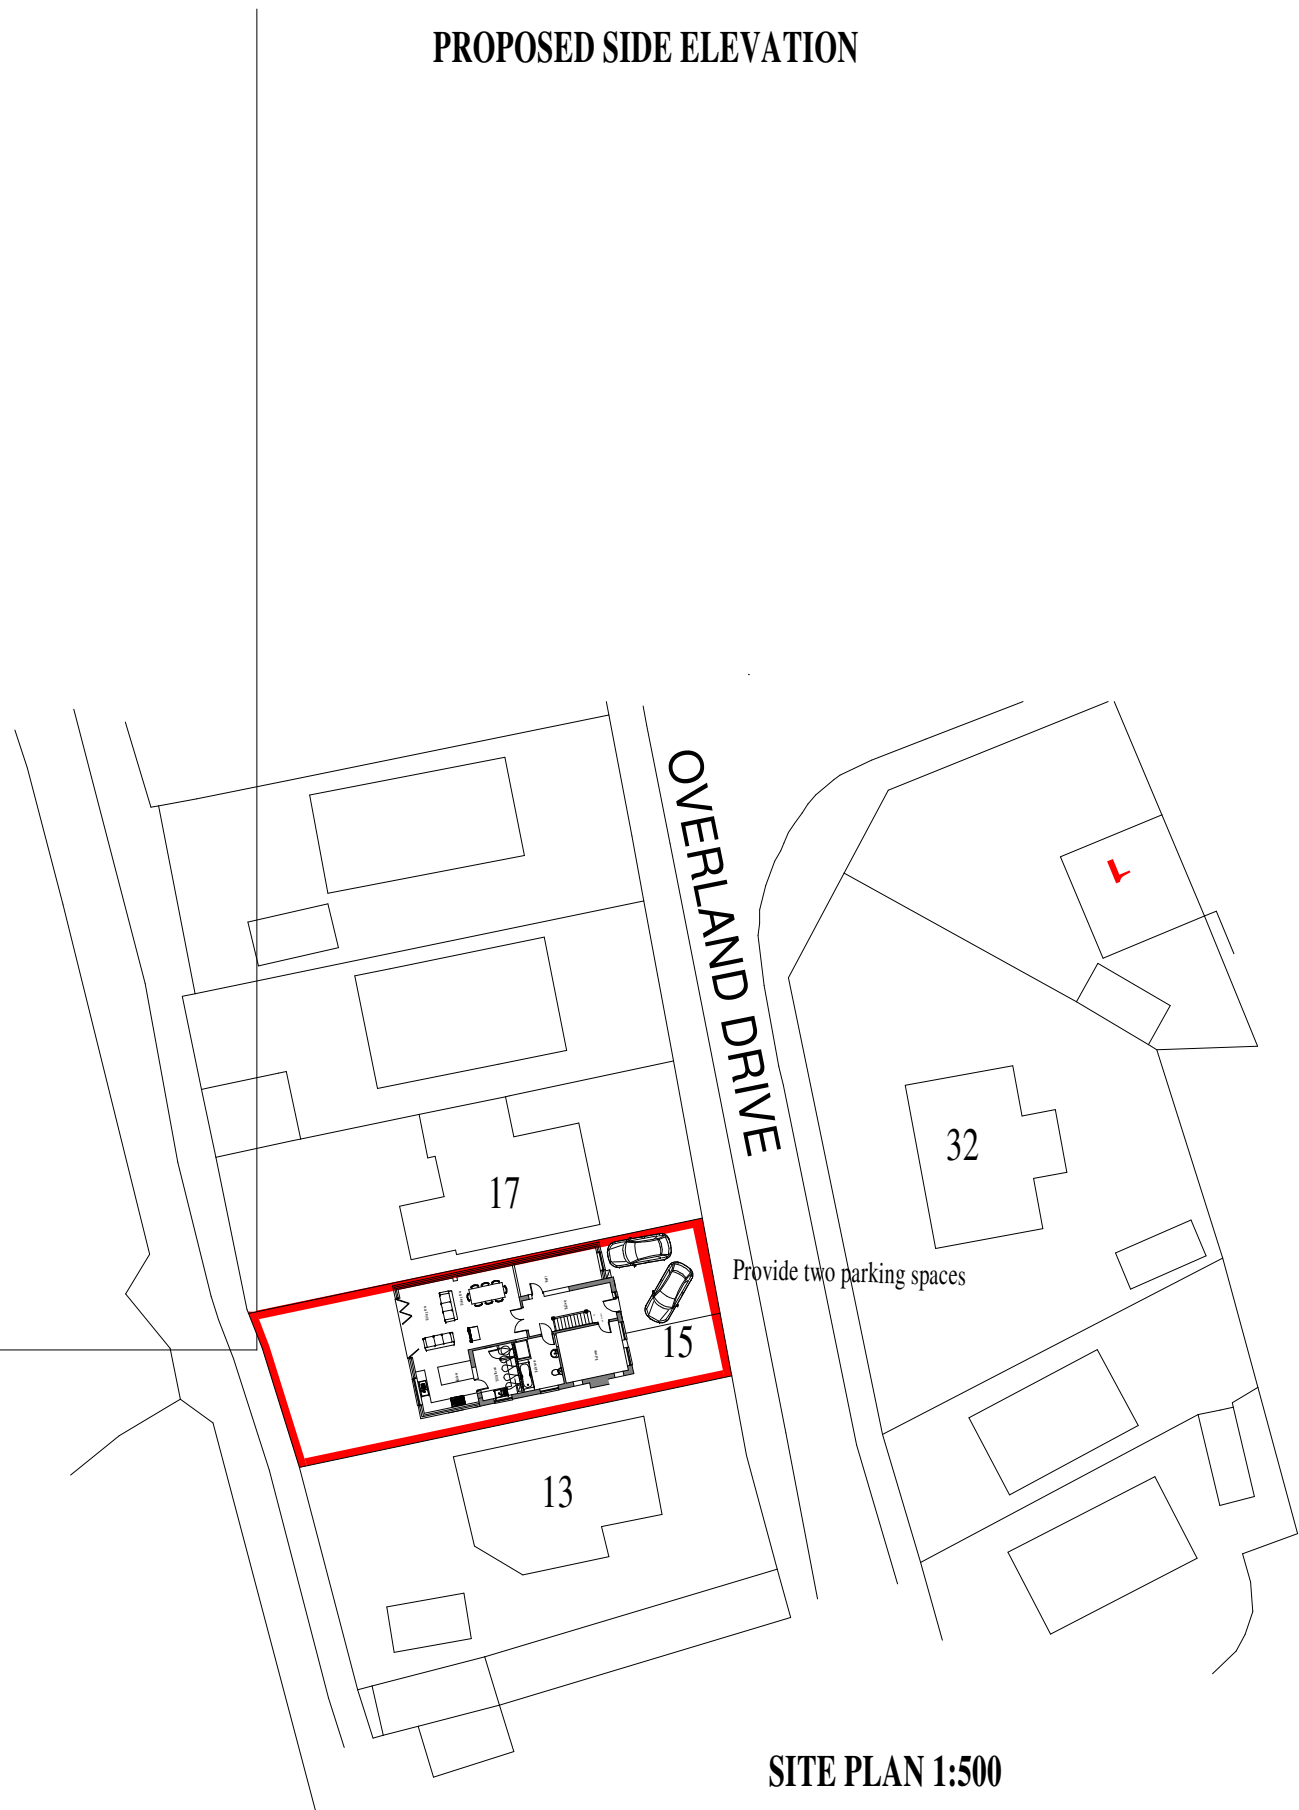


SITE PLAN 1:500

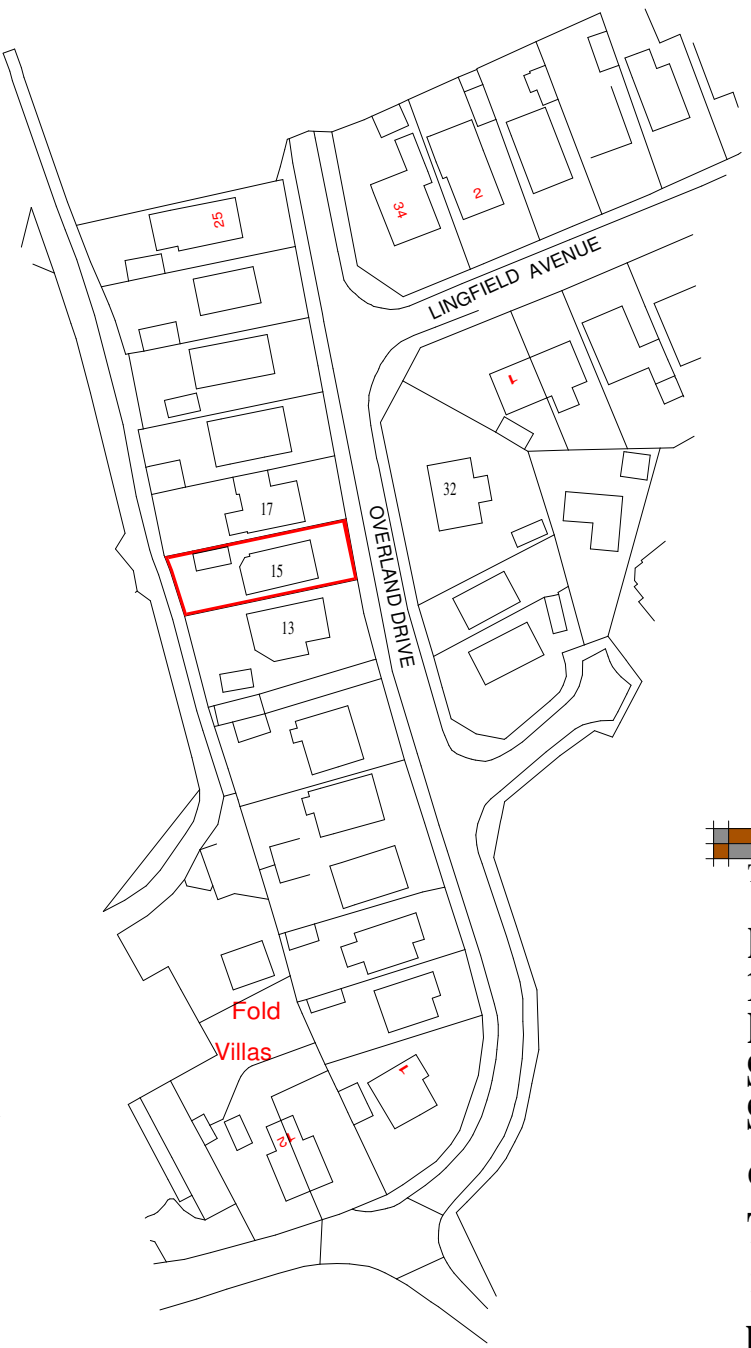

LOCATION PLAN 1:1250

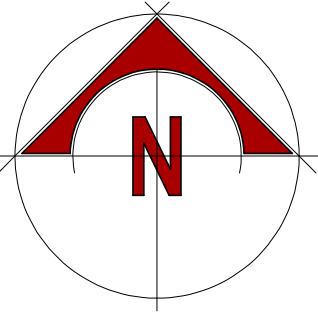

Building
Design

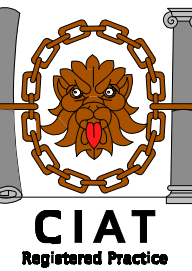

TITLE

PROPOSED ALTERATIONS AND EXTENSIONS AT
15 OVERLAND DRIVE
BROWN EDGE
STOKE-ON-TRENT
ST68RF

CLIENT
TANYA HODNETT

DRAWING NO.

PLANNING 1

SCALE
1:50

DATE
MAY 2025

B. BLAKEMAN CIAT
2 Conran Place
Burlington
Stoke-on-Trent,
ST12 9PL
TEL 01782 470694