



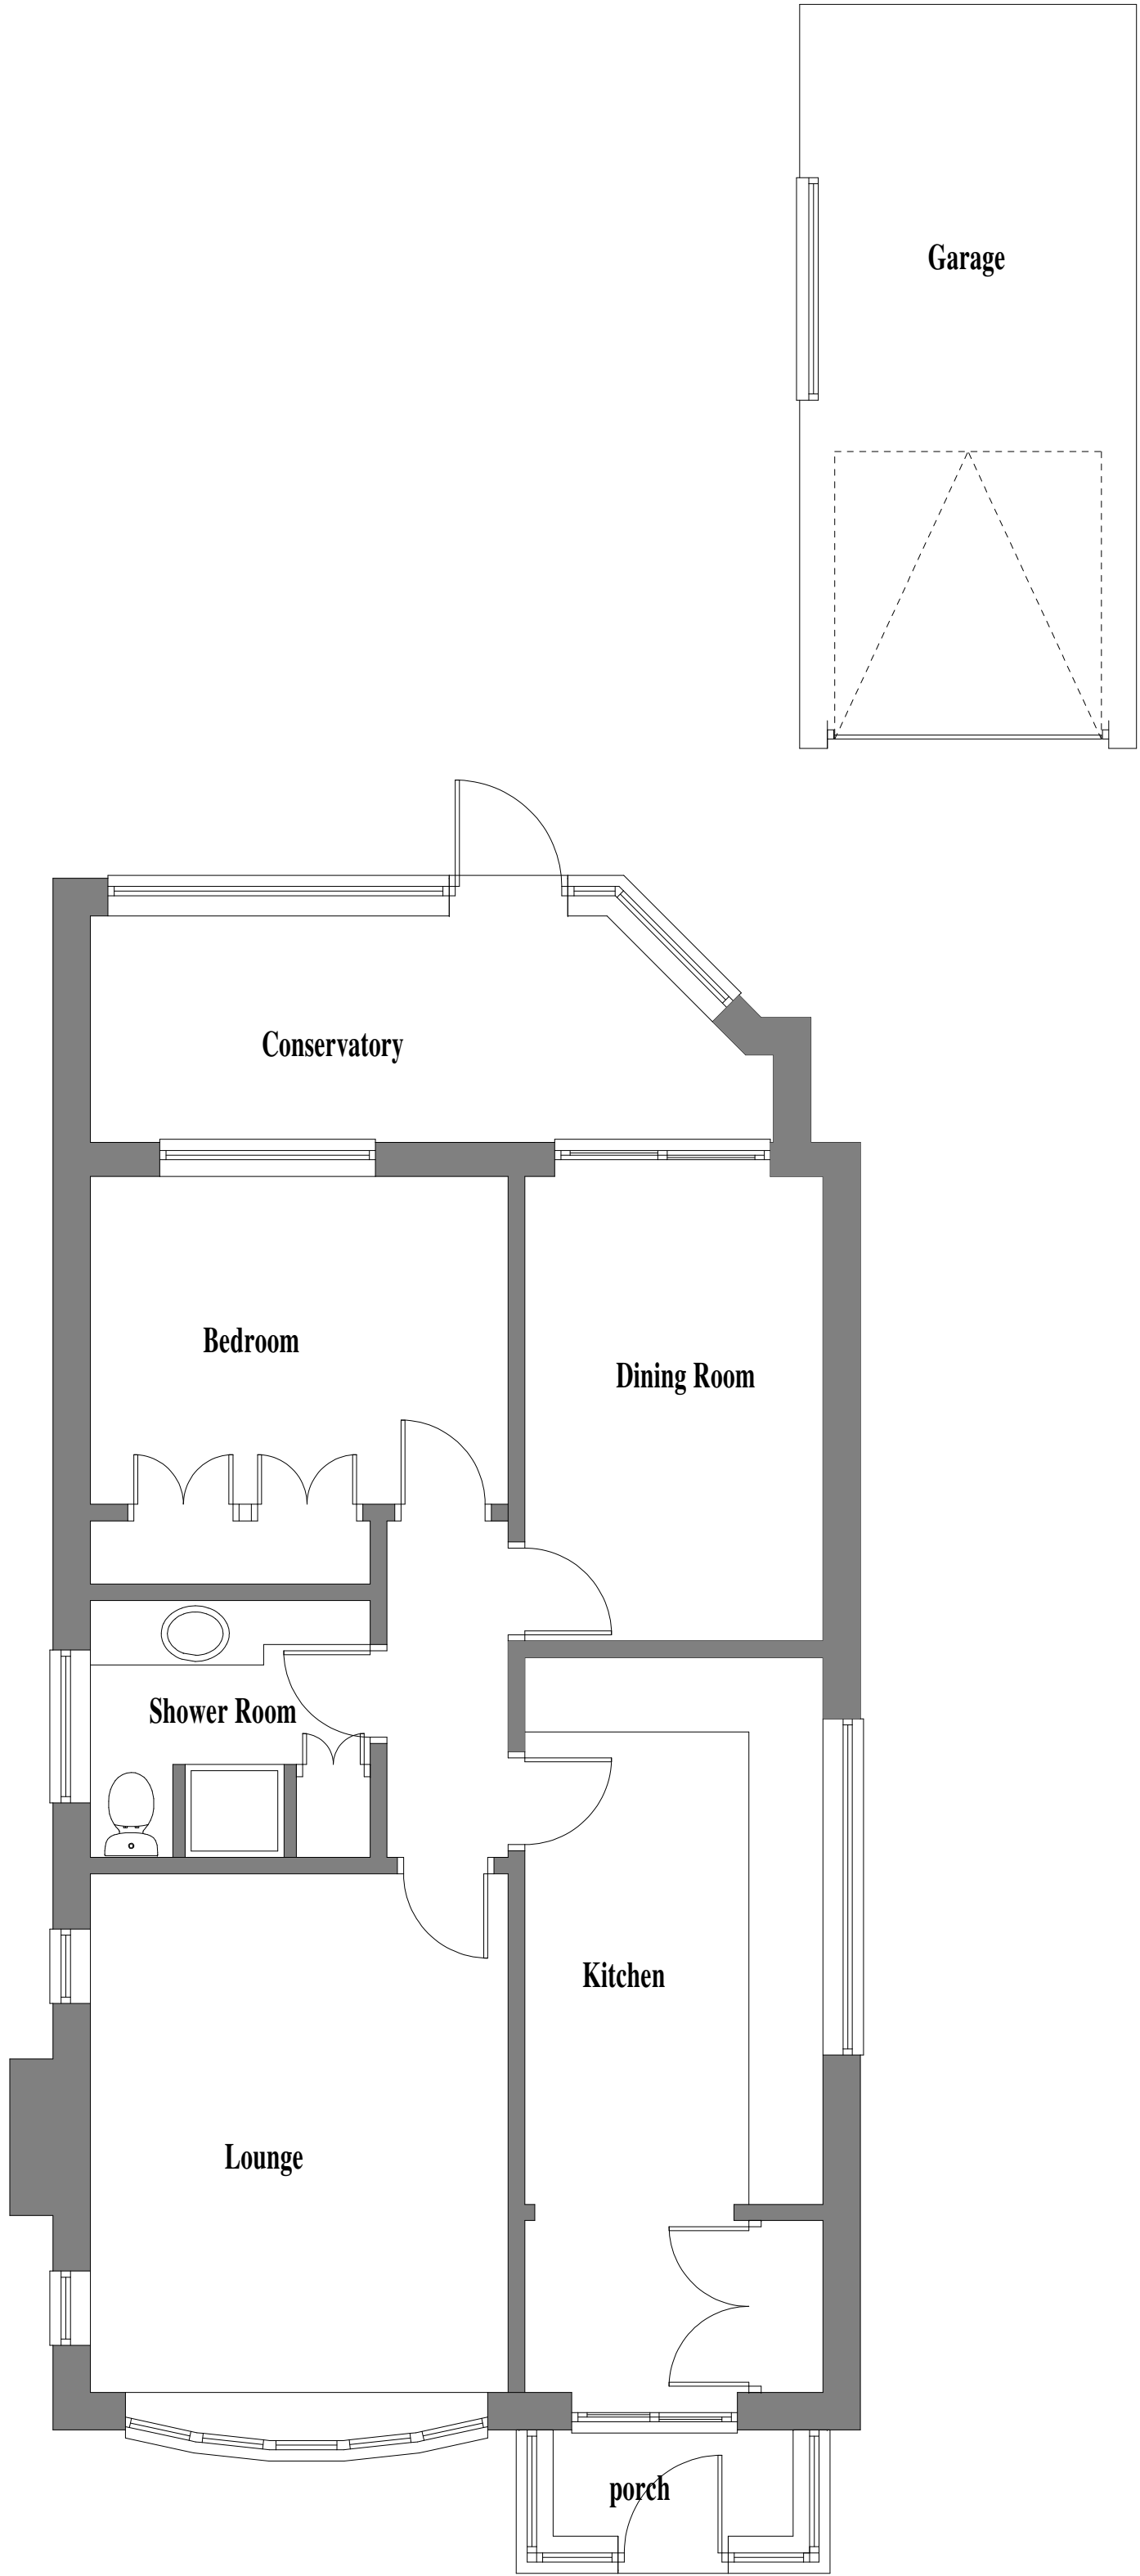

EXISTING GROUND FLOOE PLAN




EXISTING FRONT ELEVATION

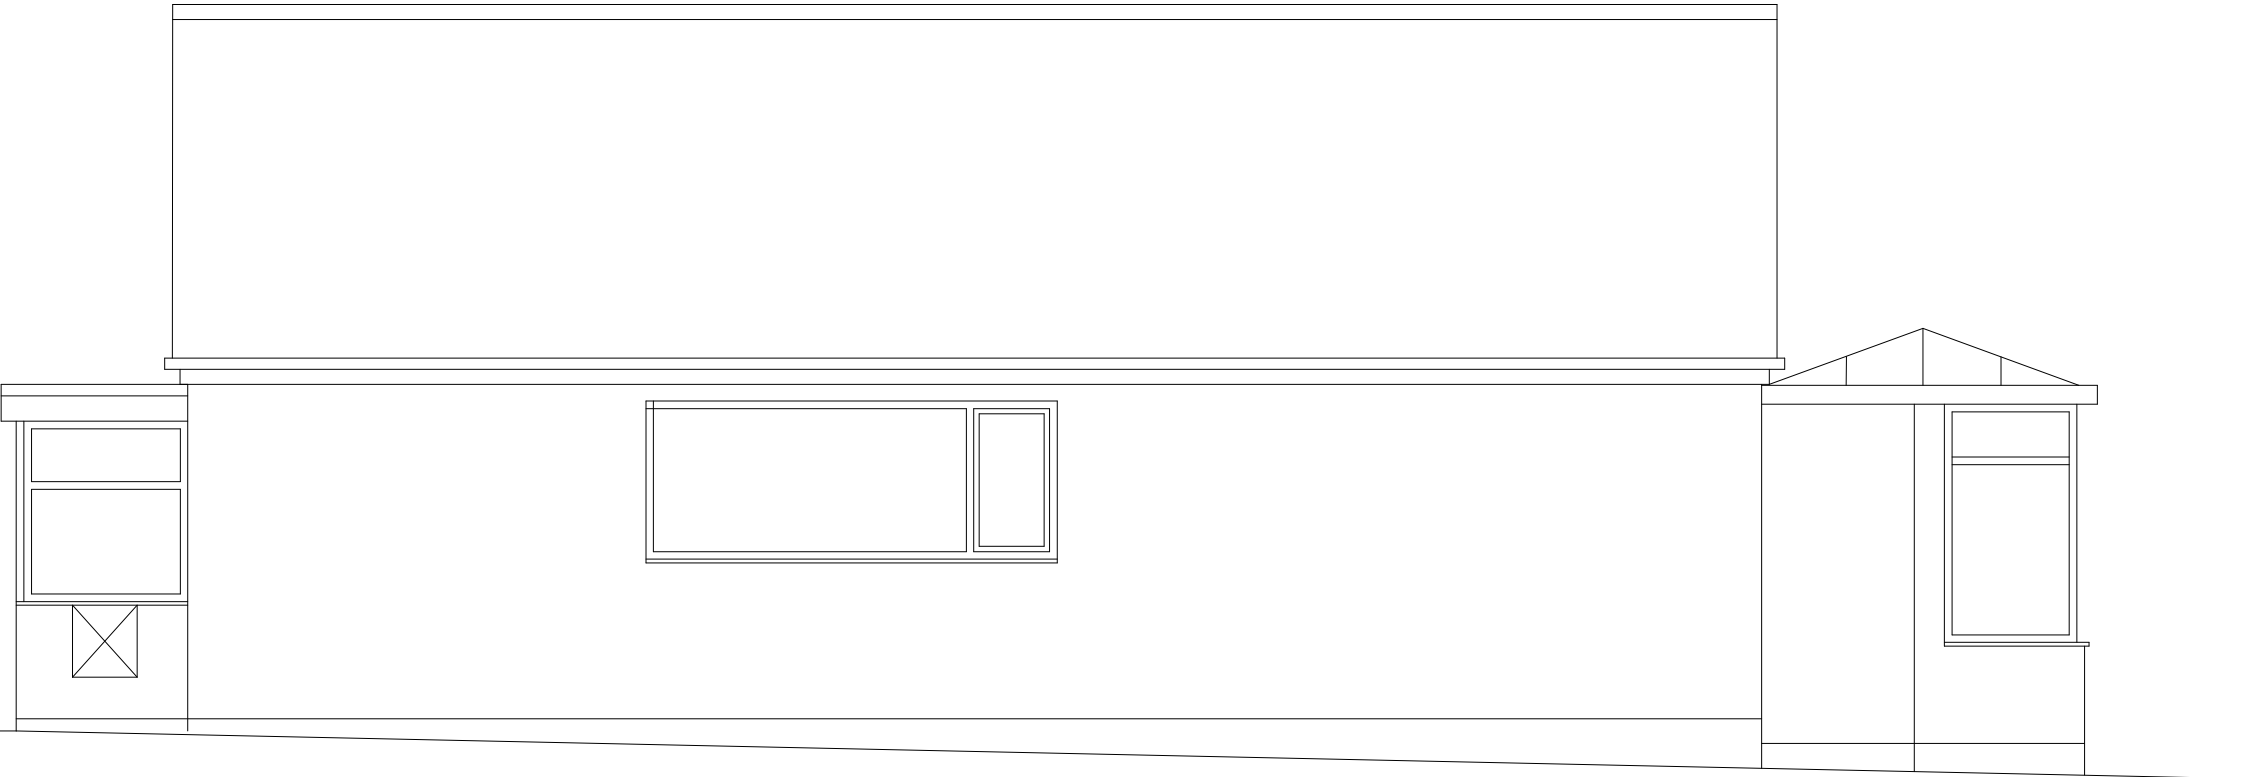


EXISTING SIDE ELEVATION




EXISTING REAR ELEVATION

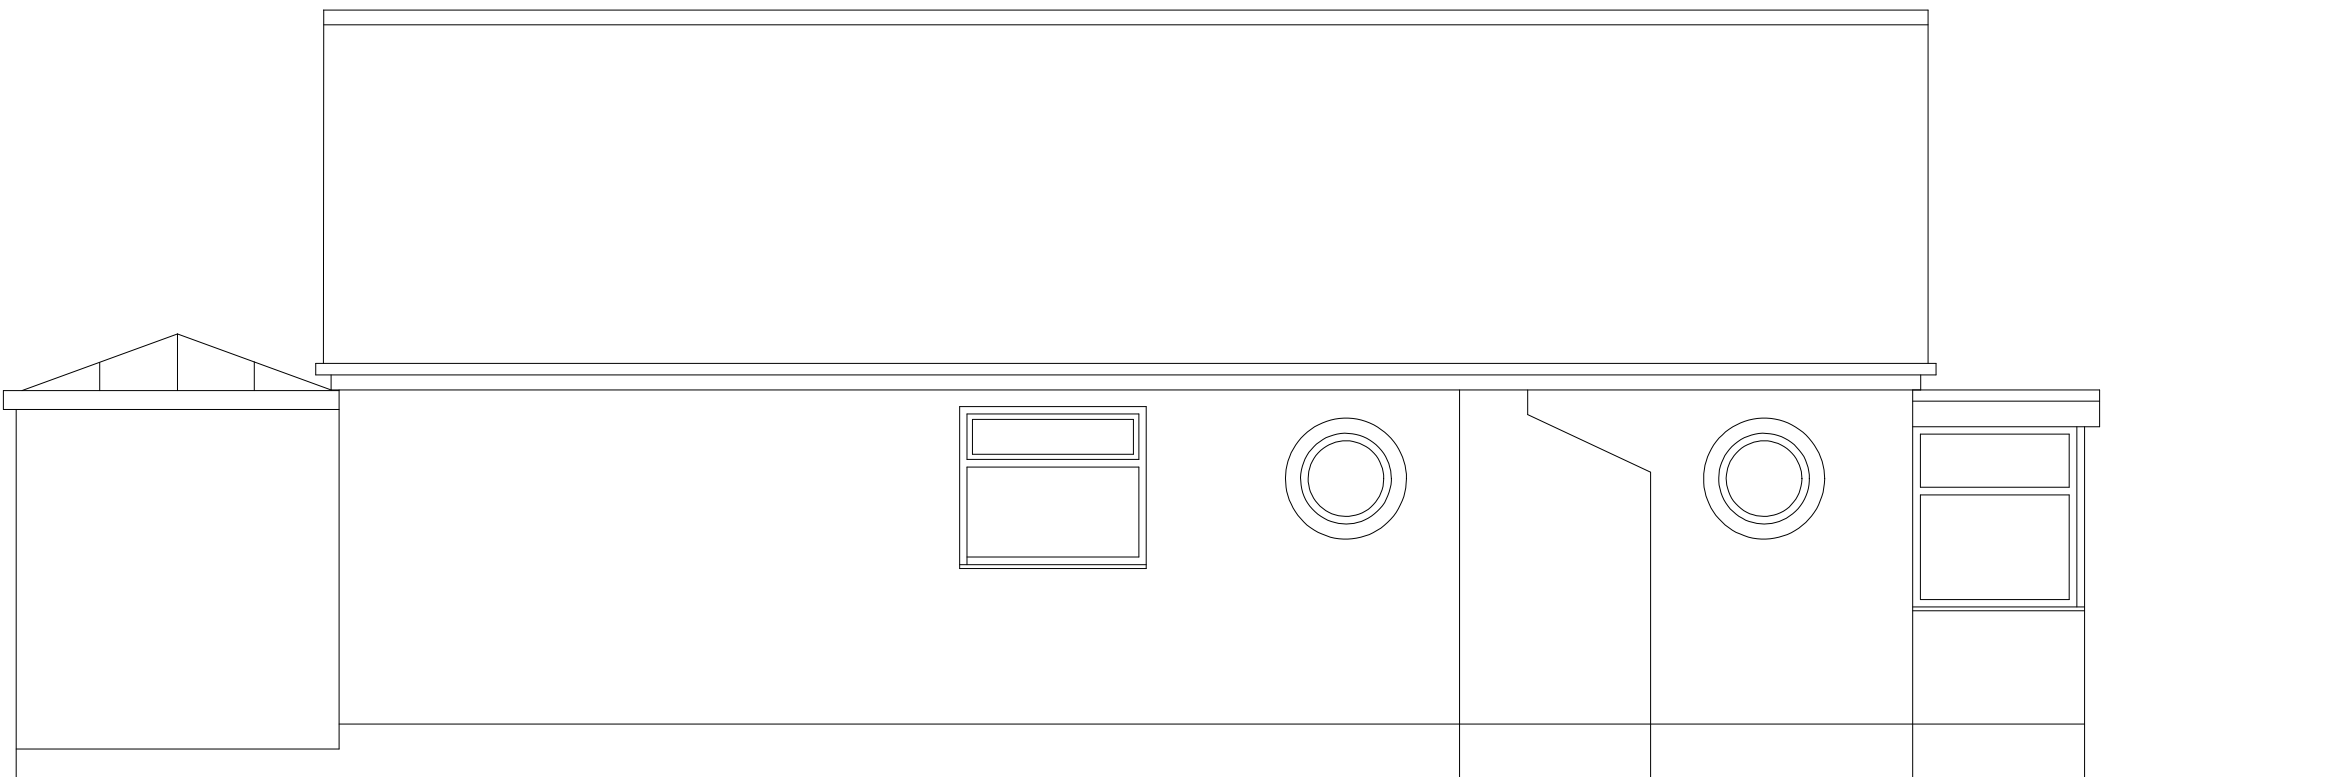

EXISTING SIDE ELEVATION

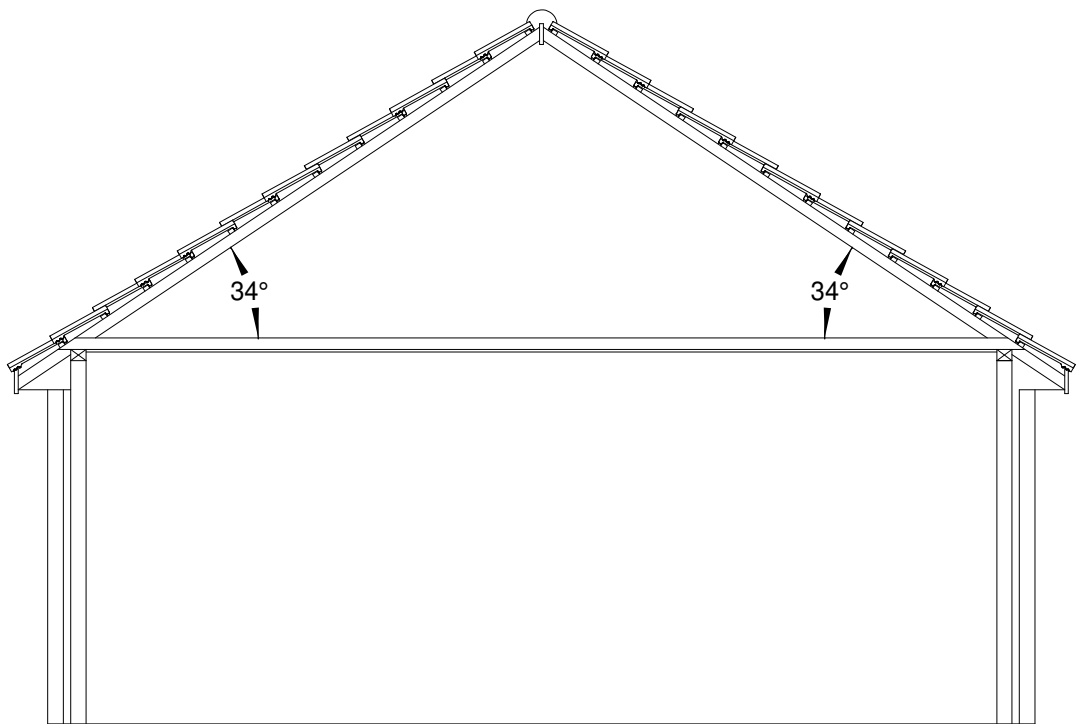

TYPICAL CROSS SECTION

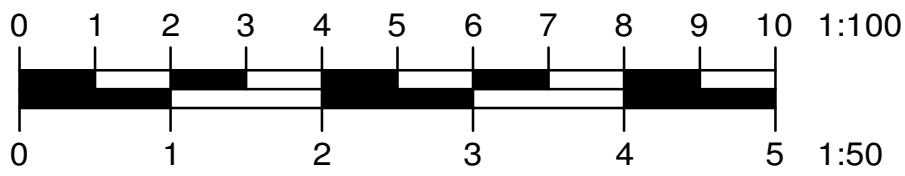

Building
Design

CIAT
Registered Practice

TITLE

PROPOSED ALTERATIONS AND EXTENSIONS AT
15 OVERLAND DRIVE
BROWN EDGE
STOKE-ON-TRENT
ST68RF

CLIENT

TANYA HODNETT

DRAWING NO.

SURVEY AS EXISTING

SCALE

1:50

DATE

MAY 2025

B. BLAKEMAN CIAT

2 Conran Place
Burslem
Stoke-on-Trent
ST12 9FL
TEL 01782 470694