

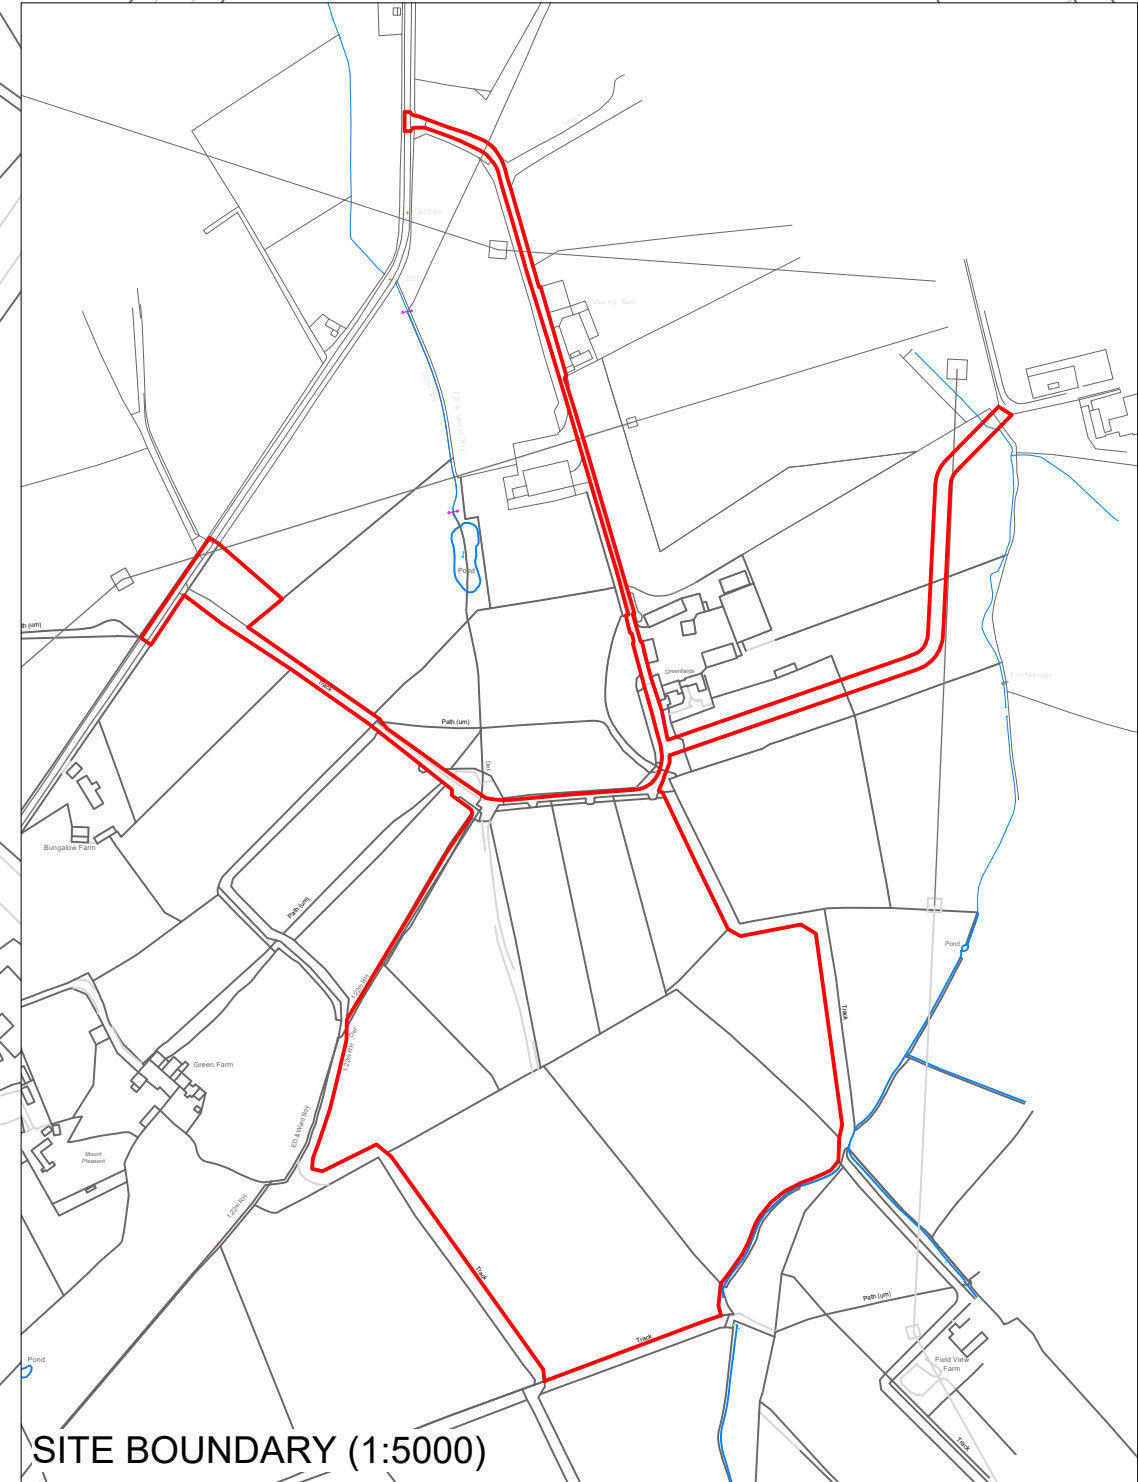


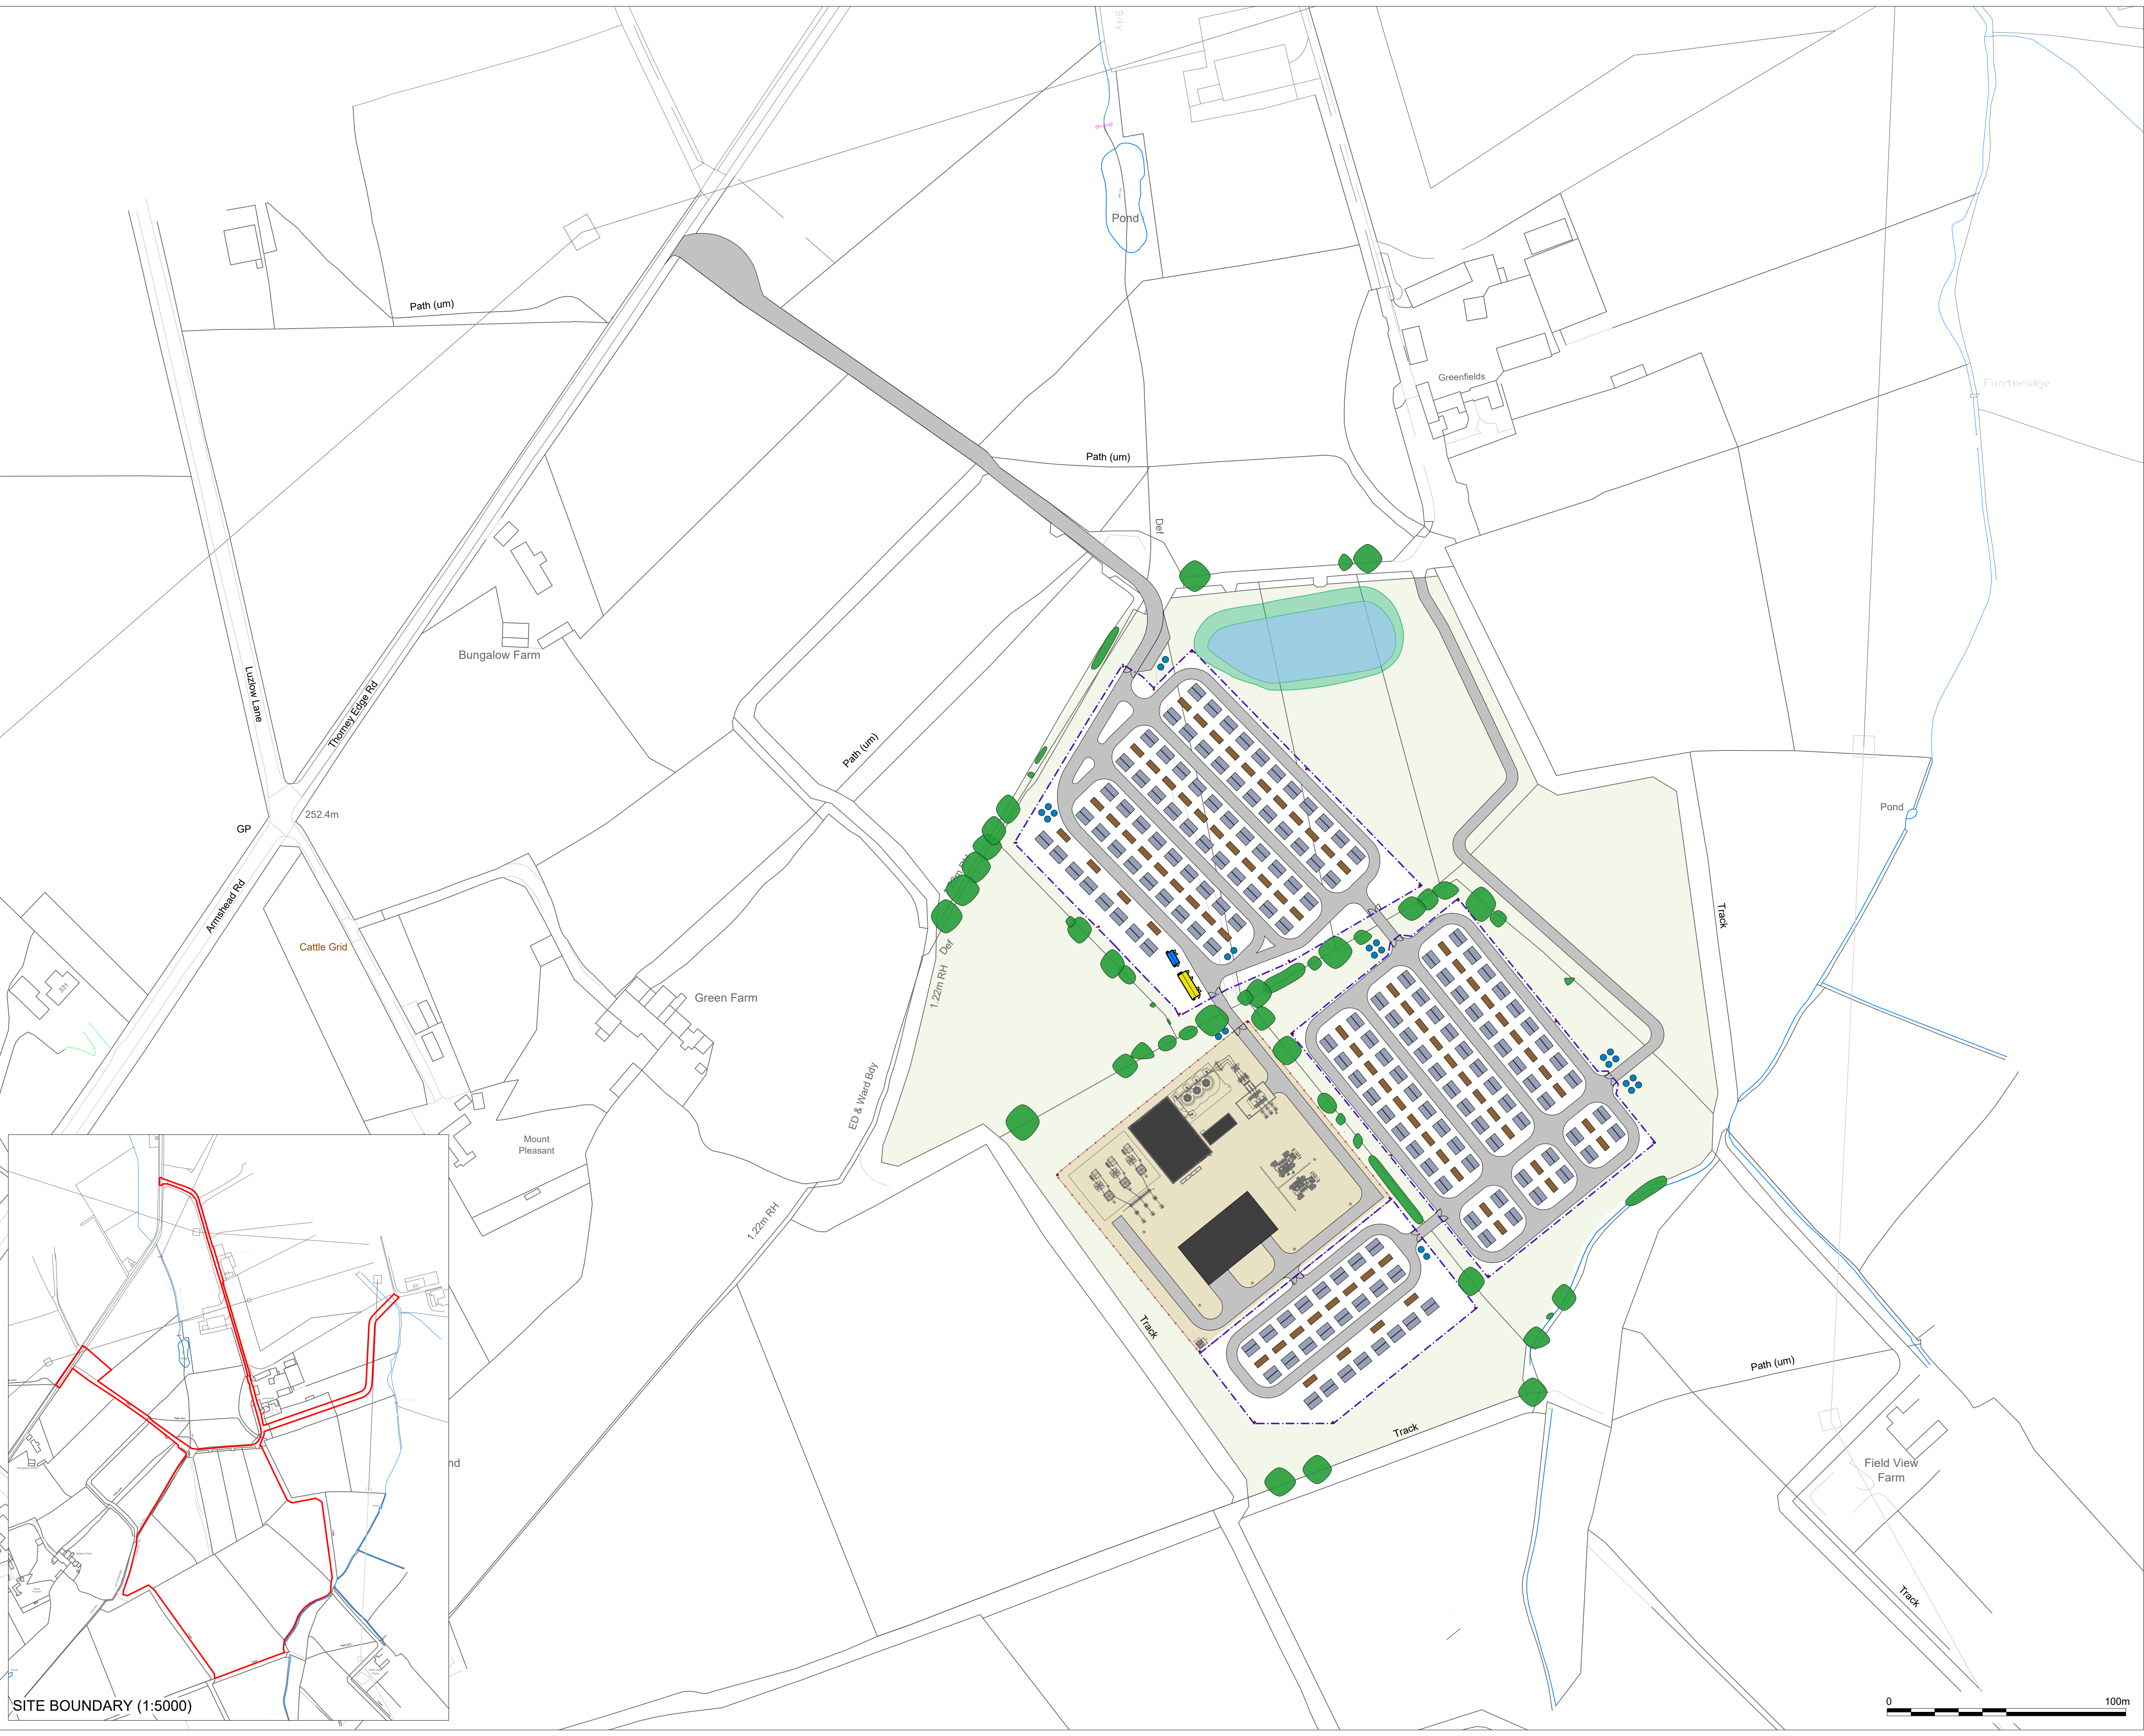

KEY

- Site Boundary
- Existing Vegetation
- Existing Grassland
- Control Room
- Switchroom
- Security Fence
- Battery Container
- Inverter/Transformer
- Access Road
- Gate
- CCTV Camera
- Gravel
- Attenuation Basin

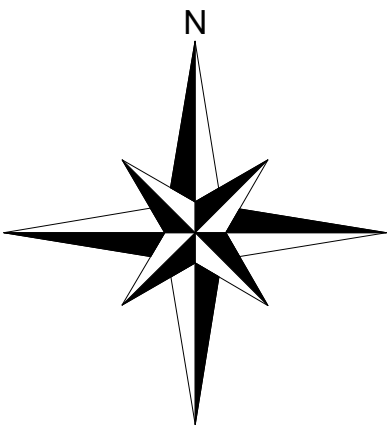

Revisions:  
First Issue- 11/03/2024 JS  
01 - (13/06/2024 JS) Revisions to substation, site boundary and existing vegetation  
02 - (18/07/2024 AH) Attenuation basin added  
03 - (28/04/2025 JS) Revised layout  
04 - (29/05/2025 JS) Attenuation basin added

ALL DIMENSIONS TO BE CHECKED ON SITE WORK  
TO FIGURED DIMENSIONS ONLY REPORT  
DISCREPANCIES TO THE GRP AT ONCE BEFORE  
PROCEEDING COPYRIGHT ACT APPLIES.

© Enso Energy Ltd. Crown Copyright. All rights reserved.  
© 2025 Enmapsite license number 0100031673



Project Title:  
**Greenfields BESS**

Drawing Title:  
**Proposed Site Plan**

|             |             |         |
|-------------|-------------|---------|
| DRWG No:    | Rev:        | Sht no: |
| CD-01-P02   | 04          | -       |
| Drawn by :  | Checked by: |         |
| JS          | RM          |         |
| Scale:      | Date:       |         |
| 1:1250 @ A1 | 29/05/2025  |         |

