




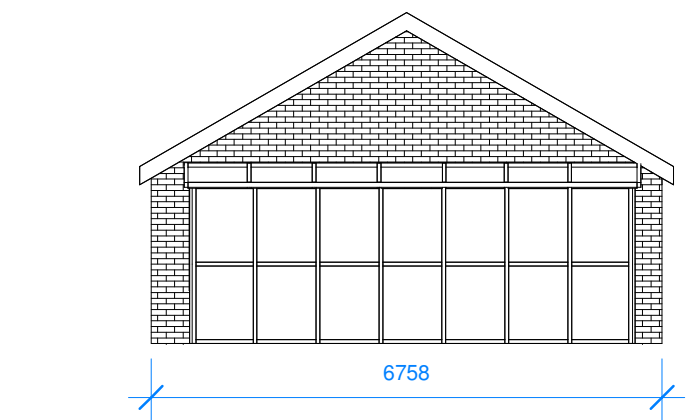


3 Rear Existing
1 : 100

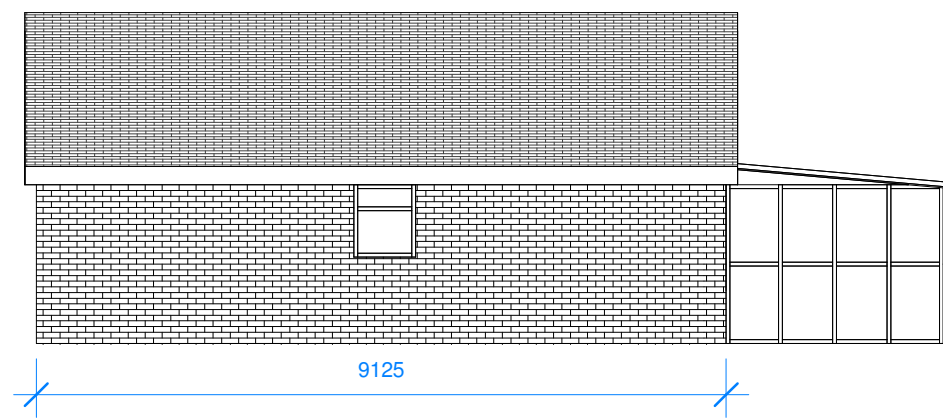


4 Side (SE) Existing
1 : 100

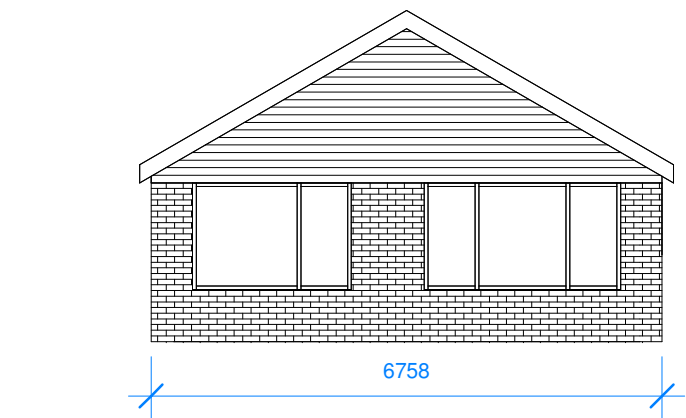


2 Front Existing
1 : 100

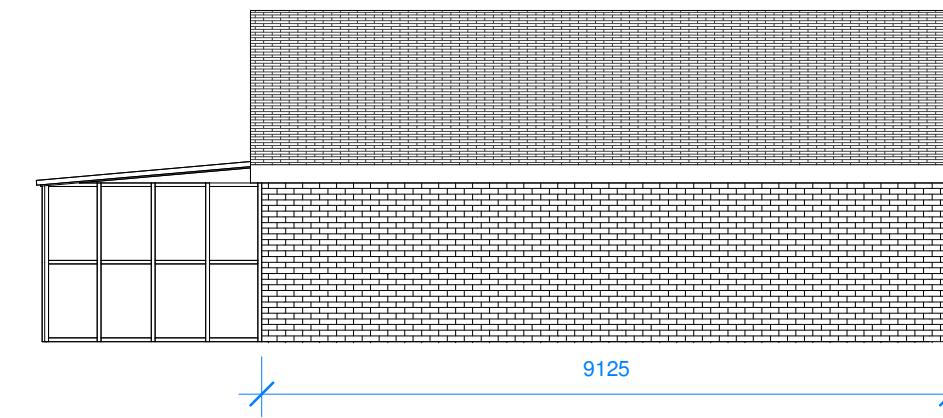


5 Side (NW) Existing
1 : 100

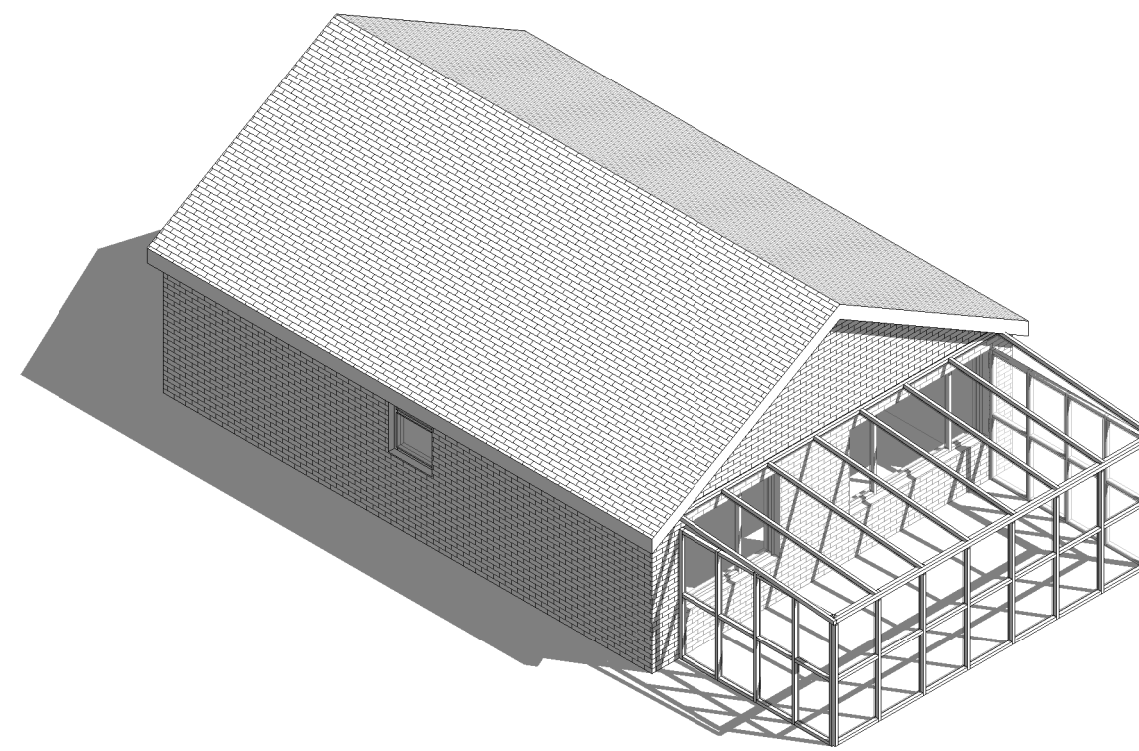


12 3d Existing Rear

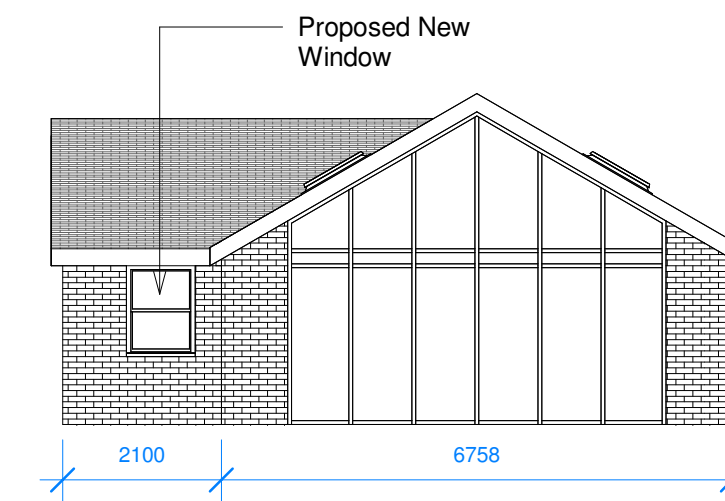


8 Rear Proposed
1 : 100

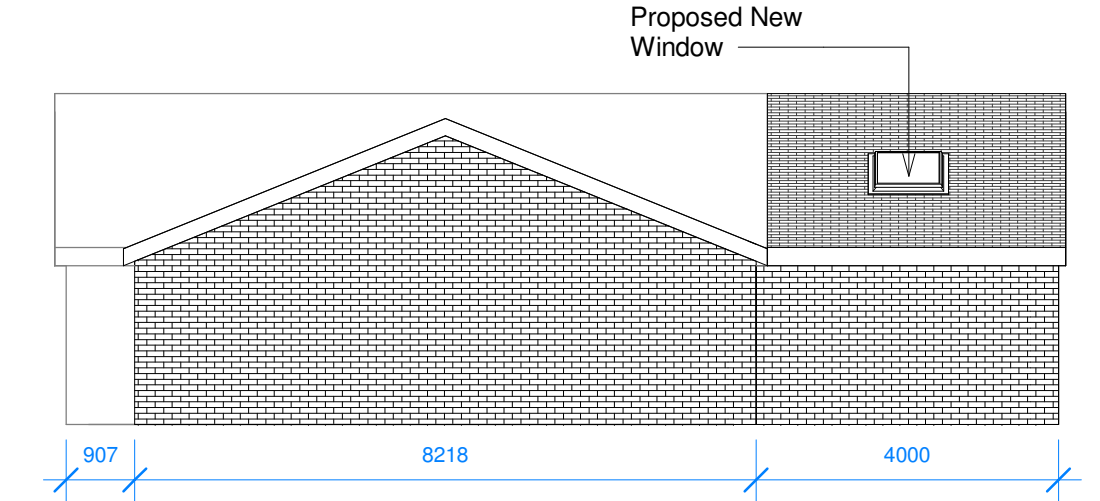


10 Side (SE) Proposed
1 : 100

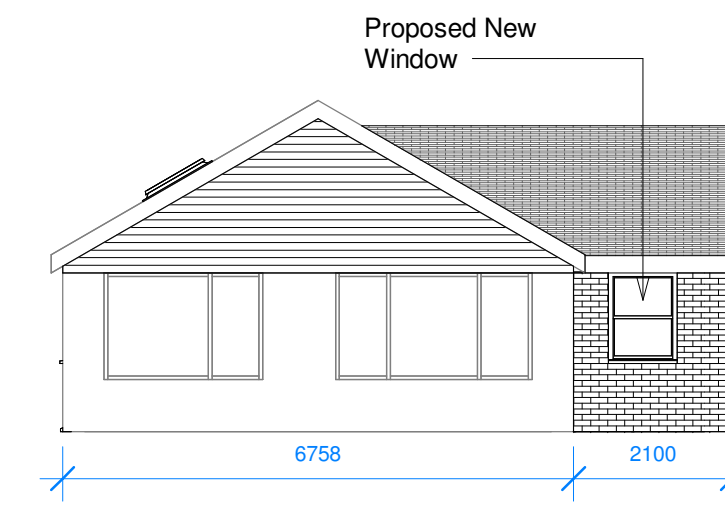

7 Front Proposed
1 : 100

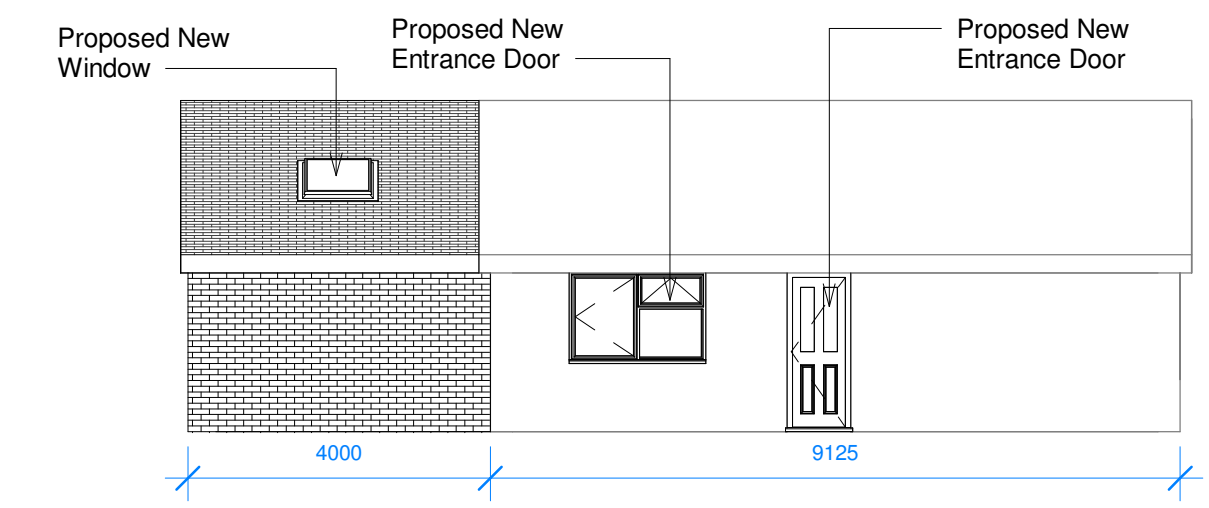


9 Side (NW) Proposed
1 : 100

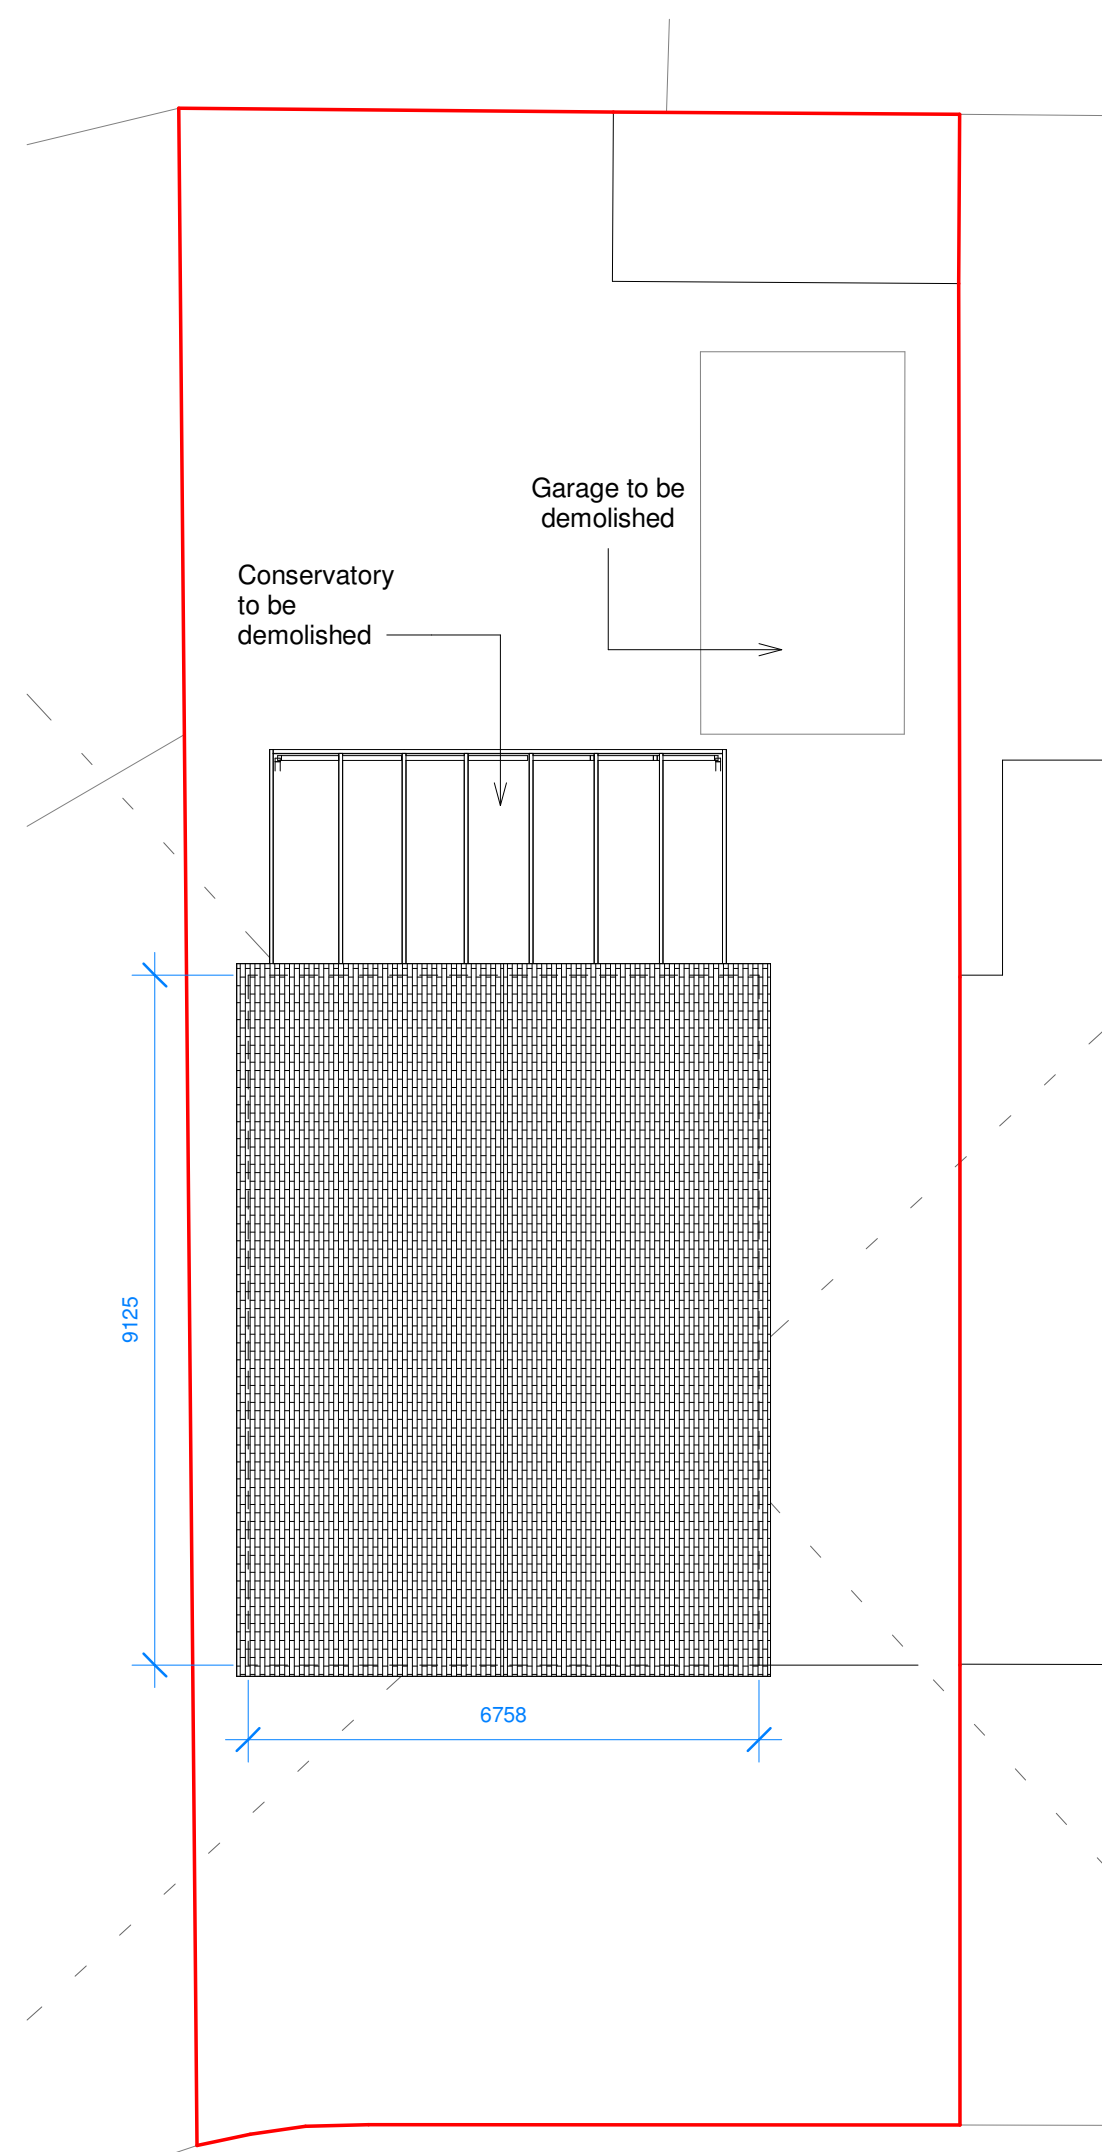


1 Roof Plan Existing
1 : 100



11 Location
1 : 500

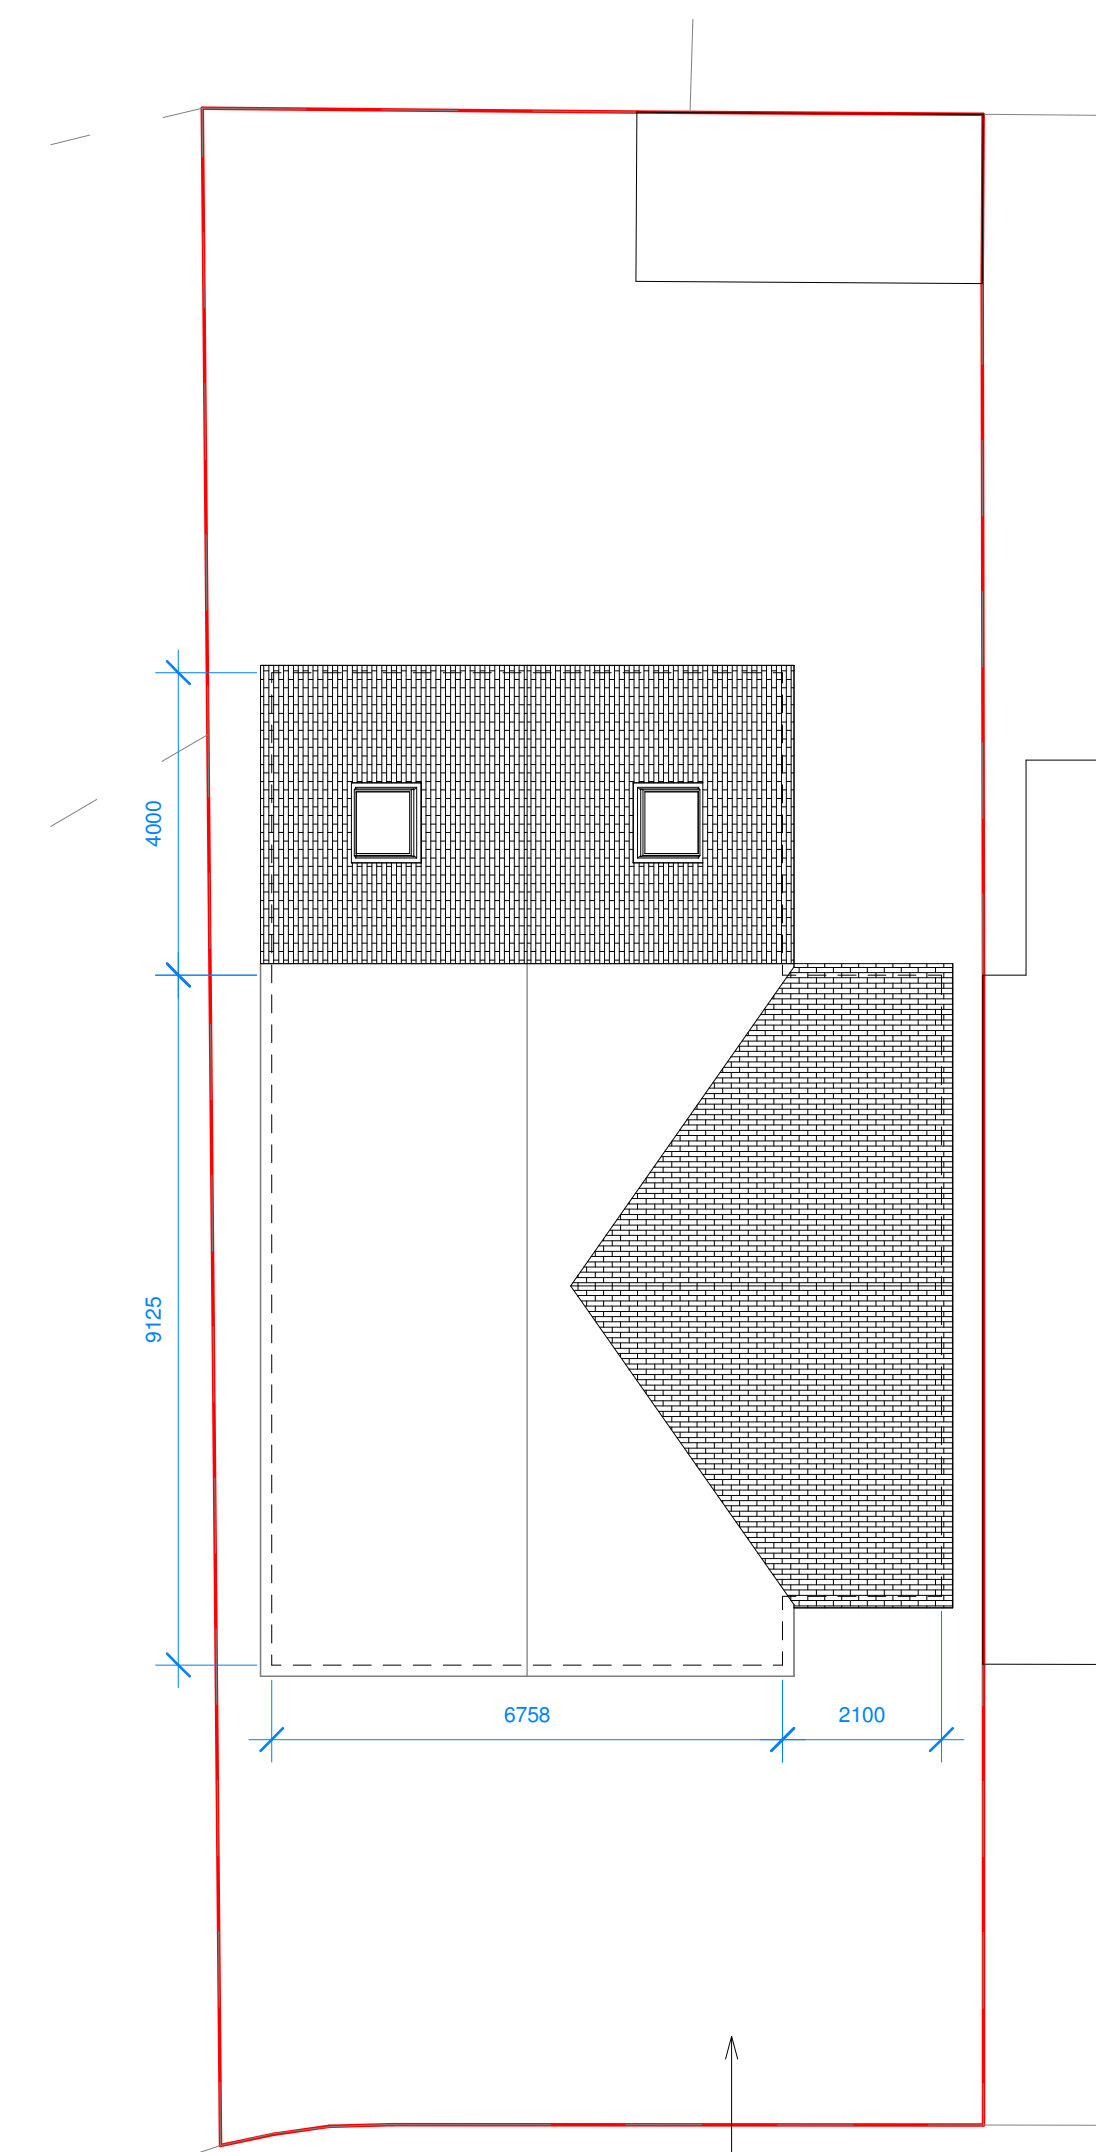

6 Roof Plan Proposed
1 : 100

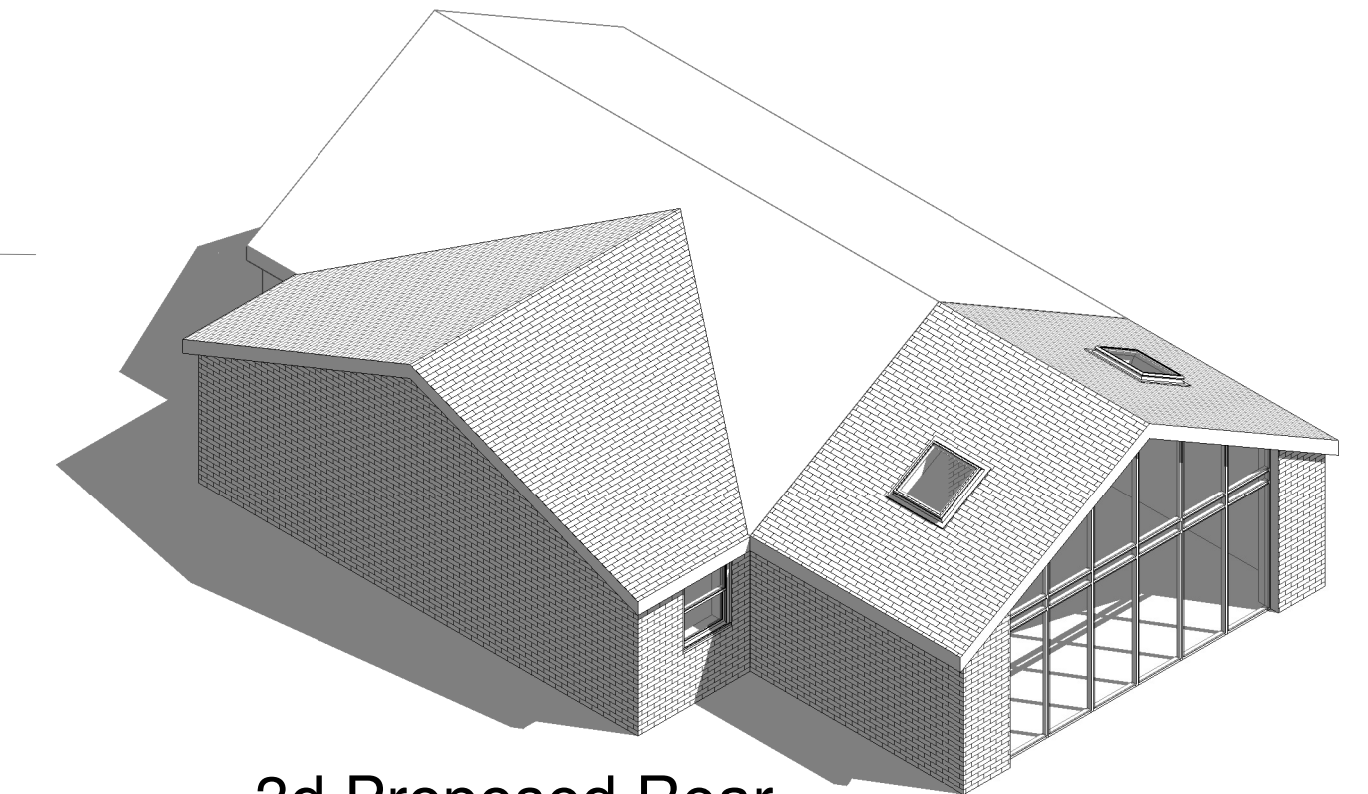

13 3d Proposed Rear

To be considered for Permitted Development / Lawful Development Certificate, Proposed Single Storey Rear & Side Extensions to be

1. Rear Extension no more than 4m out from existing wall.
2. Roof no higher than 4m or existing ridge.
3. Side Extension no more than the width of the house.
4. To be constructed out of matching materials
5. Proposed Side Window and Door are Ground Floor

PROJECT

Rear and Side Extension within Permitted Development

TITLE

Existing and Proposed

CLIENT

Lawton - 1 Sandy Rd, Gillow Heath,
Stoke-on-Trent ST8 6QA

DRAWN BY

Author

CHECKED BY

Checker

DATE

06062025

SCALE (@ A1)

As indicated

PROJECT NUMBER

MJC-LAWT-25

DRAWING NUMBER

A101

REV

Dismantled Railway