


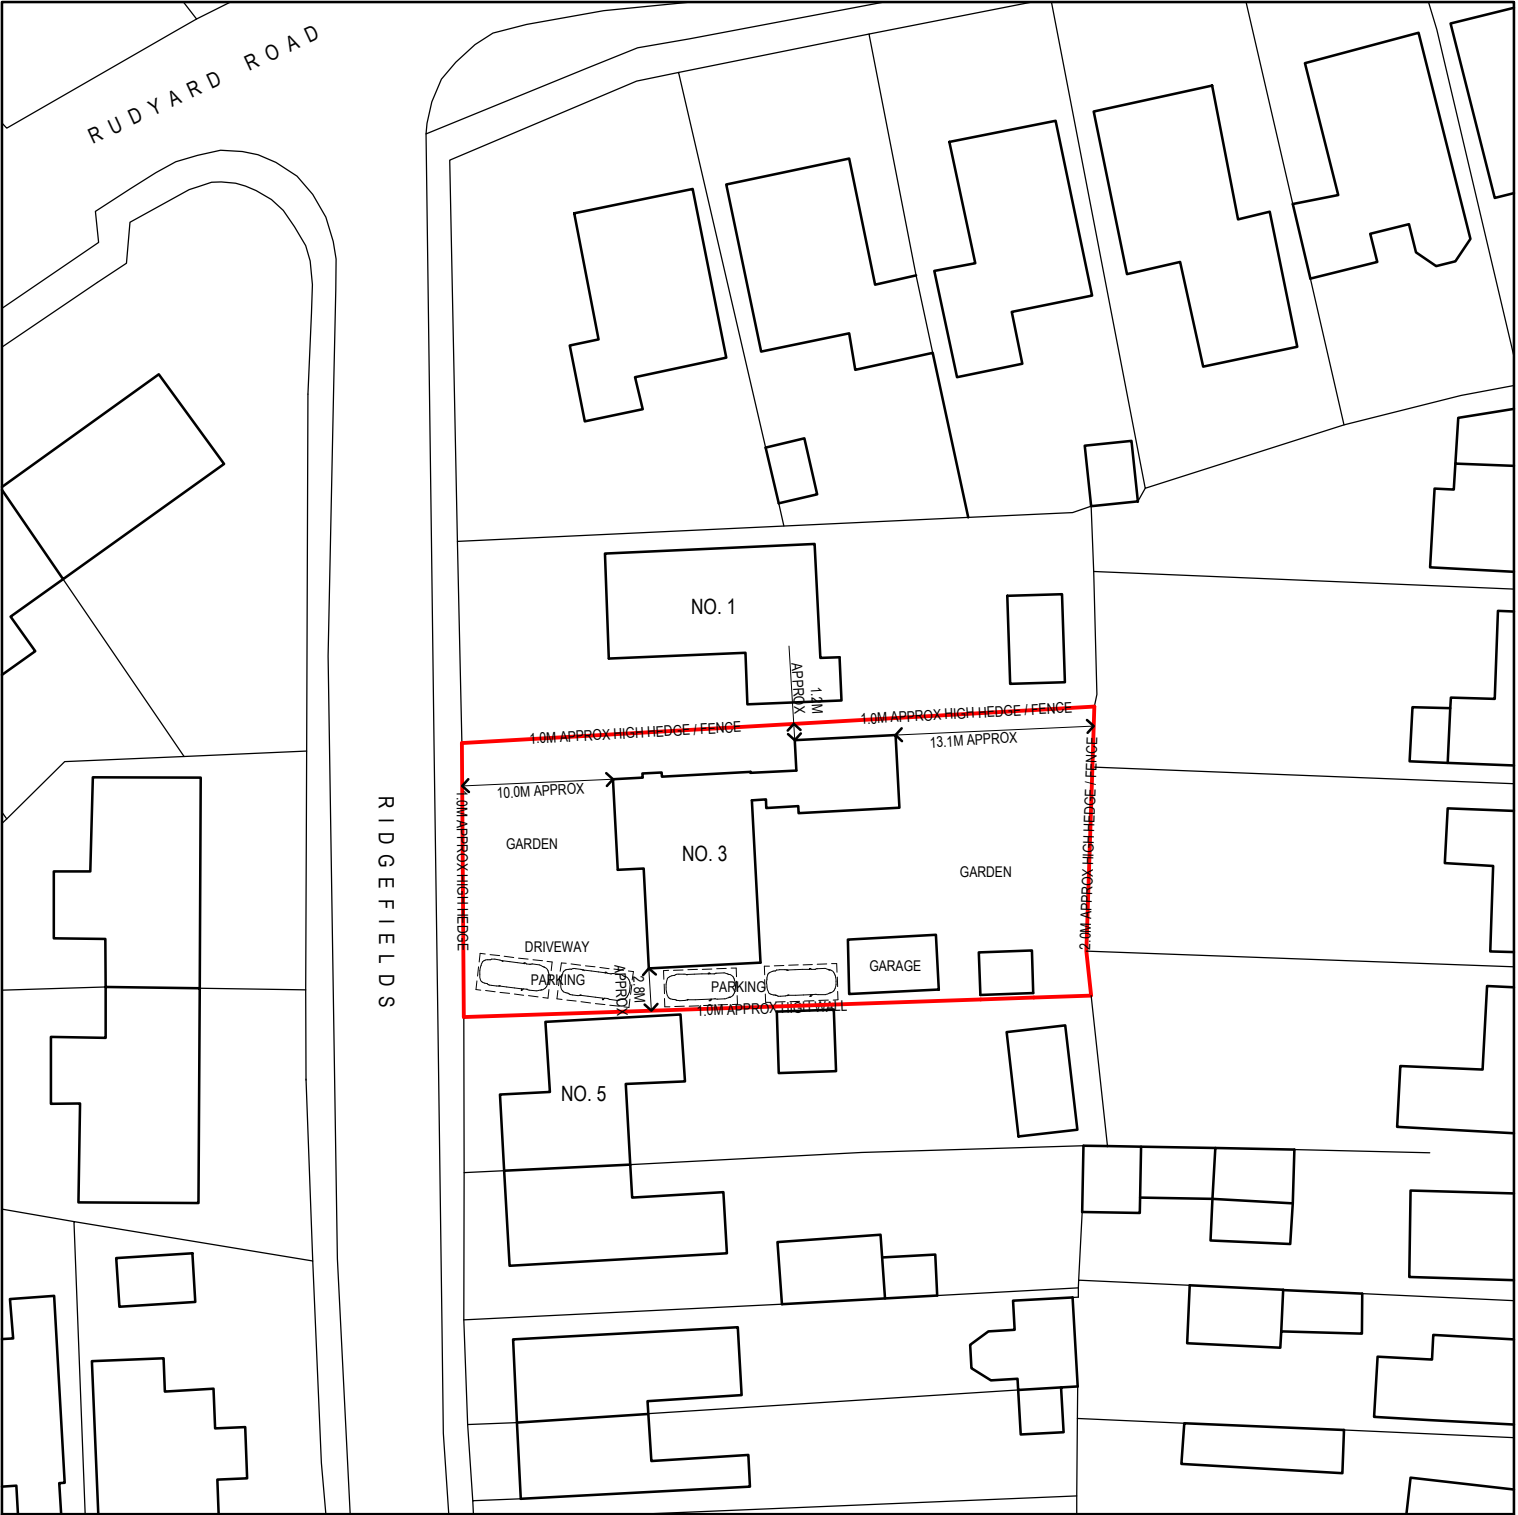

NOTES: BUILDER TO CHECK SETTING OUT DIMENSIONS WITH THE ARCHITECT PRIOR TO CONSTRUCTION AND NOT RELY ON SCALING OFF DRAWINGS.

This Plan includes the following Licensed Data: OS MasterMap Black and White
PDF Site Plan by Ordnance Survey National Geographic Database and
incorporating surveyed revision available at the date of production.
Reproduction in whole or in part is prohibited without the prior permission of
Ordnance Survey. The representation of a road, track, or path is no evidence of
a right of way. The representation of features as lines is no evidence of a
property boundary. © Crown copyright and database rights 2025. Ordnance
Survey 0100031673



0 20m

NOTES: BUILDER TO CHECK SETTING OUT DIMENSIONS WITH THE ARCHITECT PRIOR TO CONSTRUCTION AND NOT RELY ON SCALING OFF DRAWINGS. This Plan includes the following Licensed Data: OS MasterMap Black and White PDF Site Plan by Ordnance Survey National Geographic Database and incorporating surveyed revision available at the date of production. Reproduction in whole or in part is prohibited without the prior permission of Ordnance Survey. The representation of a road, track, or path is no evidence of a right of way. The representation of features as lines is no evidence of a property boundary. © Crown copyright and database rights 2025. Ordnance Survey 0100031673 					
		A	DETAILS	JUN 25	DB
		REV.	DESCRIPTION	DATE	INT.
DAVID BAILEY ARCHITECT LIMITED Gillow Fold Farm, 26 Mow Lane, Gillow Heath, Biddulph, Staffordshire, ST8 6QQ Tel: 01782 516355 E-mail: davidbailey.architect@btinternet.com		SCALE: 1:500 @A4		TITLE: SITE PLAN / BLOCK PLAN - EXISTING	
PROJECT: 3 RIDGEFIELDS, BIDDULPH MOOR, ST8 7JG - PROPOSED SINGLE STOREY SIDE AND REAR EXTENSIONS AND ALTERATIONS		DATE: JUNE 2025		JOB NUMBER: 00848	
		DRAWN BY: DB		DRAWING NUMBER: 00848-003A	