



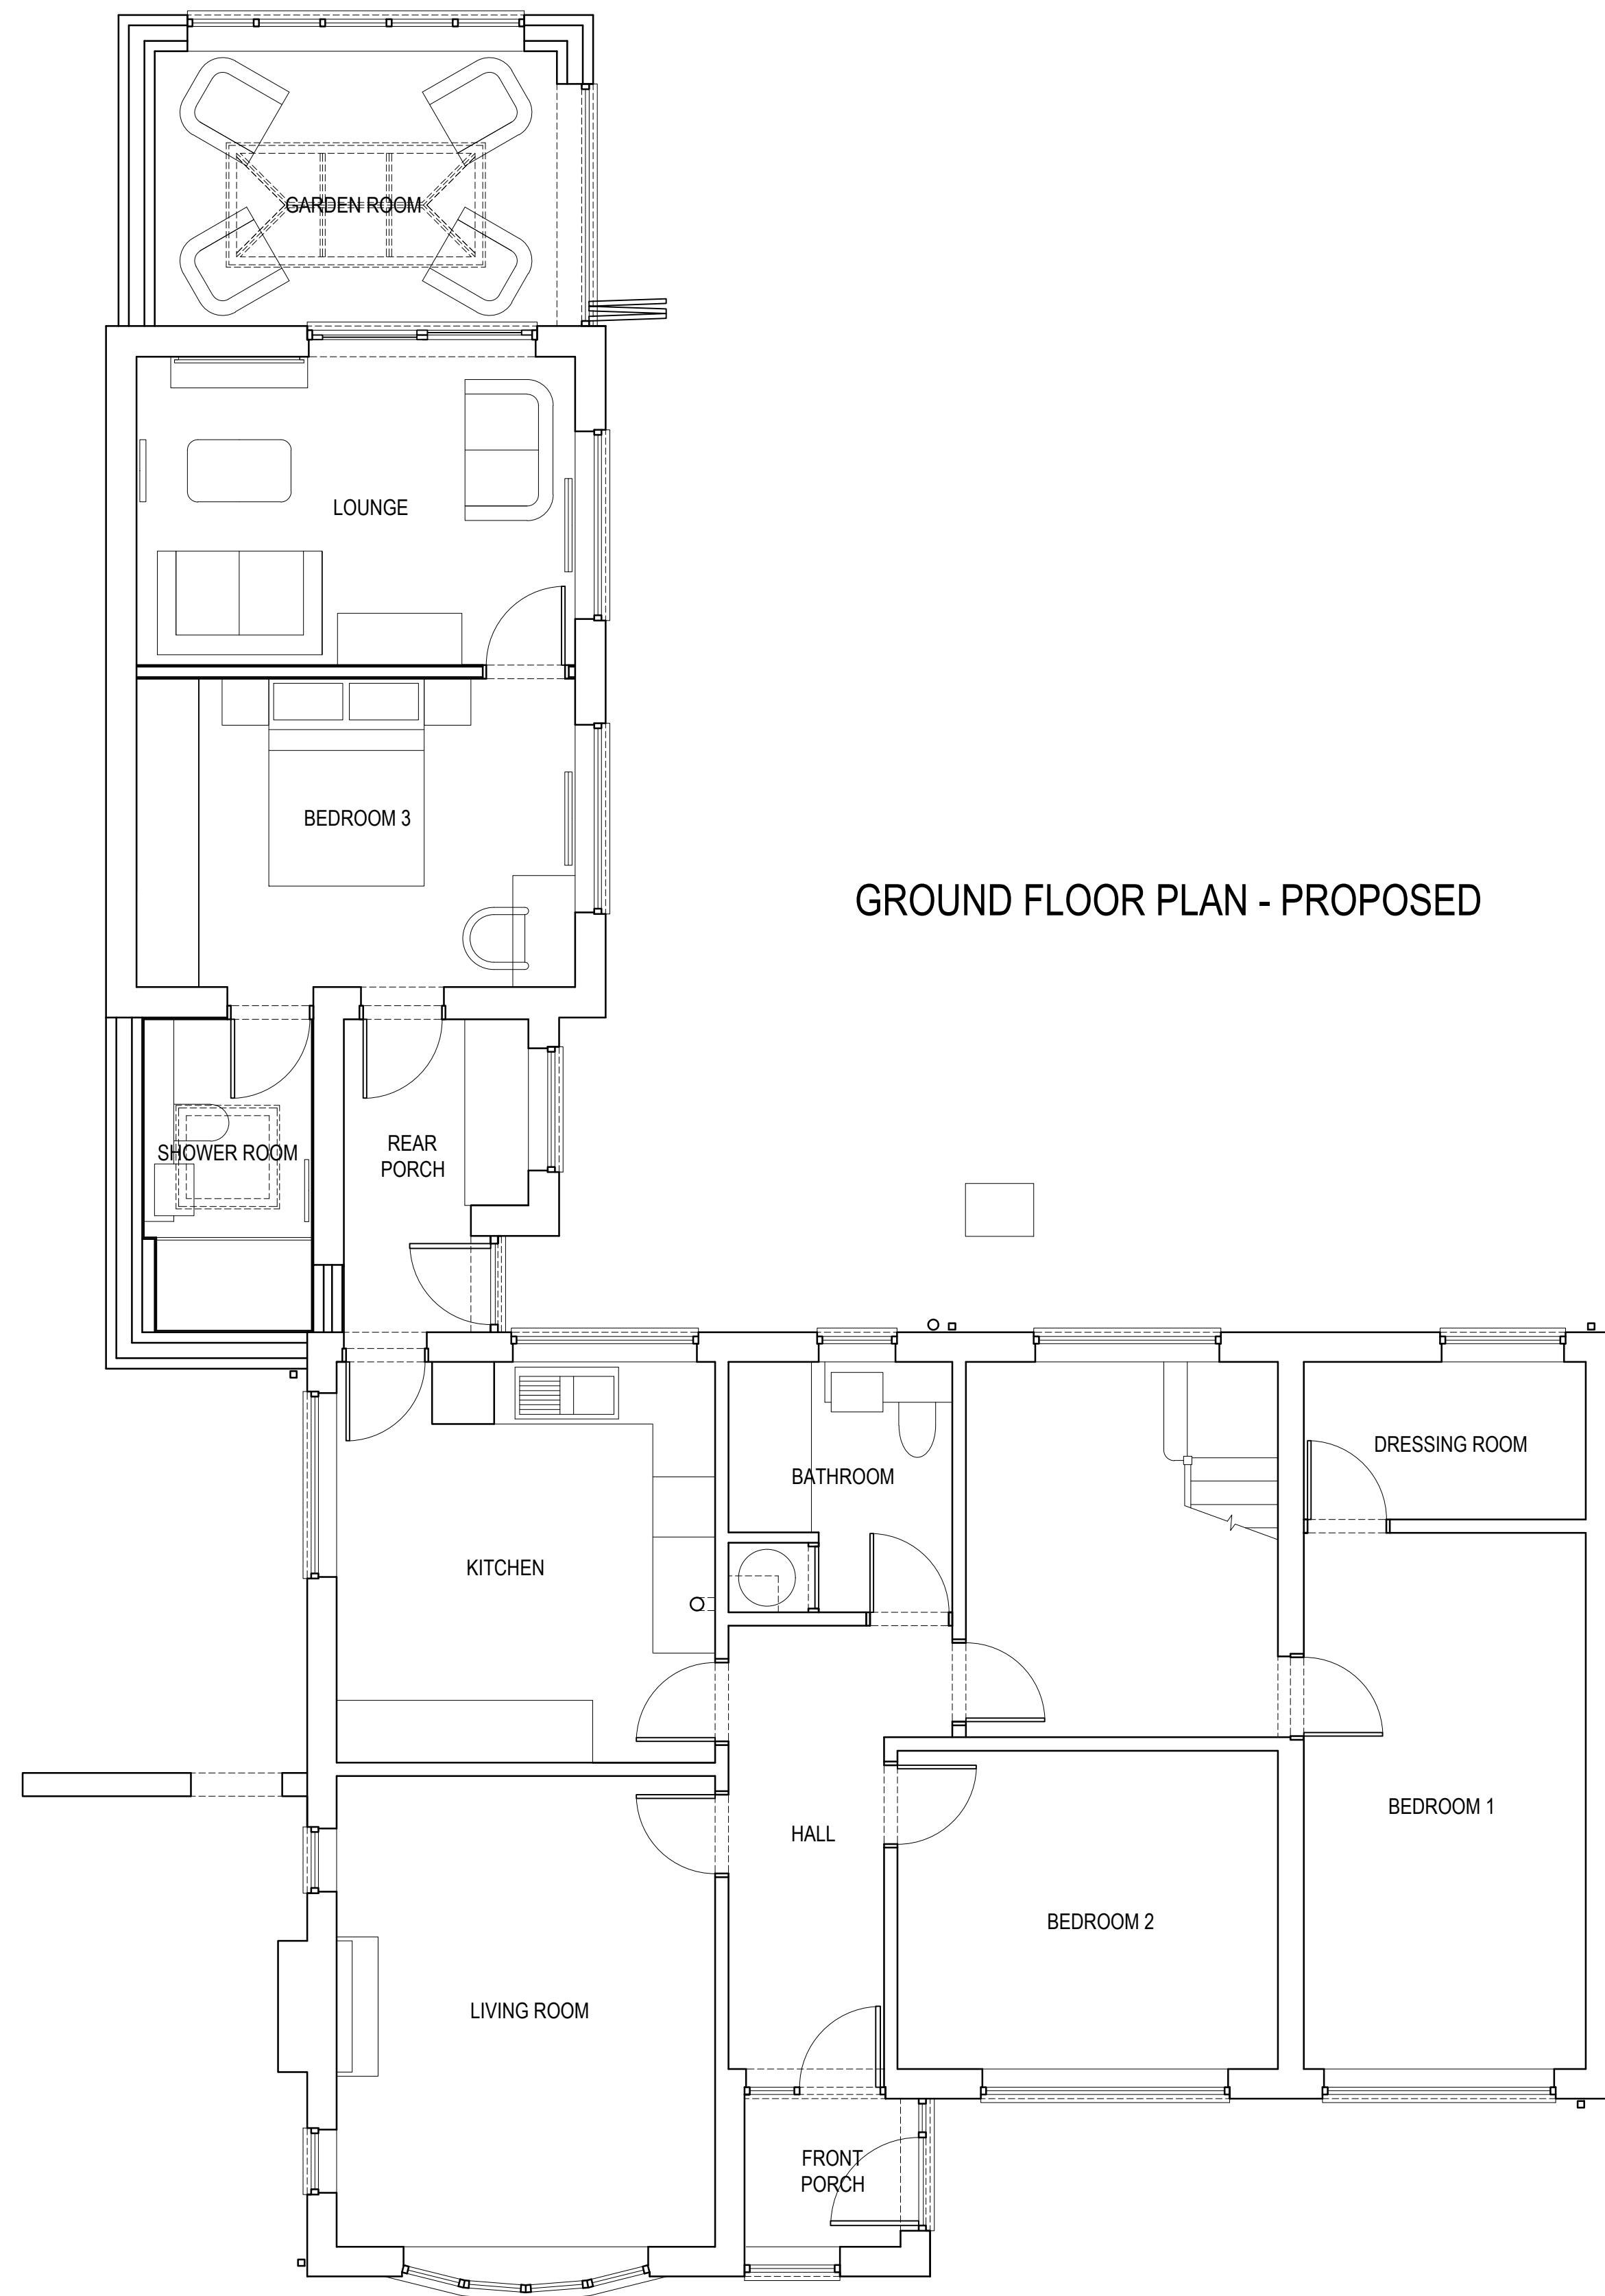

GROUND FLOOR PLAN - PROPOSED

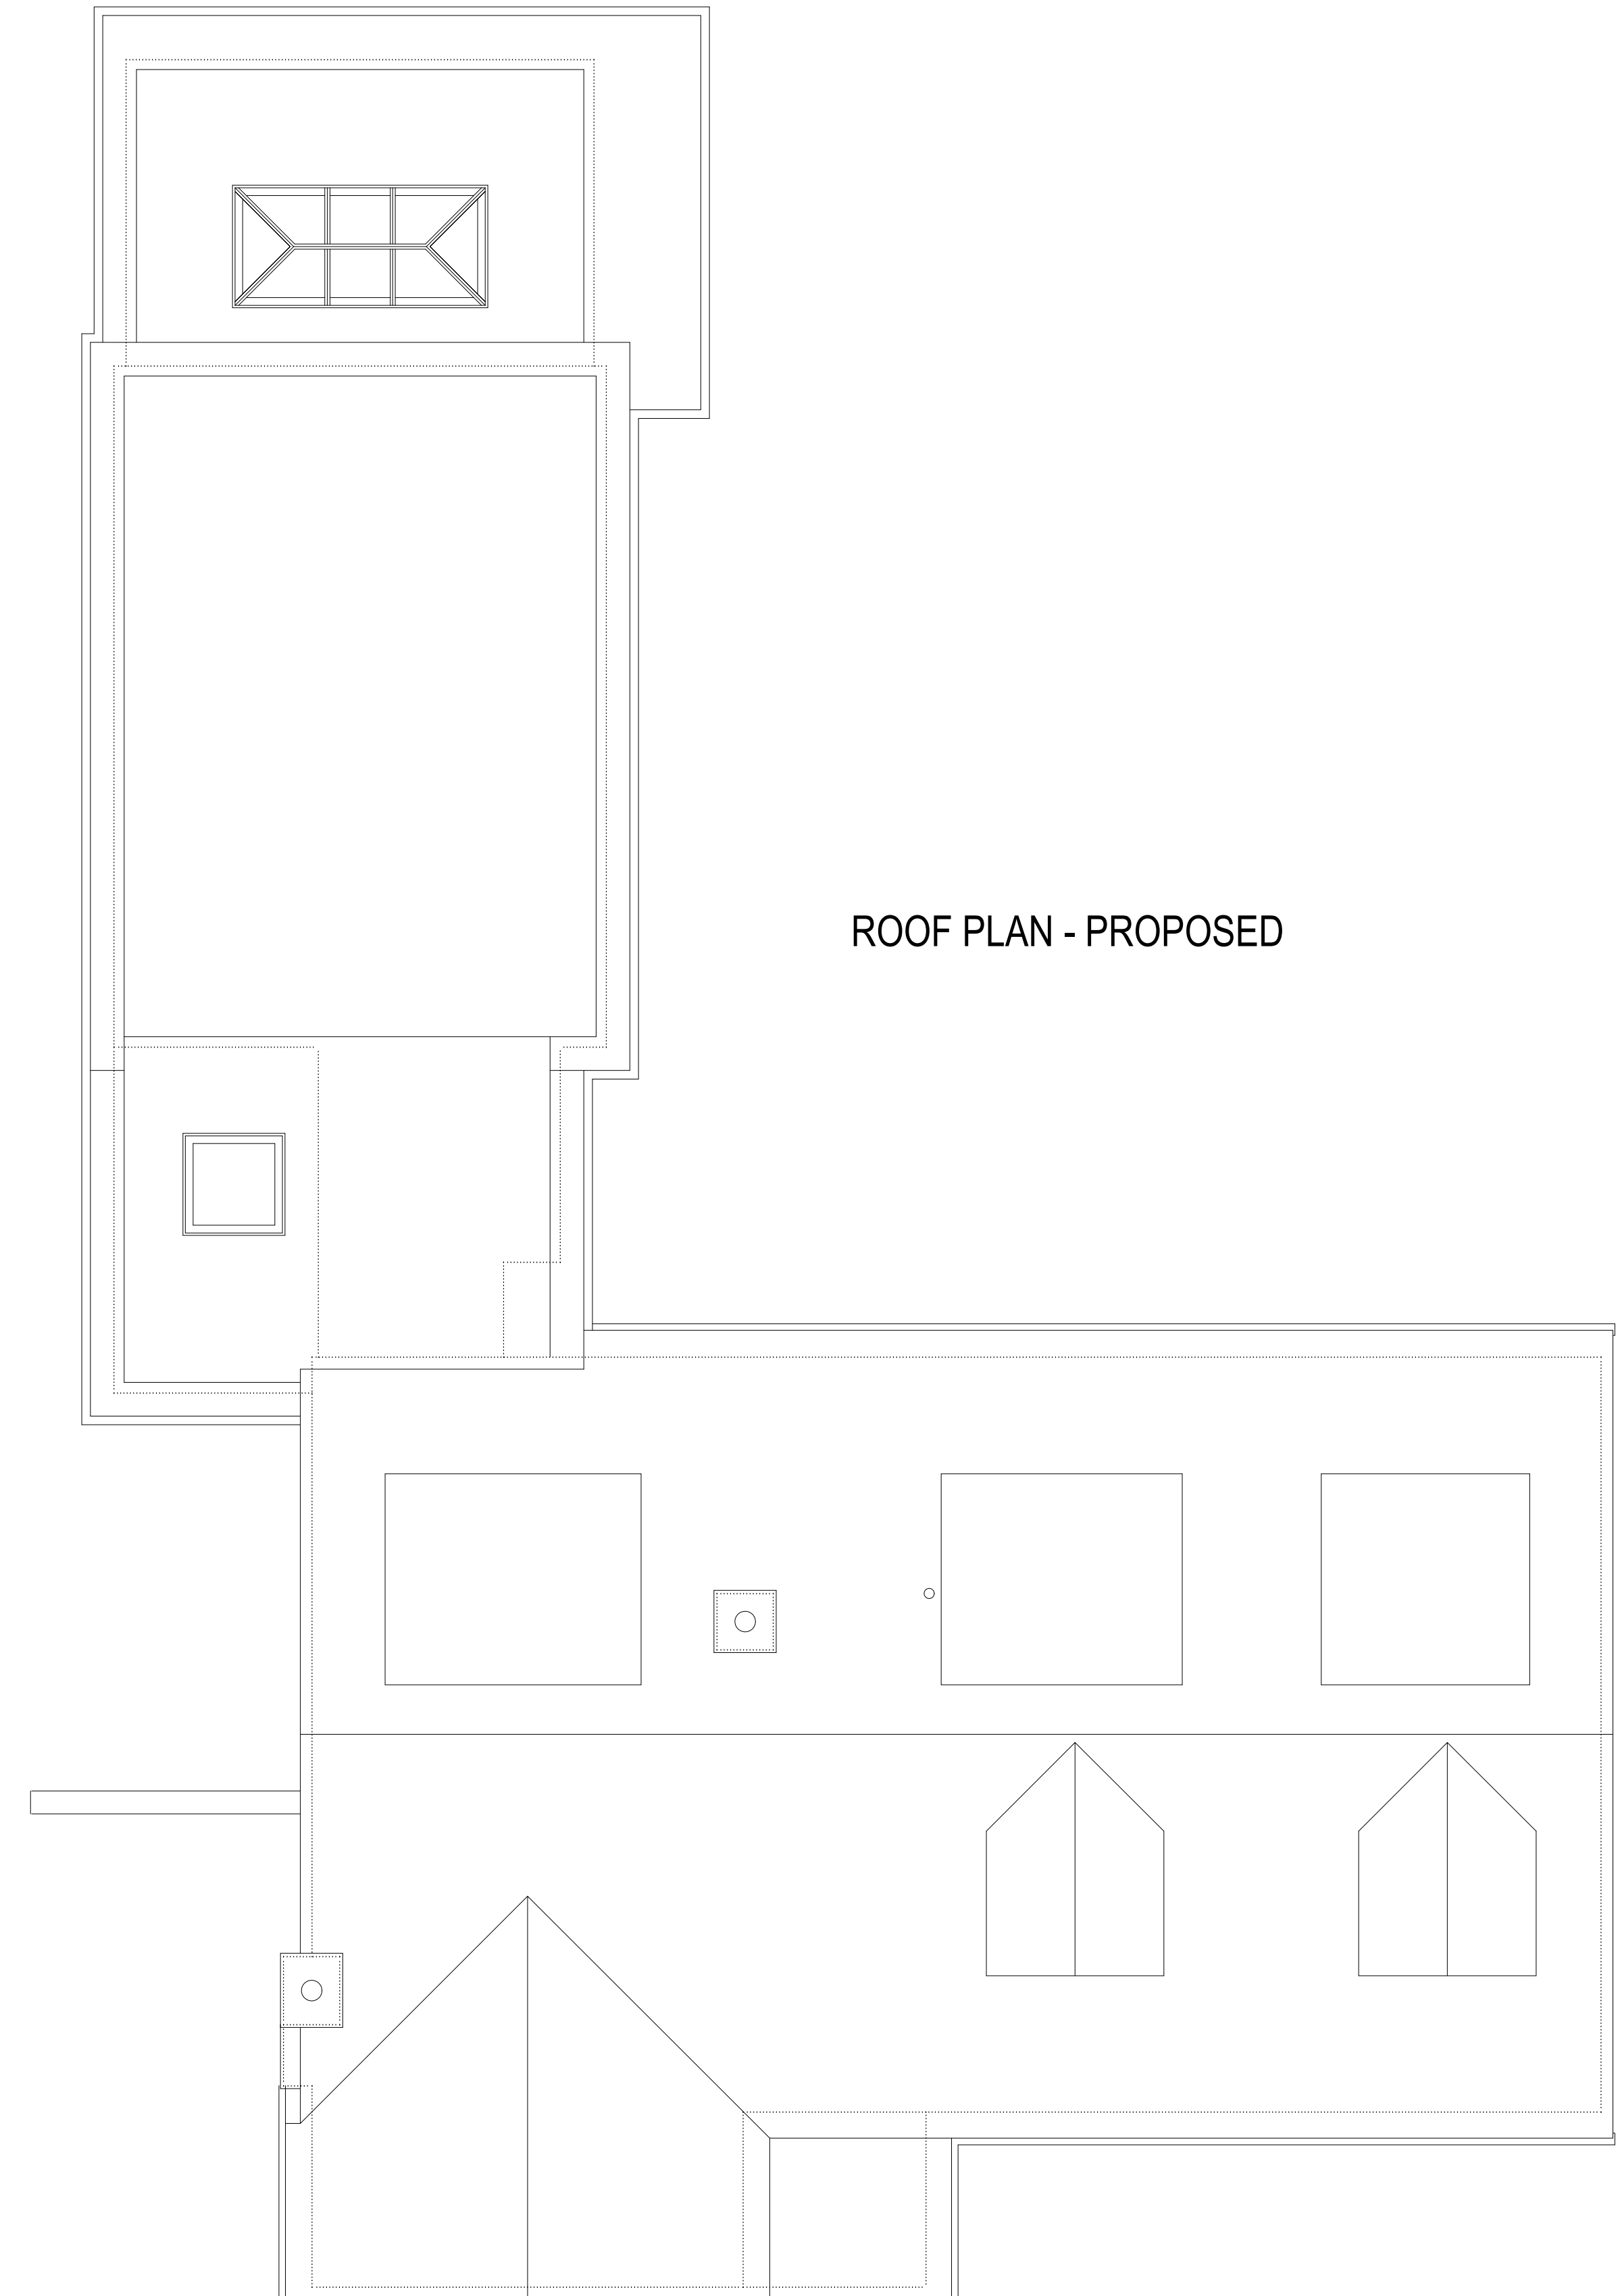

ROOF PLAN - PROPOSED

©COPYRIGHT DAVID BAILEY ARCHITECT LTD

NOTES:
PARTS OF THE AS EXISTING DRAWINGS ARE APPROXIMATE. DUE TO SURVEY ACCESS LIMITATIONS THIS DRAWING IS ONLY INTENDED FOR A PLANNING APPLICATION.
ONLY THE CLIENT NAMED IN THE TITLE BLOCK HAS THE COPYRIGHT TO USE THIS DRAWING.
THIS DRAWING IS ONLY FOR THE USE OF THE SPECIFIC PROJECT TO WHICH IT WAS PREPARED FOR.
NO BUILDING OR OTHER WORK SHOULD BE UNDERTAKEN WITHOUT A PLANNING PERMISSION IS GRANTED AND ANY PRE-COMMENCEMENT PLANNING CONDITIONS HAVE BEEN DISCHARGED.
NO BUILDING WORK SHOULD BE UNDERTAKEN UNTIL BUILDING REGULATIONS PLAN CHECK APPROVAL HAS BEEN ISSUED - THE DRAWINGS MUST NOT BE USED TO BUILD THE WORK UNDER A BUILDING NOTICE.
THE SUB-CONTRACTOR MUST CHECK DIMENSIONS AND DETAILS ON SITE PRIOR TO ORDERING MATERIALS, FABRICATING ANY COMPONENTS ETC.
THE BUILDER / CONTRACTOR MUST NOT RELY ON SCALING OFF DRAWINGS.

PLAN OF WORK STAGES (RIBA PLAN OF WORK)

0. STRATEGIC DEFINITION (PRE-DESIGN) (HOW TO MEET CLIENTS REQUIREMENTS)
1. PREPARATION AND BRIEF (PRE-DESIGN) (DEVELOP THE DETAIL OF THE PROJECT BRIEF)
2. CONCEPT DESIGN (DESIGN) (SKETCH DESIGN IDEAS AND DEVELOPMENT)
3. DEVELOPED DESIGN (DESIGN) (DEVELOP THE DESIGN UP TO PLANNING APPLICATION / PD EQUIVALENT)
4. TECHNICAL DESIGN (DESIGN) (BUILDING REGULATIONS DRAWINGS)
5. MANUFACTURING AND CONSTRUCTION (CONSTRUCTION)
6. HANDOVER
7. USE

PROJECT TEAM

CLIENT - MR. PHILIP TURNER, 3 RIDGEFIELDS, BIDDULPH MOOR, STAFFS, ST8 7JG

ARCHITECT - DAVID BAILEY ARCHITECT LTD, 26 MOW LANE, GILLOW HEATH, ST8 6QQ

TEL 01782 516 355 EMAIL DAVIDBAILEY.ARCHITECT@BTINTERNET.COM

STRUCTURAL ENGINEER - _____

BUILDING CONTROL:

BUILDING CONTROL: _____

PRINCIPAL CONTRACTOR - _____

A	DETAILS	JUN 25	DB
REV.	DESCRIPTION	DATE	INT.

DAVID BAILEY ARCHITECT LTD
Gillow Fold Farm, 26 Mow Lane, Gillow Heath,
Biddulph, Staffordshire, ST8 6QQ Tel: 01782 516355
E-mail: davidbailey.architect@btinternet.com

SCALE: 1:50 @A1

TITLE: GROUND FLOOR PLAN
AND ROOF PLAN -
PROPOSED

PROJECT: 3 RIDGEFIELDS, BIDDULPH MOOR, ST8 7JG -
PROPOSED SINGLE STOREY SIDE AND
REAR EXTENSIONS AND ALTERATIONS

- DATE: JUNE 2025

JOB NUMBER: 00848

DRAWN BY: DB

DRAWING NUMBER: 00848-004A