





1 **Proposed South Elevation**
Scale: 1:100

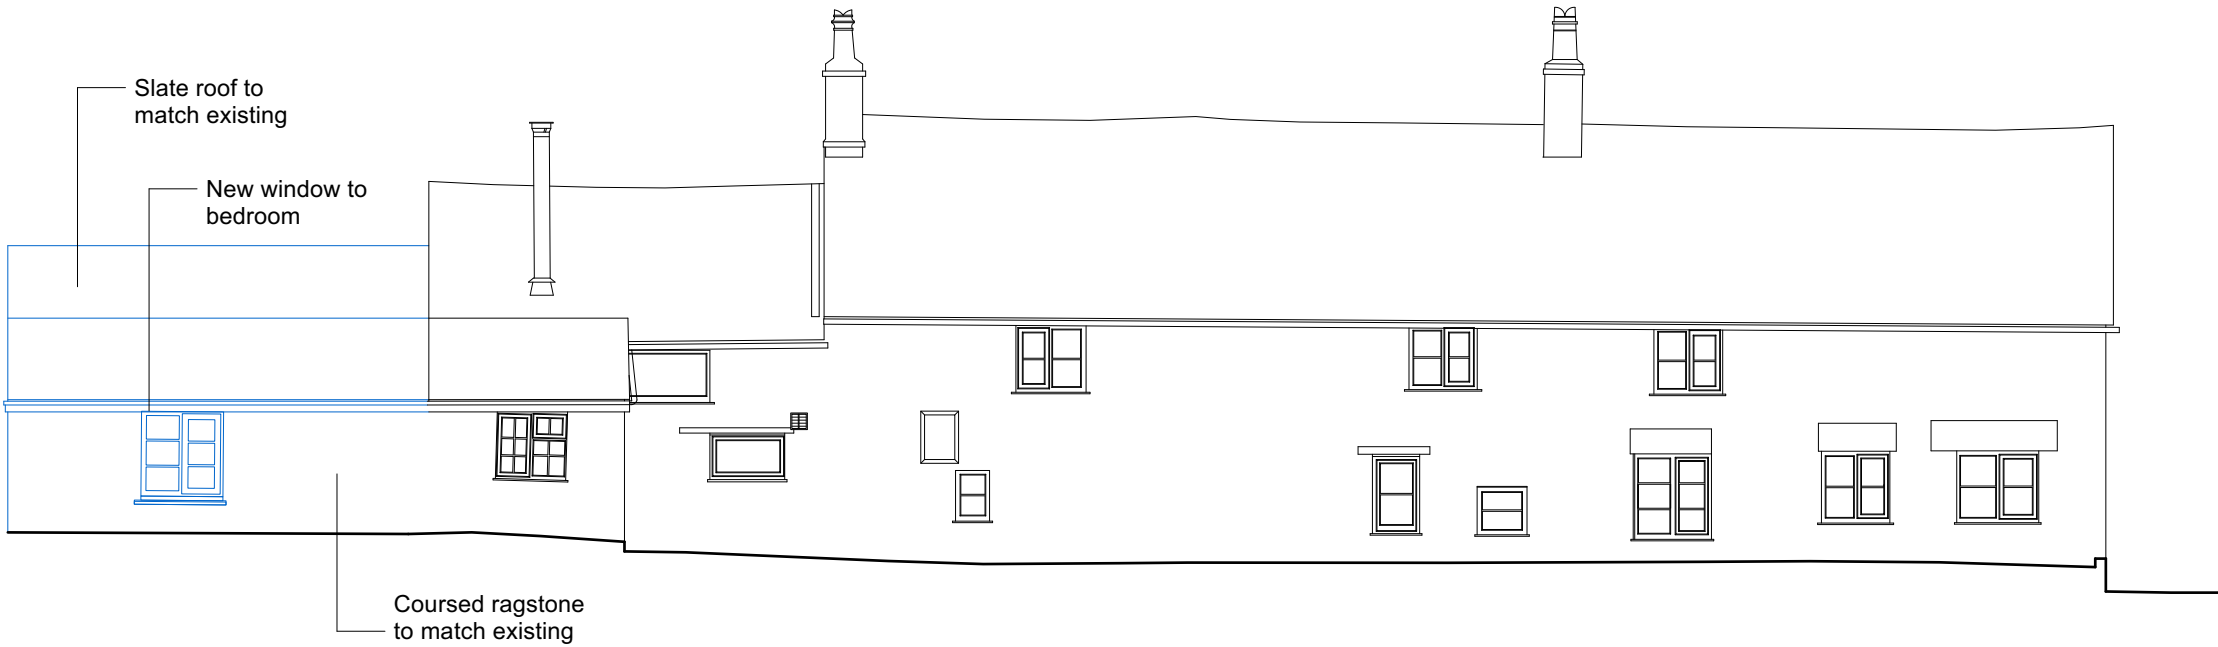

2 **Proposed West Elevation**
Scale: 1:100

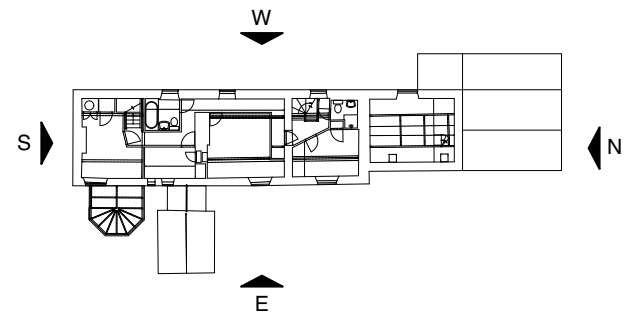

P02	16.05.25	JN	Issued for planning
P01	29.04.2025	NW	Information
No.	Date	By	Comments
Revisions			

PLANNING
Drawing Status

TOP CAMPING SWINSCOE MAIN HOUSE Dannatt, Johnson Architects Unit 1 The Wireworks, 77 Great Suffolk Street, London SE1 0BU Telephone (020) 7357 7100 Fax (020) 7357 7200				
Drawing Title Proposed South and West Elevation				
Drawing Number 687-DJA-DR-A-31002				
Drawn NW	Checked FB	Scale 1:100@A 3	Date April 2025	Revision P02