



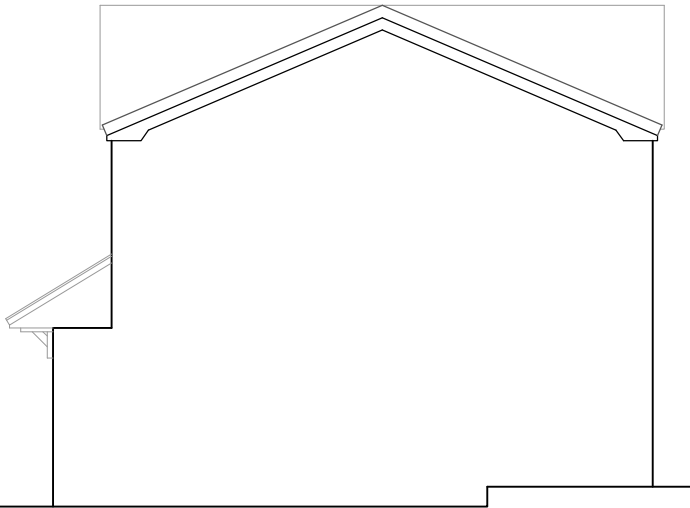


EXISTING SIDE
ELEVATION (EAST)


Material Schedule - Existing		
Element	Material Description	Colour
Walls	Brick	Brown
Roofs	Plain concrete tiles	Grey
Windows	uPVC	White
Doors	uPVC	White
Fascias	uPVC	Black
Rainwater Goods	uPVC	Black
Conservatory (to be demolished)	uPVC	White
Material Schedule - Proposed		
Note: Proposed materials to match existing u.n.o.		
Flat Roof	Single ply membrane	Grey

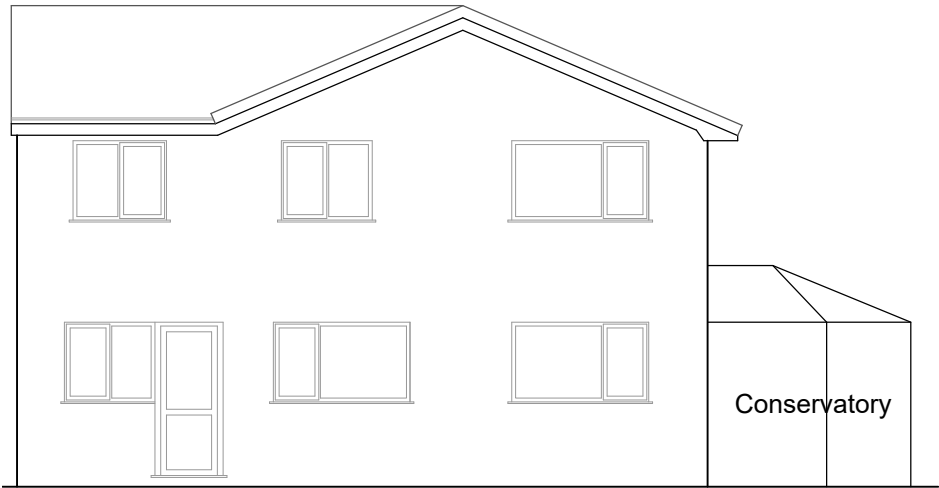

EXISTING REAR
ELEVATION (NORTH)

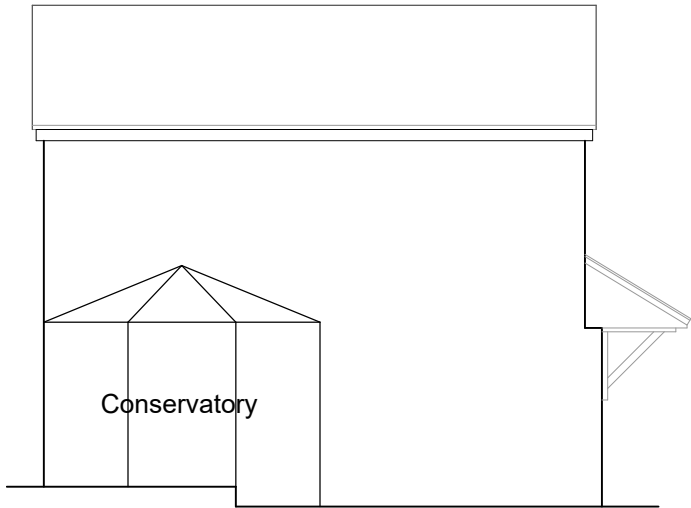

EXISTING SIDE
ELEVATION (WEST)

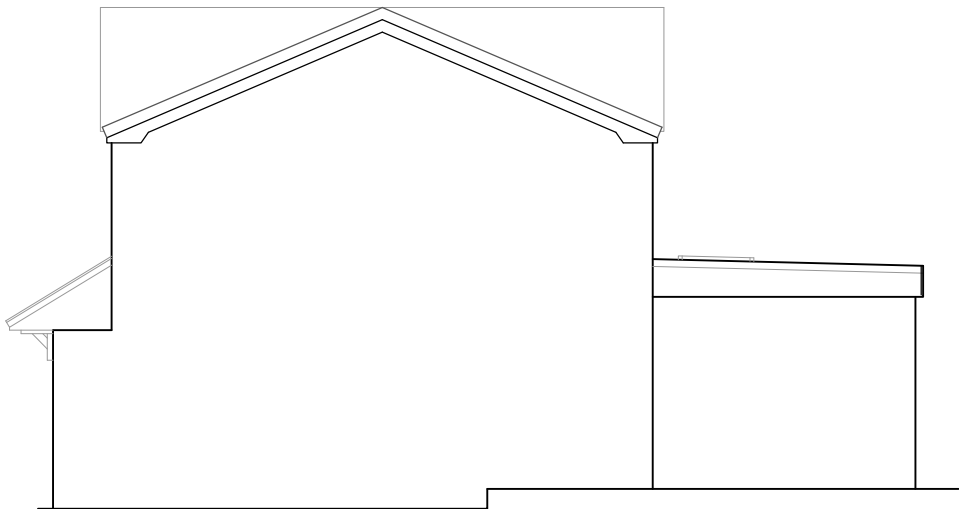

PROPOSED SIDE
ELEVATION (EAST)



PROPOSED REAR
ELEVATION (NORTH)



PROPOSED SIDE
ELEVATION (WEST)

- Notes:-
1. No alterations are proposed to the front (south) elevation.
 2. For proposed extension floor plan, refer drg. P-010.

78 CHATSWORTH DRIVE, WERRINGTON, STOKE ON
TRENT. ST9 0PB. - PROPOSED REAR EXTENSION:
EXISTING & PROPOSED ELEVATIONS

YES

PLANNING

The Moat House, 133 Newport Road,
Stafford. ST16 2EZ.
Tel: 01785 229 626

Client: Beth Leese

Drawing No.: YBD55101-P-006

Scale: 1:100 @ A3

Revision: "C" For Planning Application

April '25