




Metres (Scale: 1:50) 0 1 2 3 4 5 6 7 8

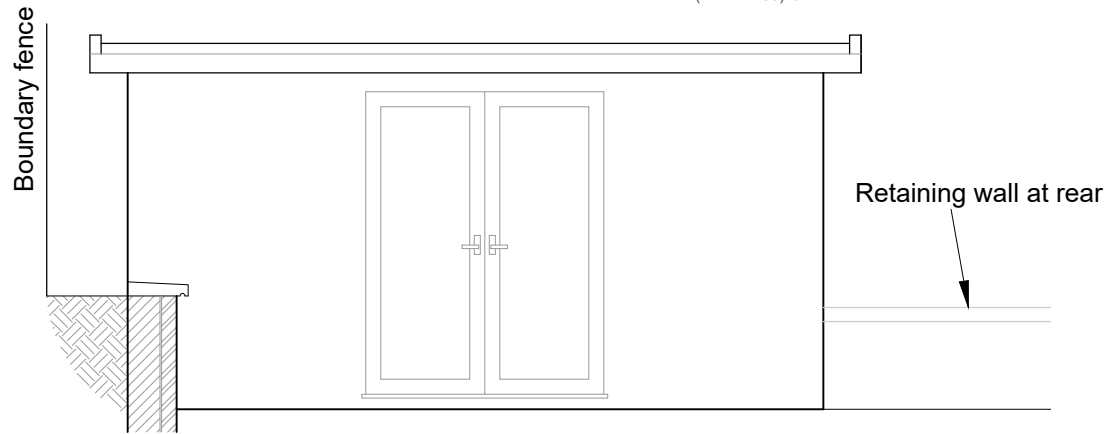


FRONT ELEVATION (WEST)

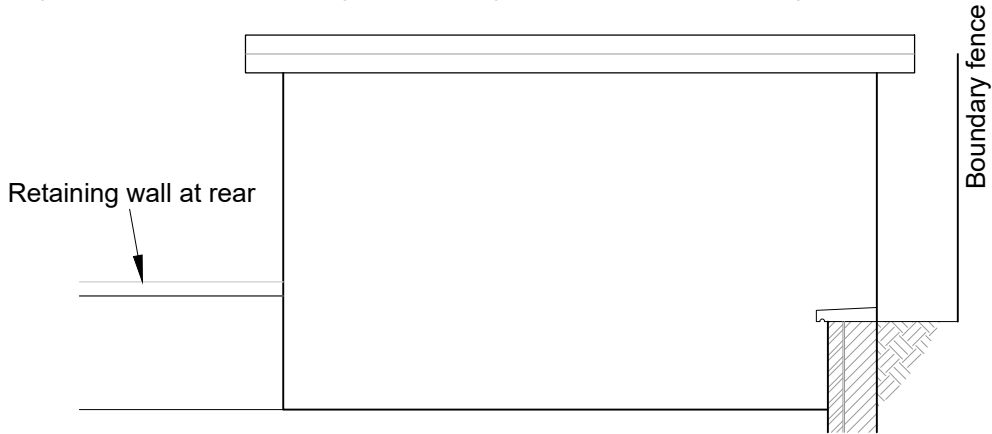


SIDE ELEVATION (SOUTH)

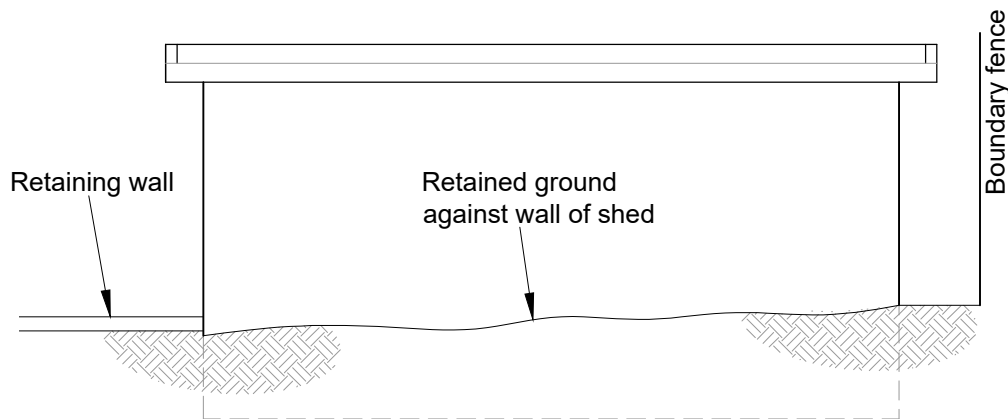

REAR ELEVATION (EAST)

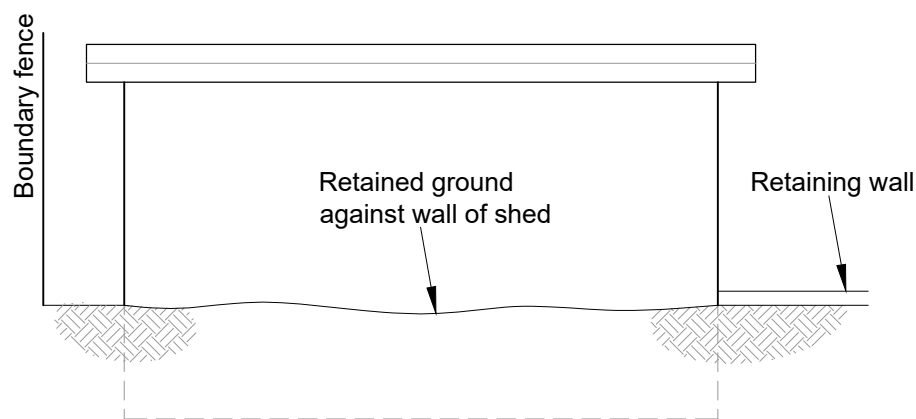

SIDE ELEVATION (NORTH)

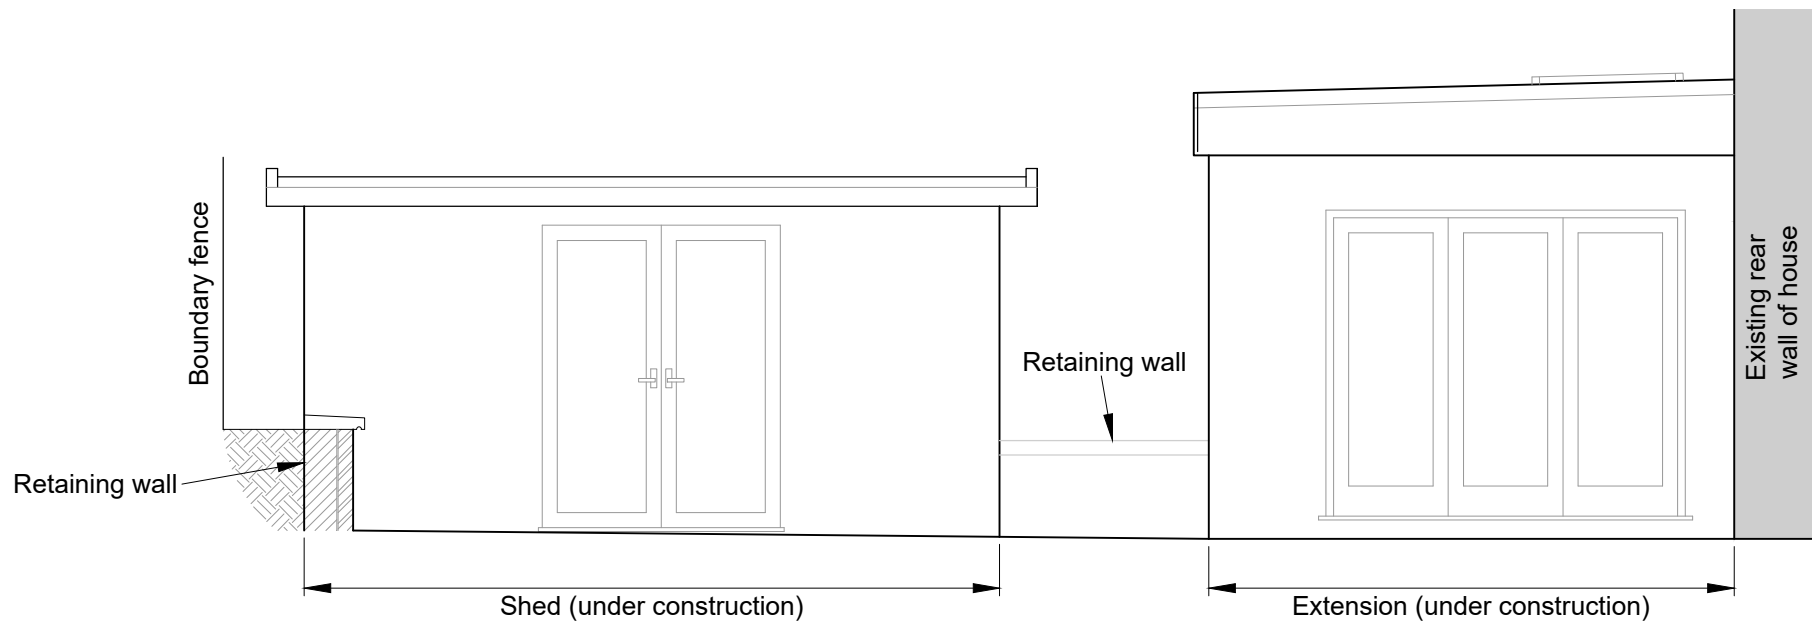

SECTION 1

Material Schedule - Proposed

Element	Material Description	Colour
Walls (shed)	Brick	Brown
Walls (retaining)	Concrete block Brick facing Concrete copings	Natural Brown Natural
Flat Roof	Single ply membrane	Grey
Doors (glazed)	uPVC	White
Fascias	uPVC	White
Rainwater Goods	uPVC	Black

Note: Proposed materials to match existing house

Notes:-

1. For pre-development block plan, refer drg. P-005.
2. Boundary treatments & surfacing as existing u.n.o.

78 CHATSWORTH DRIVE, WERRINGTON, STOKE ON TRENT. ST9 0PB. - PROPOSED EXTERNAL WORKS: PROPOSED SHED ELEVATIONS & PATIO SECTION



The Moat House, 133 Newport Road,
Stafford. ST16 2EZ.
Tel: 01785 229 626

Client: Beth Leese
Drawing No.: YBD55101-P-011
Scale: 1 : 50 @ A3
Revision: "B" For Planning Application

June '25

Rev "B" - Section 1 added

Metres (Scale: 1:50)