




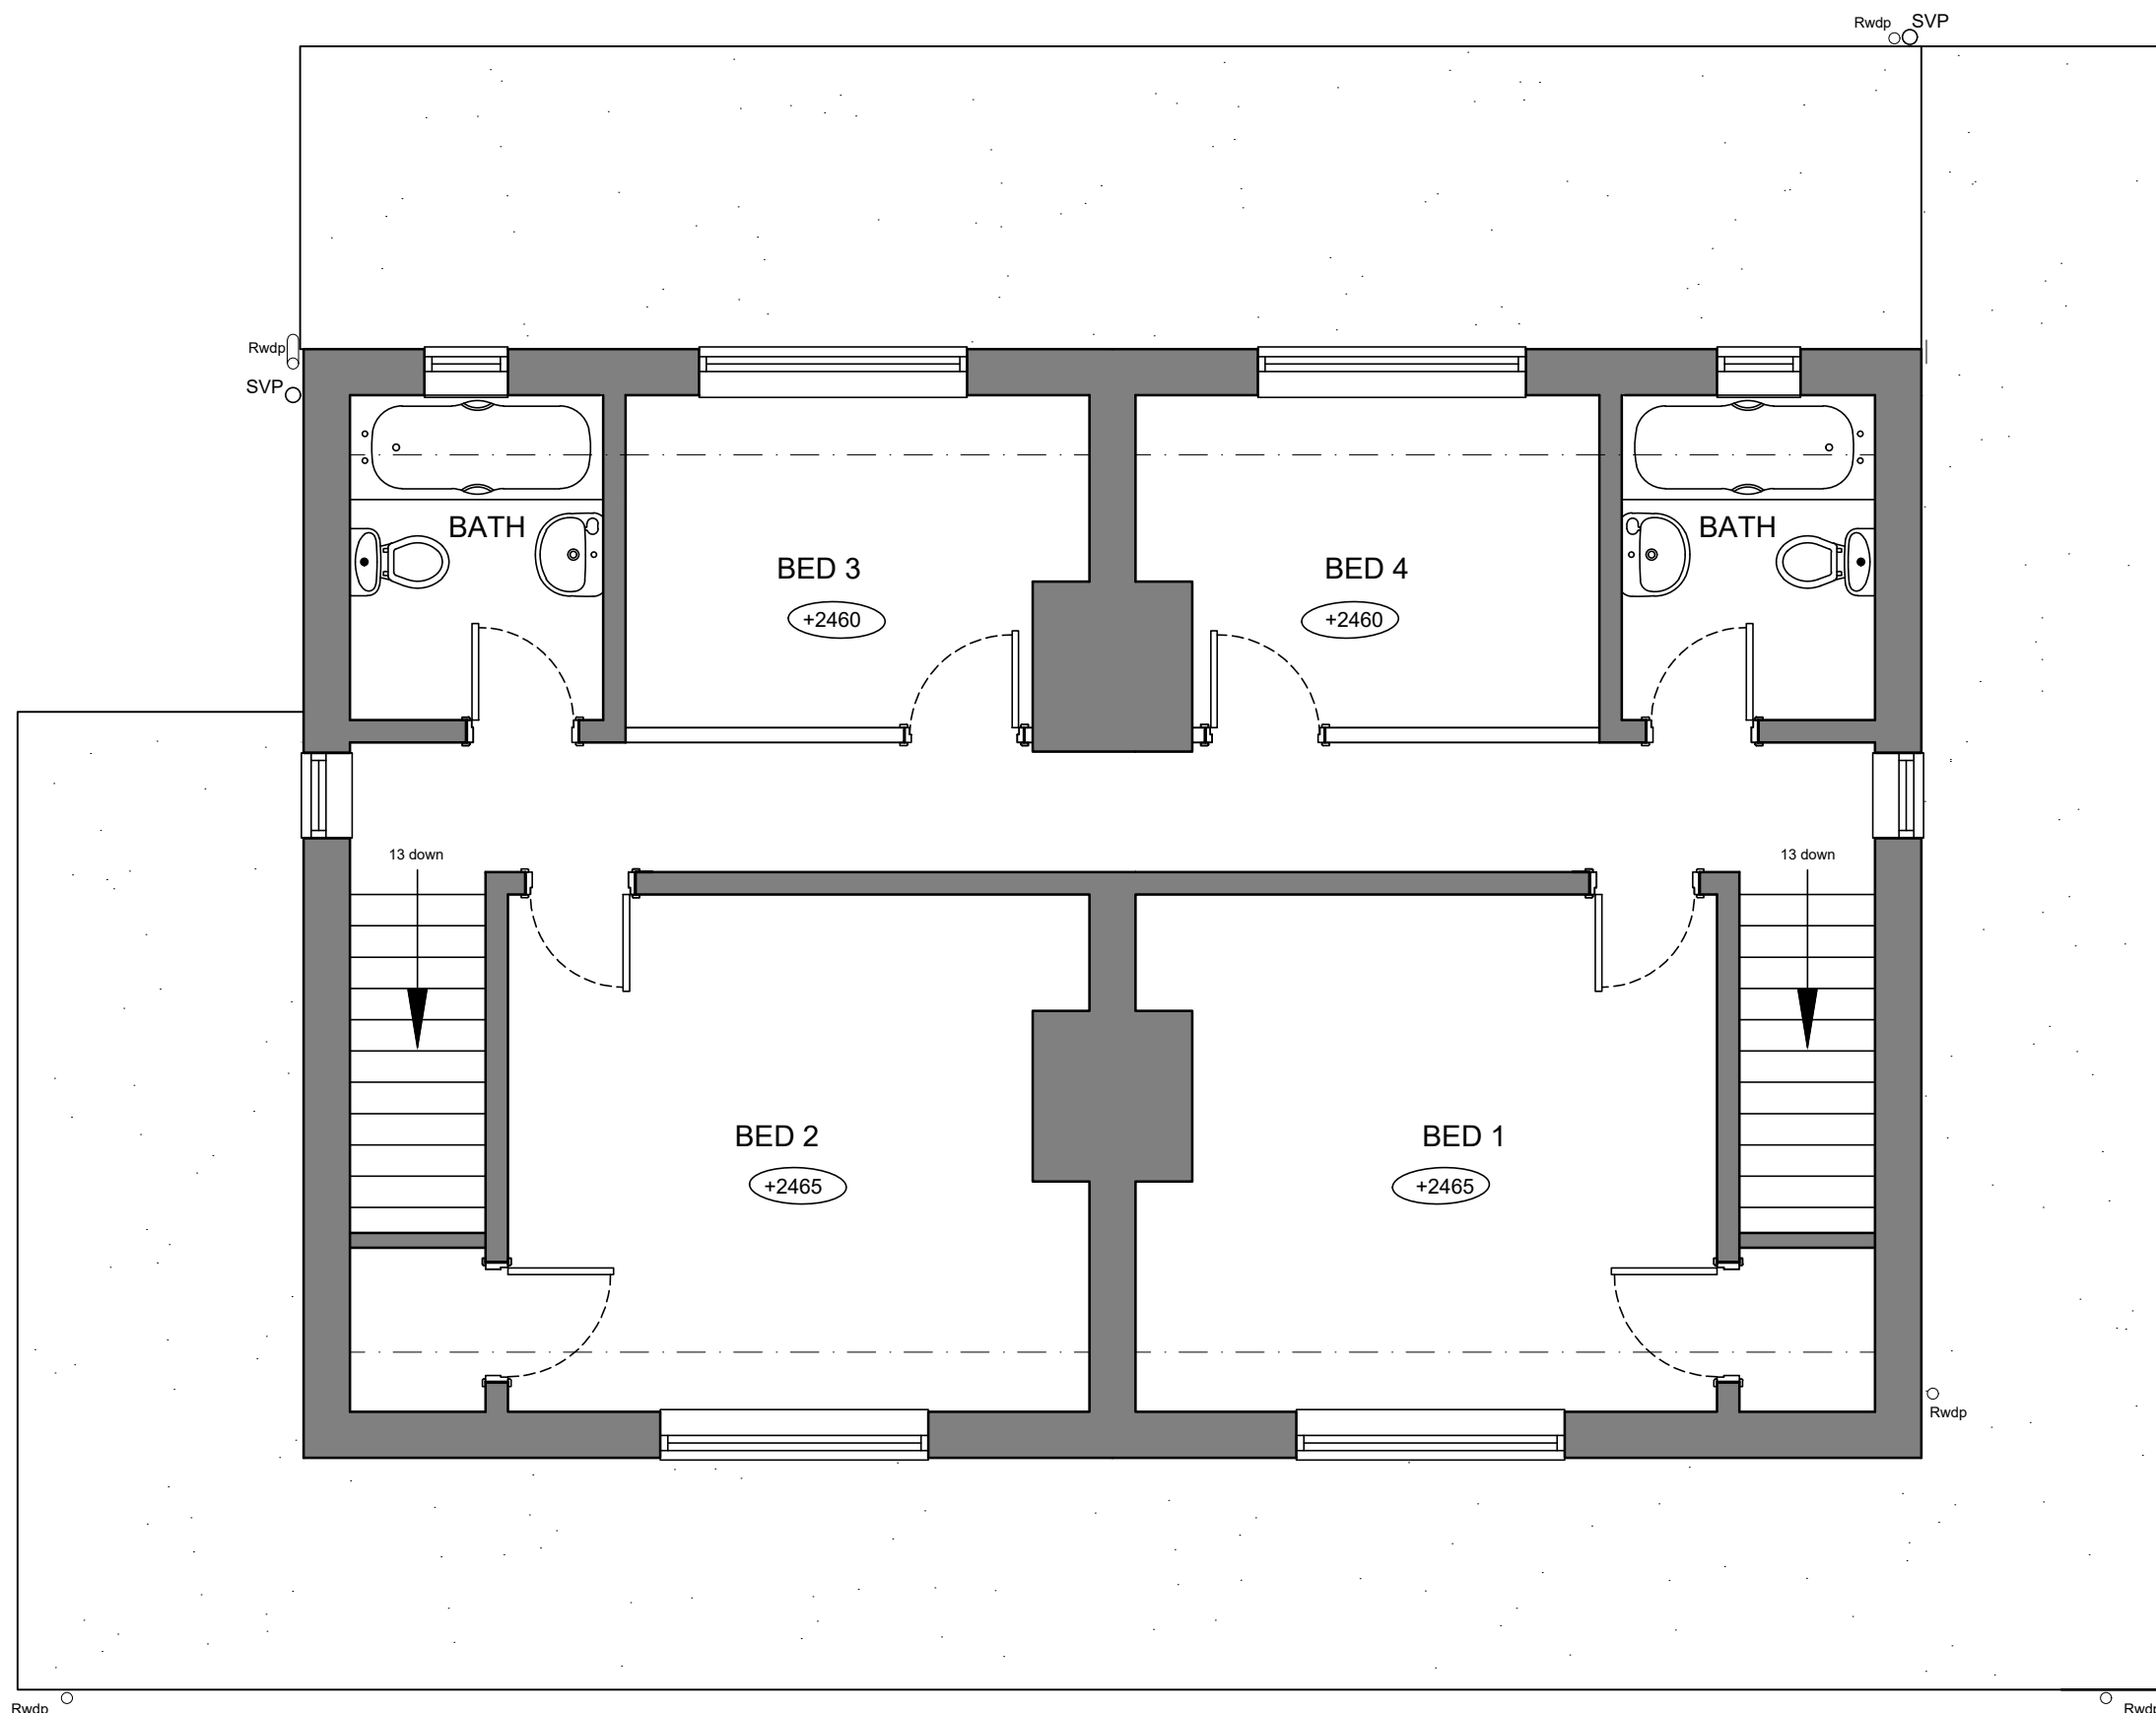

FIRST FLOOR LAYOUT
(SCALE 1:50)

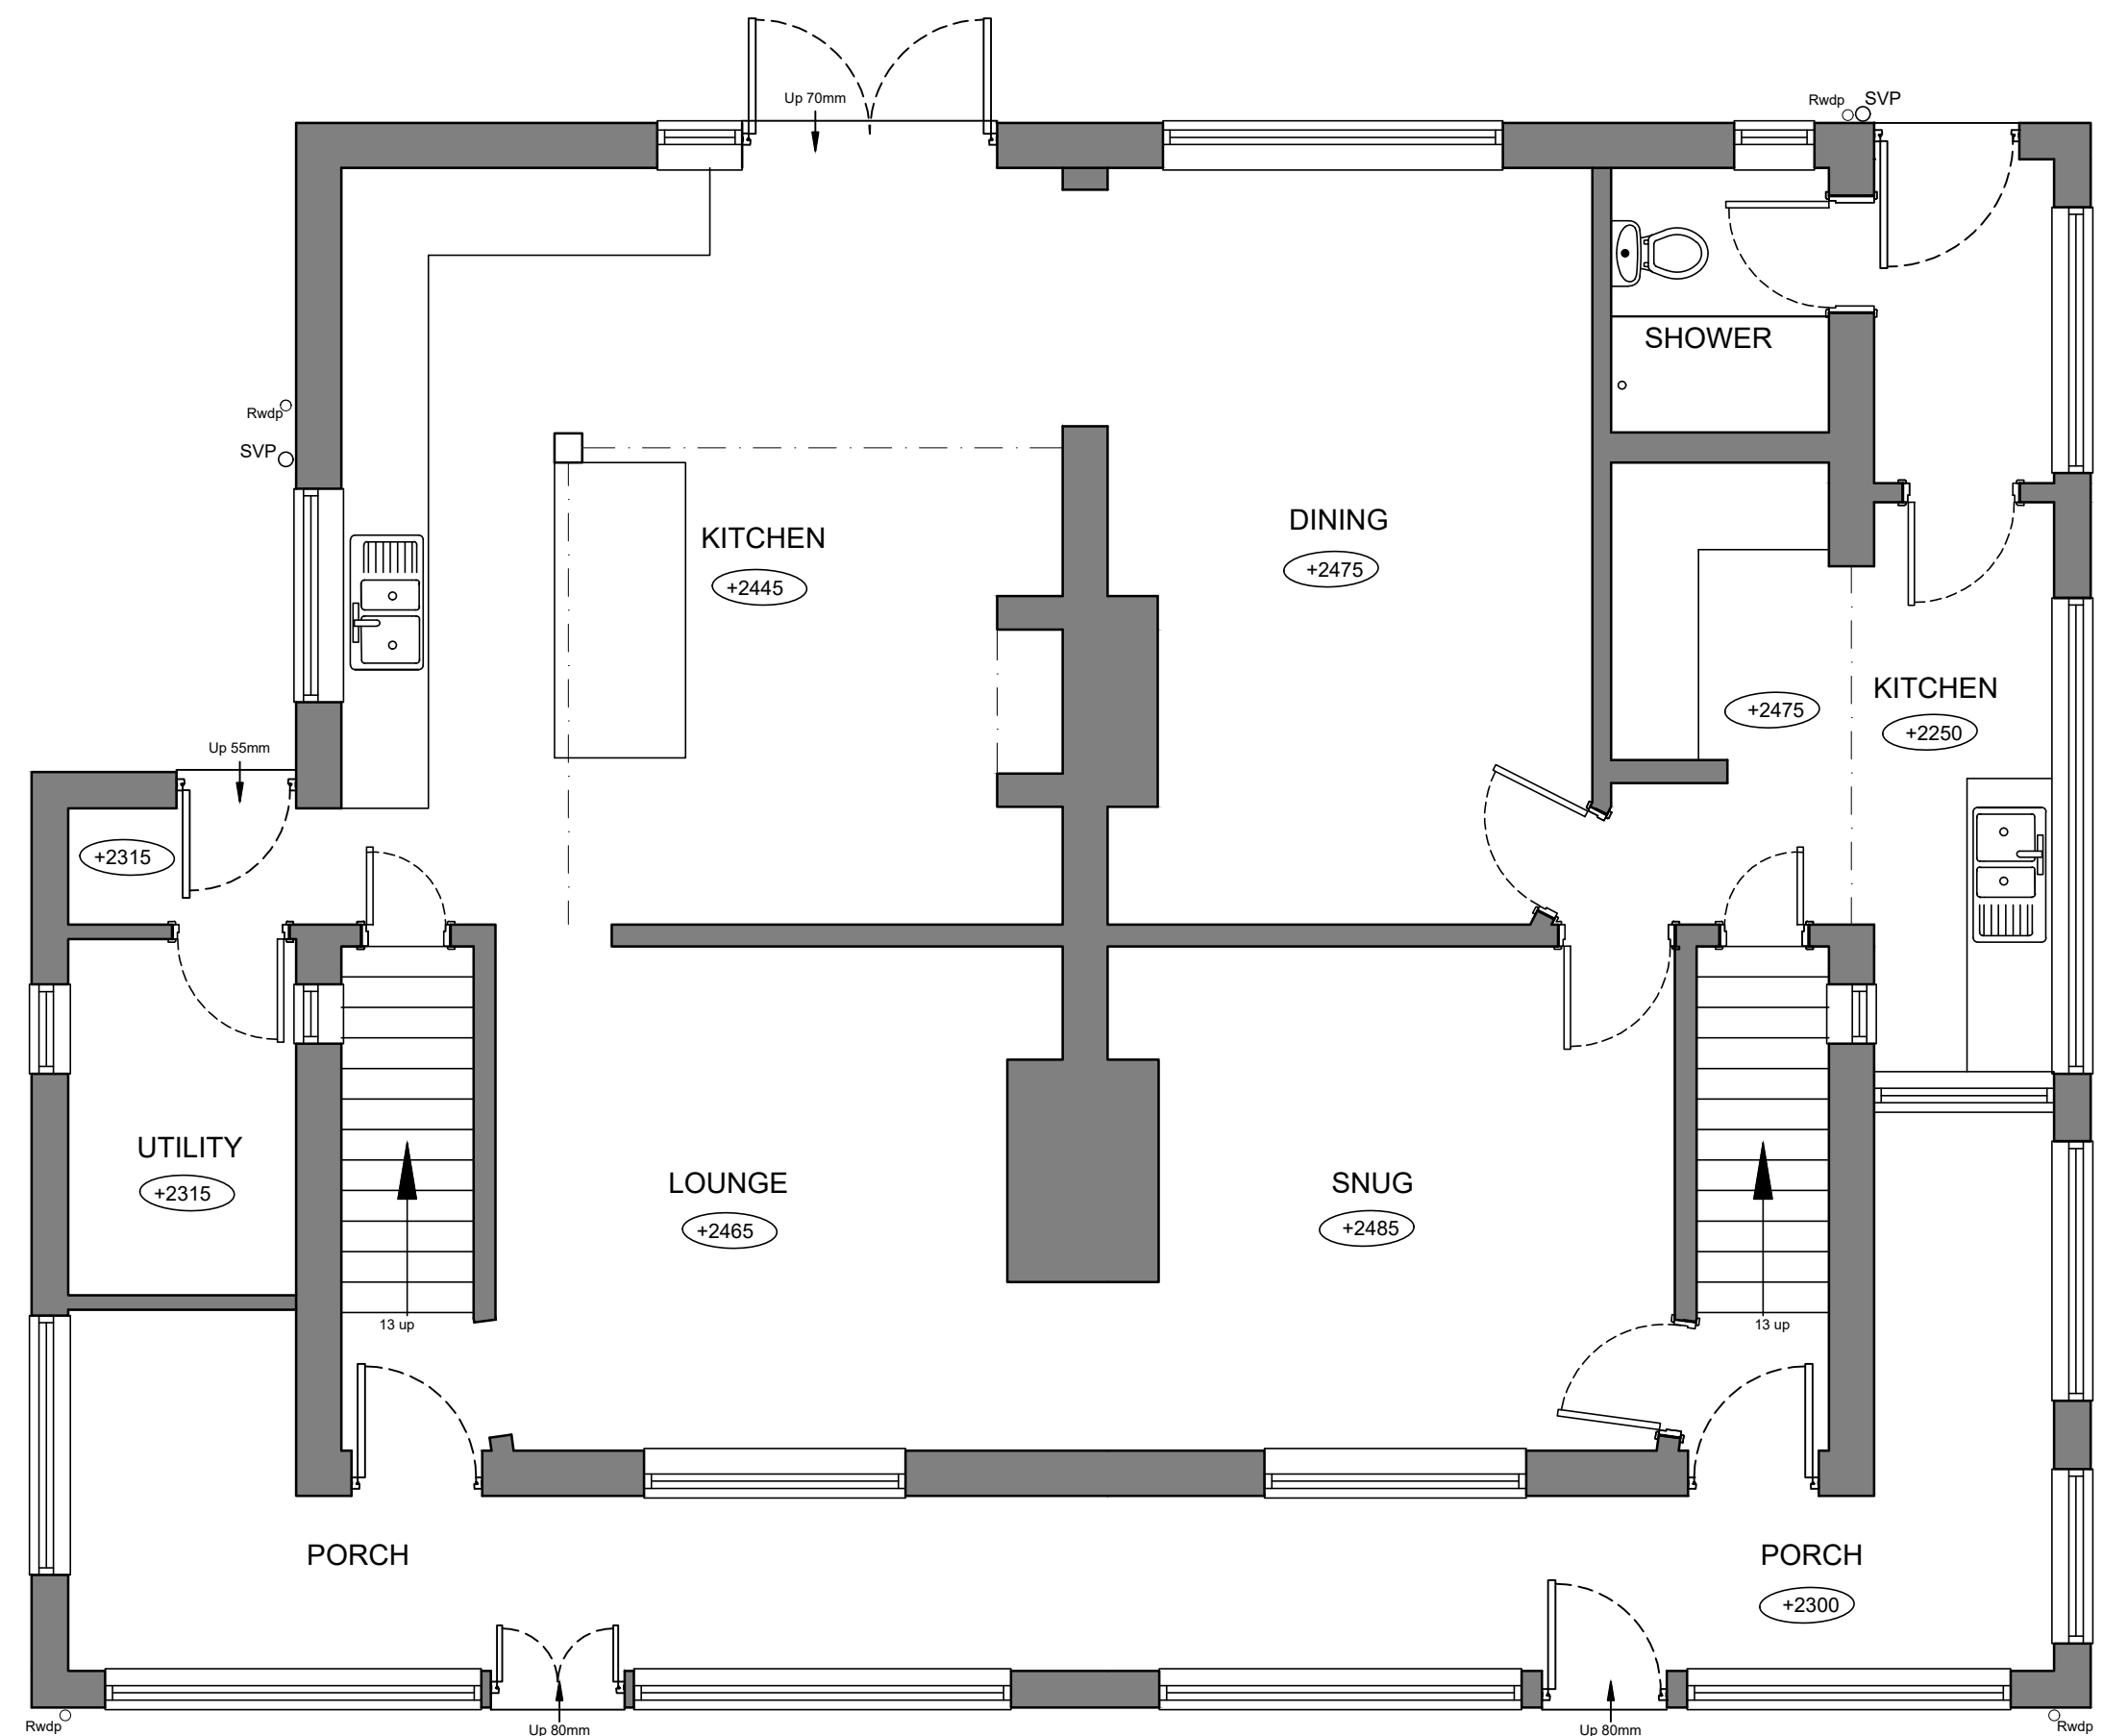


GROUND FLOOR LAYOUT
(SCALE 1:50)

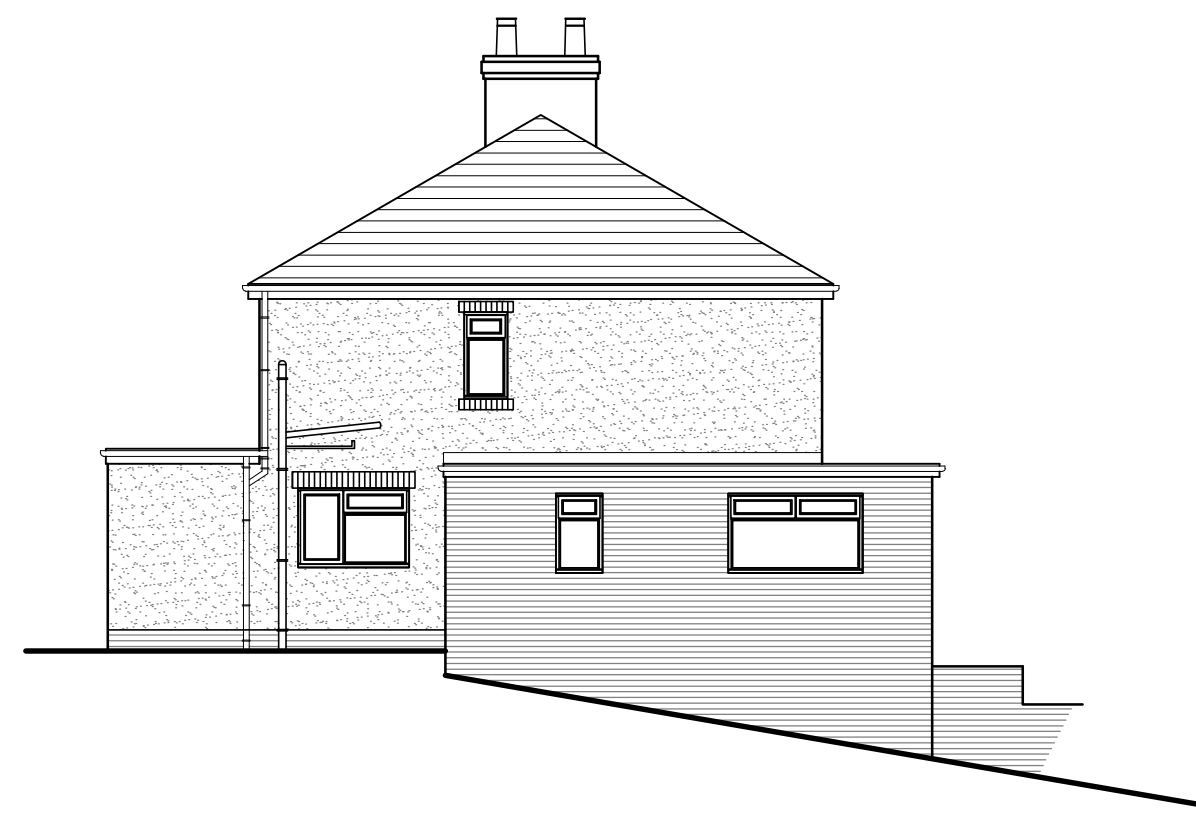

SIDE ELEVATION (No. 24)
(SCALE 1:100)



FRONT ELEVATION (facing Gorsty Hill Road)
(SCALE 1:100)

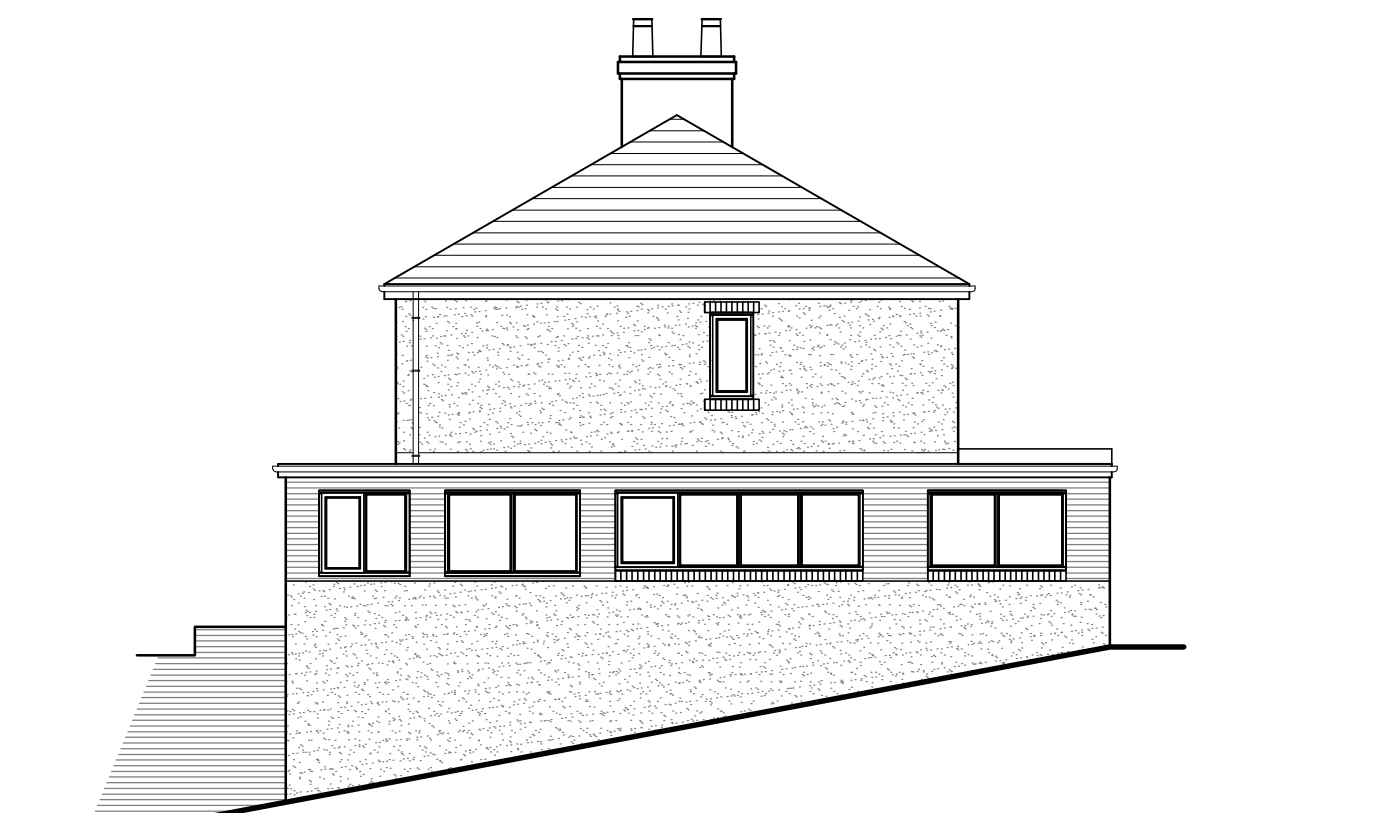


SIDE ELEVATION (No. 22)
(SCALE 1:100)



REAR ELEVATION
(SCALE 1:100)

Rev	Details	Date	By
-----	---------	------	----

All dimensions given are to be verified on site by the responsible contractor.
The copyright of this drawing and design is vested in the Architect and must not be copied or reproduced without written consent.

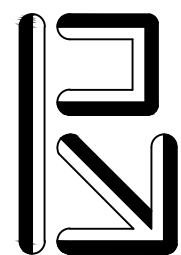

**Barnett Ratcliffe
Partnership**

Architectural Design and
Development Consultants

The Old Library Rowley Street
Stafford ST16 2RH
Tel: 01785 255088
Fax: 01785 259369
Email: info@barnettratcliffe.co.uk

Client **MR.J. NEWTON & MS. H.KNIGHT**

Project **PROPOSED CONVERSION OF A PAIR OF SEMI
DETACHED PROPERTIES INTO A SINGLE
DWELLING, 22 -24 GORSTY HILL ROAD, TEAN**

Drawing **PROPOSED
FLOOR PLANS & ELEVATIONS**

Drawn By SL	Scale see dwg	Sheet A1	Sta PL	Rev
Check By	Date MAY '25	Drawing No 2501.07-PL-03		