

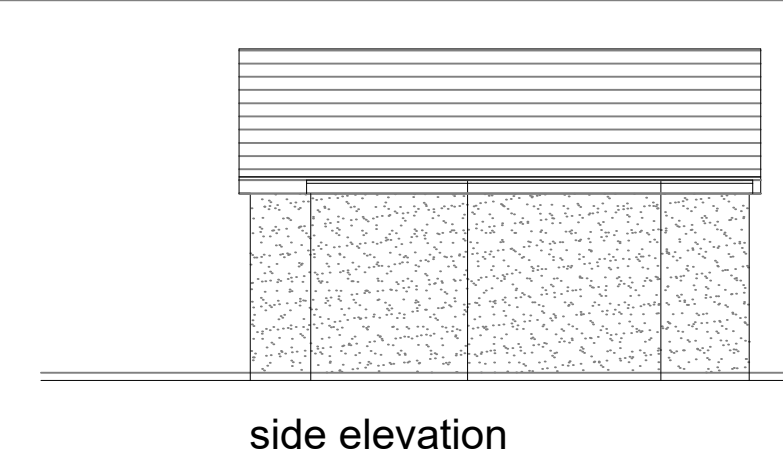
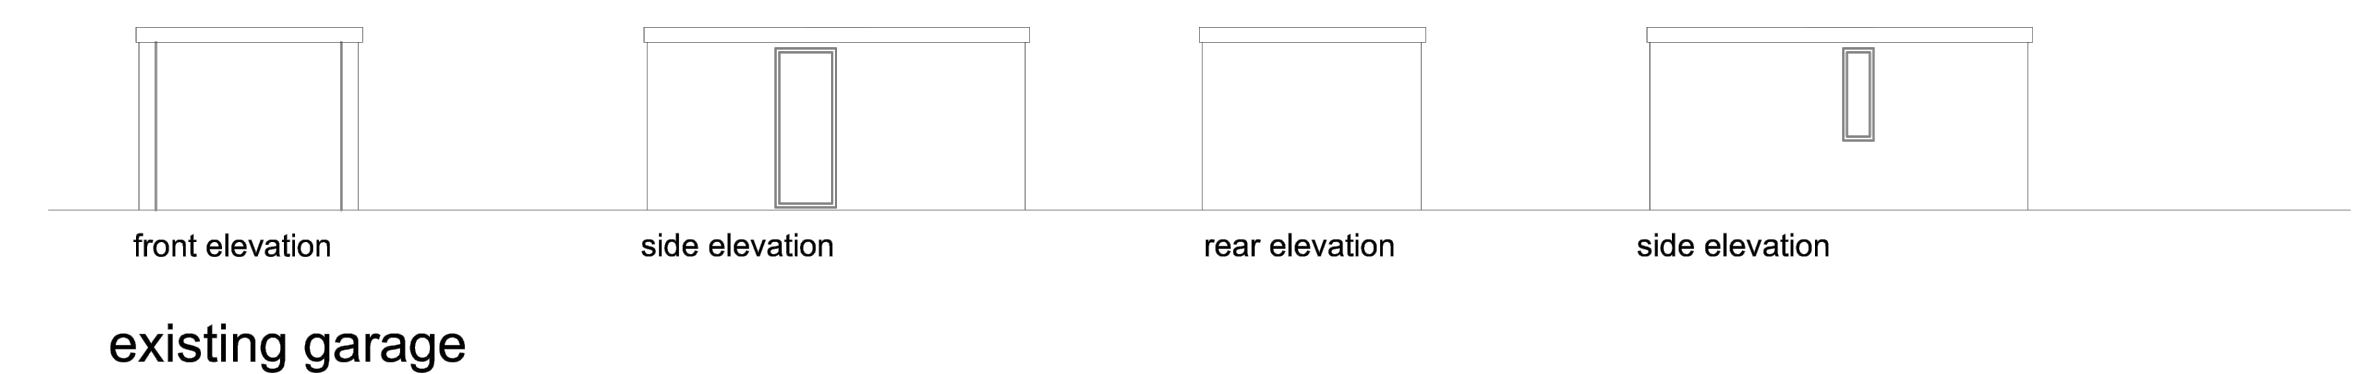
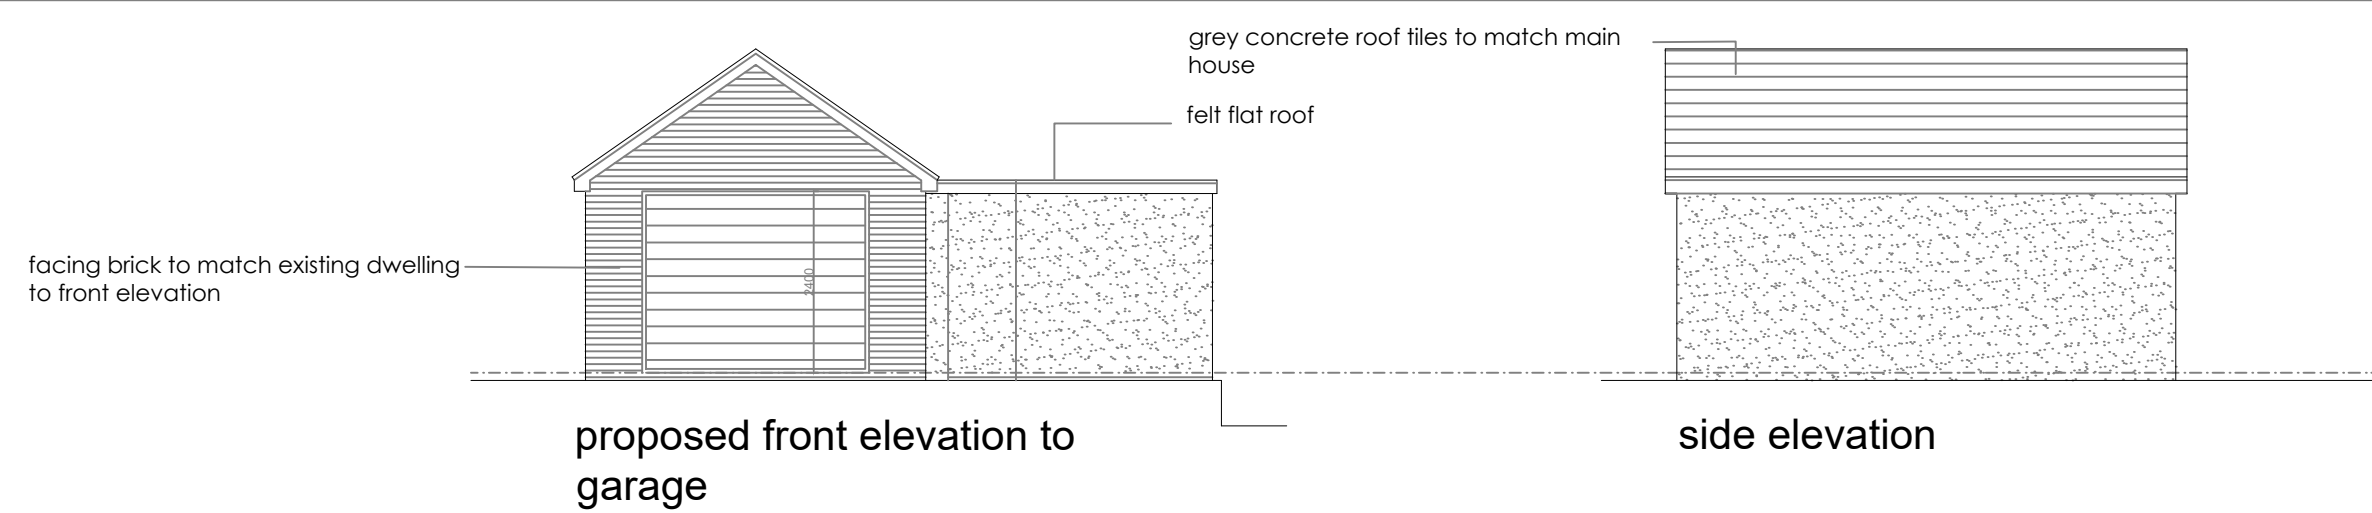


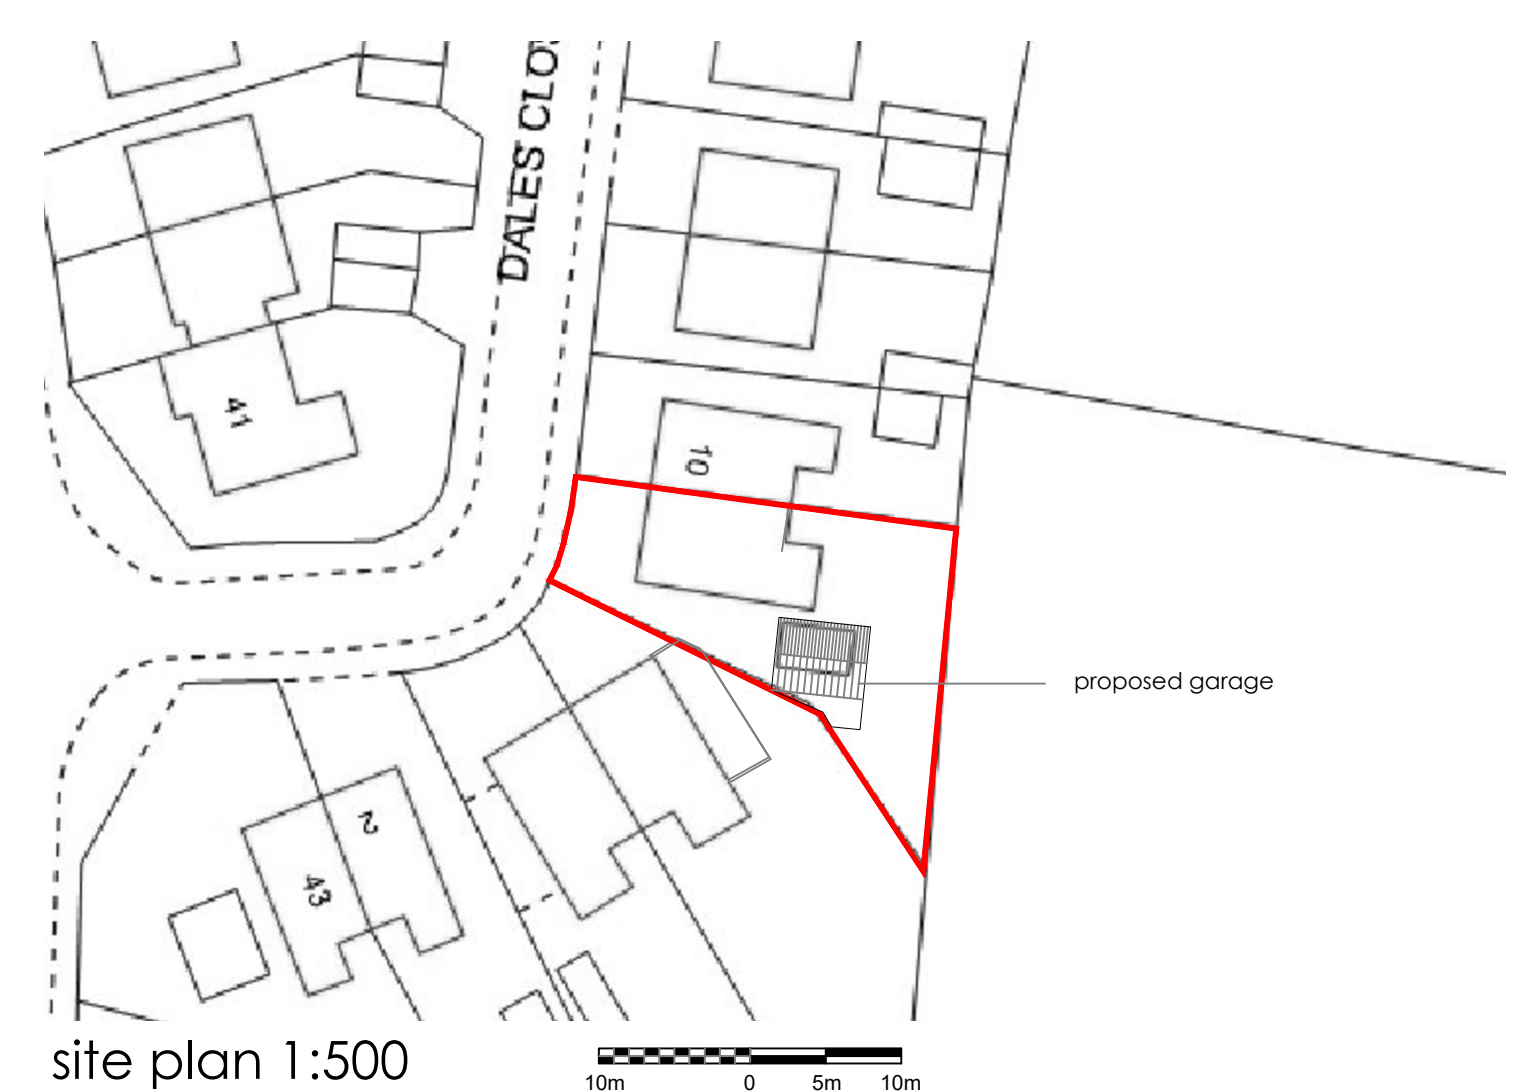

This drawing is copyright and should not be reproduced without permission.
The contractor is responsible for checking dimensions and levels and drainage inverts prior to commencing works - any discrepancy to be verified before proceeding - figured dimensions only to be worked to: DO NOT SCALE.
All work to be carried out in accordance with the current Building Regulations, British Standards/Codes of practice and statutory authority bye-laws and recommendations.

Revision	Comments	Date

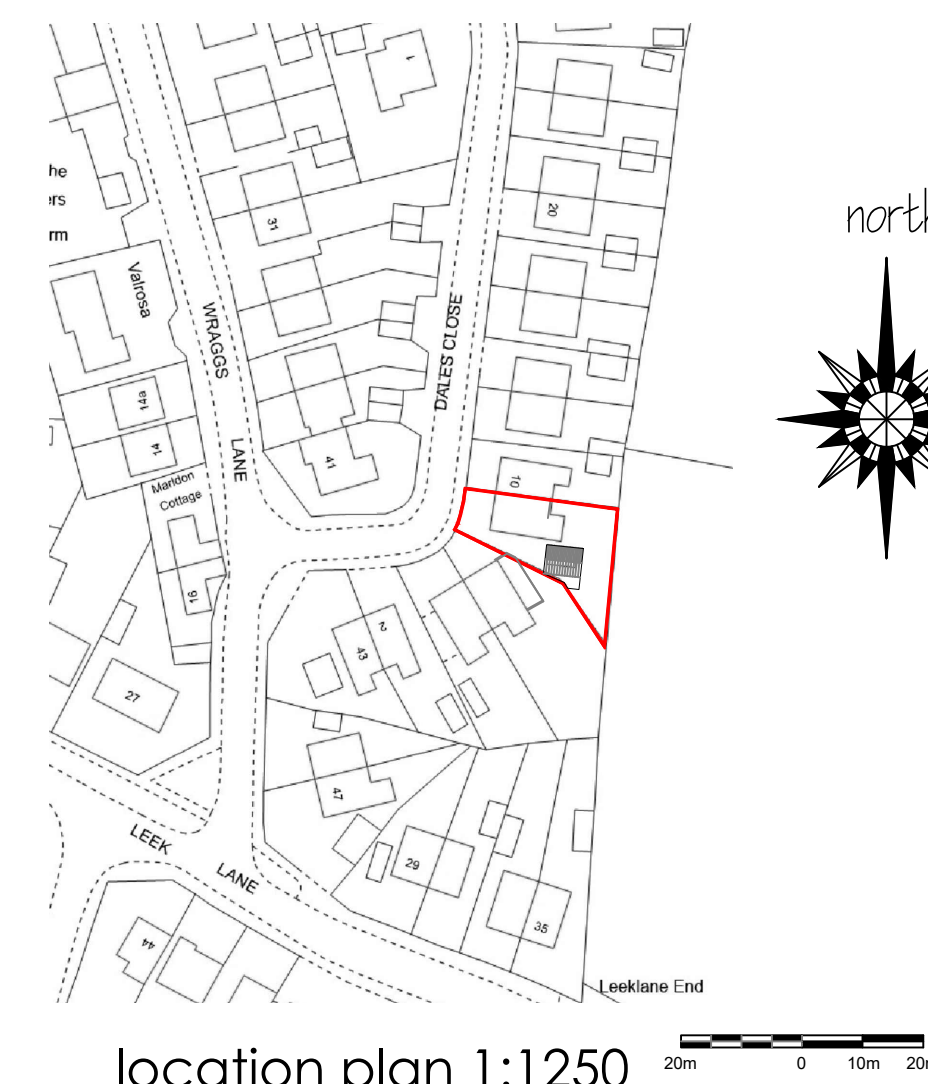

Existing ground floor plan



proposed ground floor plan

Robert Berry MCIAT
Architectural services
10 Truro Close, Congleton, Cheshire, CW12 3BD
t: 01260 279098 m: 07790 179093 e: robert.berry10@yahoo.co.uk

Client
Mr Lee Woodward.

Project
Proposed replacement garage at
8 Dales Close, Biddulph Moor,
ST8 7LZ

Title
Scheme layout plan

Scale @A1 1:50 1:100

Date June 2025

Drg no 1995/04 Rev