



Elevations as proposed Scale 1:100:



Front Elevation 1:100

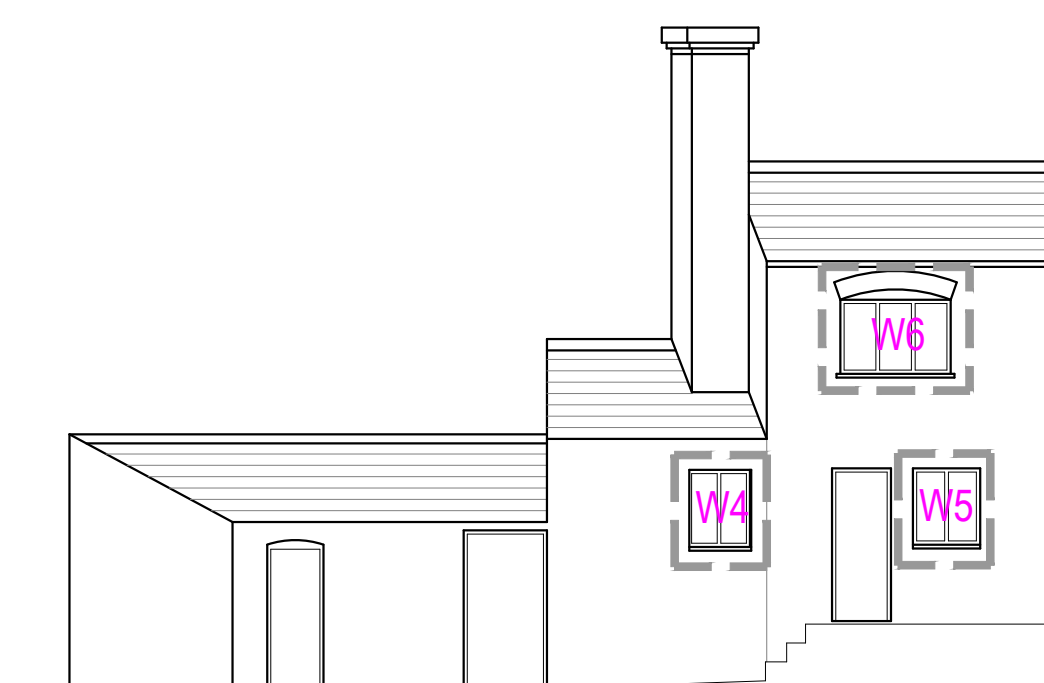

Side Elevation 1:100

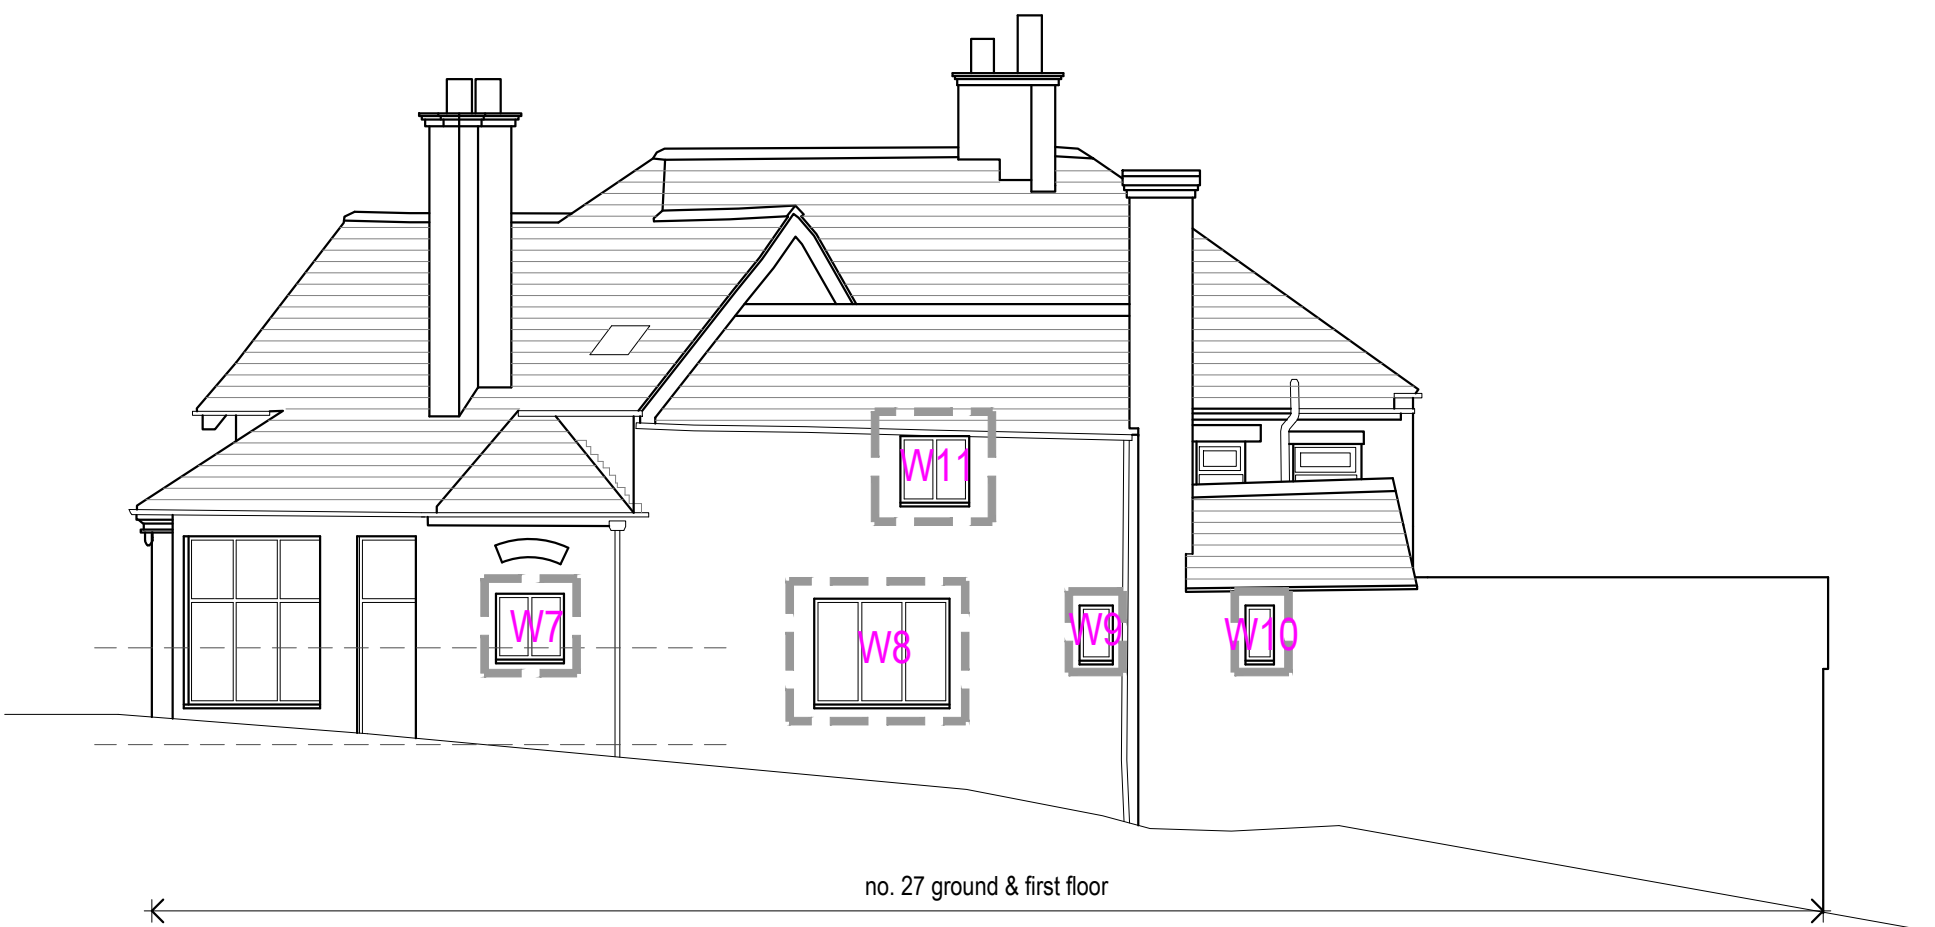

Side Elevation 1:100






Side Elevation 1:100

Copyright of this drawing is vested in the Architect and it must not be copied or reproduced without consent. Figured dimensions only are to be taken from this drawing. All contractors must visit the site and be responsible for taking and checking all dimensions relative to their work. Hewitt&Carr Architects Ltd are to be advised of any variation between drawings and site conditions. CLIENTS ARE ADVISED TO CLARIFY DIMENSIONS WITH THE ARCHITECT PRIOR TO SETTING OUT AND NOT TO SCALE FROM THE DRAWING.




Rev. Drawn Comments Date

Window Details Scale 1:10:




Window Type A (W1, W2, W12)

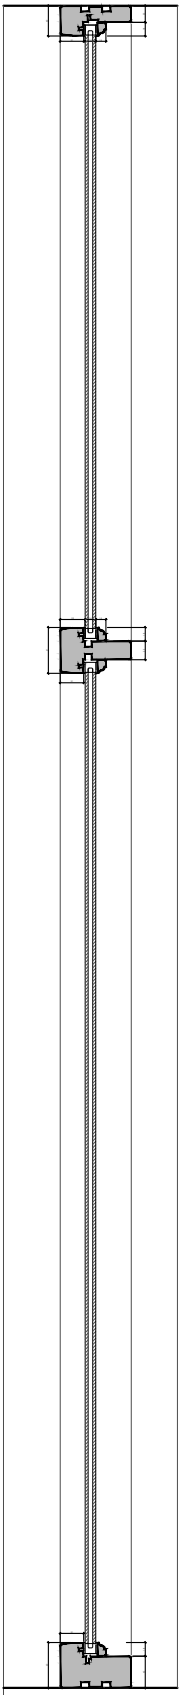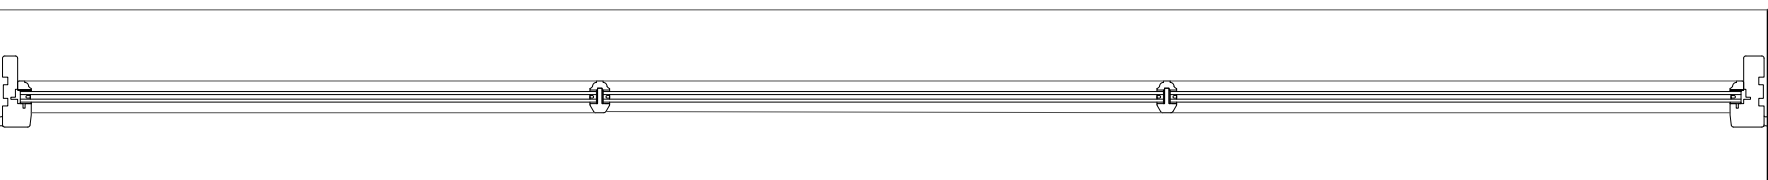 




Window Type B (W3, W6, W8)

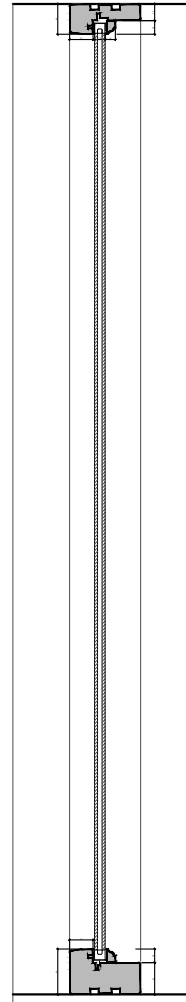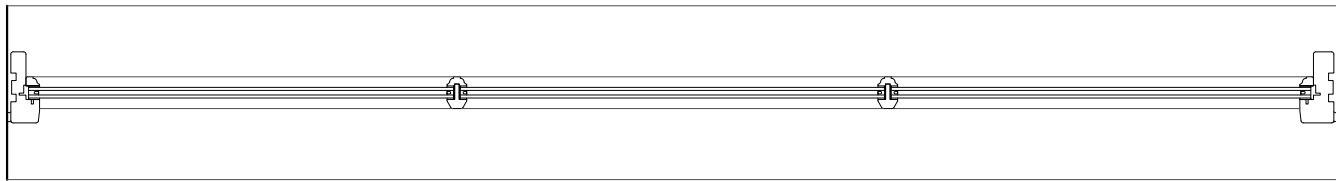 


Window Type D (W4, W5, W7, W11)

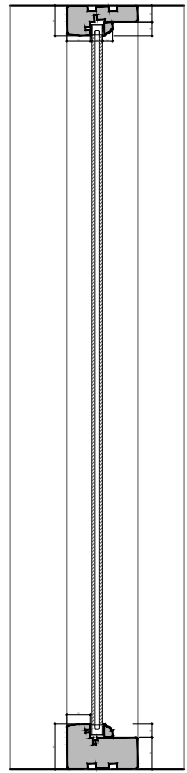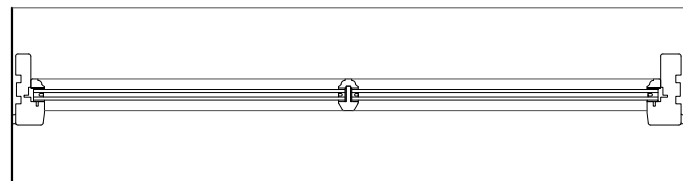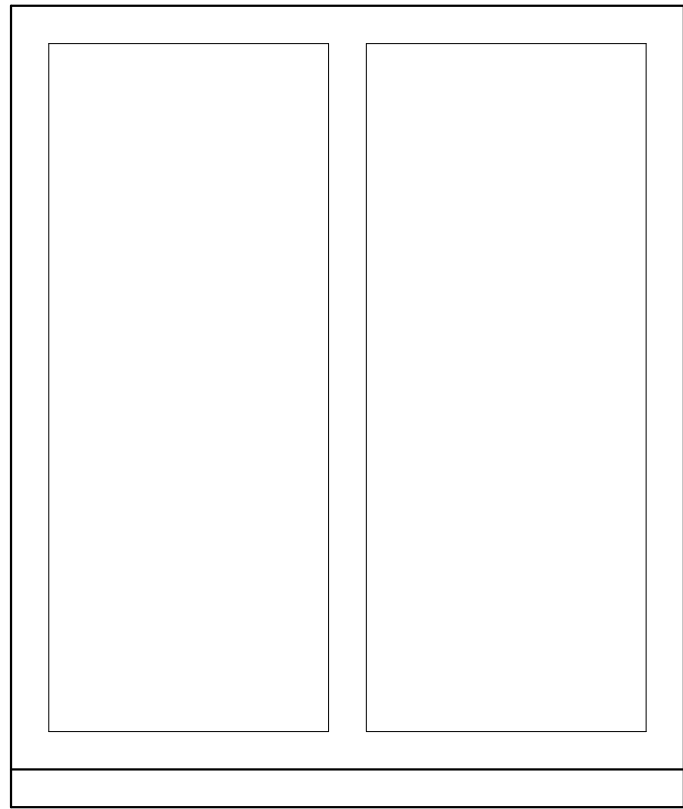

Window Type C (W9, W10)

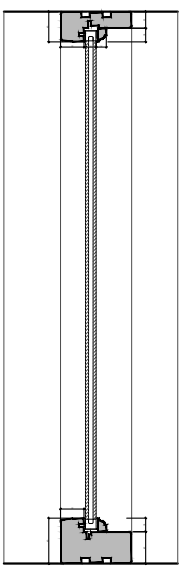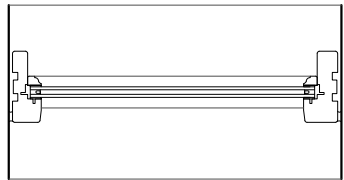 

All windows to be white upvc

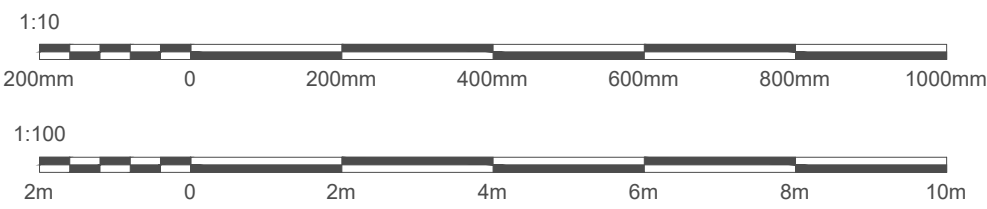

Hewitt&CarrArchitects

A: DaisyBank House | 17-19 Leek Road | Cheadle | ST10 1JE
T: 01538 756888
E: enquiries@hcarchitects.co.uk
W: www.hcarchitects.co.uk

Client
Mr. E Bateman

Project
Change of Use from Shop to Dwellinghouse
27 Cheadle Road,
Cheadleton, Staffordshire, ST13 7HN
Title
Proposed window details

Status
PLANNING
Date
JAN 2025
Scale @A1
AS NOTED
Project No
01418
Drawing No.
PL(0)01
Rev

Drawn ANK

Checked

Rev

File Ref: H&C 2025