
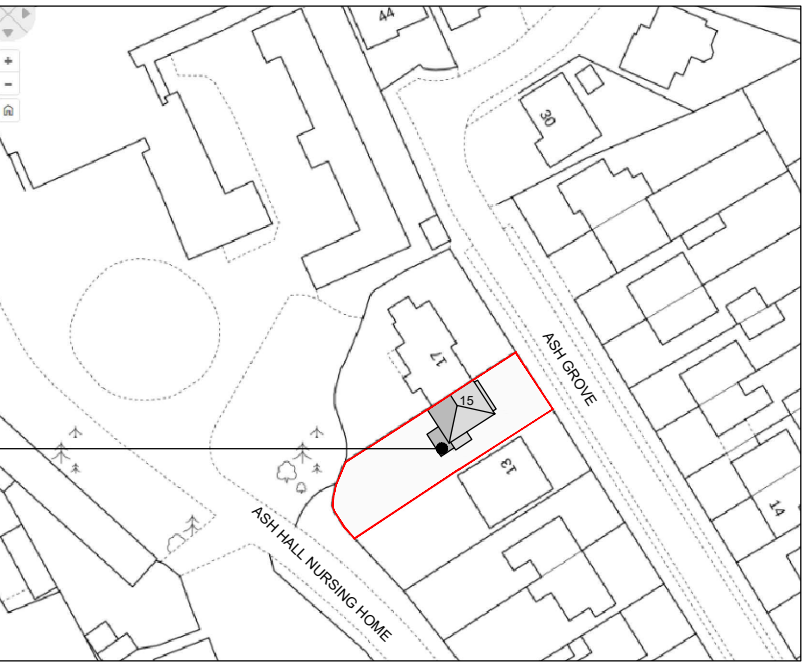



Copyright of this drawing is vested in the Designer and it must not be copied or reproduced without consent.
Contractor to check site for any utility locations that may affect any proposals prior to commencement on site.
Contractor to check any site dimensions prior to commencement on site.

Rev.	Drawn	Comments	Date
A	ME	First floor layout added	June 25

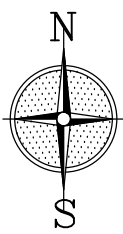

Site location plan

Scale 1:1250

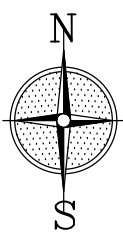

Site plan

Scale 1:500

Reproduced from the
Ordnance Survey map with the permission of Ordnance
Survey on behalf of The Controller of Her Majesty's
Stationary Office
Licence No. AL 100001834



ME DESIGN SOLUTIONS
PLANS & EXTENSIONS

Tel: 07391714290
Email: info@MEDesignsolutions.co.uk
www.MEDesignsolutions.co.uk

Client
MRS MARRISON

Project
**PROPOSED ALTERATIONS &
EXTENSION TO
15 ASH GROVE,
WERRINGTON,
ST2 9EF**

Title
EXISTING PLANS

Status
PLANNING PERMISSION

Date **FEBRUARY 2025** Drawn **ME**


Scale **@A1 AS SHOWN** Checked

Project No
100-01A

Drawing No.


Rev

Copyright ©ME Design Sol. 2019. All rights reserved.

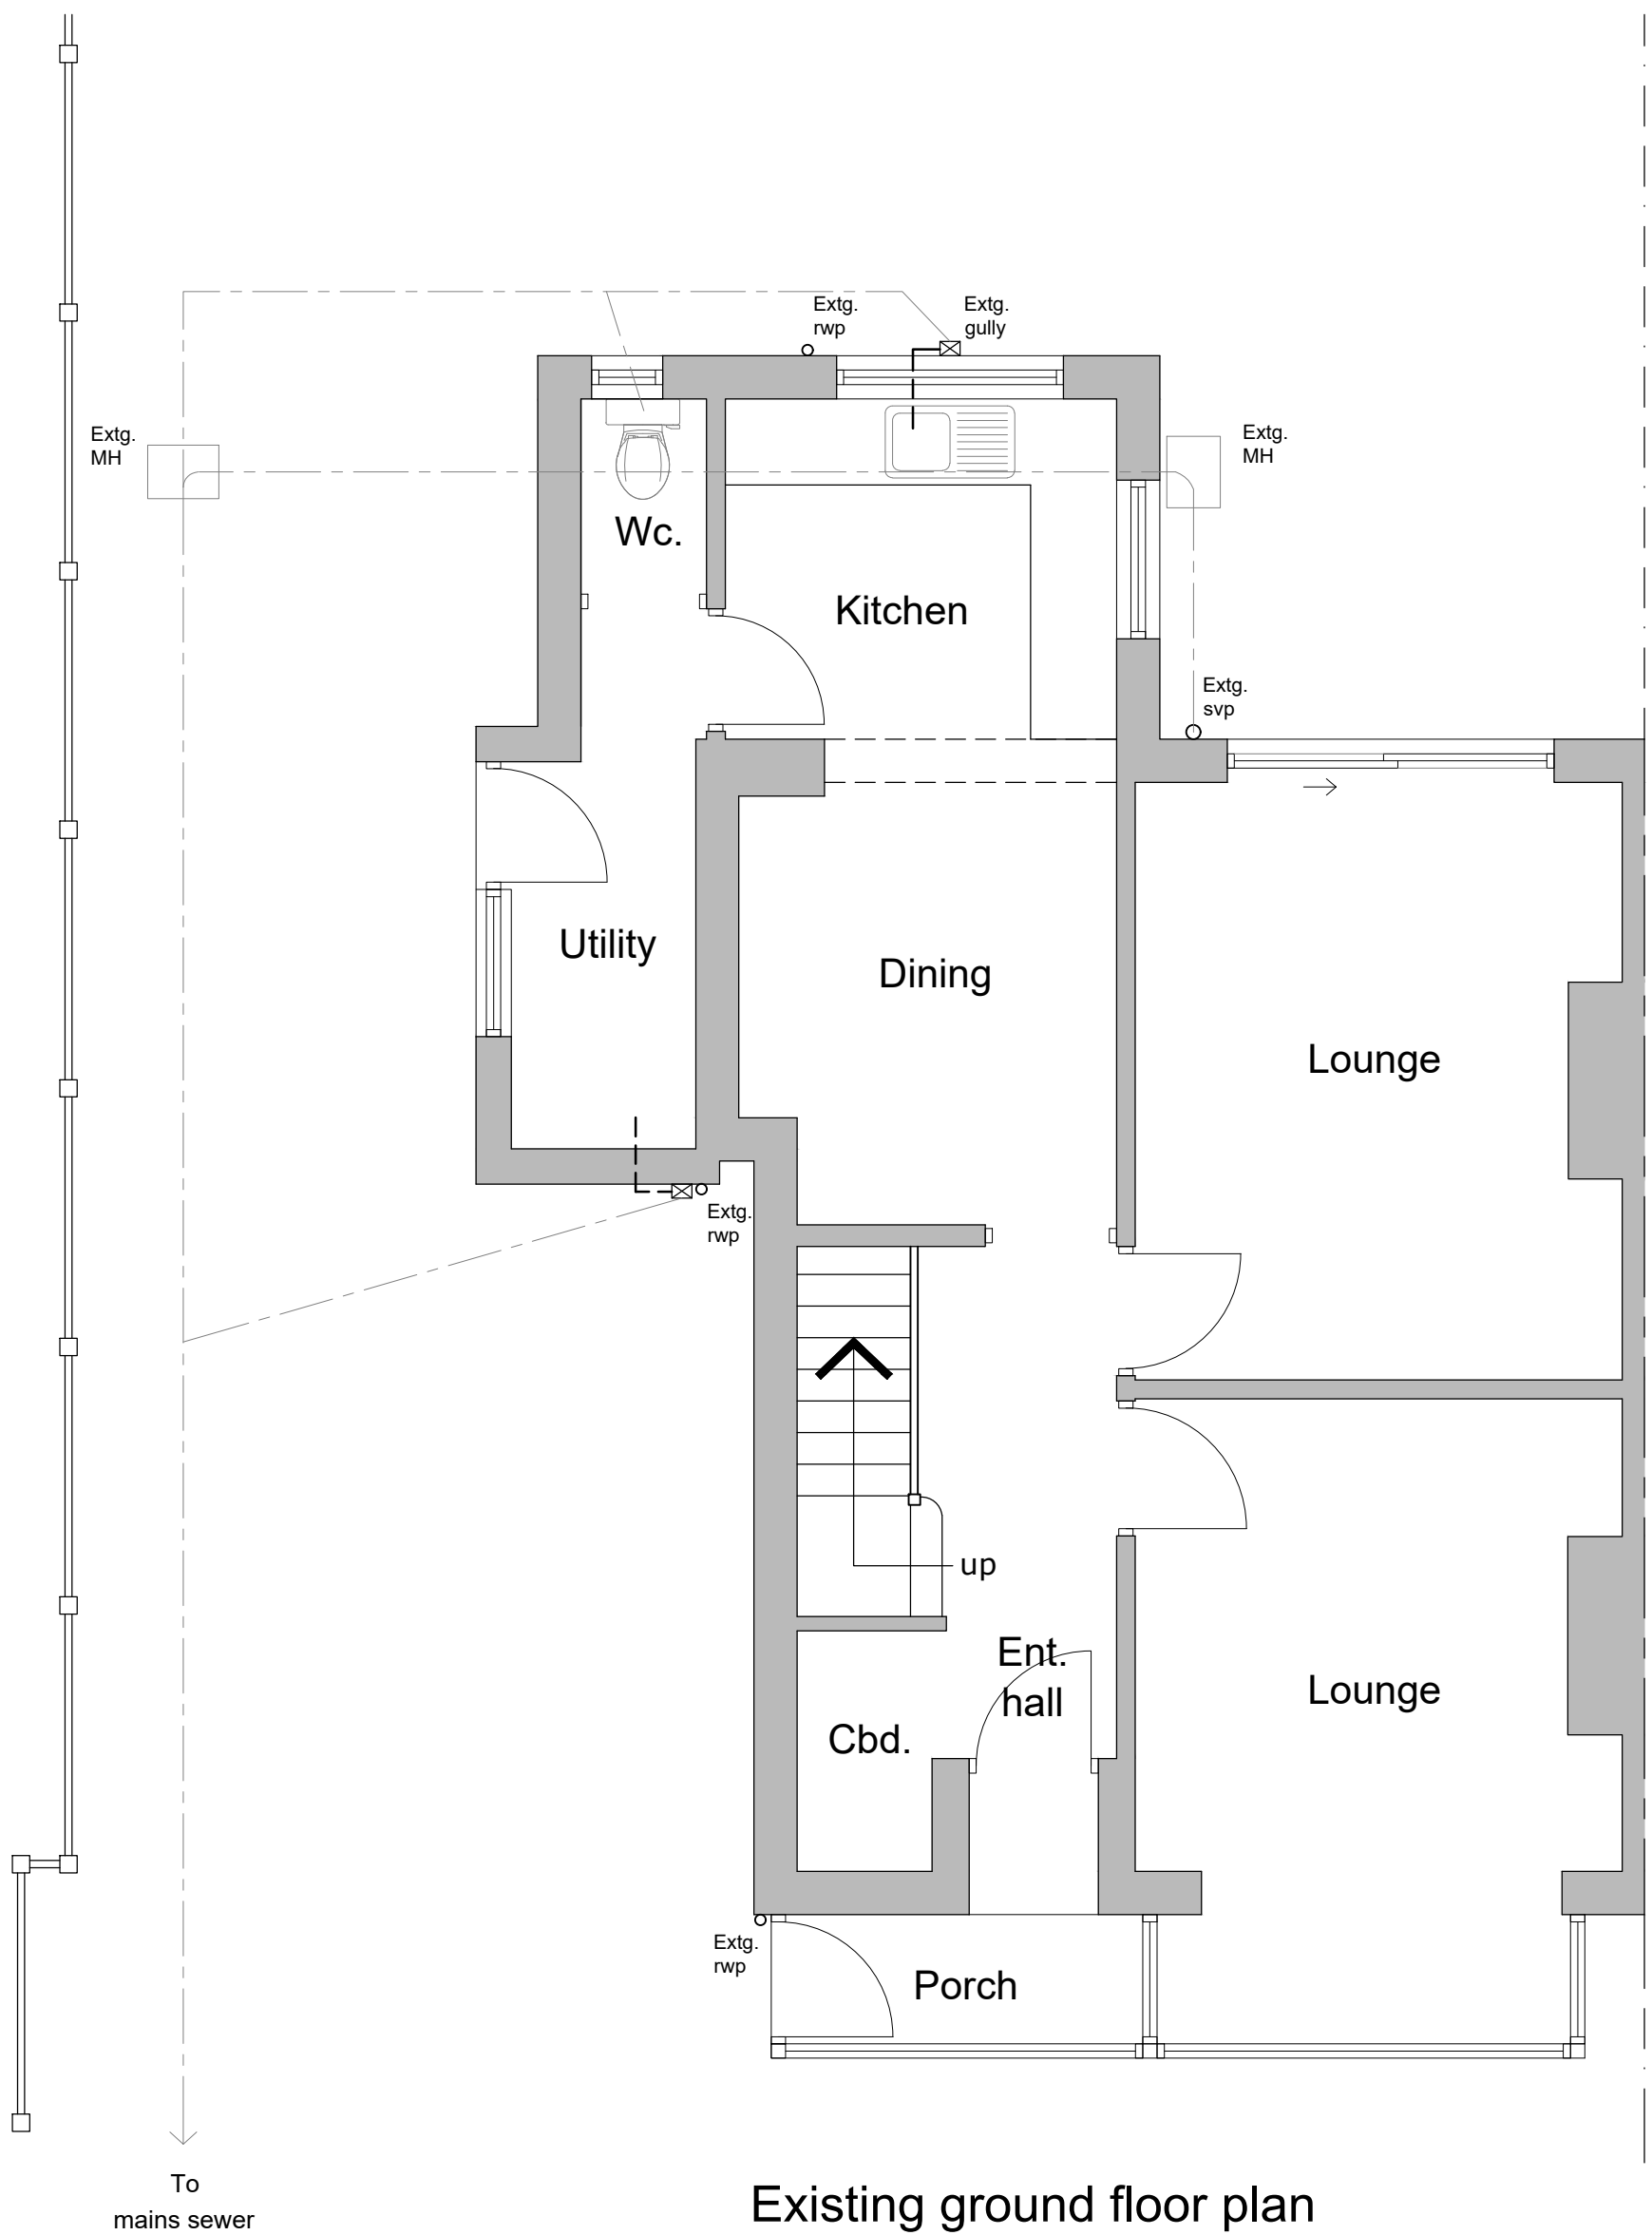

Existing ground floor plan

Scale 1:50

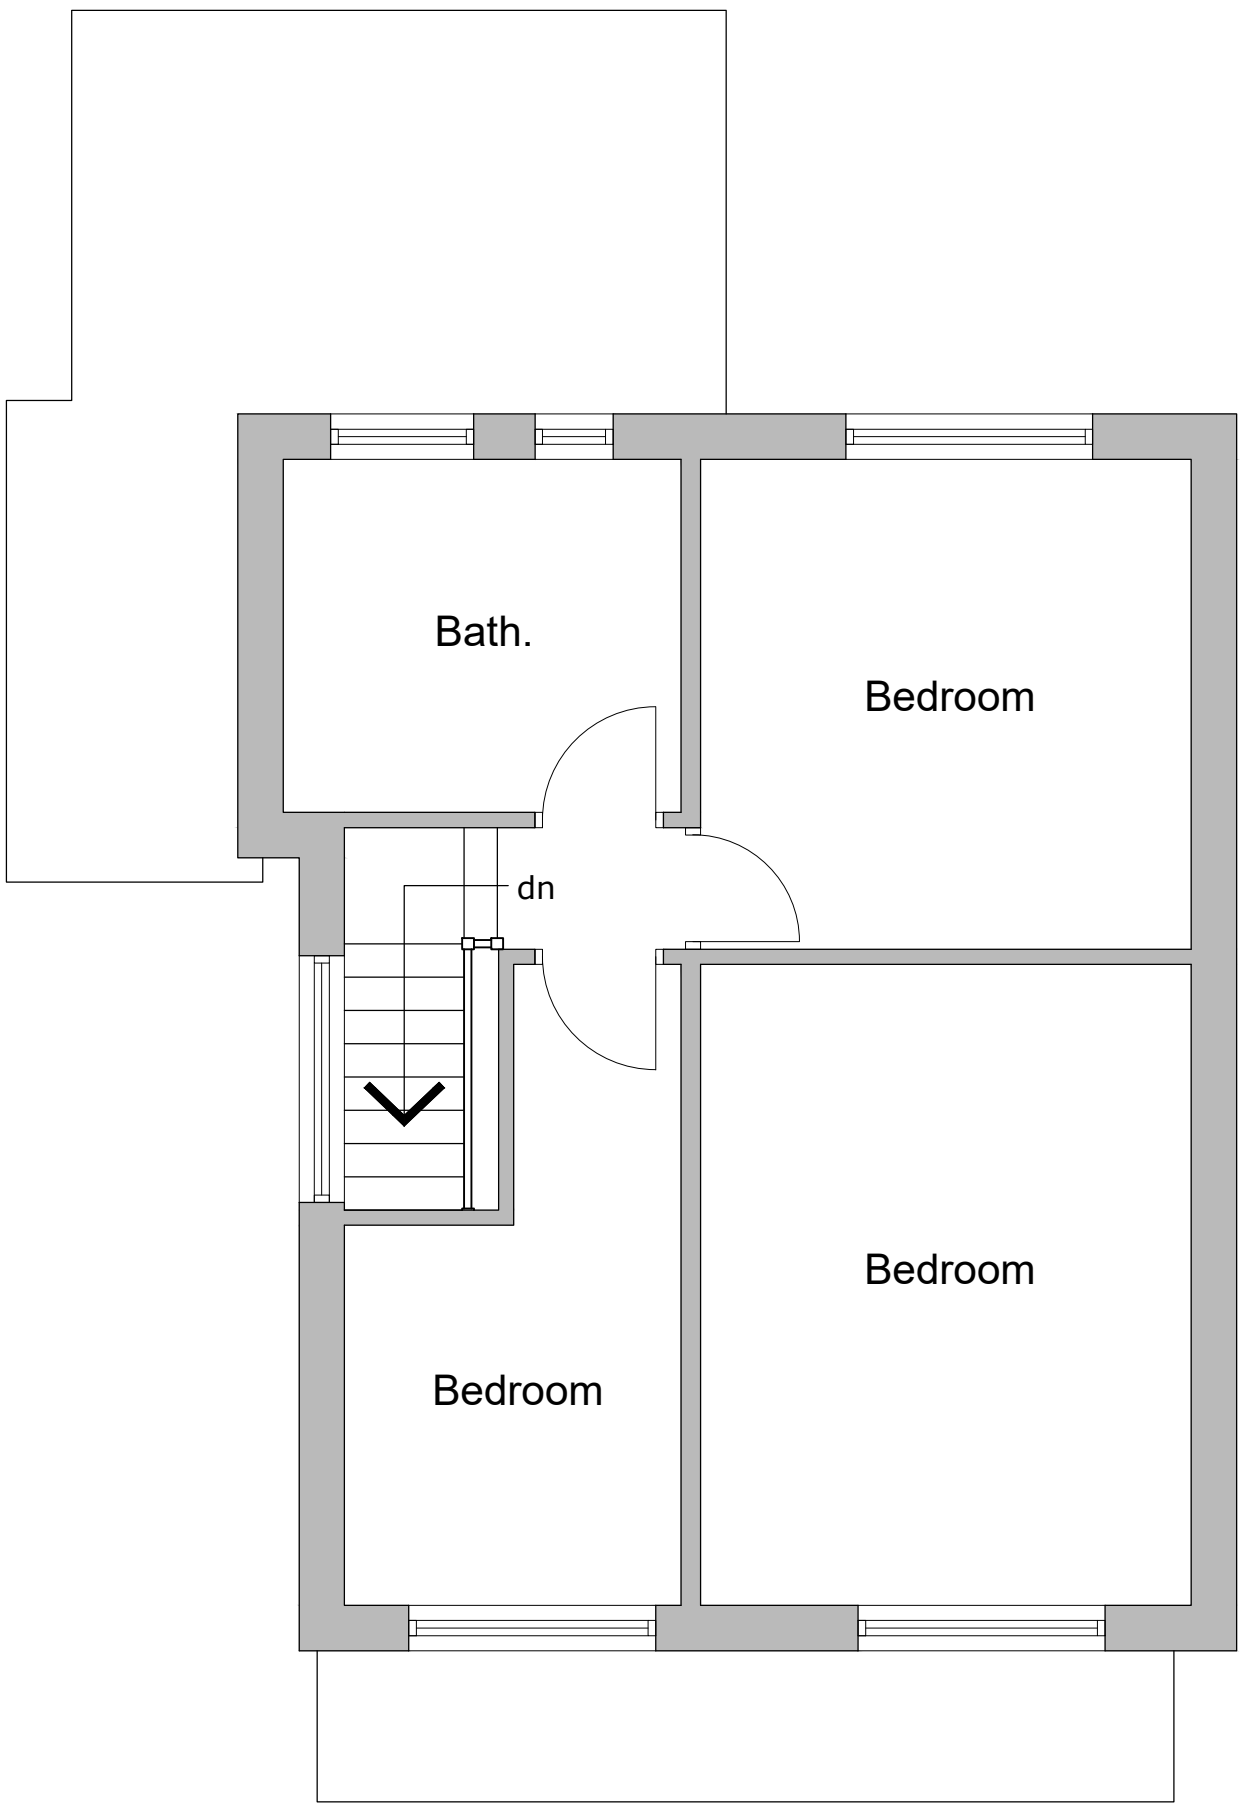

Existing first floor plan

Scale 1:50