


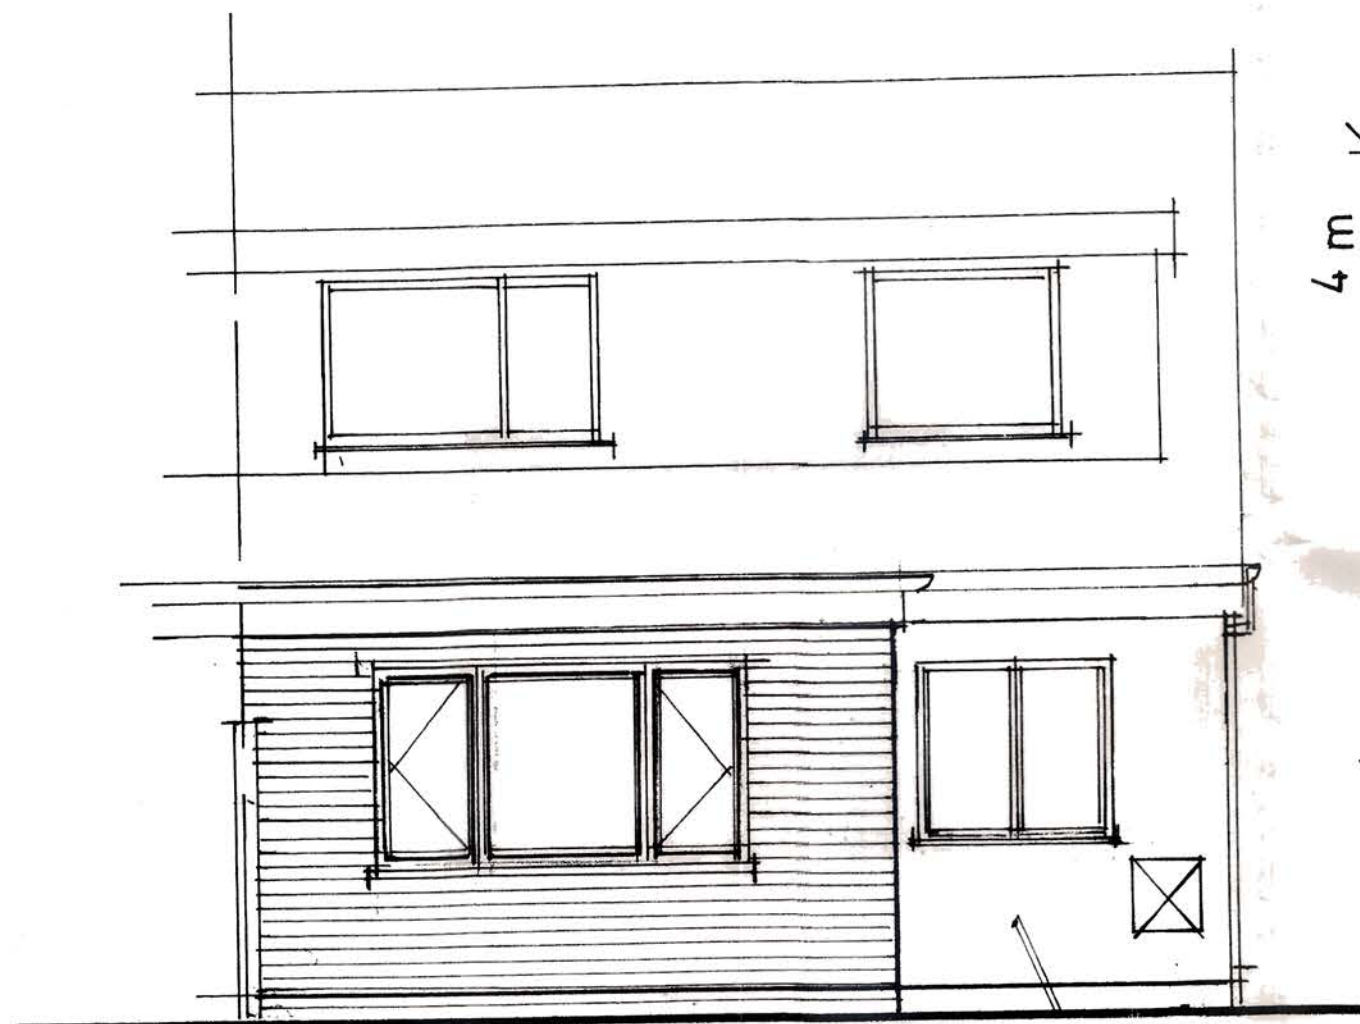


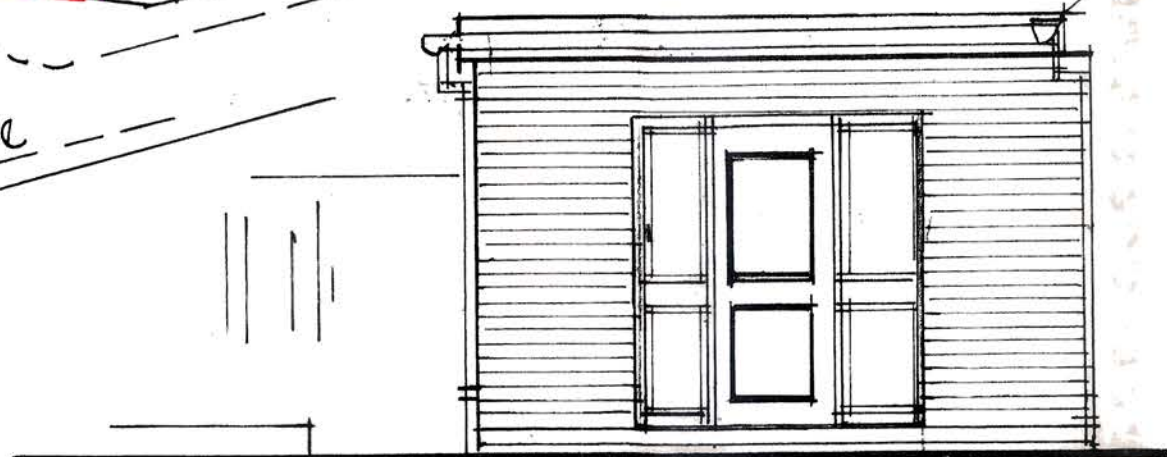

REAR ELEVATION

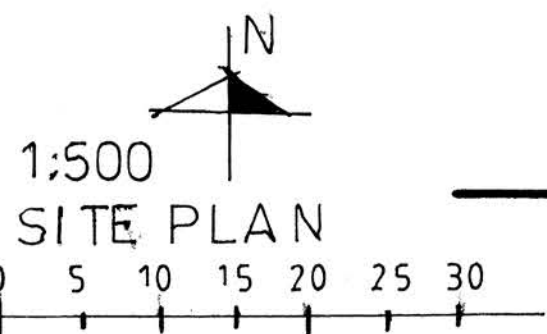

SIDE ELEVATION

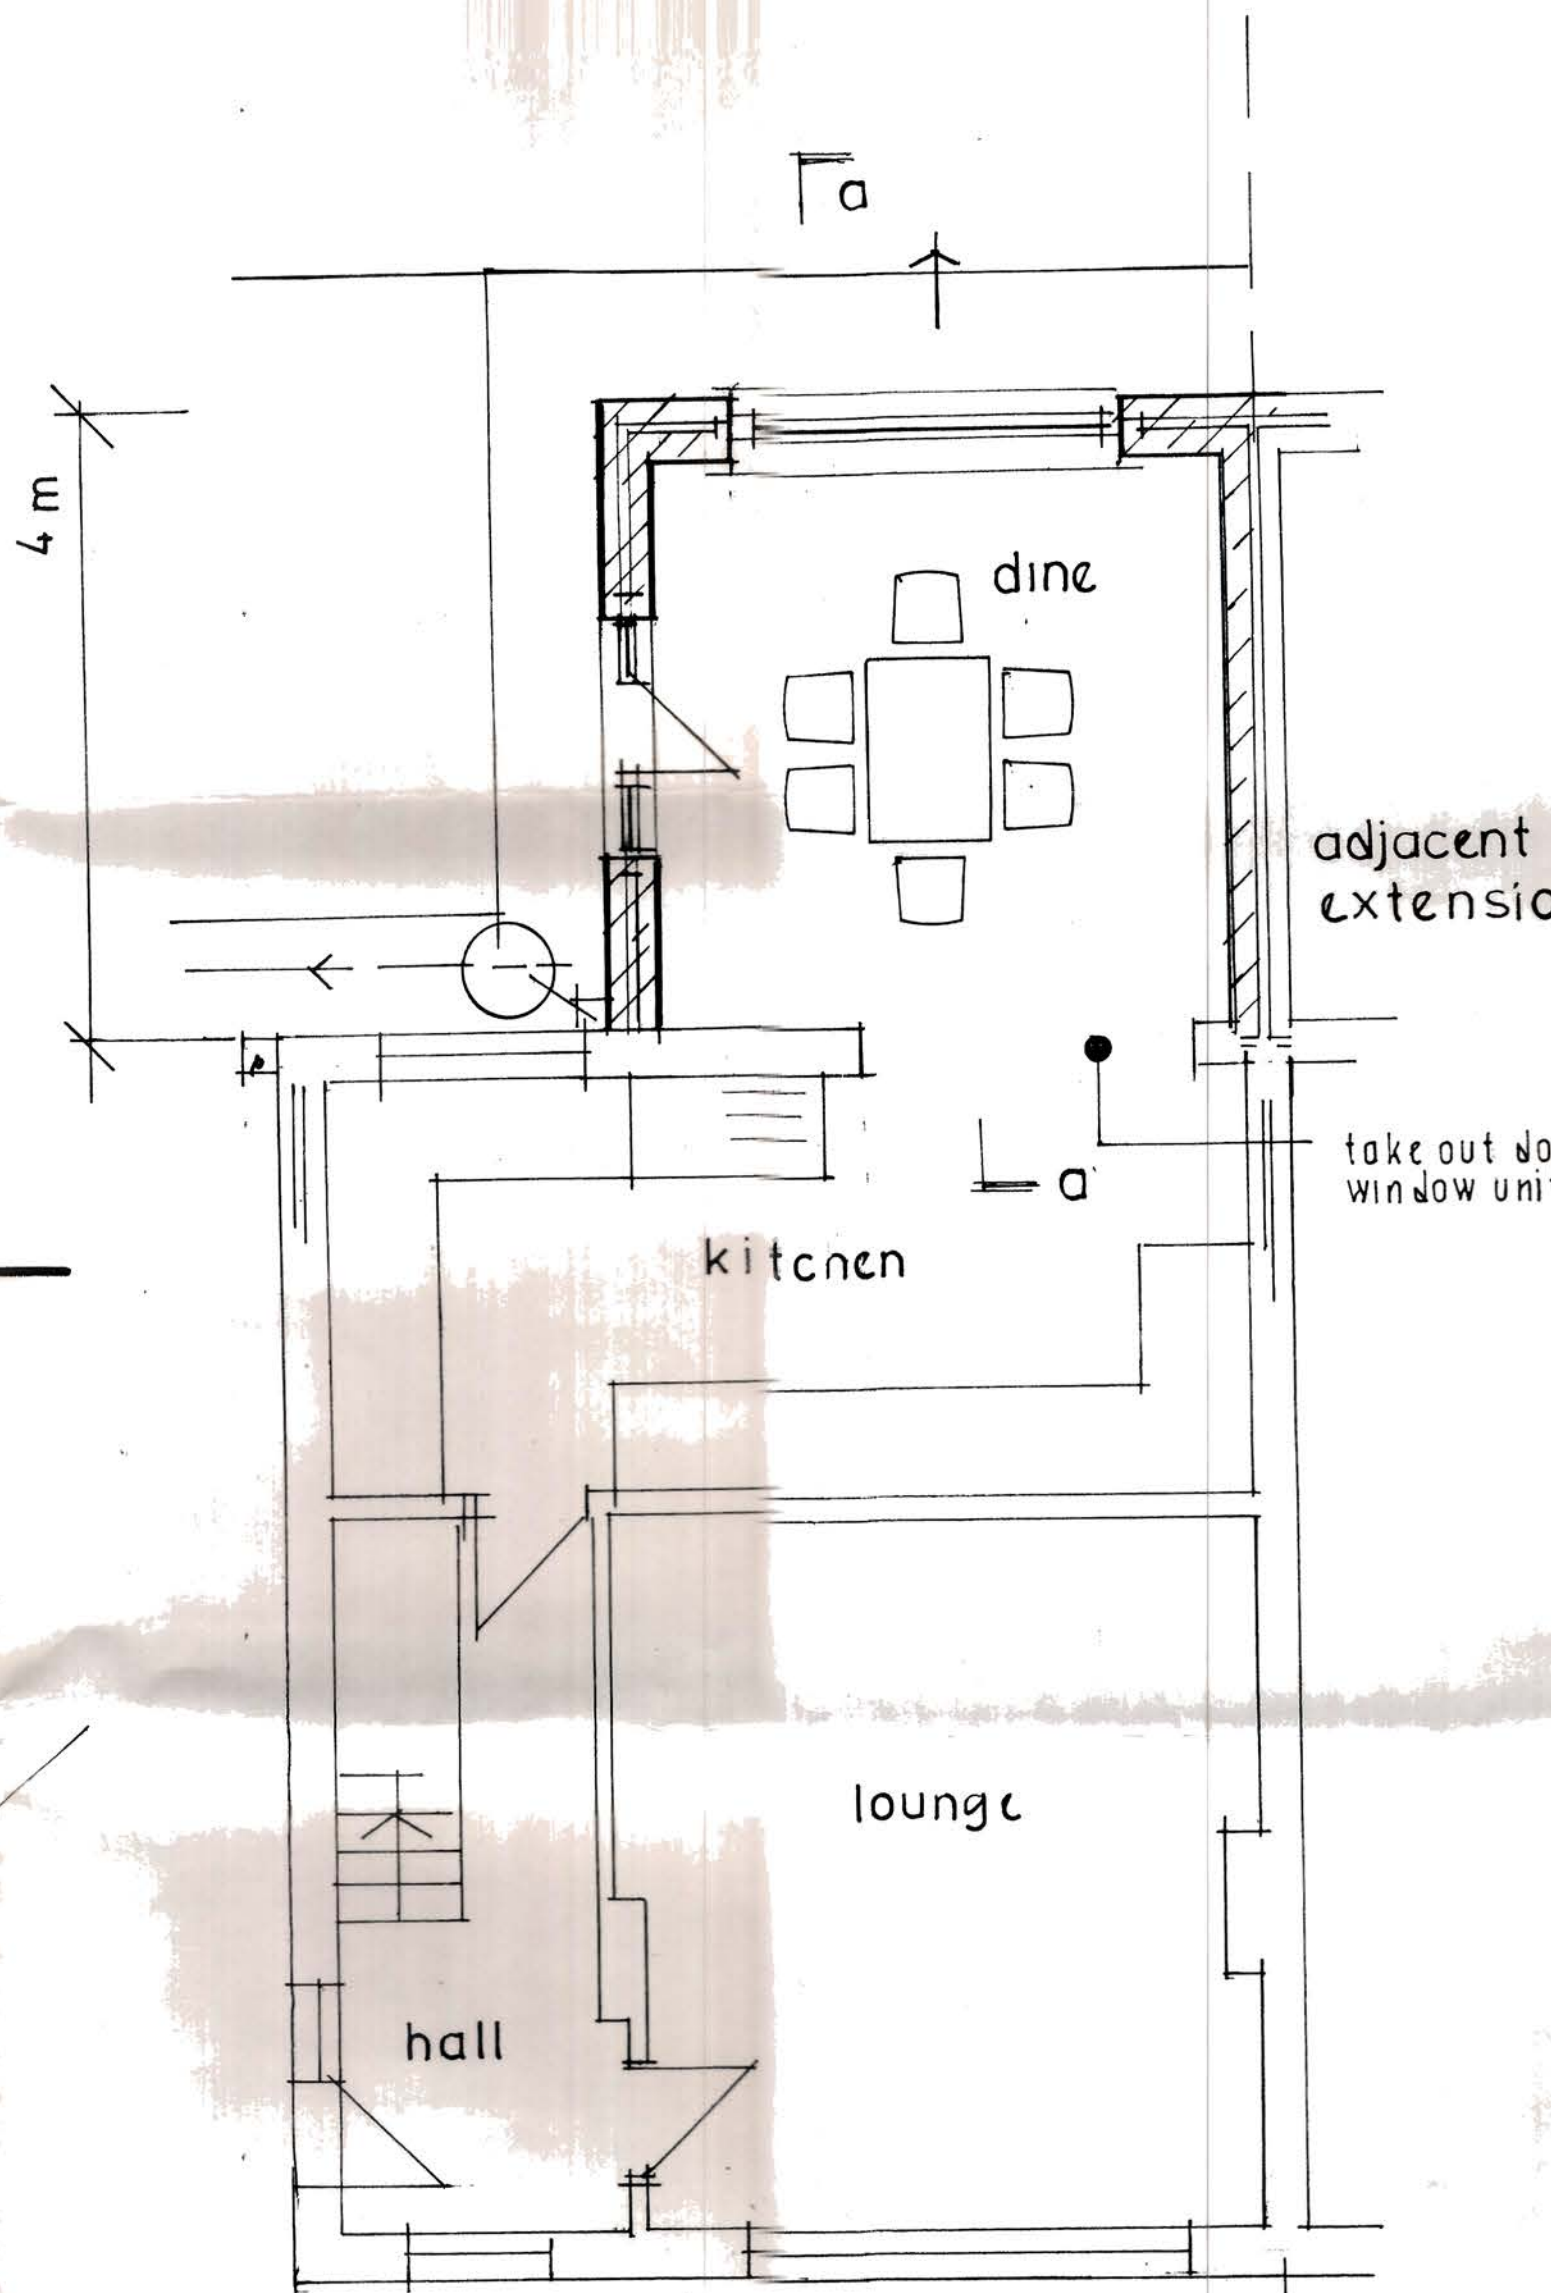


PROPOSED GROUND FLOOR PLAN

PROPOSED EXTENSION AT REAR OF
ULLSWATER DRIVE, CHEADLE, ST101SU

SCALE 1:50 A1



kemperol roof covering on 150 kingspan
insulation on vap barrier on 20 ext ply
deck on firrings on 170x50 jsts at 450cs
in hanger supports, 12.5 pboard + skim clg.

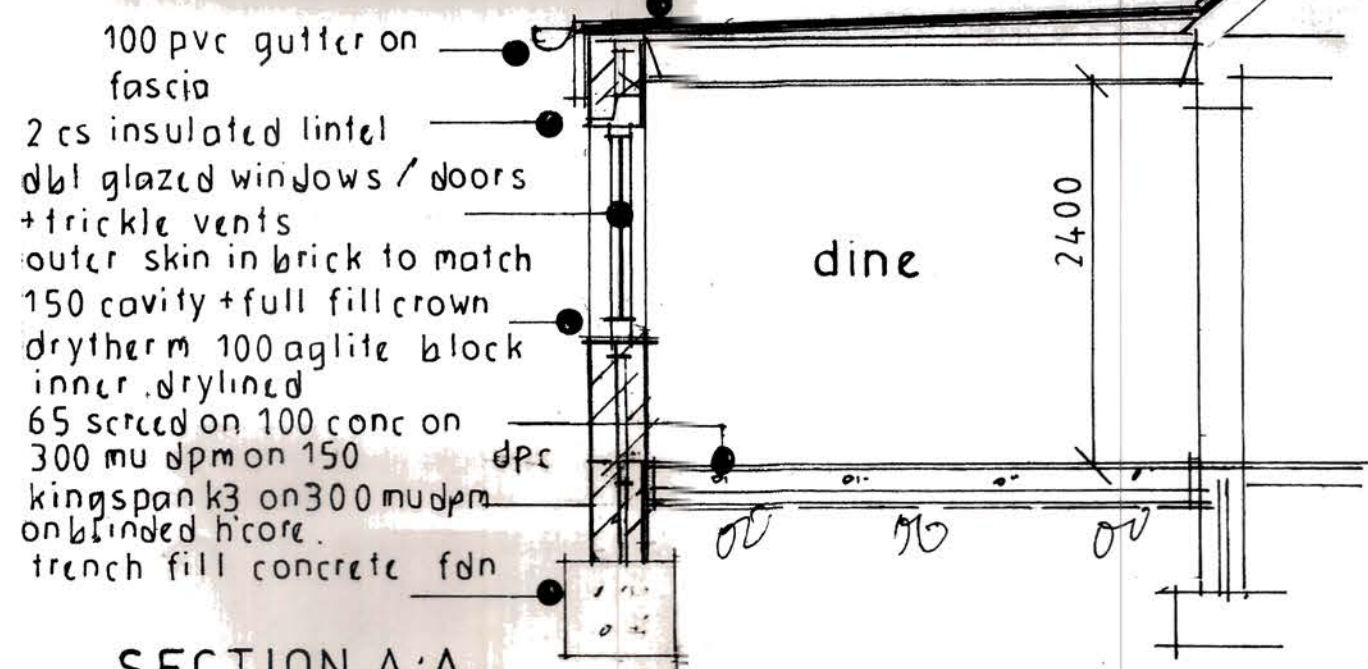

SECTION A-A