


KEY TO SYMBOLS

- DRAINAGE RUN
- IC INSPECTION CHAMBER
- SC SAMPLE CHAMBER
- SEPTIC TANK
- SOAKAWAY

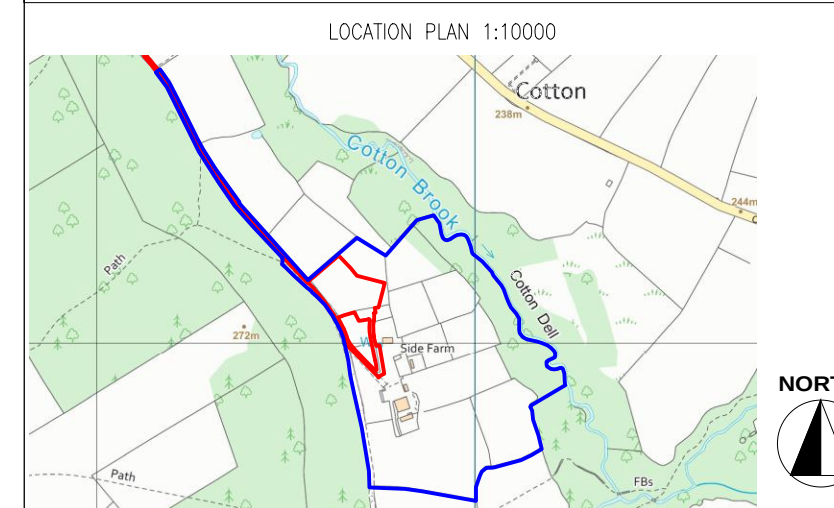




Project:
**Proposed Glamping Site - For Megan Bottomley
Side Farm, Cotton, Stoke-on-Trent
ST10 3DU**

Drawing Title:
PROPOSED DRAINAGE PLAN

Drawing Number:
240834-01-04

Revision: -
Date: 07.02.2025
Scale: 1:200 @ A1
Drawn By: XD
CAD Dwg File: -
Checked By: TA

Issue Status:
Full Planning Application

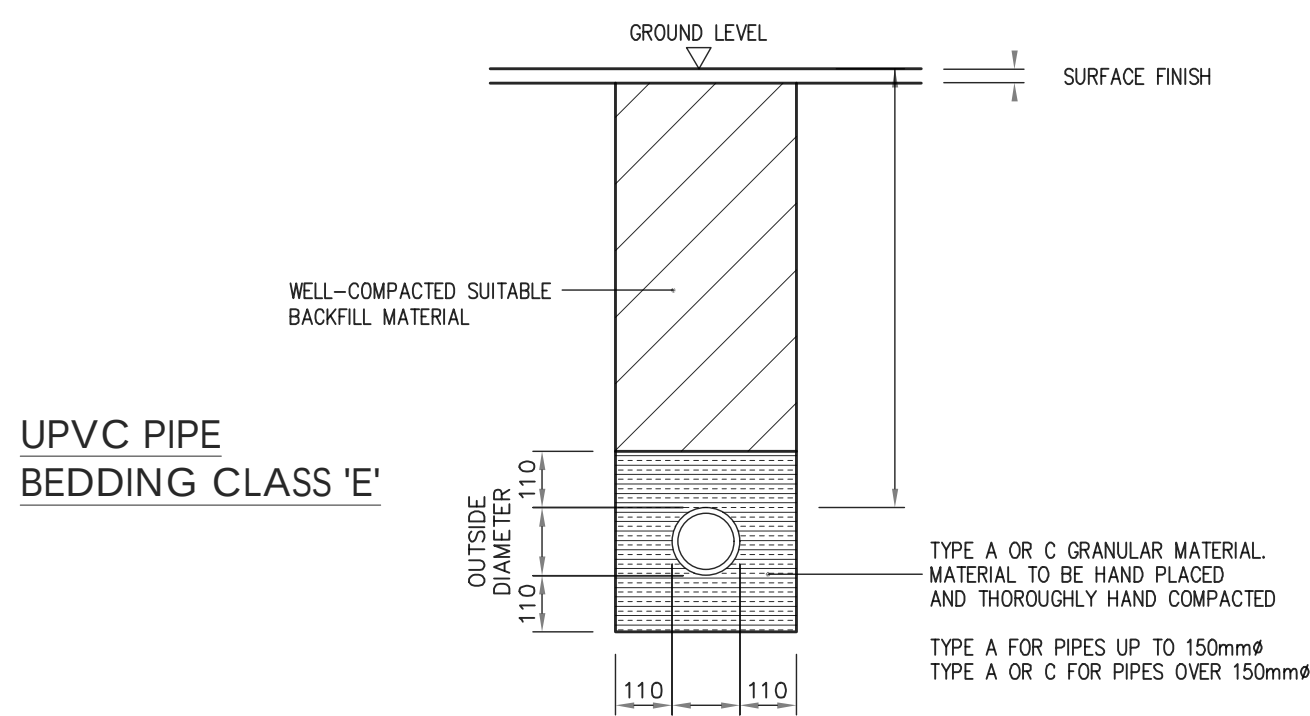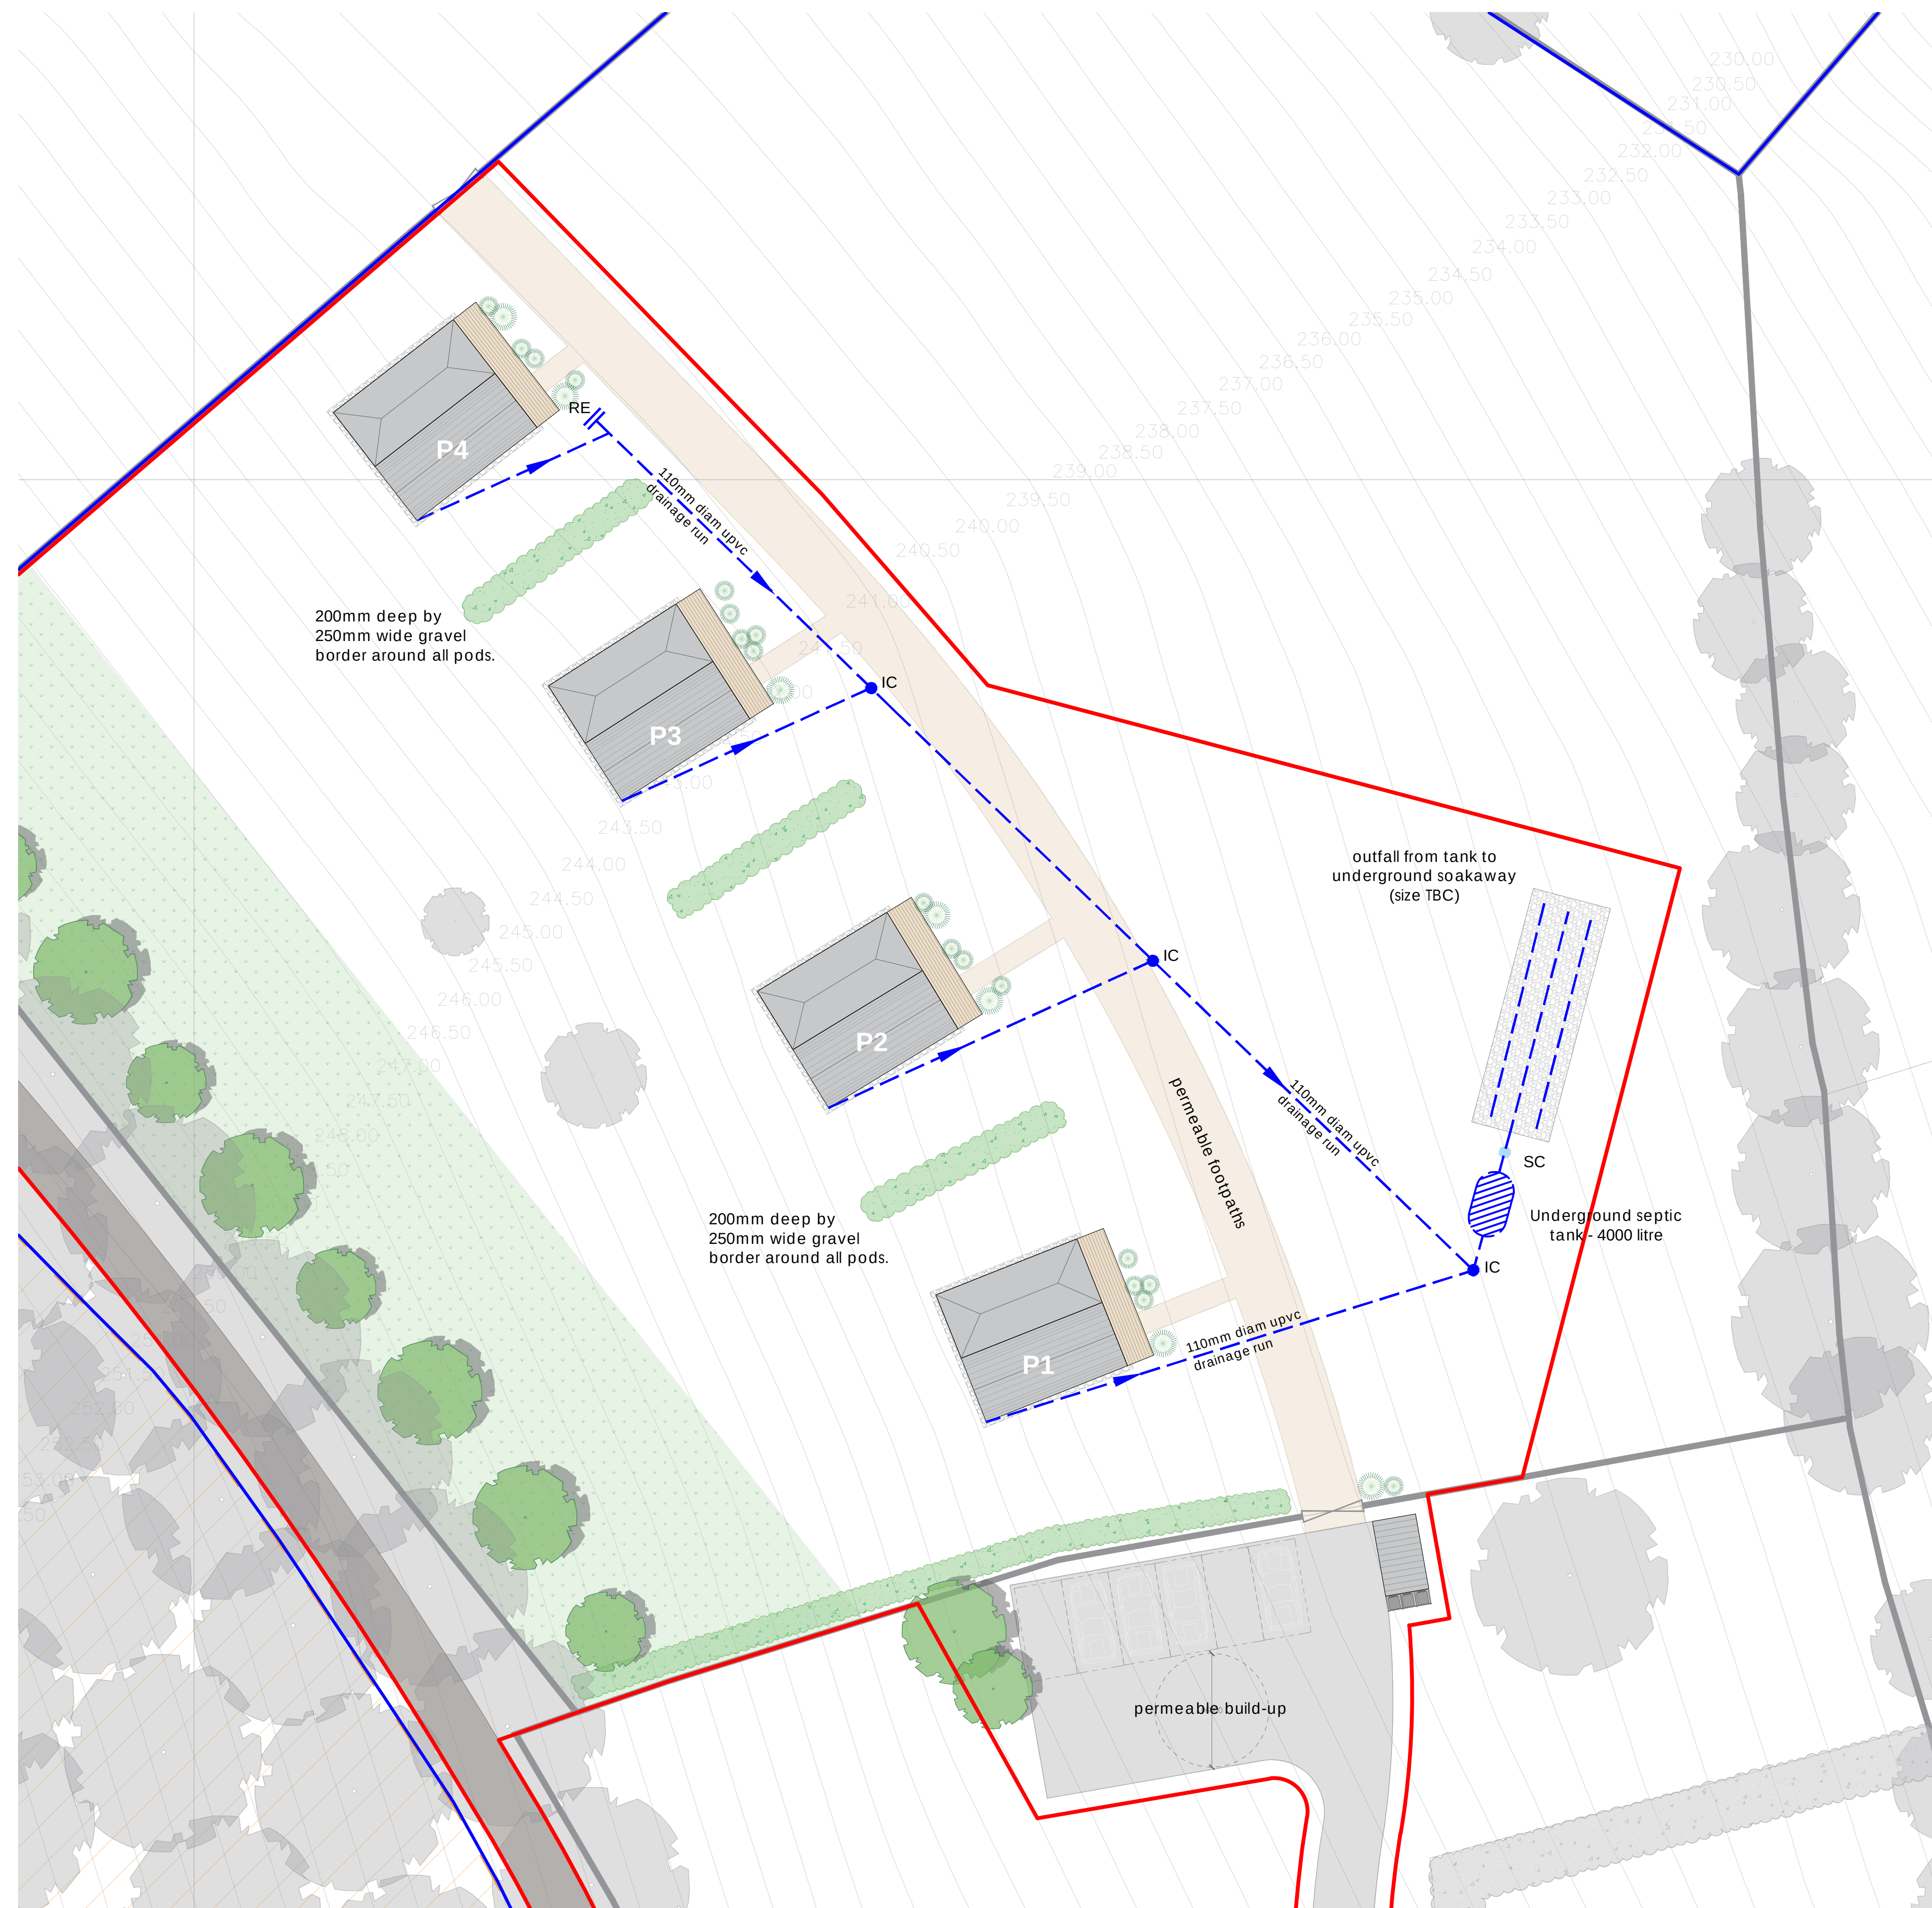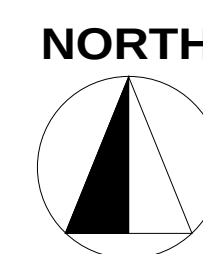

SCALE 1:20

All works to be carried out in accordance with the following:-

- UK water industry research Ltd. 'Civil Engineering Specification for the water Industry, 5th Edition.
- Building Regulations Section 'H'
- BE EN 752 Drain and Sewers Systems outside buildings.

- Foul Water: Falls in runs - 1:10 max - 1:60 min.
- All new drainage branches to be swept in direction of flow.
- All new drainage branches to be fitted with a RE.

SUDS

- All footpaths, vehicular track and parking area are to constructed with a porous build up on free draining stone.
- All pods and covered decking to have a 250mm wide by a min 200mm deep gravel border to both draining sides.

- OWNERSHIP BOUNDARY
AREA = approx. 7.95 ha.
- SITE BOUNDARY
AREA = 5,165 sqm.
- ANCIENT WOODLAND

