



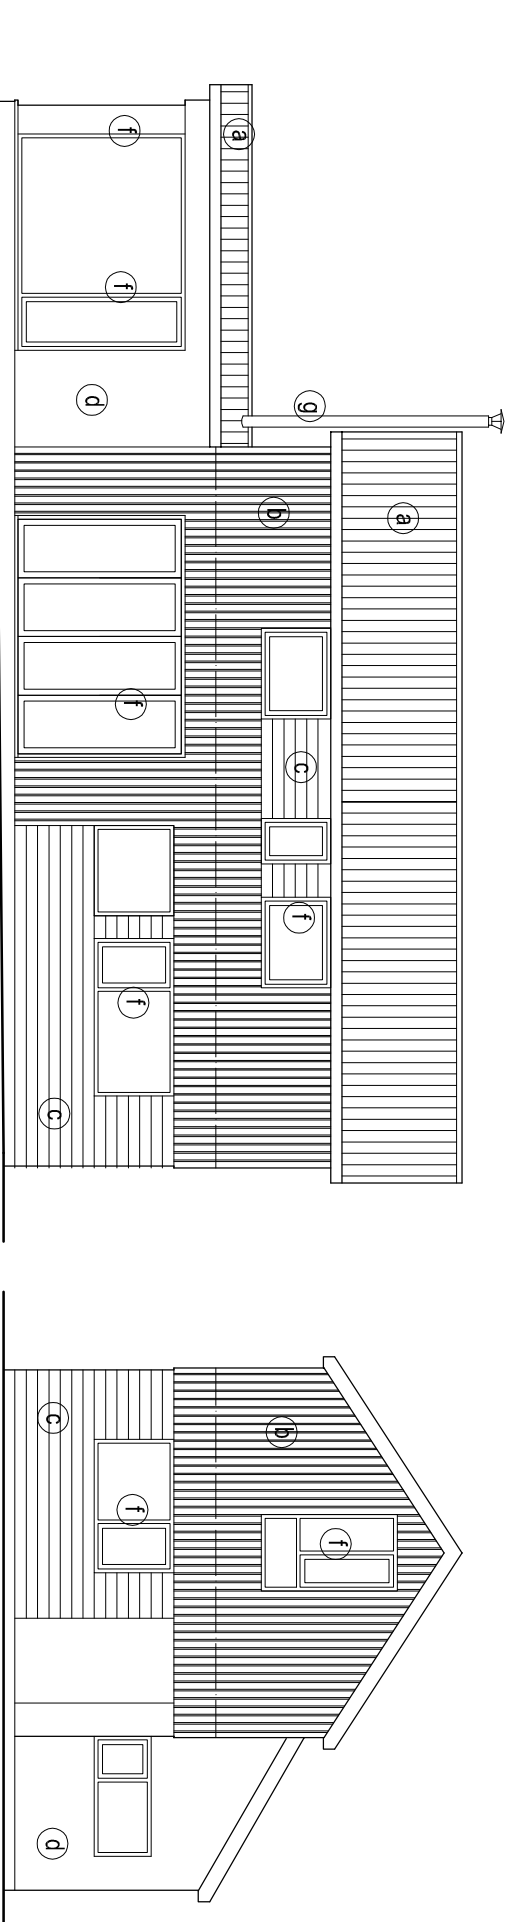


FRONT ELEVATION

END ELEVATION (S)

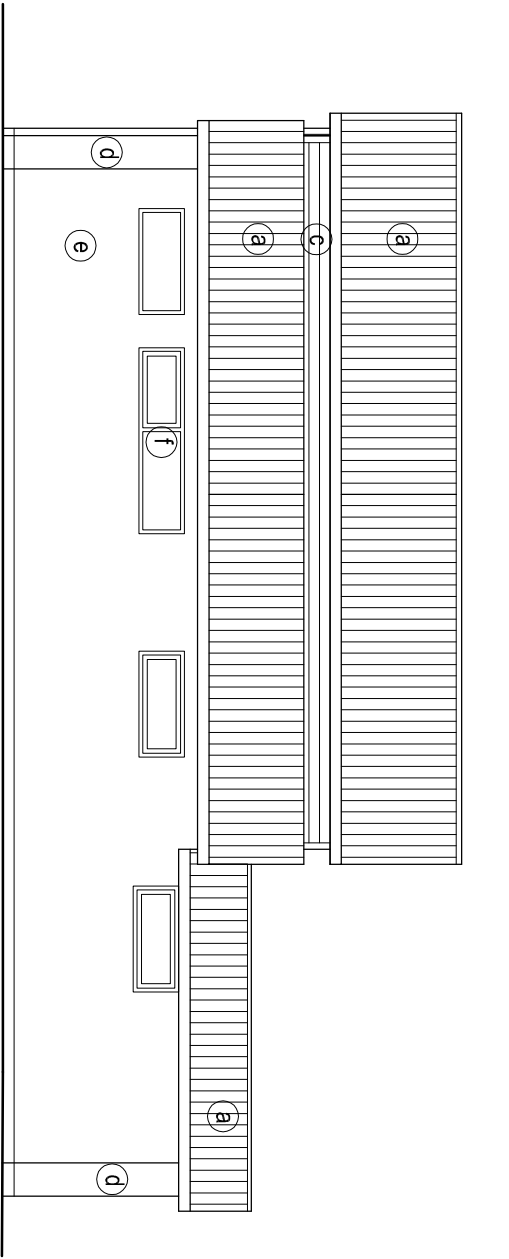

REAR ELEVATION

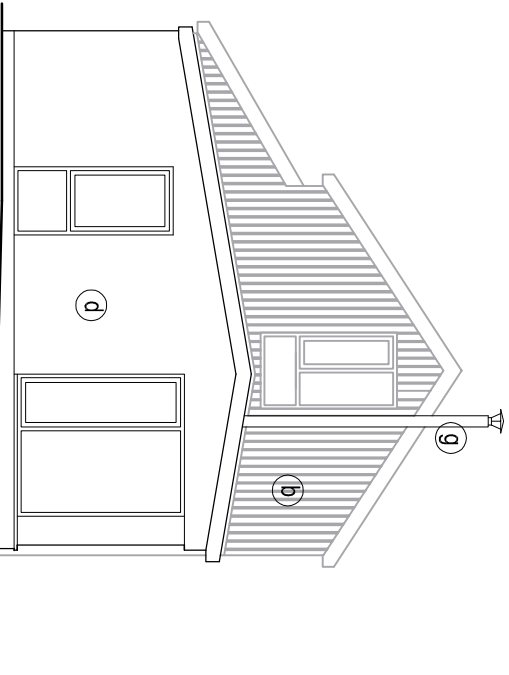

END ELEVATION (N)

- EXTERNAL MATERIALS KEY
- a black profiled metal roof sheeting with matching bargeboards & gutters
 - b natural vertical spruce boarding with shadow gaps
 - c natural spruce horizontal shiplap boarding
 - d white render
 - e fair-faced concrete block (natural colour)
 - f windows & doors generally black aluminium with matching corner trims
 - g black metal flue pipe with cowl



job Rose Cottage Barn, Rushton Spencer Conversion to Dwelling					
title Elevations as Proposed					
date 19.06.25	scale 1/100 @ A3	drawn by ..	dwg. no. RCB-05	rev. A	

Ian Ankers

architecture

Building and Design Consultants

Ryecroft Farm, Rushton Spencer, Macclesfield, SK11 0RP

t 01260 546944

e ian@ianankers.co.uk

w www.ianankers.co.uk