

Copyright of this drawing is vested in the Designer and it must not be copied or reproduced without consent.
Contractor to check site for any utility locations that may affect any proposals prior to commencement on site.
Contractor to check any site dimensions prior to commencement on site.
Client responsible for arranging any party wall agreements.

Rev. Drawn Comments

Date




Existing front elevation
Scale 1:100





Existing side elevation
Scale 1:100




Existing rear elevation
Scale 1:100

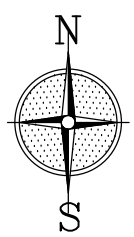


Site location plan
Scale 1:2500

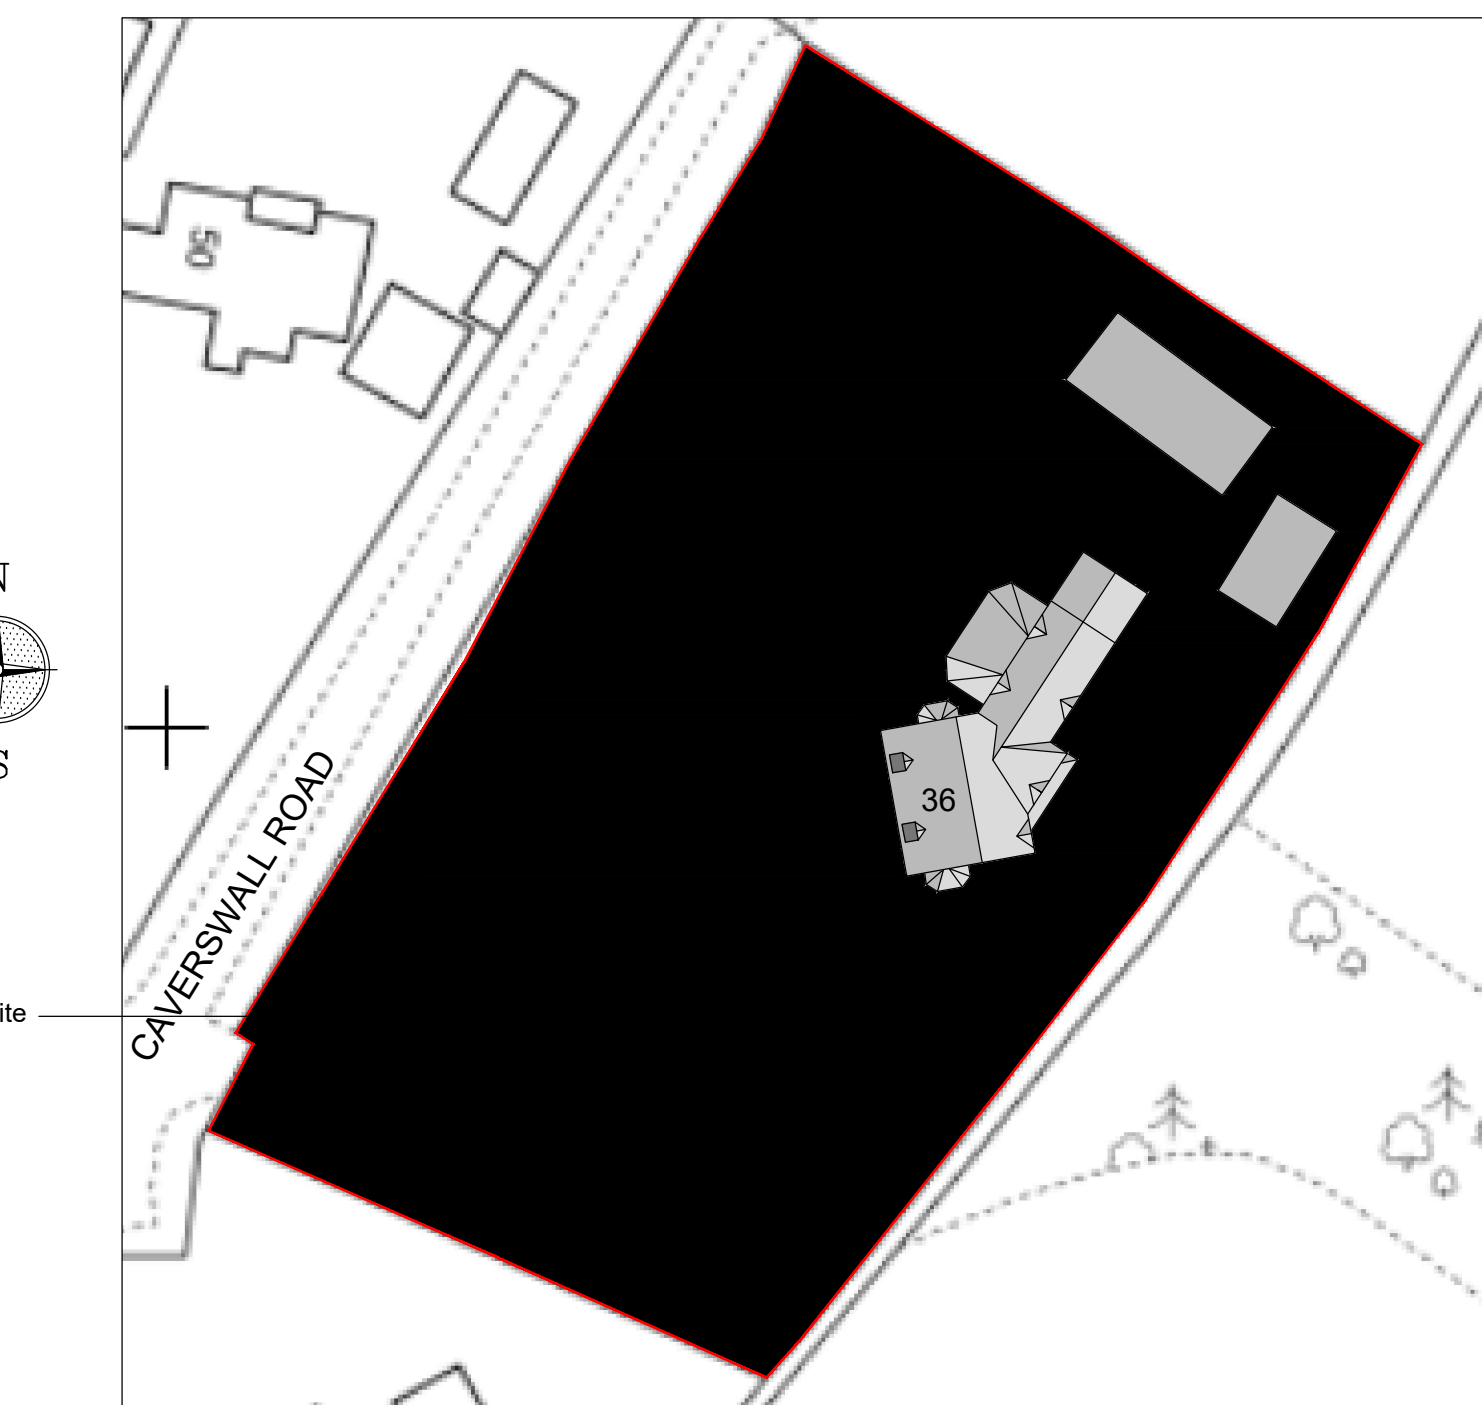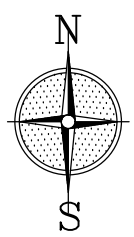

Site plan
Scale 1:500

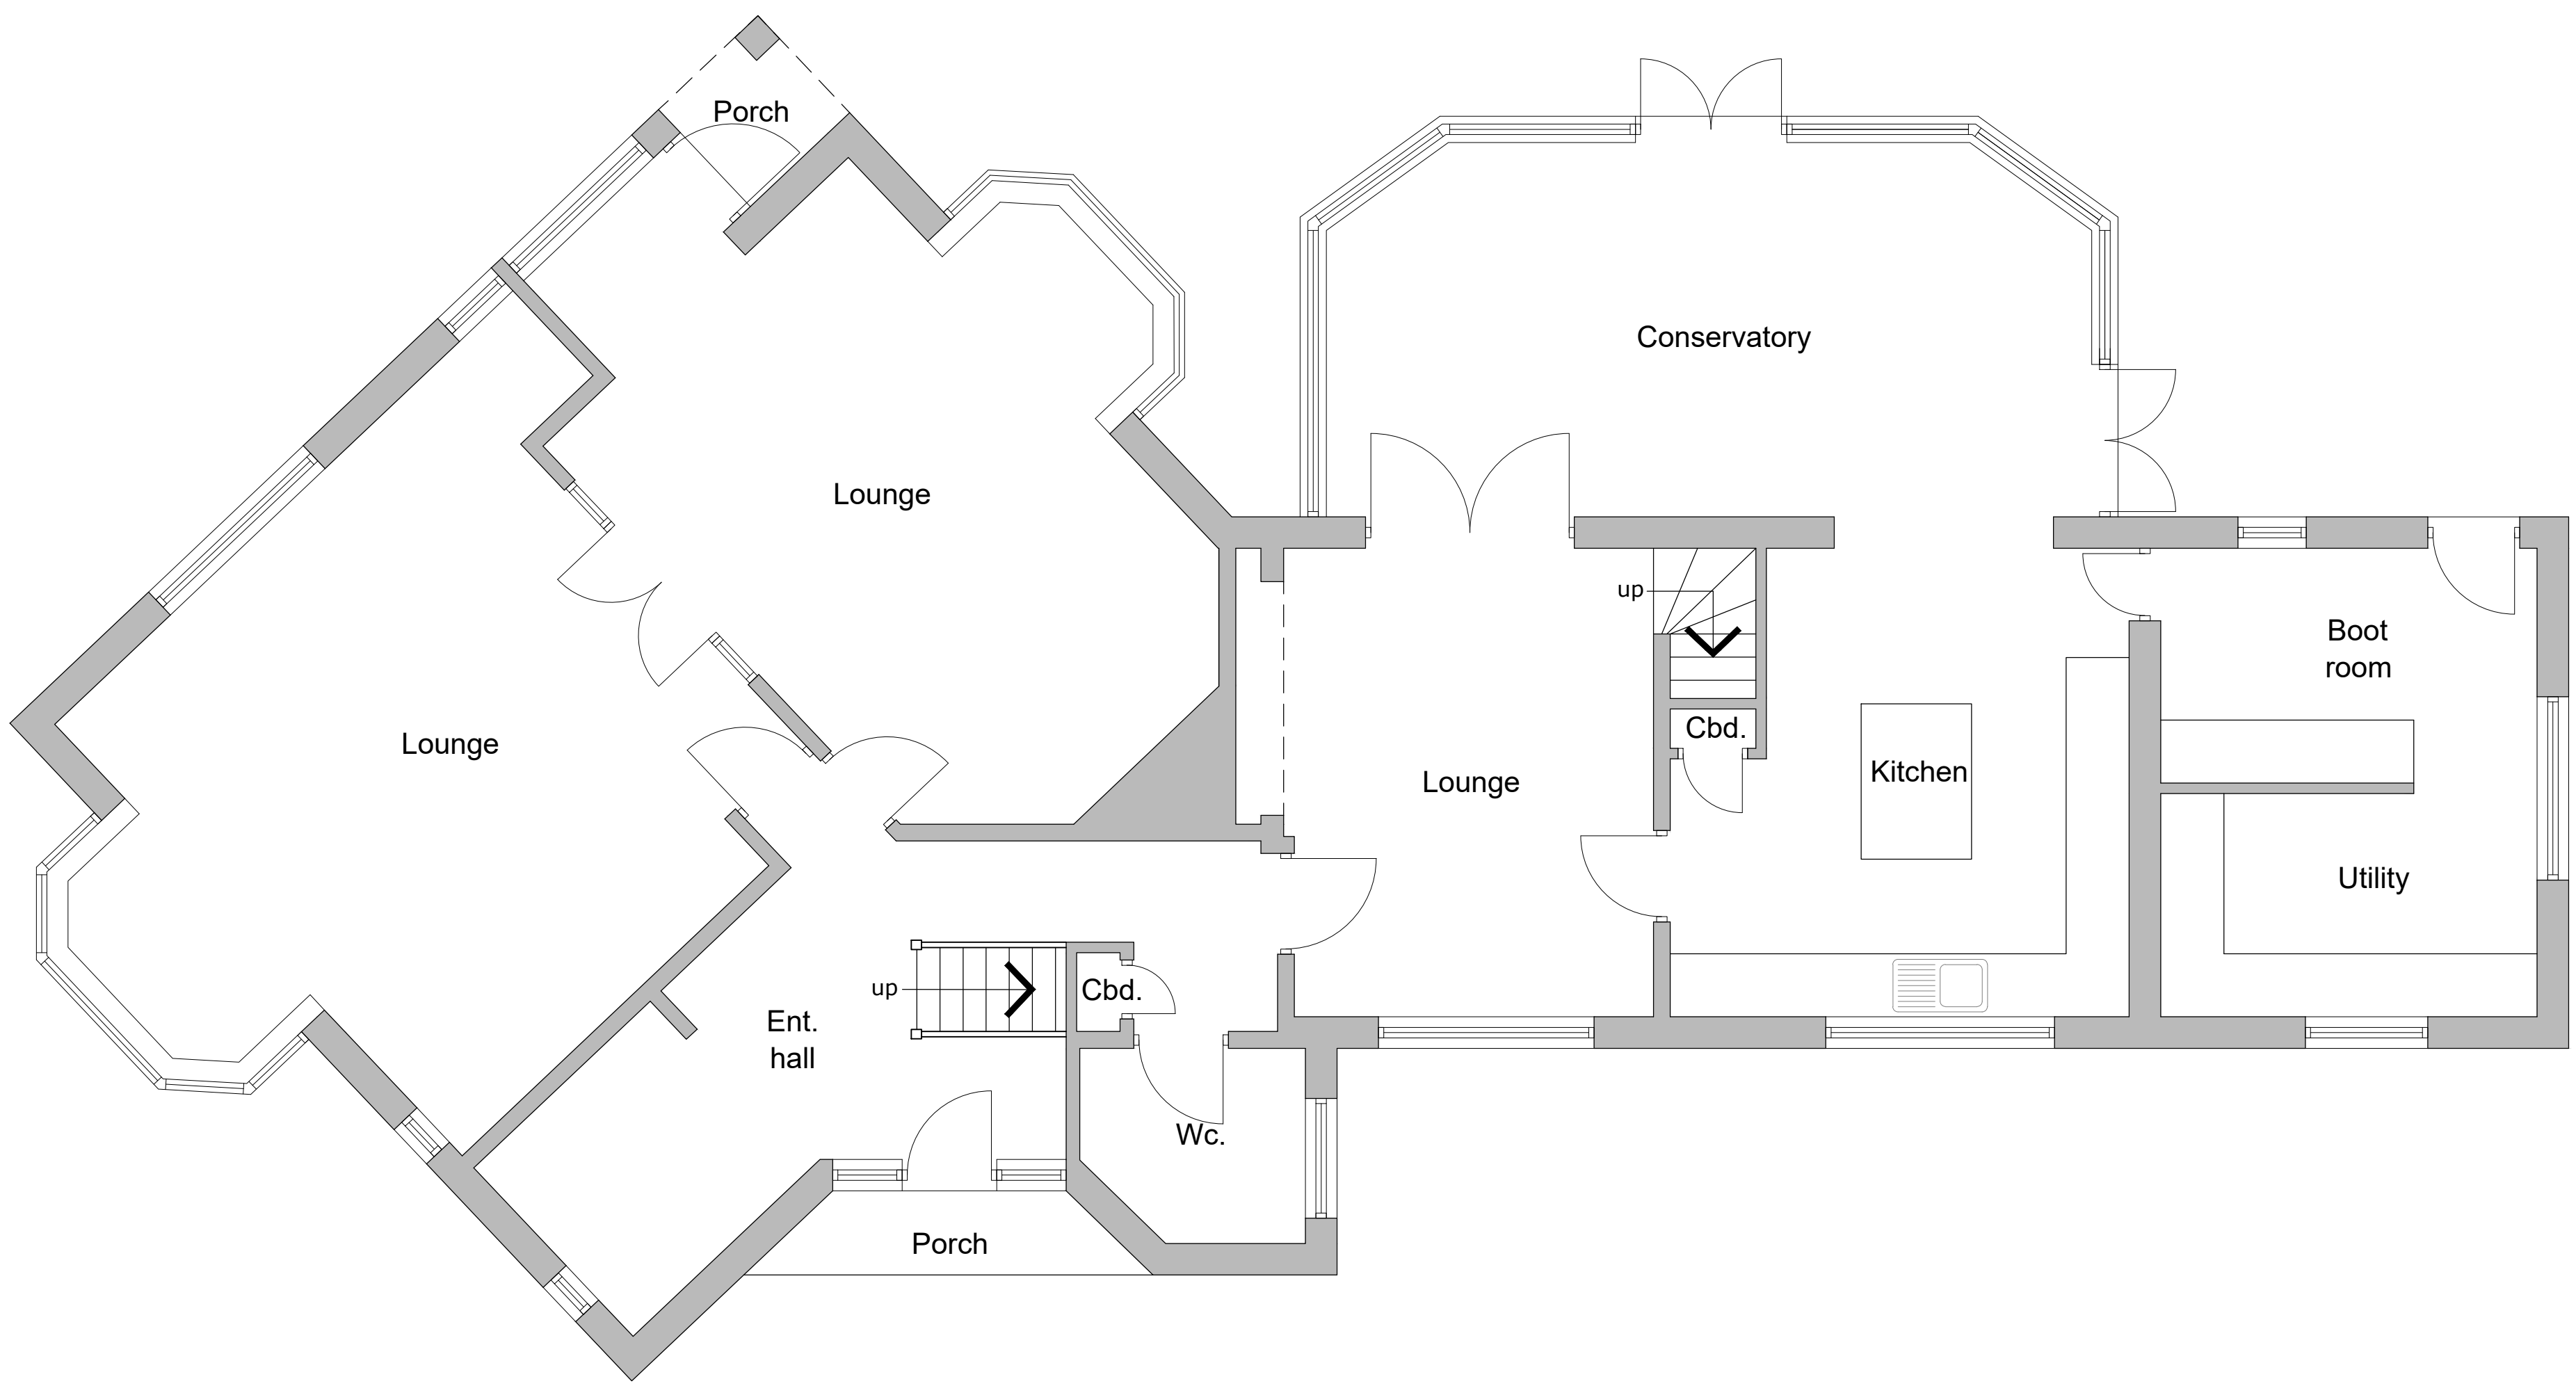

Existing ground floor plan
Scale 1:50

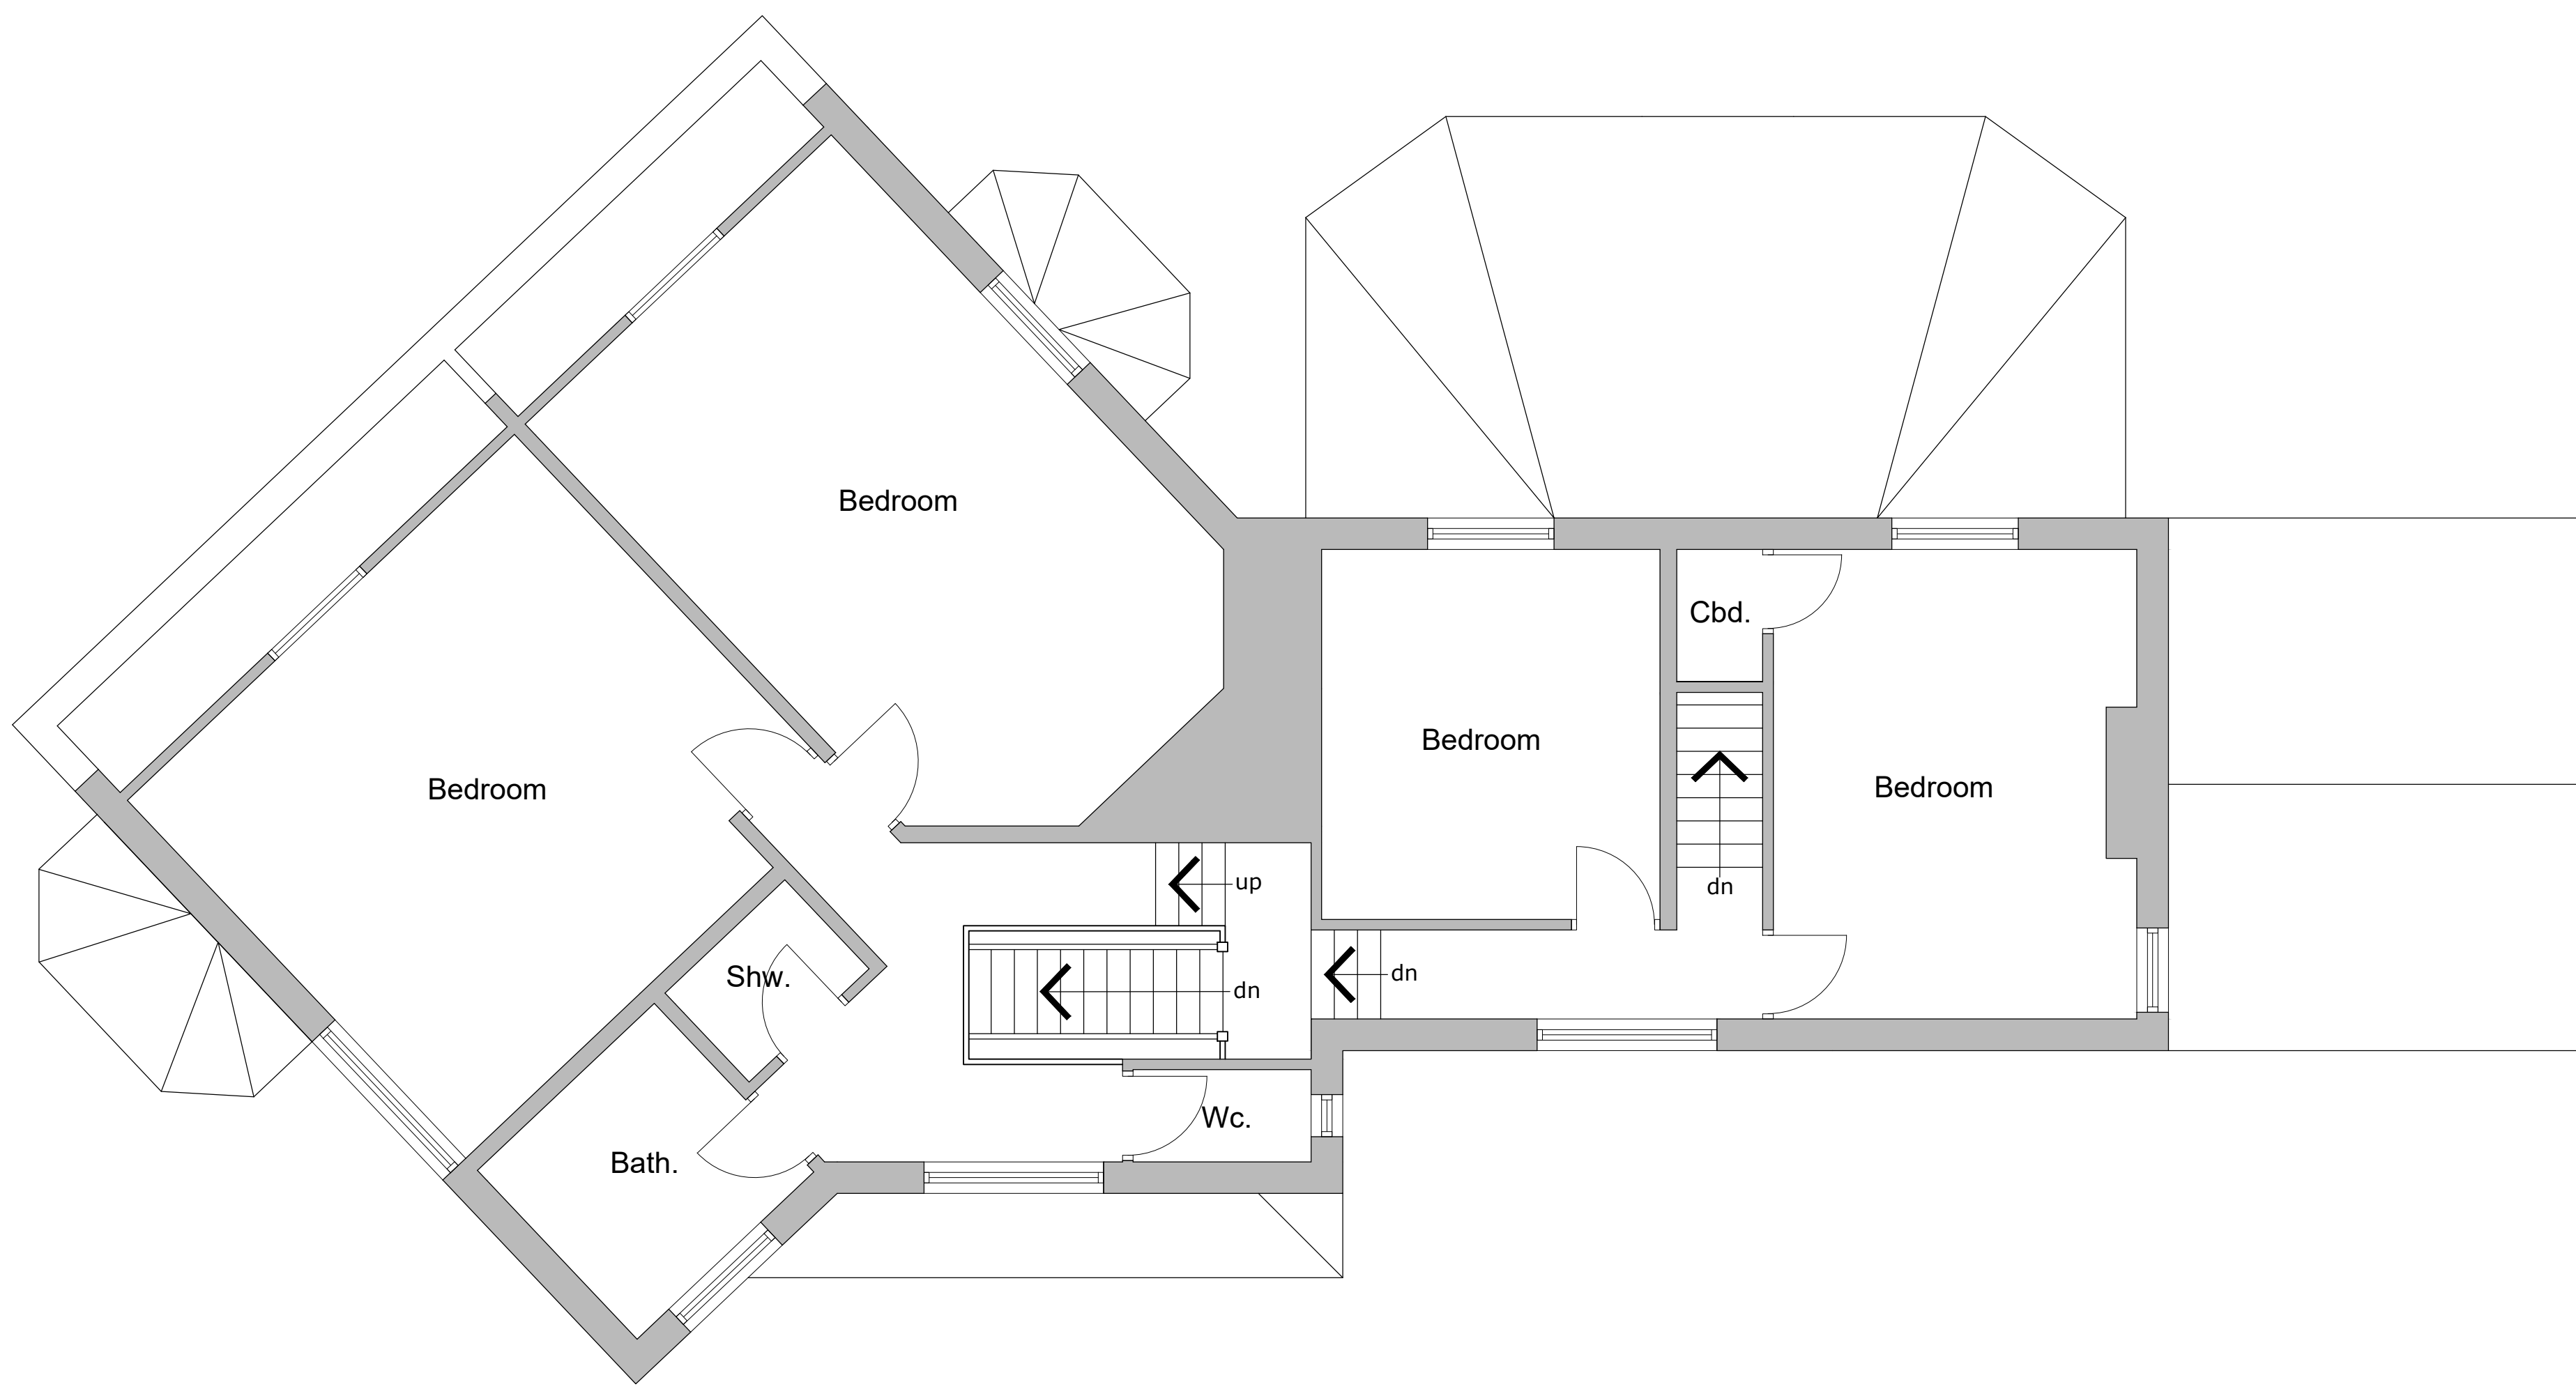

Existing first floor plan
Scale 1:50

Reproduced from the
Ordnance Survey map with the permission of Ordnance
Survey on behalf of The Controller of Her Majesty's
Stationery Office
Licence No. AL 100001834



Tel: 07895599667
Email: info@MEDesignsolutions.co.uk
www.MEDesignsolutions.co.uk

Client:	MR & MRS WILCOX		
Project:	PROPOSED ALTERATIONS & EXTENSION TO 36 CAVERSWALL ROAD, BLYTHE BRIDGE, ST11 9BG		
Title:	EXISTING PLANS & ELEVATIONS		
Status:	PLANNING PERMISSION		
Date:	JUNE 2025	Drawn:	ME
Scale:	AS SHOWN	Checked:	
Project No:	100-01	Drawing No:	
		Rev:	
Copyright ©ME Design Sol. 2019. All rights reserved.			