


Rev	Down	Comments	Date
A	TX	T1 added	20/06/25

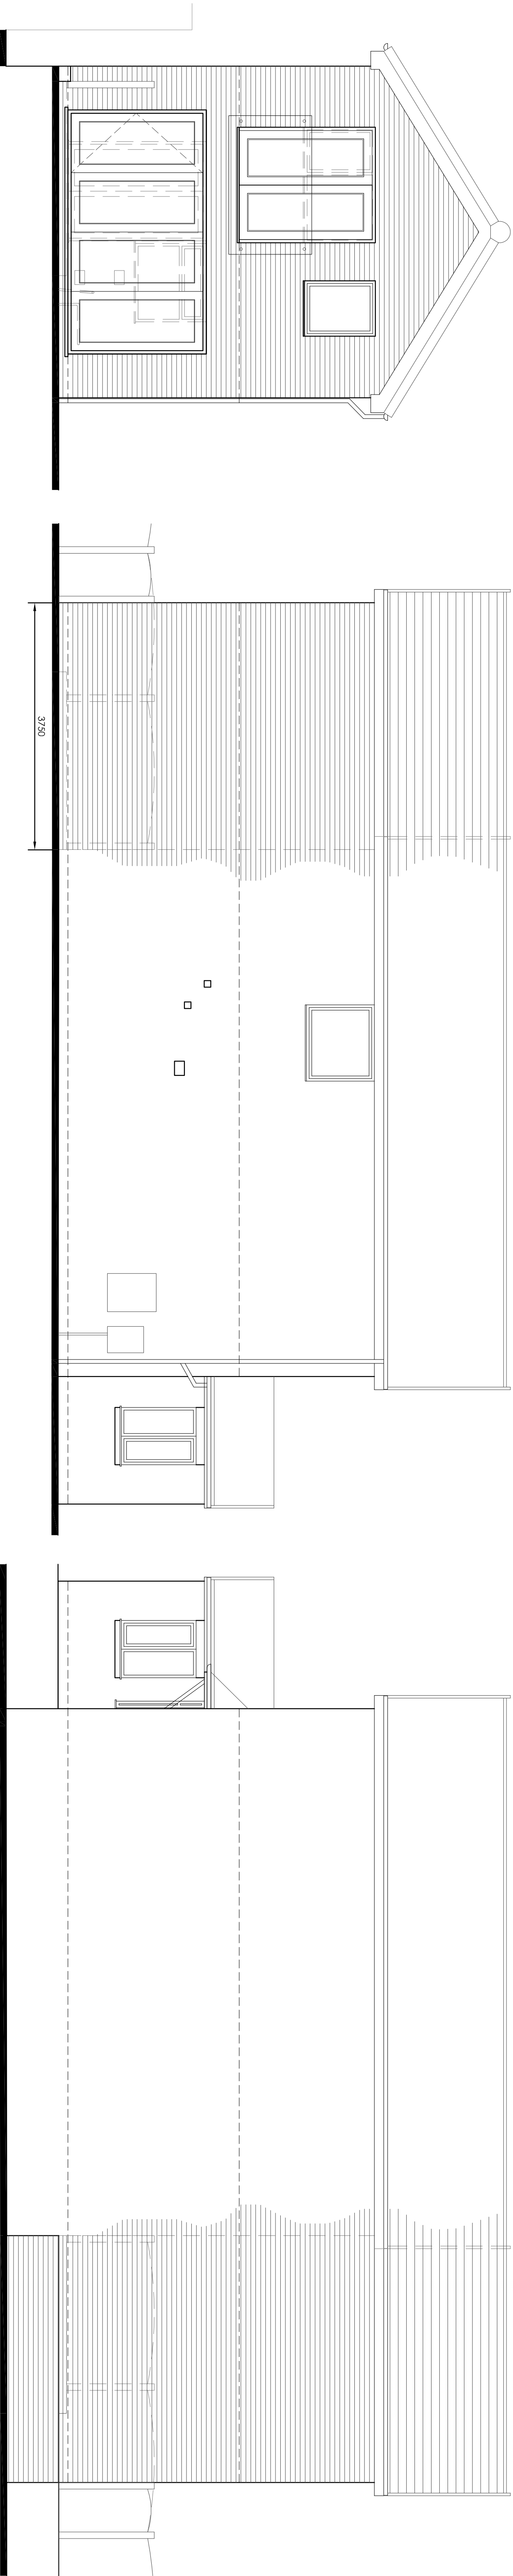


REAR ELEVATION 1:50

SIDE ELEVATION 1:50


SIDE ELEVATION 1:50

T1 - Tree to be removed

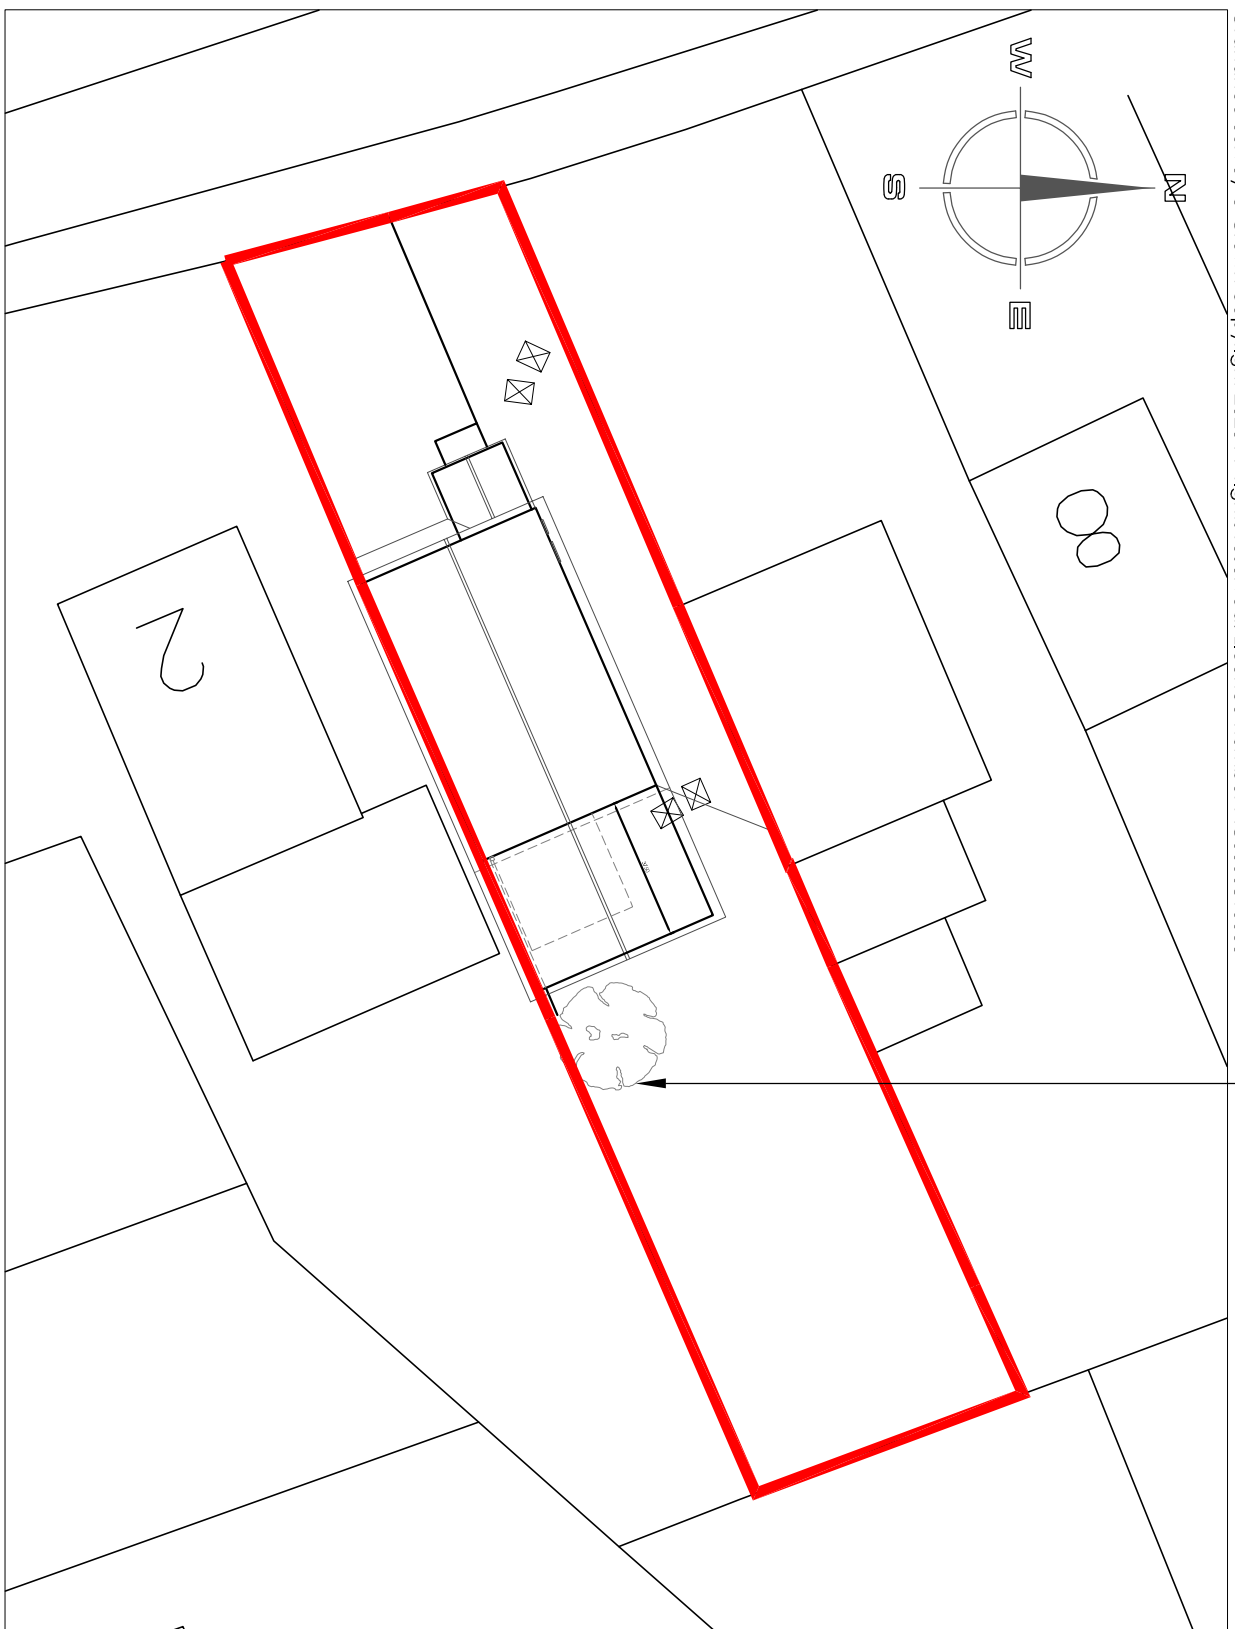


SITE PLAN 1:200


Ordnance Survey © Crown copyright 2025. All rights reserved. Licence number AC0000810055

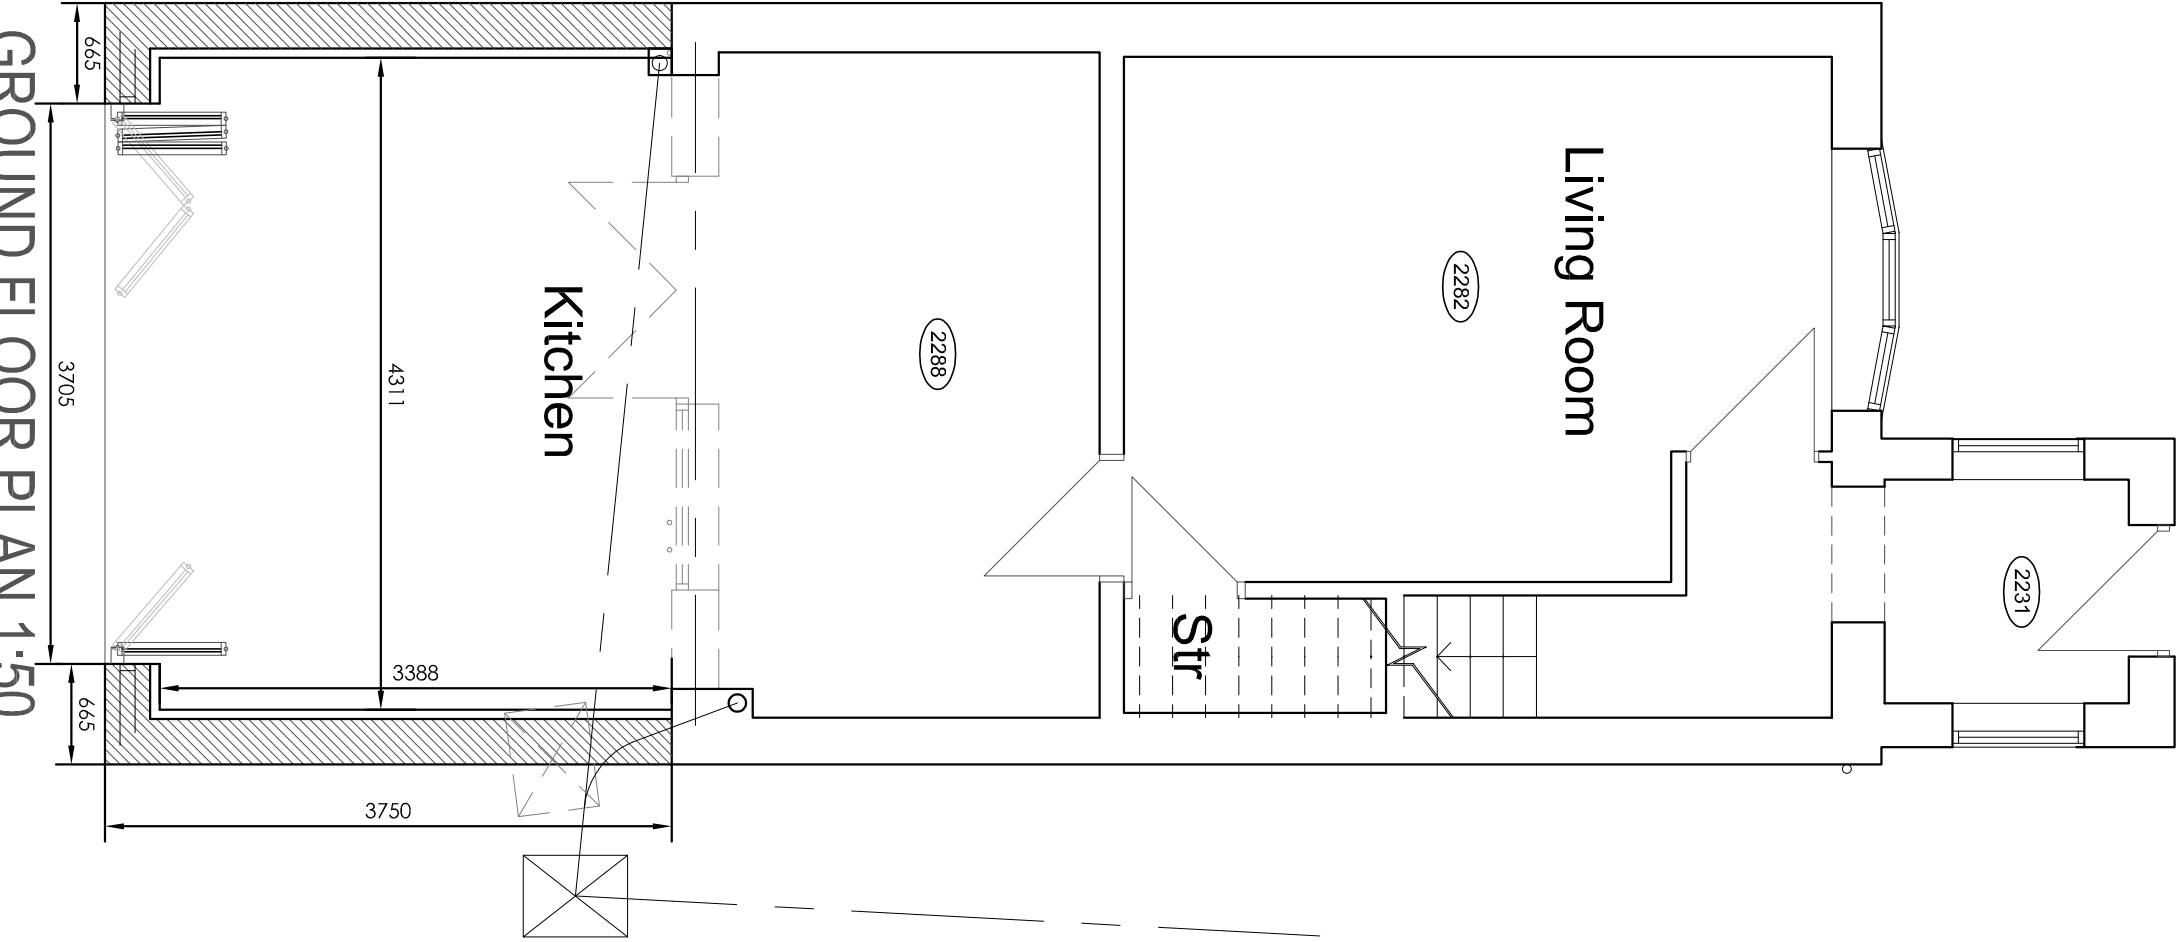

GROUND FLOOR PLAN 1:50

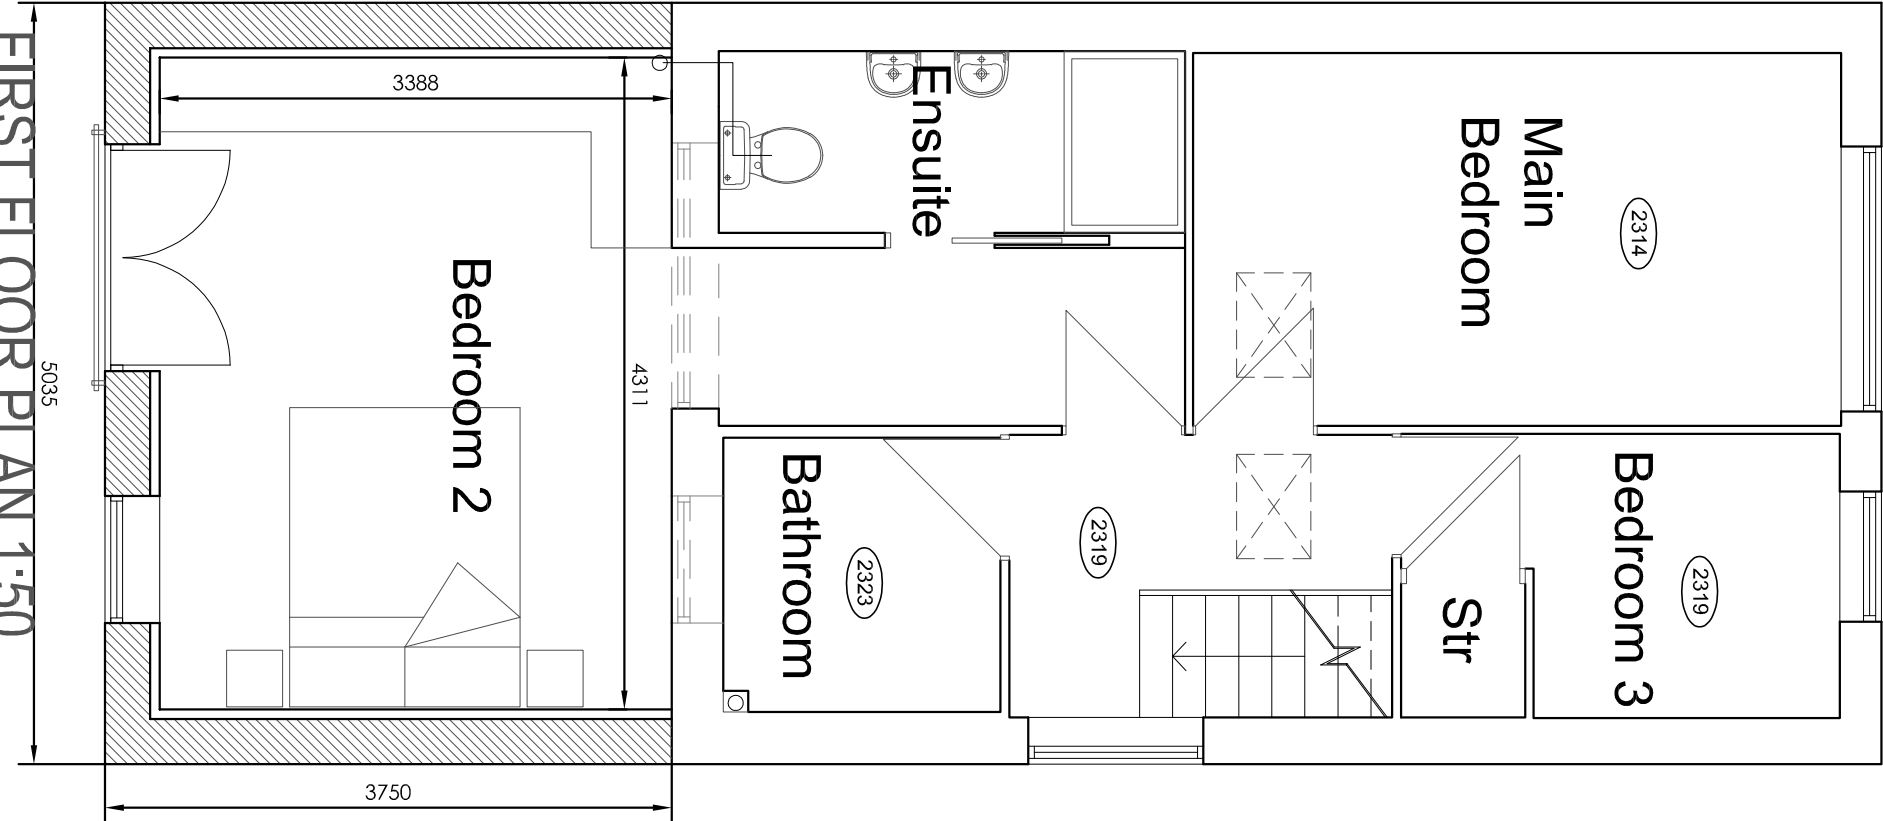

FIRST FLOOR PLAN 1:50

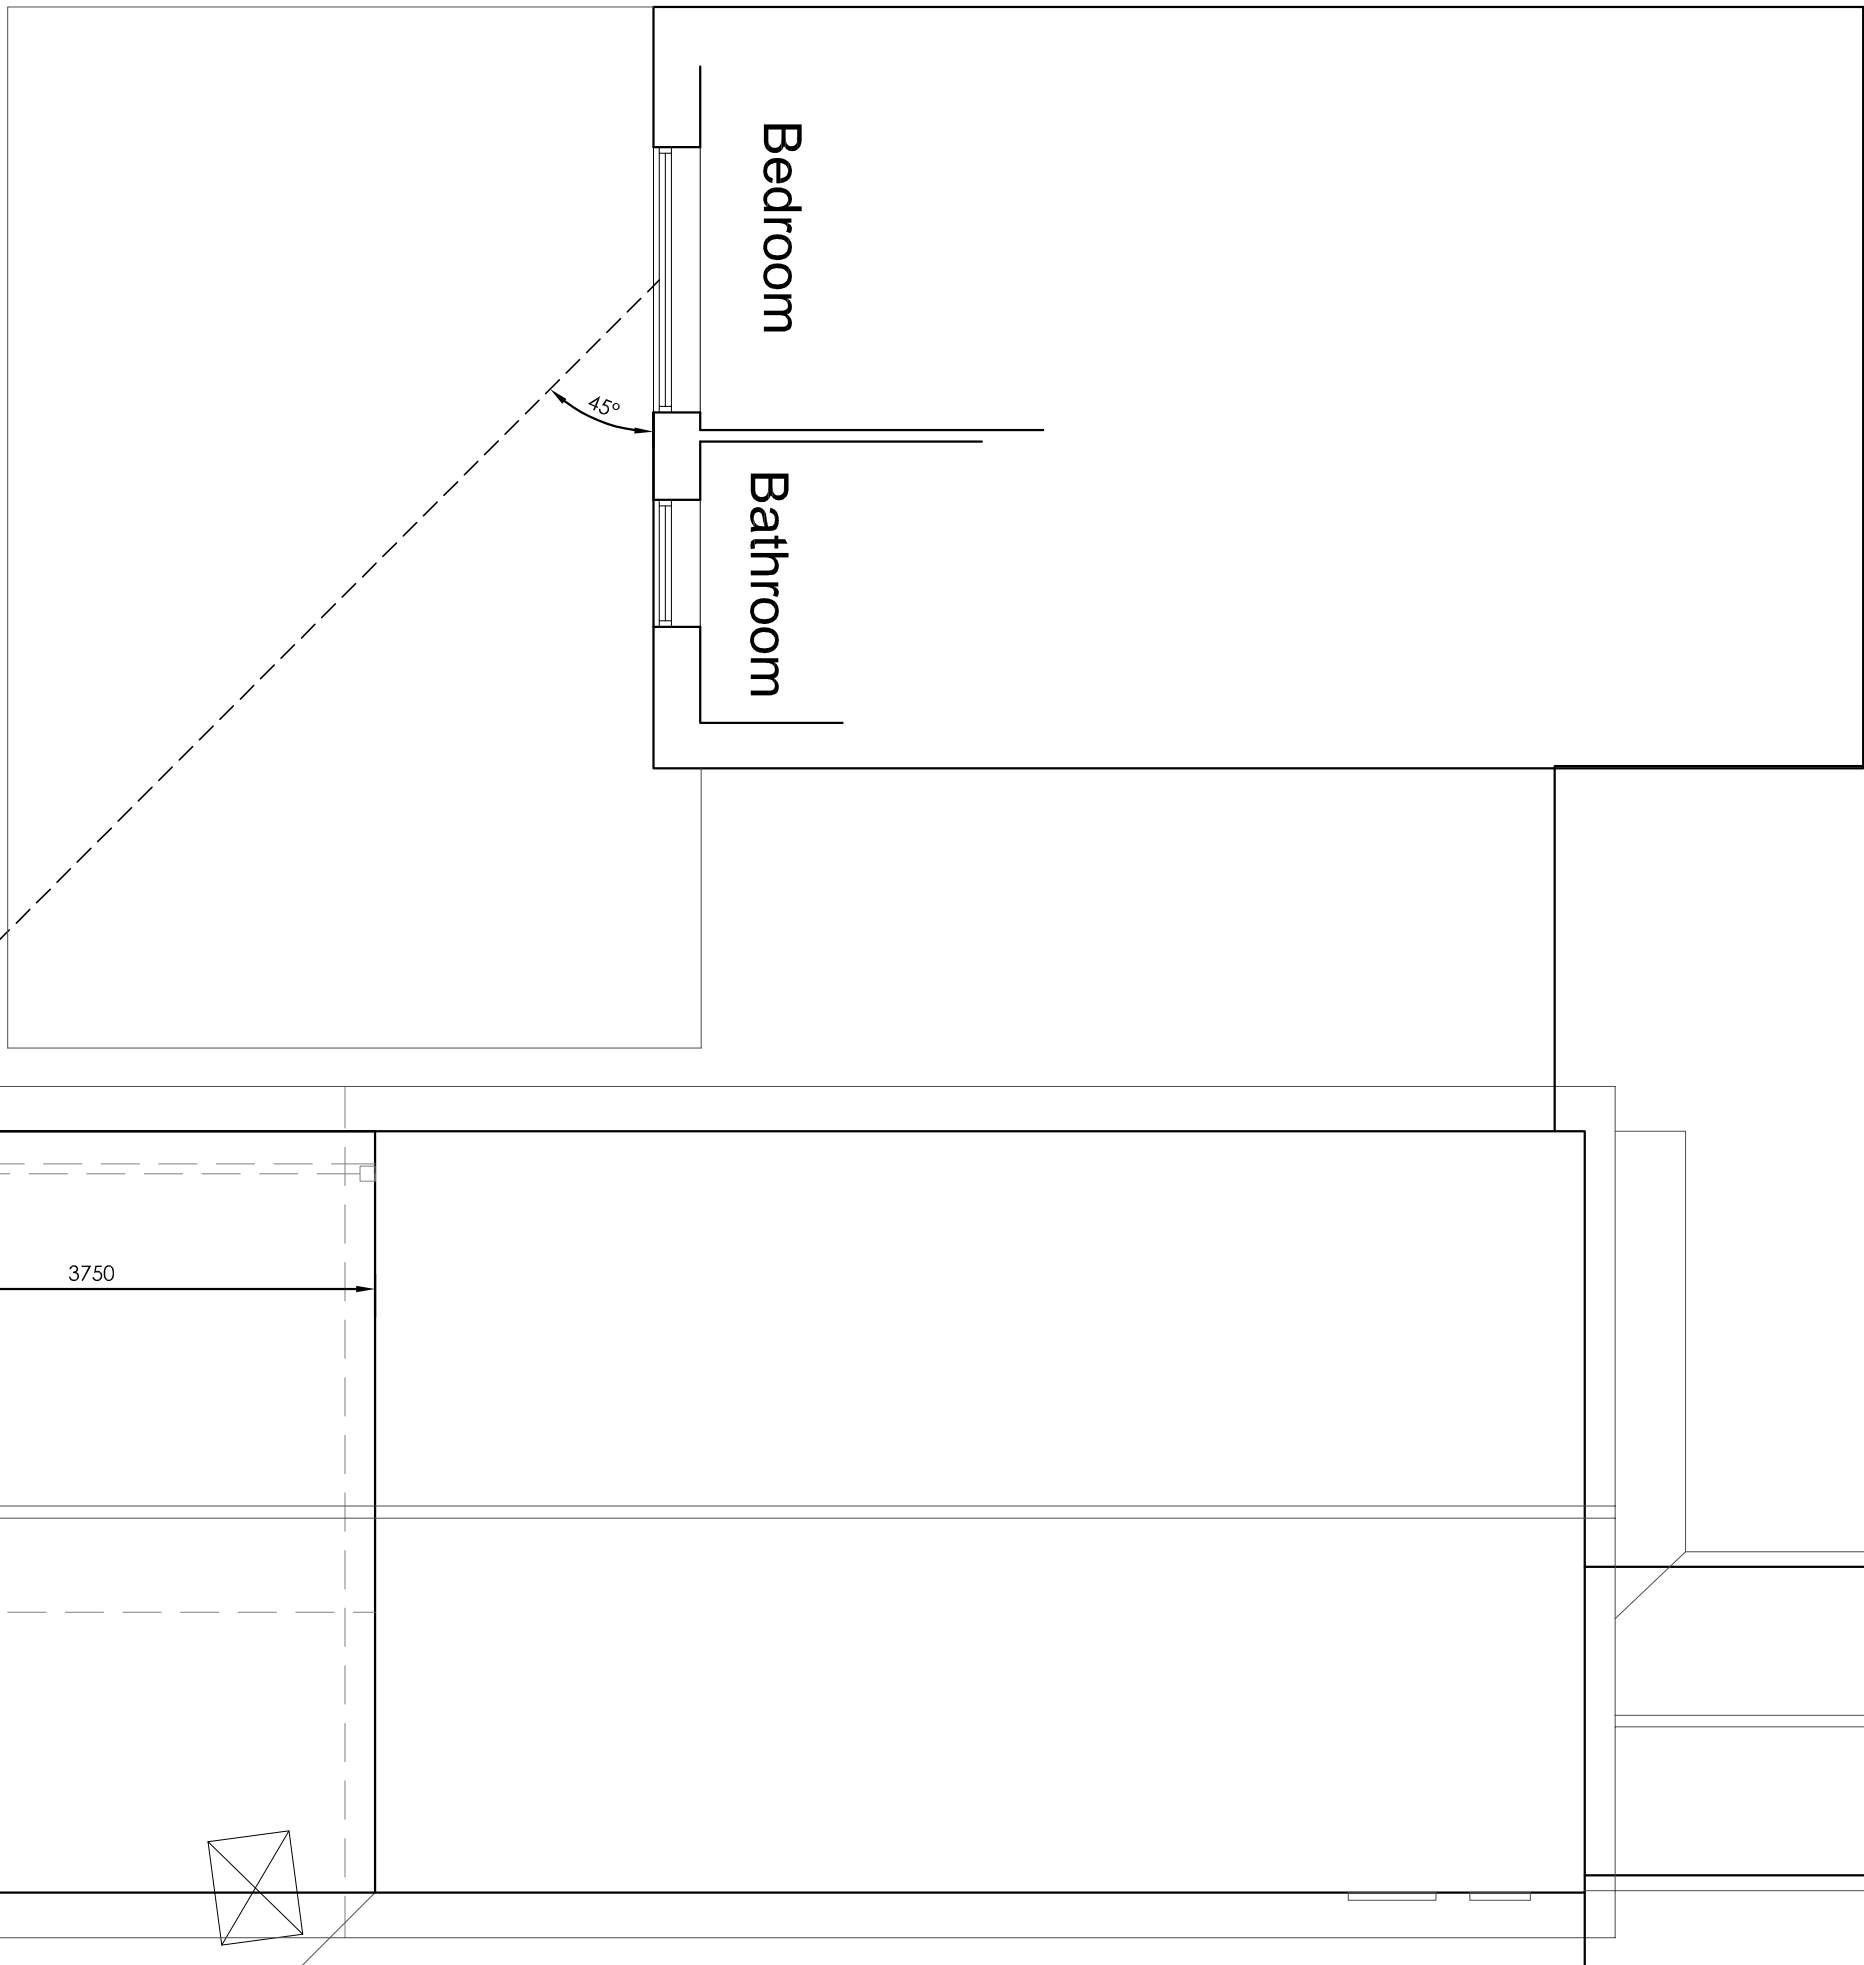

SITE LAYOUT 1:50



SITE LOCATION PLAN 1:1250

Hewitt&Carr Architects
A. Design & Drawings
T. 01467 715889
E. enquiries@hccarchitects.co.uk
W. www.hccarchitects.co.uk

Client
MR OLIVER JAMES SUTTON AND
MISS ELLE MAE BALL
Project
PROPOSED 2 STOREY REAR EXTENSION AT
4 HAZEL HURST DRIVE CHEDDLETON
ST13 7HB
Title
PLANS AND ELEVATIONS AS PROPOSED

Date
PLANNING
MARCH 2025
Scale @A1 AS NOTED
Checked
NNC

Project No.
01467-PL(0)02
Drawing No.
Rev
A