


Site Plan

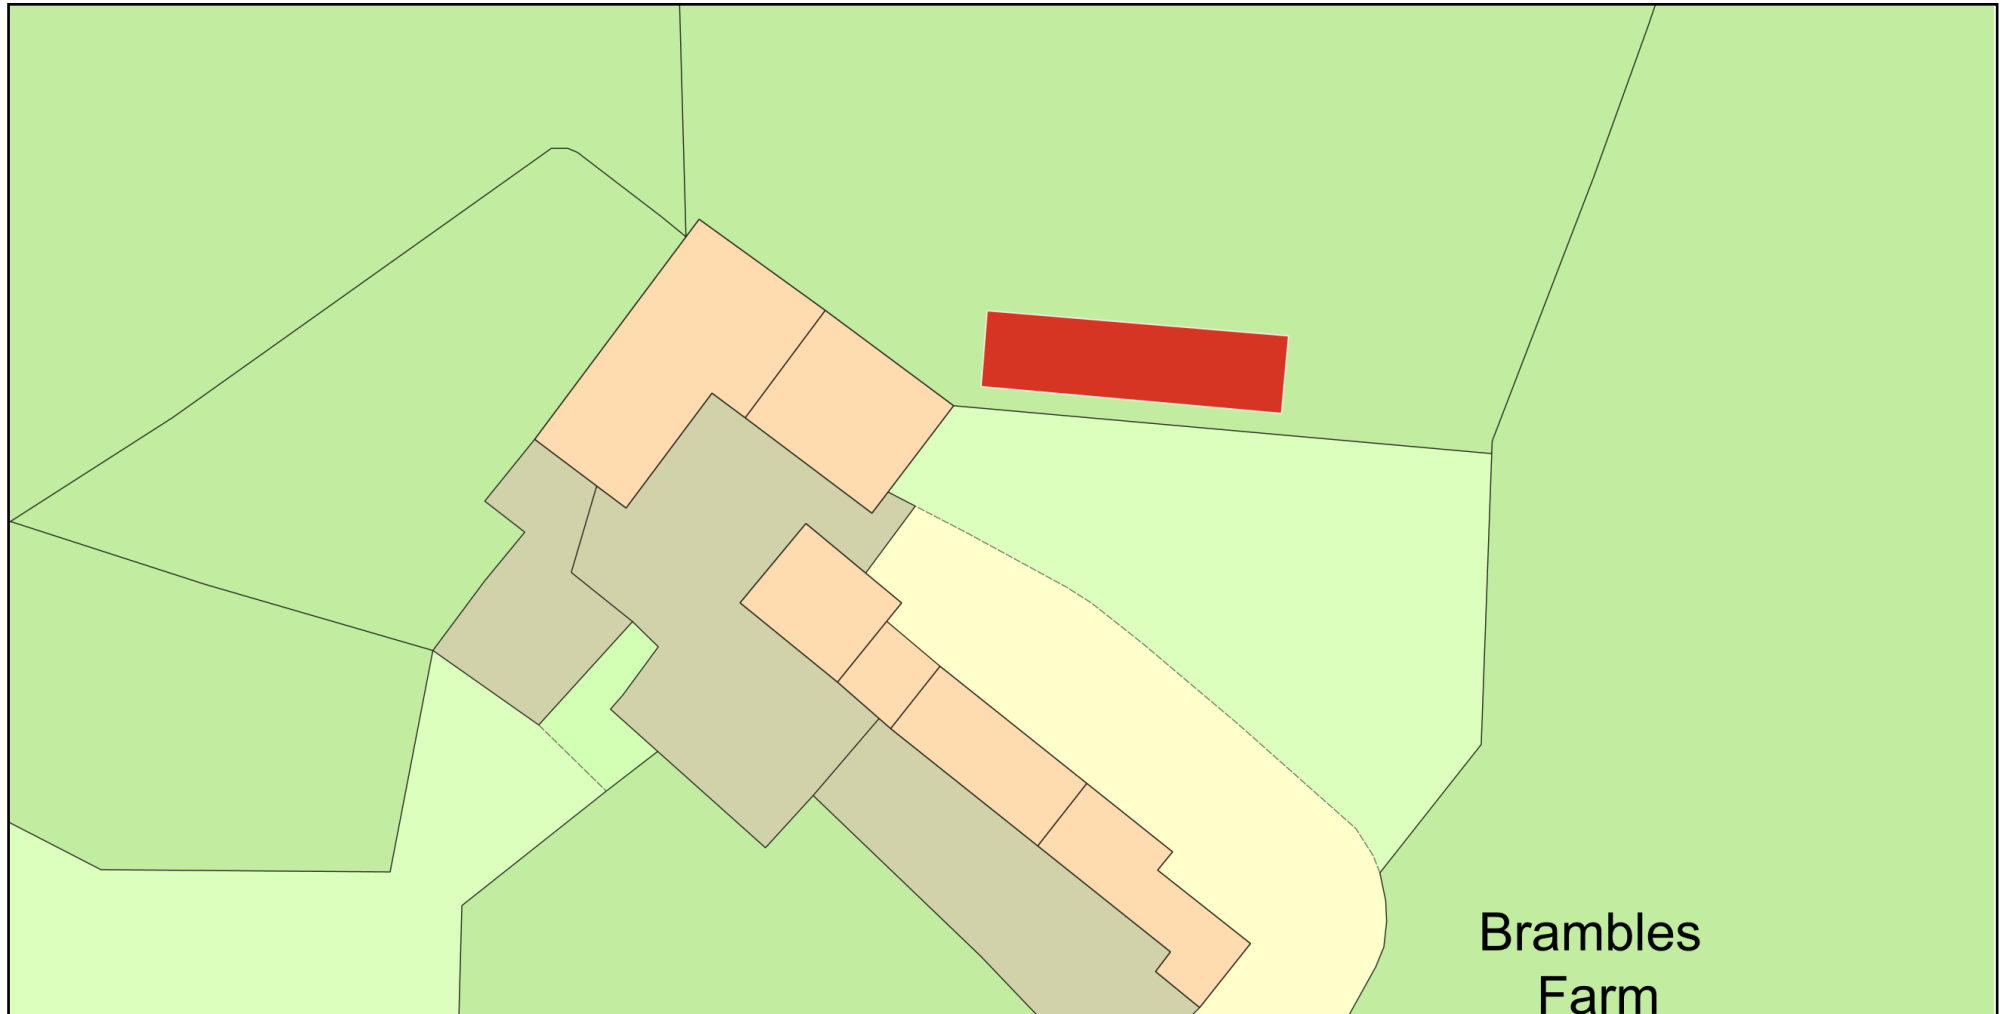

0 20
Metres



Plan Produced for: SMD/2025/0198

Date Produced: 01 Jul 2025

Plan Reference Number / Project ID: TQRQM25182190000805 / 2025/0198

Scale: 1:500 @ A4

© Crown copyright and database rights 2025 OS 100042766