




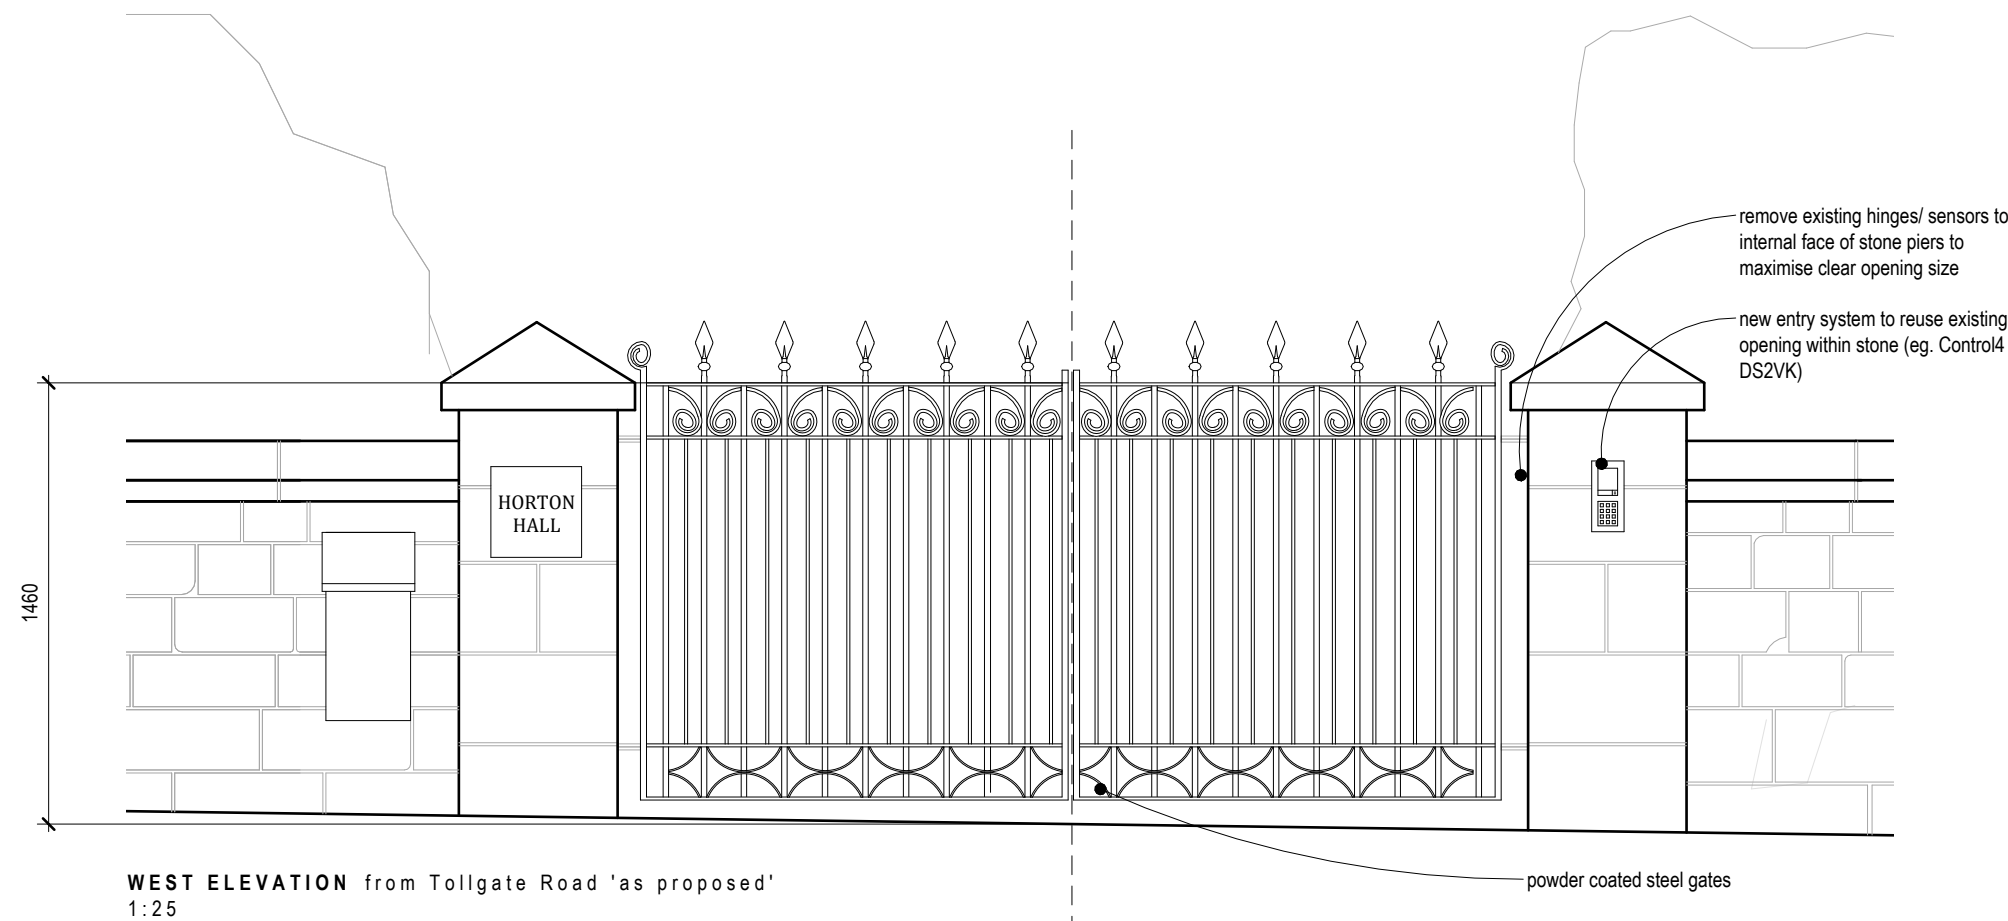


WEST ELEVATION from Tollgate Road 'as proposed'
1:25

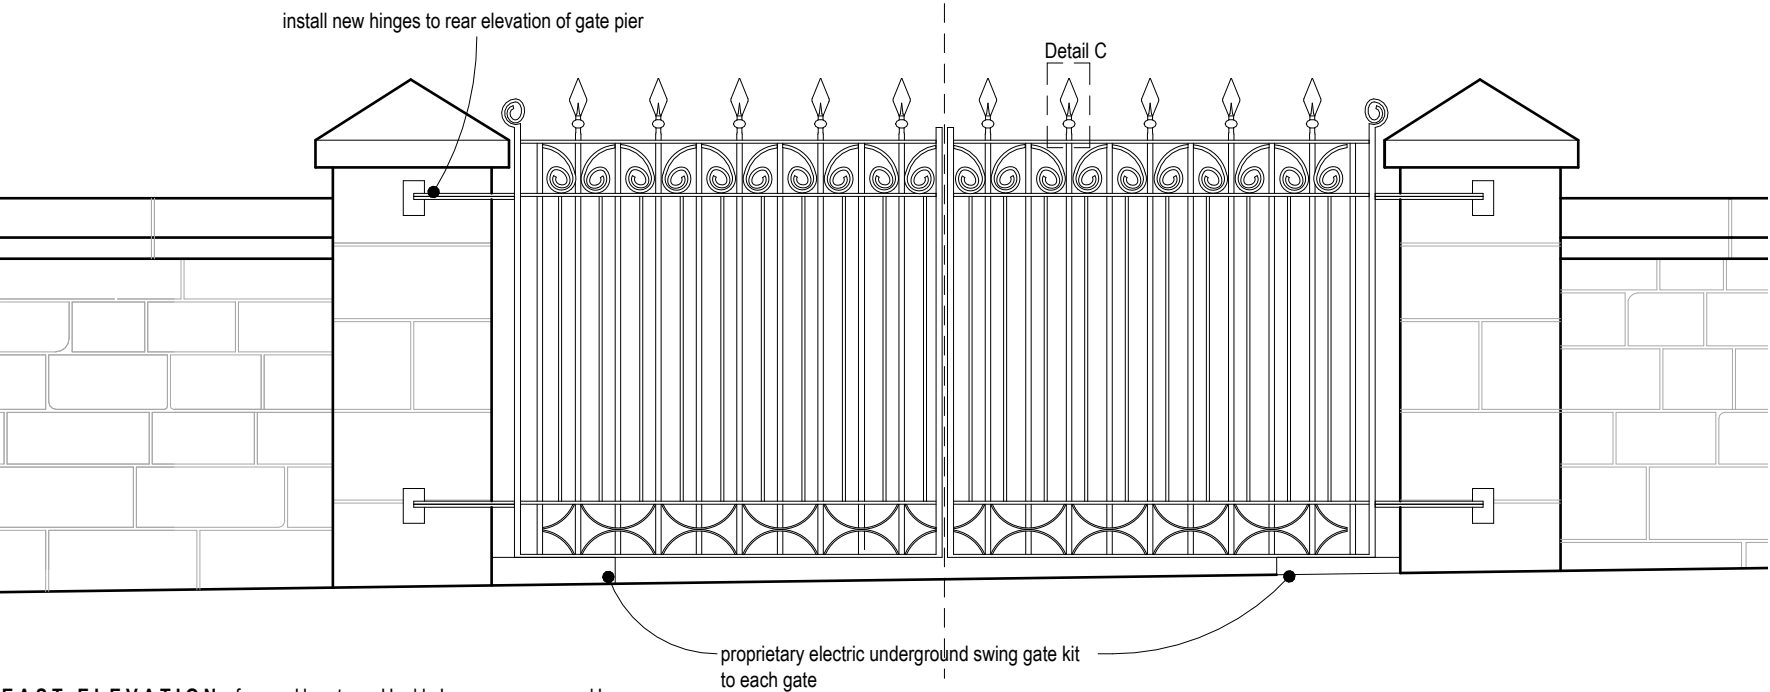


EAST ELEVATION from Horton Hall 'as proposed'
1:25

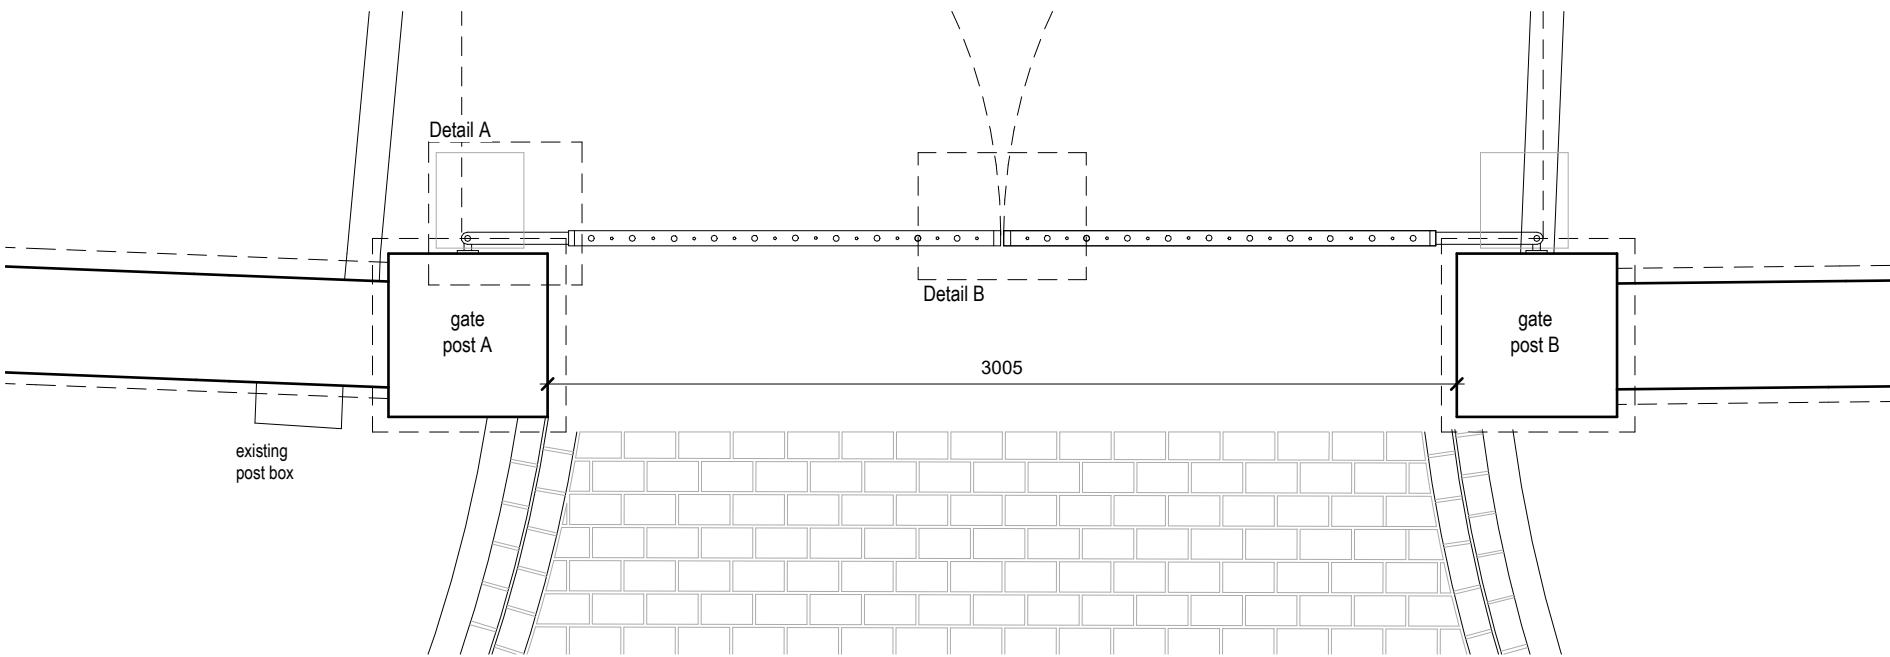



WEST ELEVATION from Tollgate Road 'as proposed'
1:25

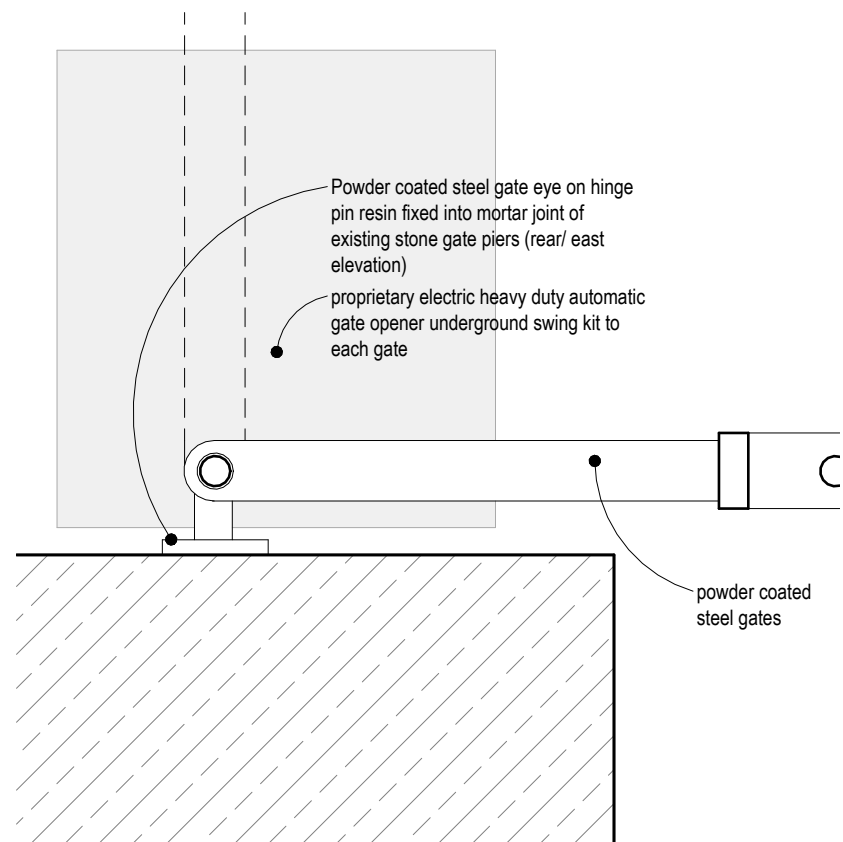


DETAIL A: hinge plan
1:5

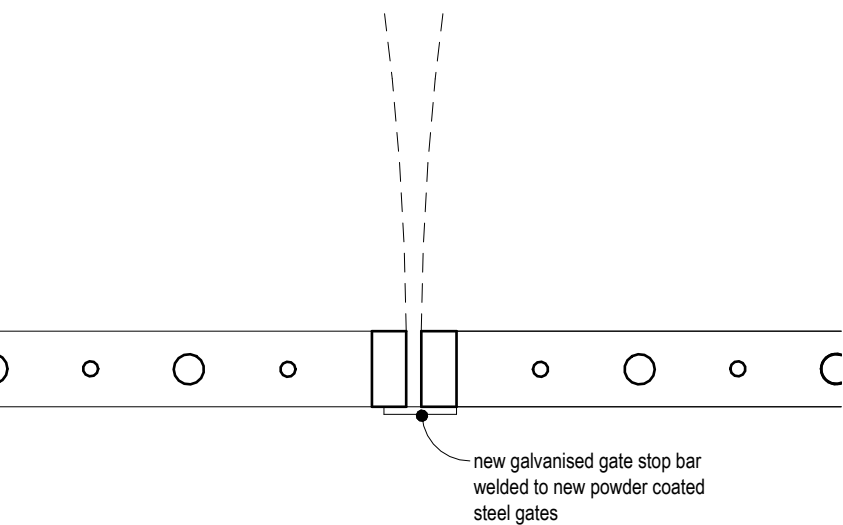

DETAIL B: central plan detail
1:5

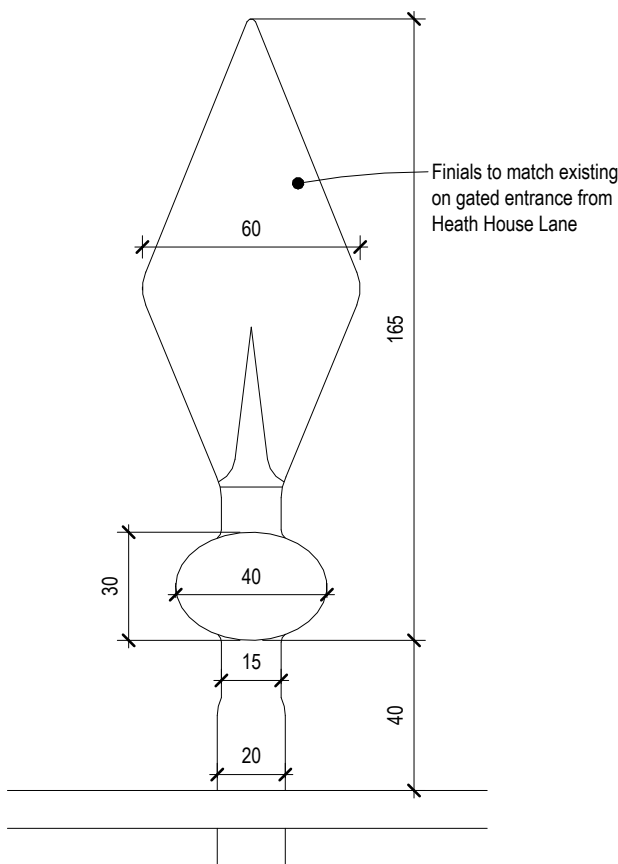 

DETAIL C: Finials 'as proposed'
1:2

 

C	01/07/2025	HB	Revised following discussions with the conservation officer
B	19/12/24	SJ	Notes added
A	10/12/24	SJ	Update of notes following client confirmation
Rev	Date	Drawn	Description

ctd architects		Clerk Bank House Clerk Bank LEEK Staffordshire ST13 5HE		ctd architects © 2024 • This drawing is copyright. • All dimensions to be checked on site before proceeding. • Contractor must notify the architect of any discrepancies before proceeding. • Contractor to check/adjust dimensions of new work to suit existing conditions. Do not assume existing structure or details are plumb, square or level. • All drawings to be read in conjunction with all other consultants drawings and specs.	
		t: 01538 373477 f: 01538 386503		e: info@ctdarchitects.co.uk w: www.ctdarchitects.co.uk	
Client		Project Horton Hall Tollgate Road, Leek, ST13 8PH		Scale	1:25, 5, 2
Alastair Cobley		Title Gate Details as proposed		Status	PLANNING & LBC
				Job No.	1403
				Drawing No.	AL422
				Rev.	C