


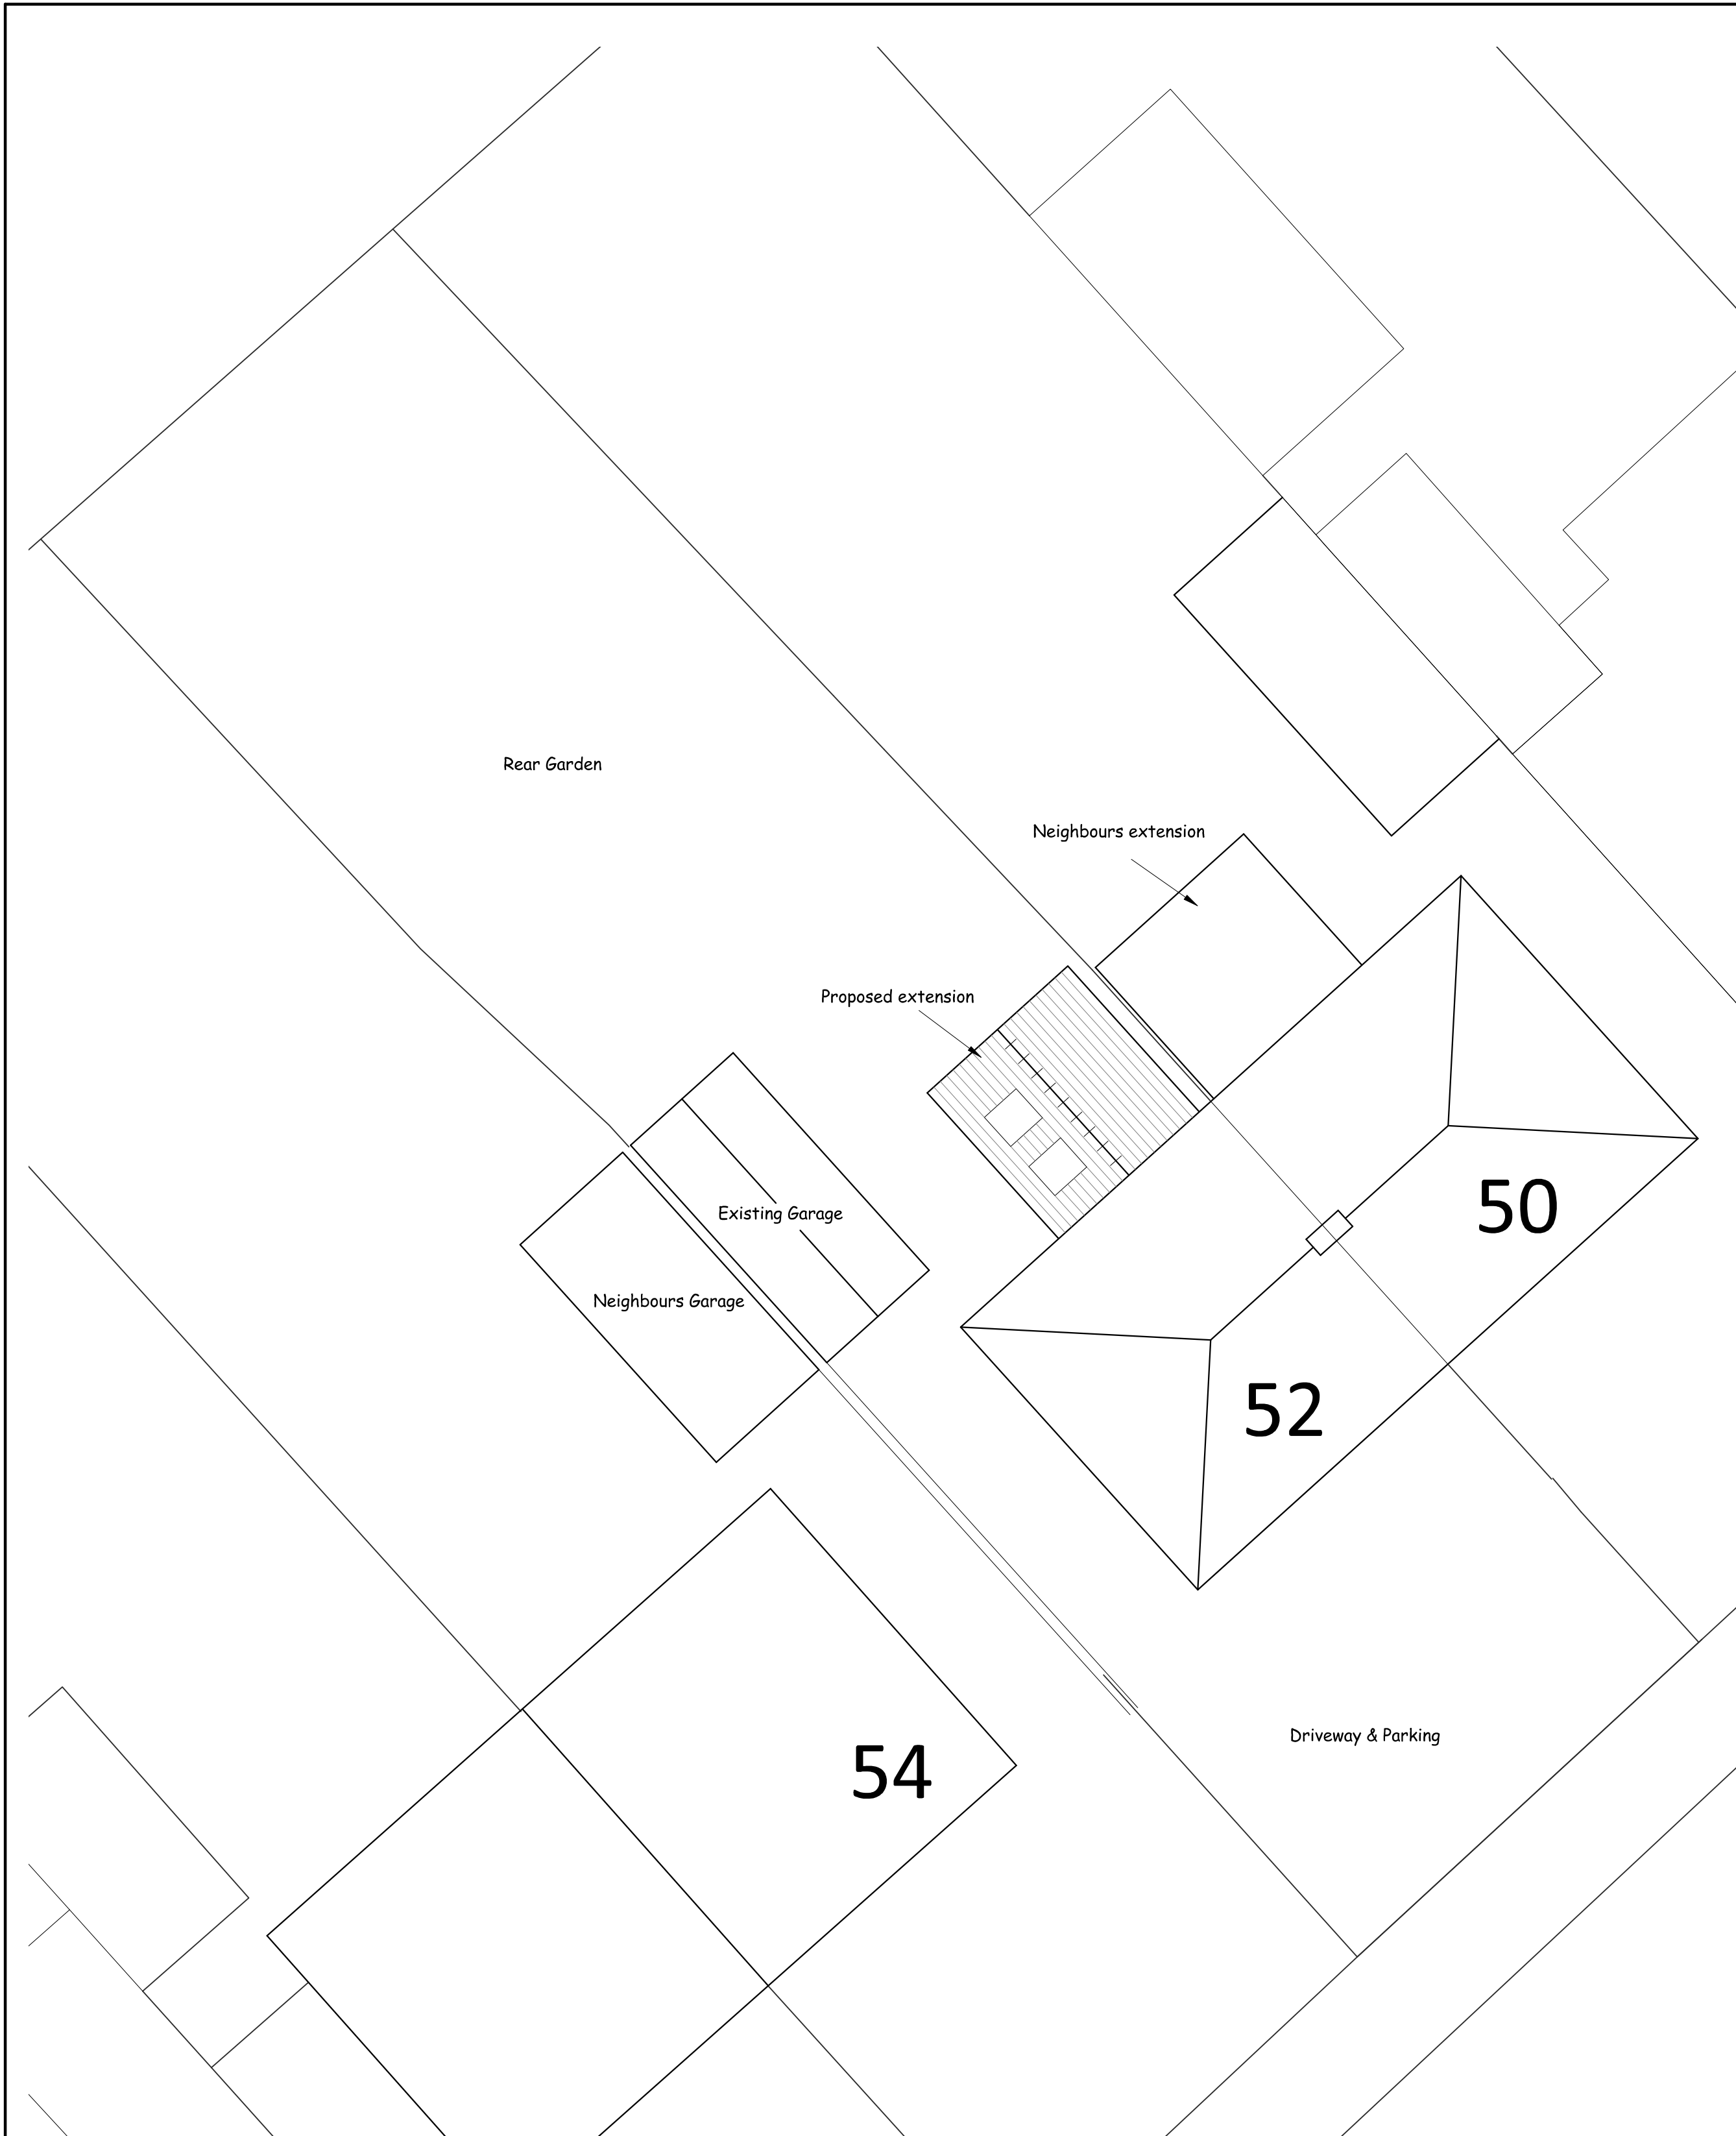


PROPOSED SITE PLAN Scale 1/100



?Crown Copyright and database rights 2025 OS Licence no. AC0000849896

LOCATION PLAN Scale 1/1250

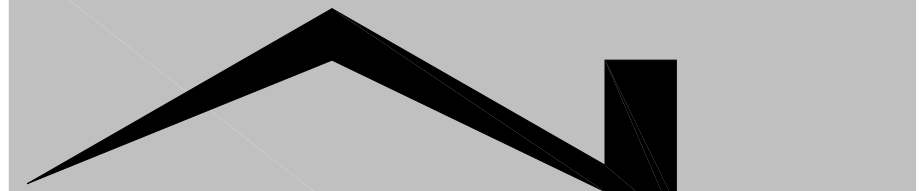

Nigel Forrester MCIOS
Building Design Services

ILETT HOUSE, SMITHY BANK, ALTON, STAFFS, ST10 4AD
TEL 01538 702164
www.nigelforrester.co.uk

CLIENT

Mr J and Mrs L Jackson

PROJECT

Proposed single storey rear extension
at
52 Westwood Park Avenue
Leek
ST13 8LU

DRAWING NUMBER 25/717/03.

Location & site plan

SCALES 1/1250 & 1/100 @ A1