

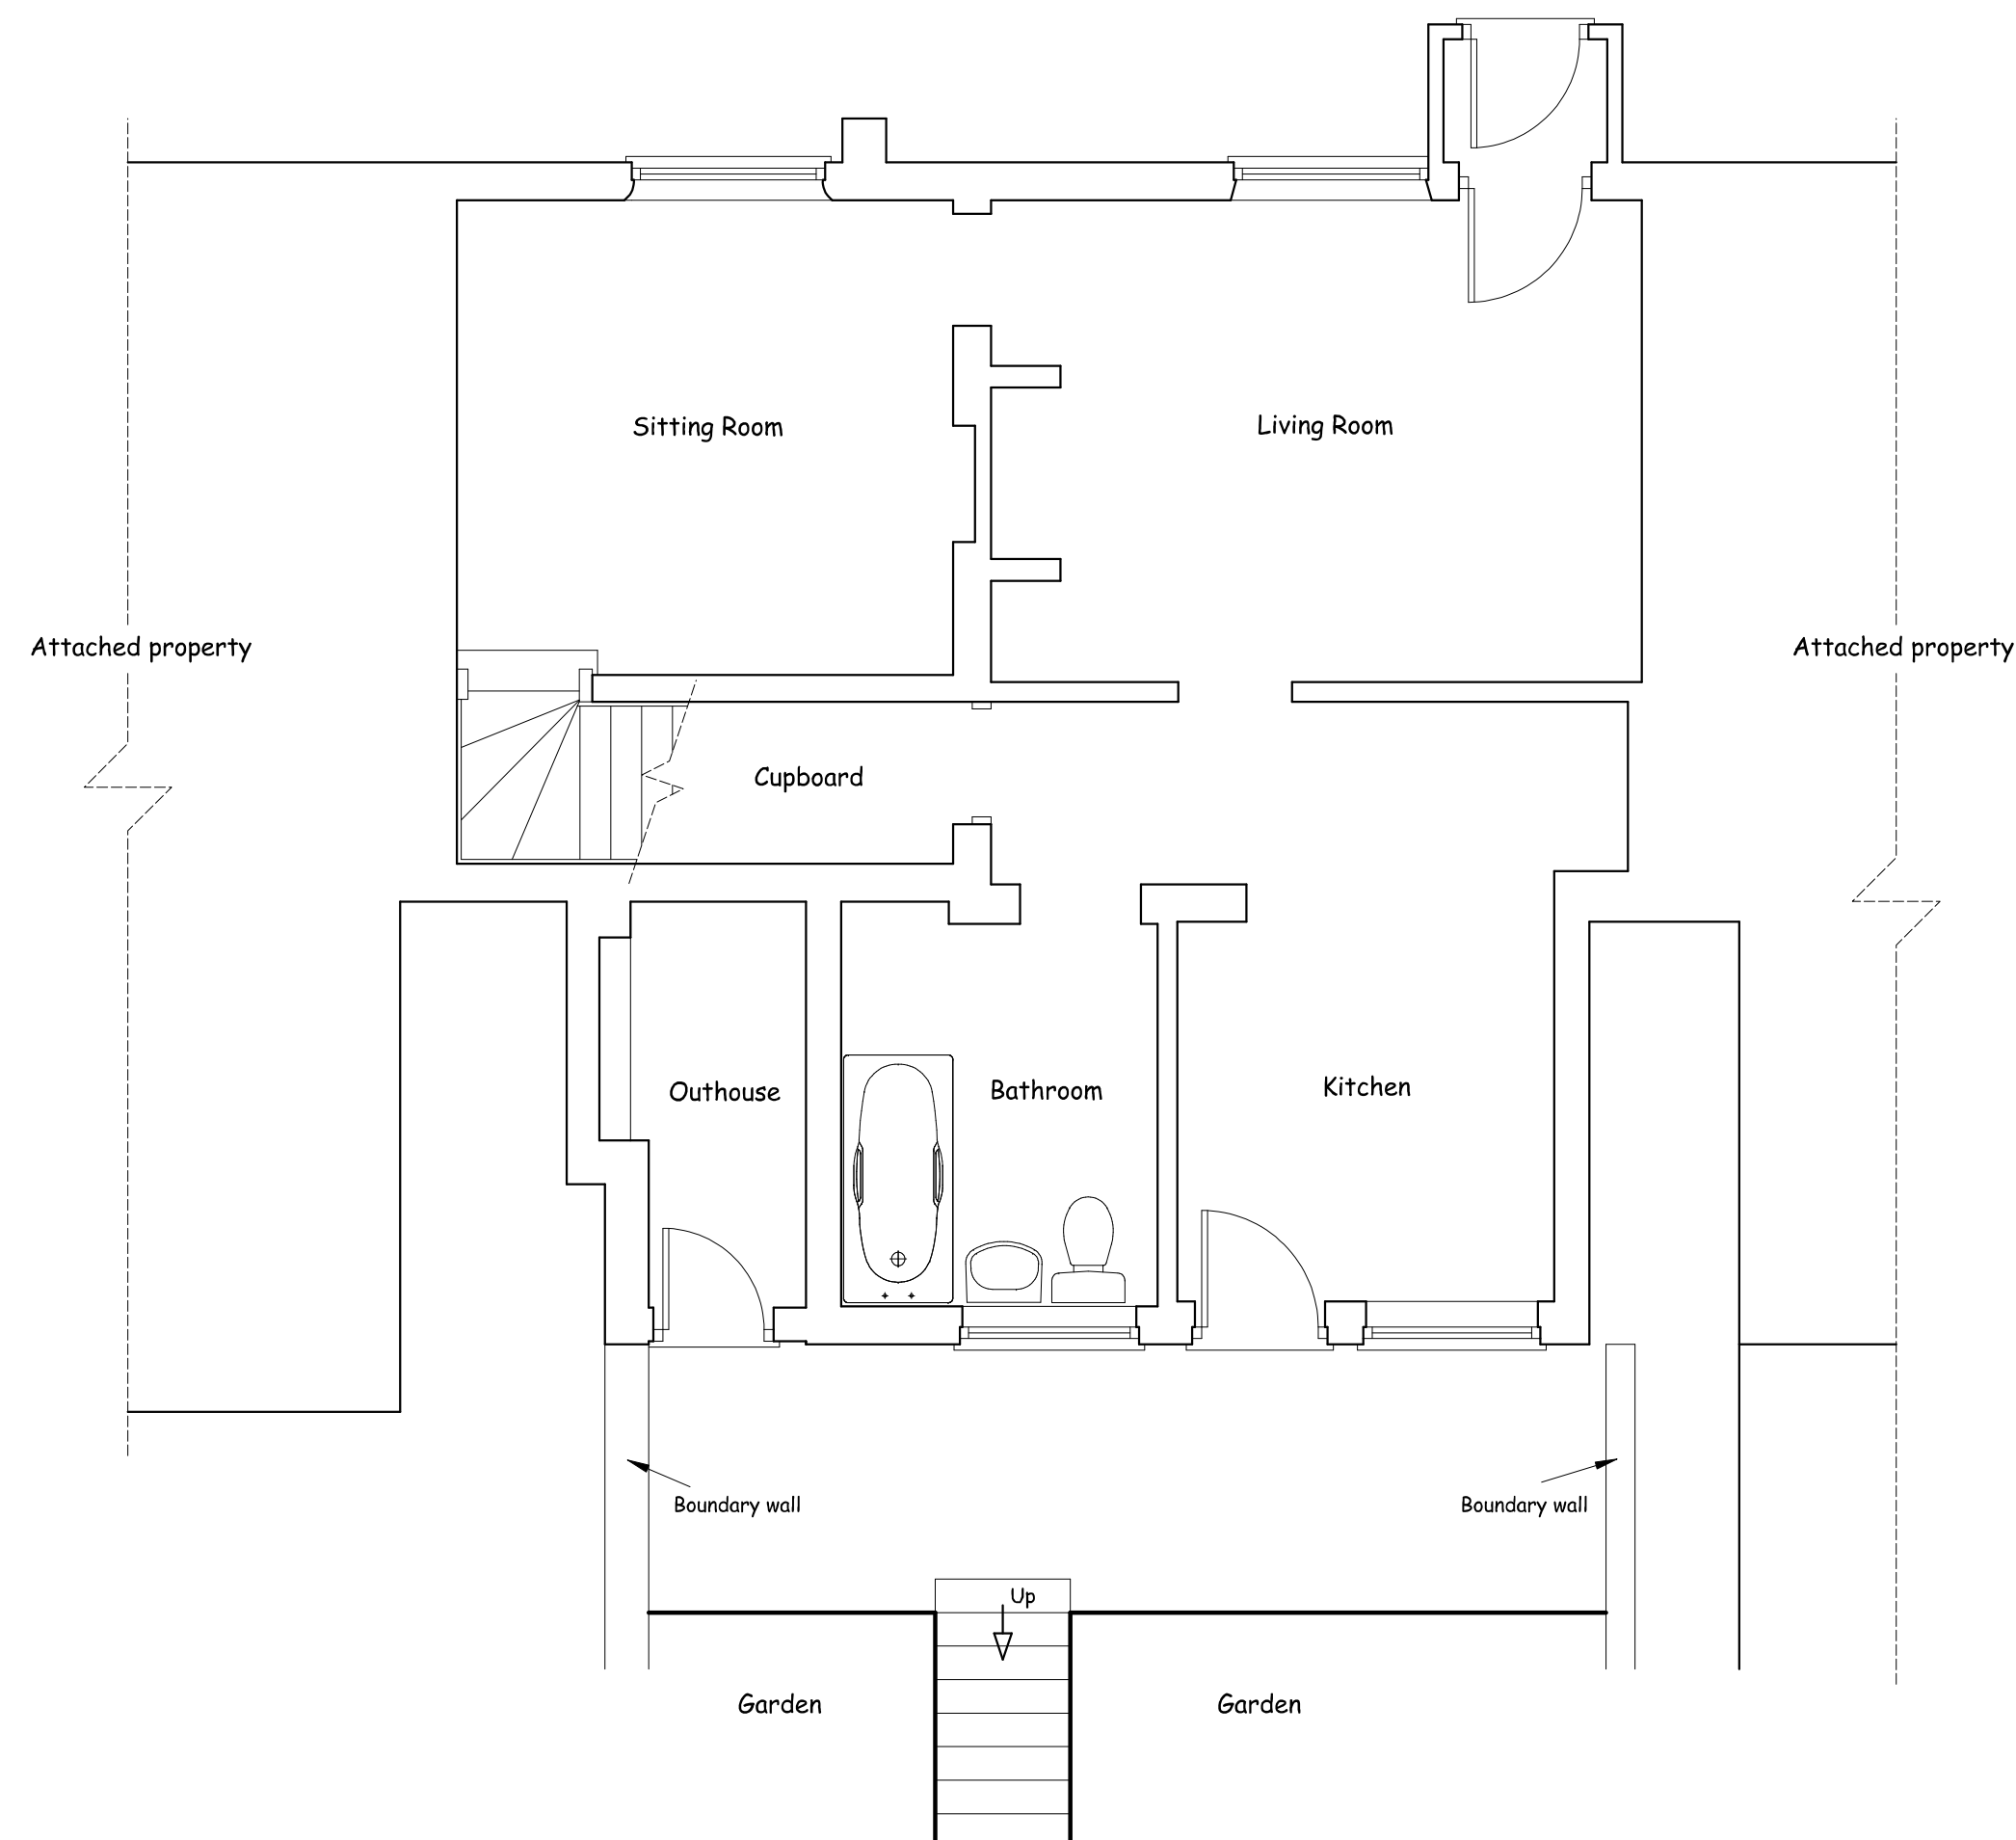


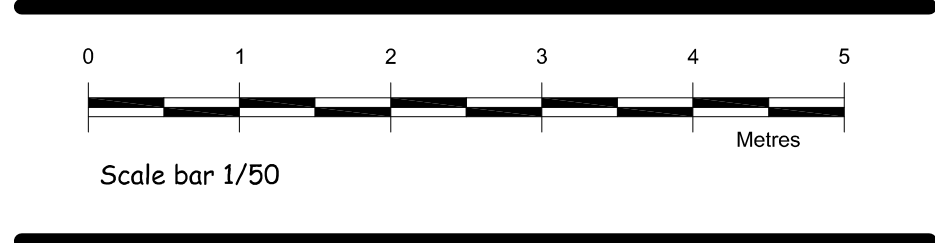

EXISTING GROUND FLOOR PLAN

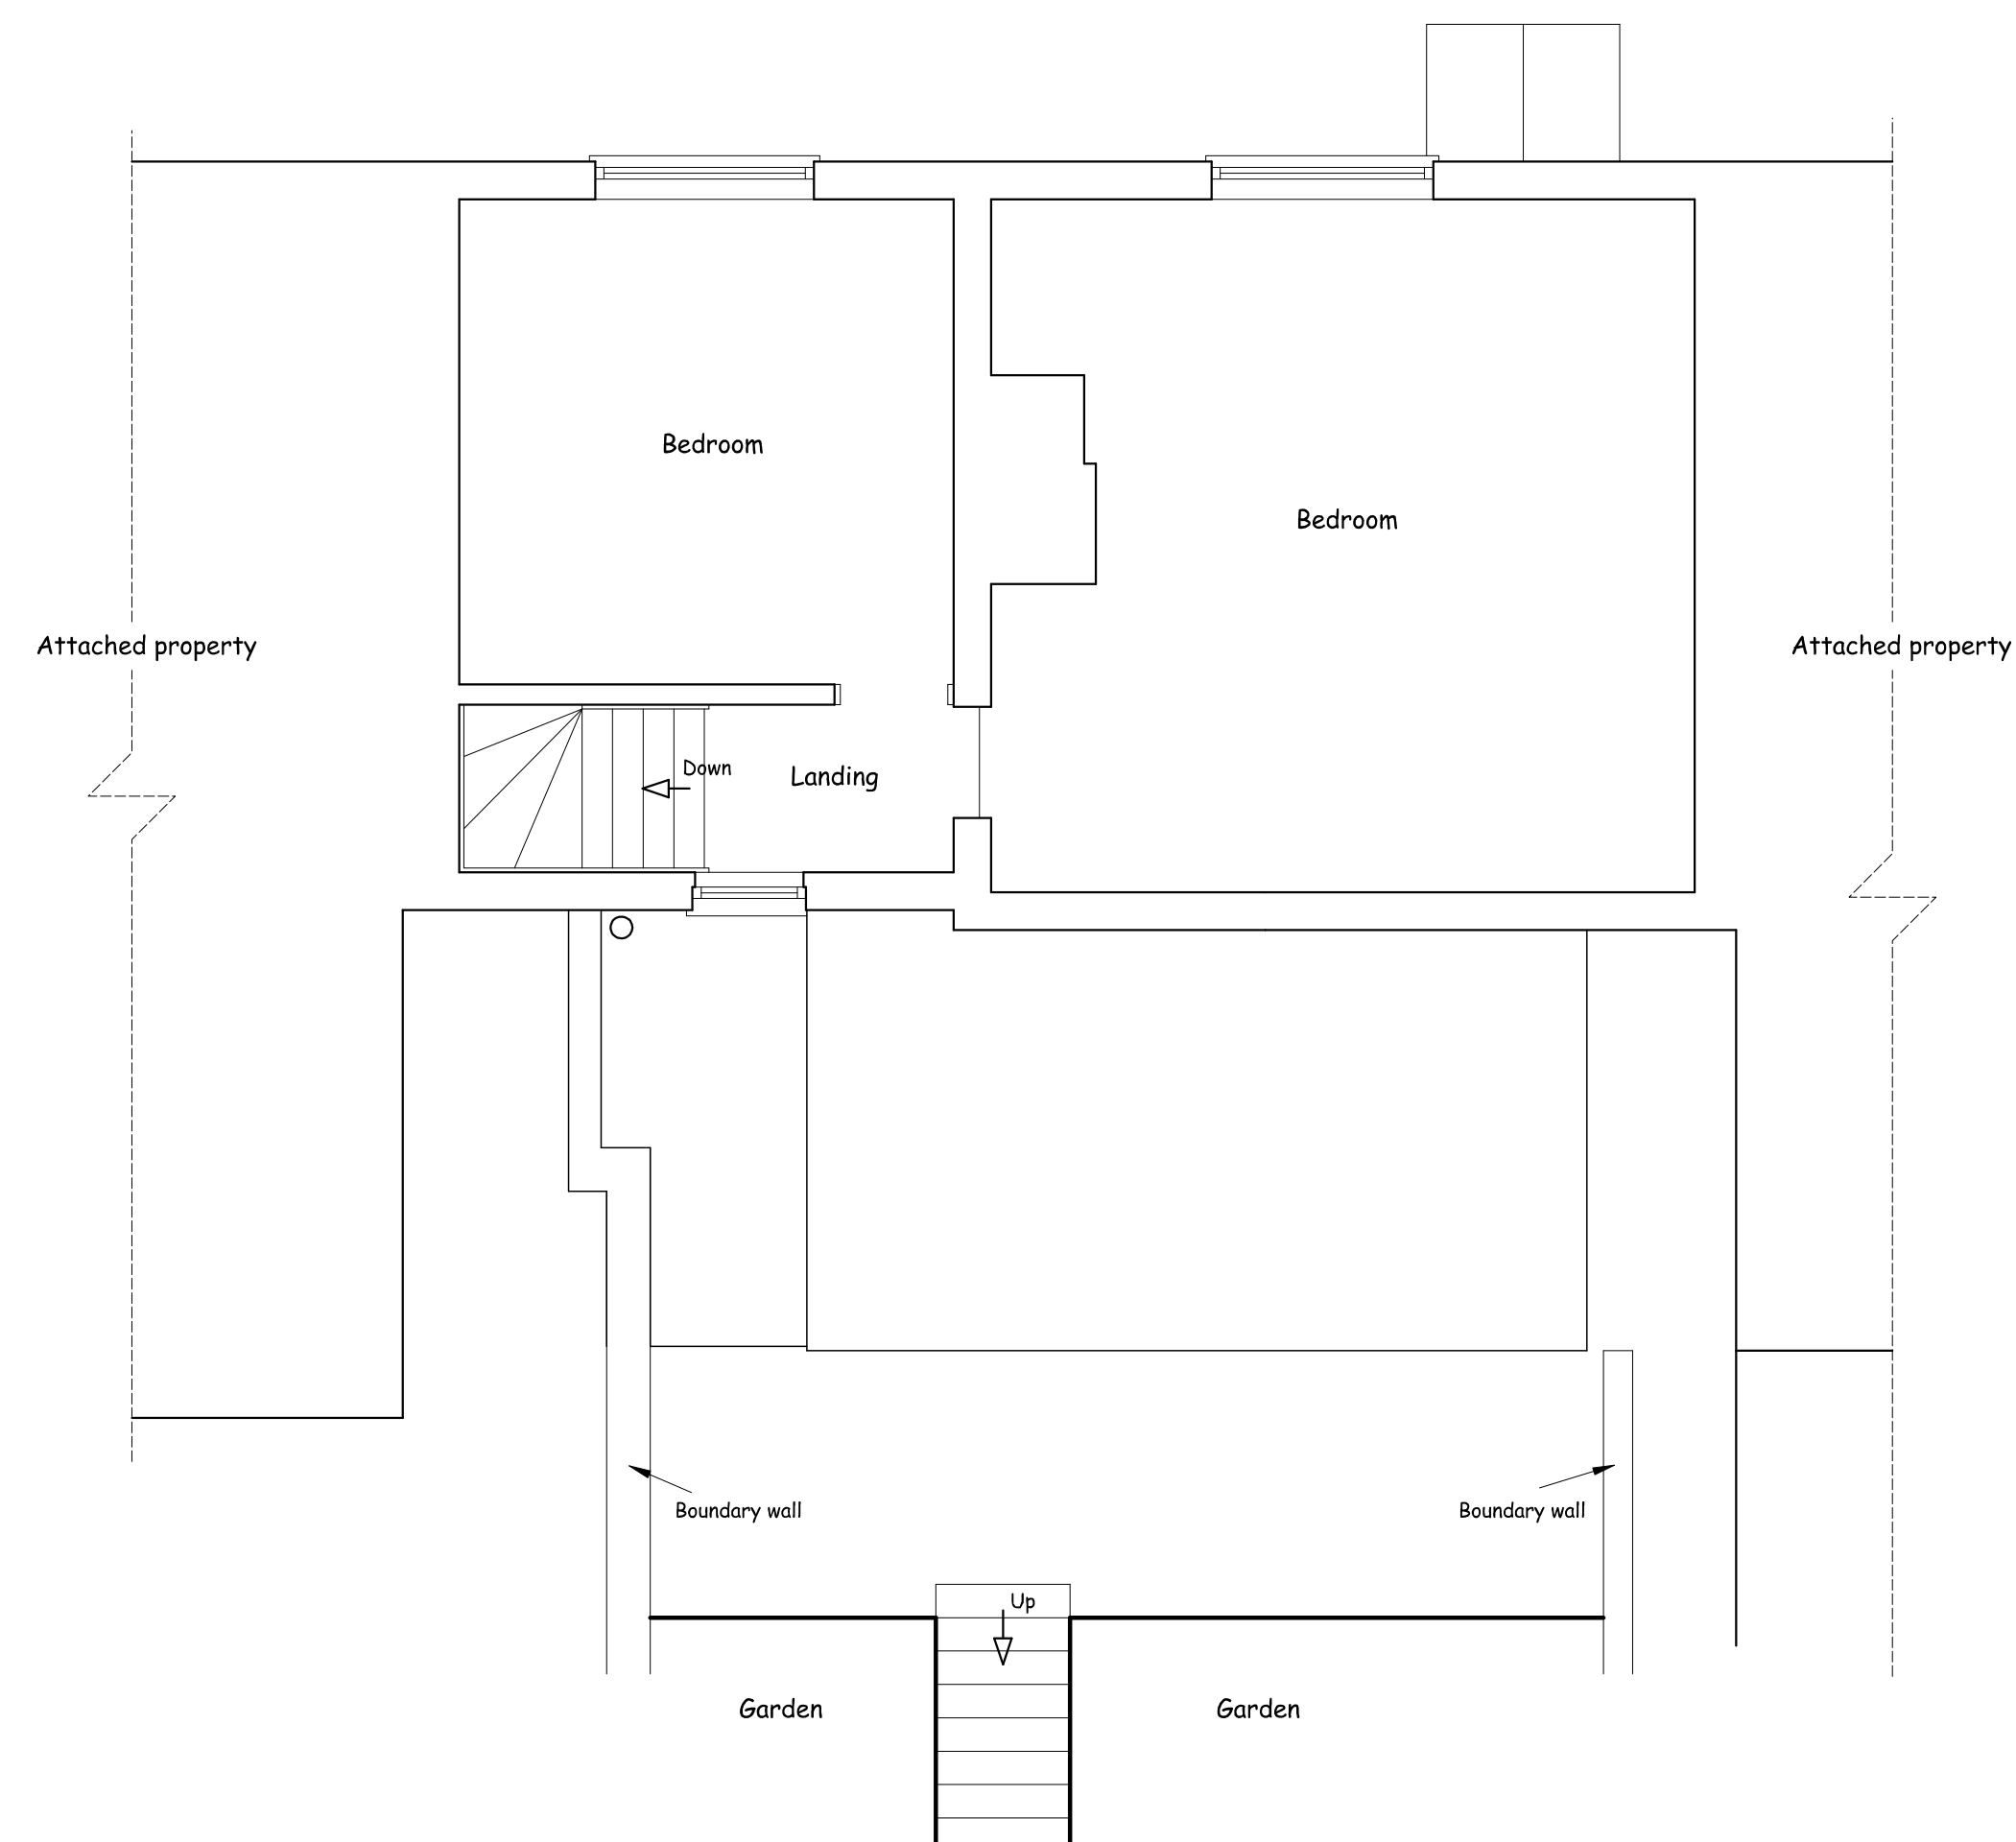

EXISTING FIRST FLOOR PLAN


Nigel Forrester MCIOS
Building Design Services
Ilett House, Smithy Bank, Alton, Staffs, ST10 4AD
TEL 01538 702164
www.nigelforrester.co.uk

CLIENT

Mr L & Mrs R Stifani

PROJECT

Proposed alterations, extension & garage
at
5 Town Head
Alton
Stoke-on-Trent
ST10 4AW

DRAWING NUMBER 25/716/02

Existing floor plans

SCALES 1/50 @ A1