

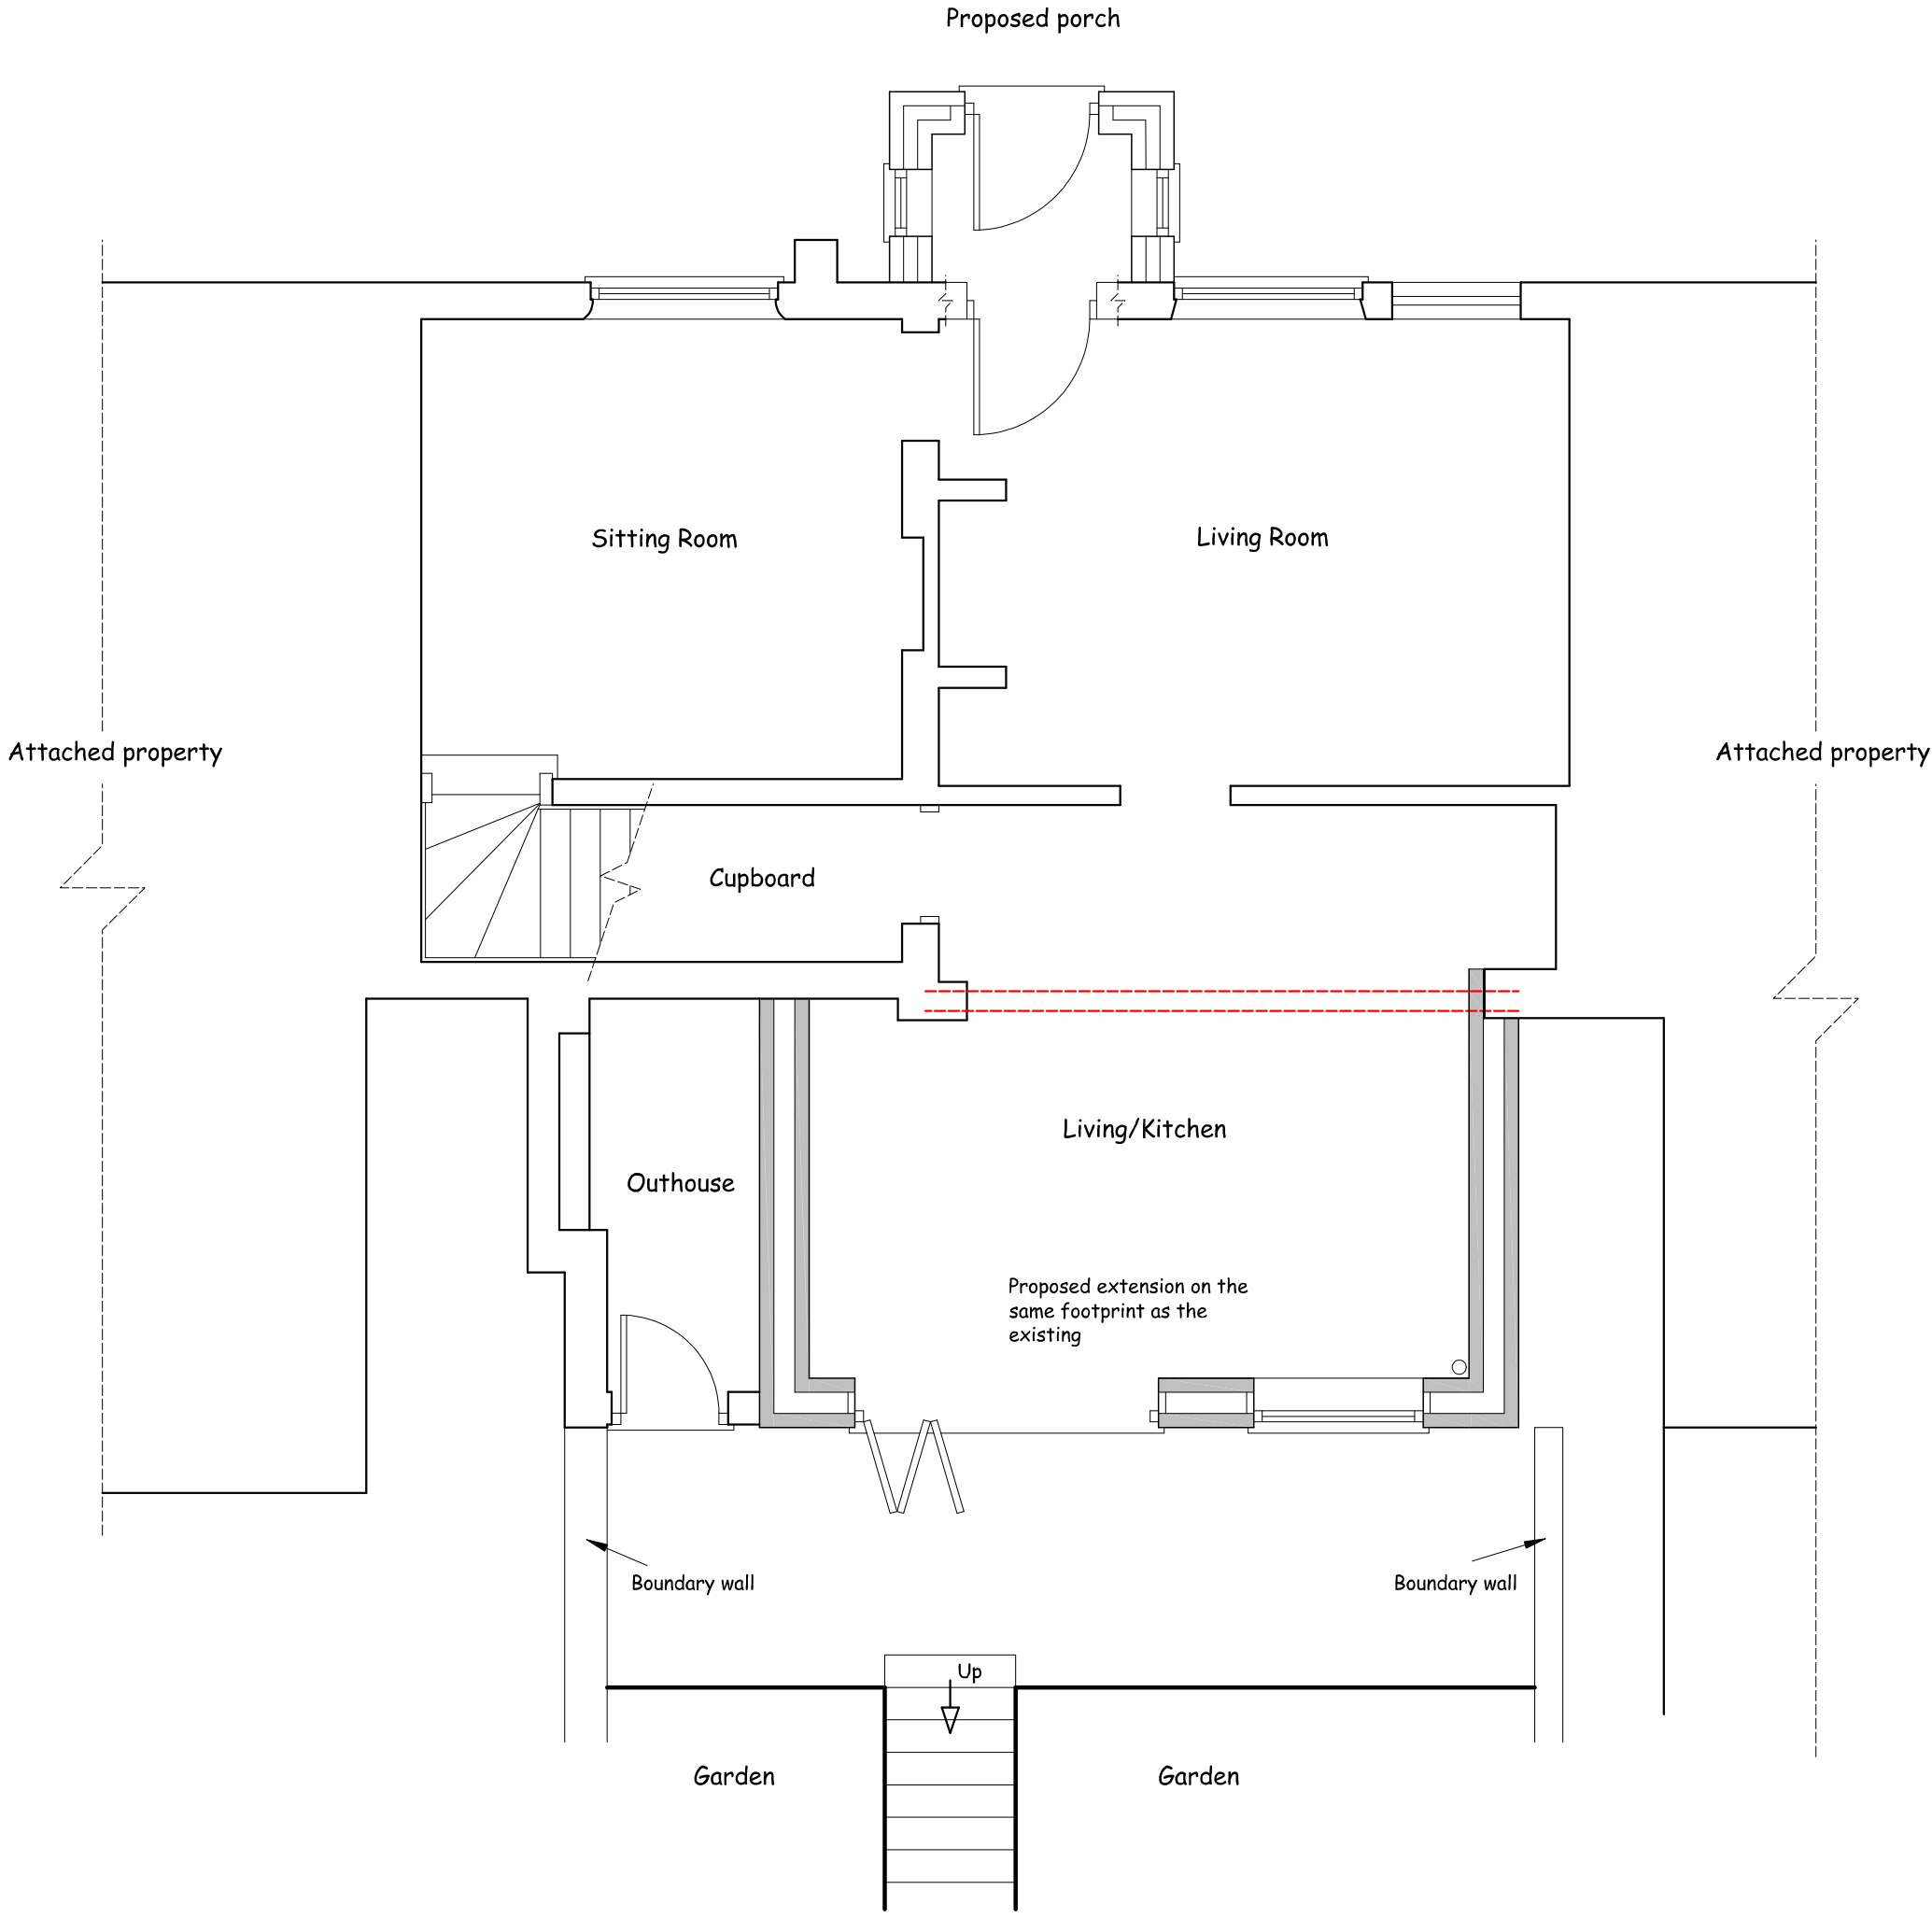


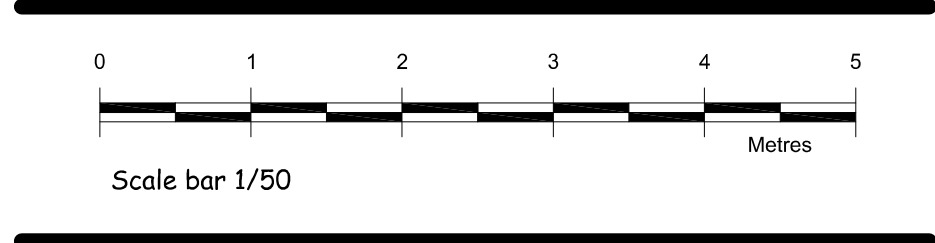

PROPOSED GROUND FLOOR PLAN

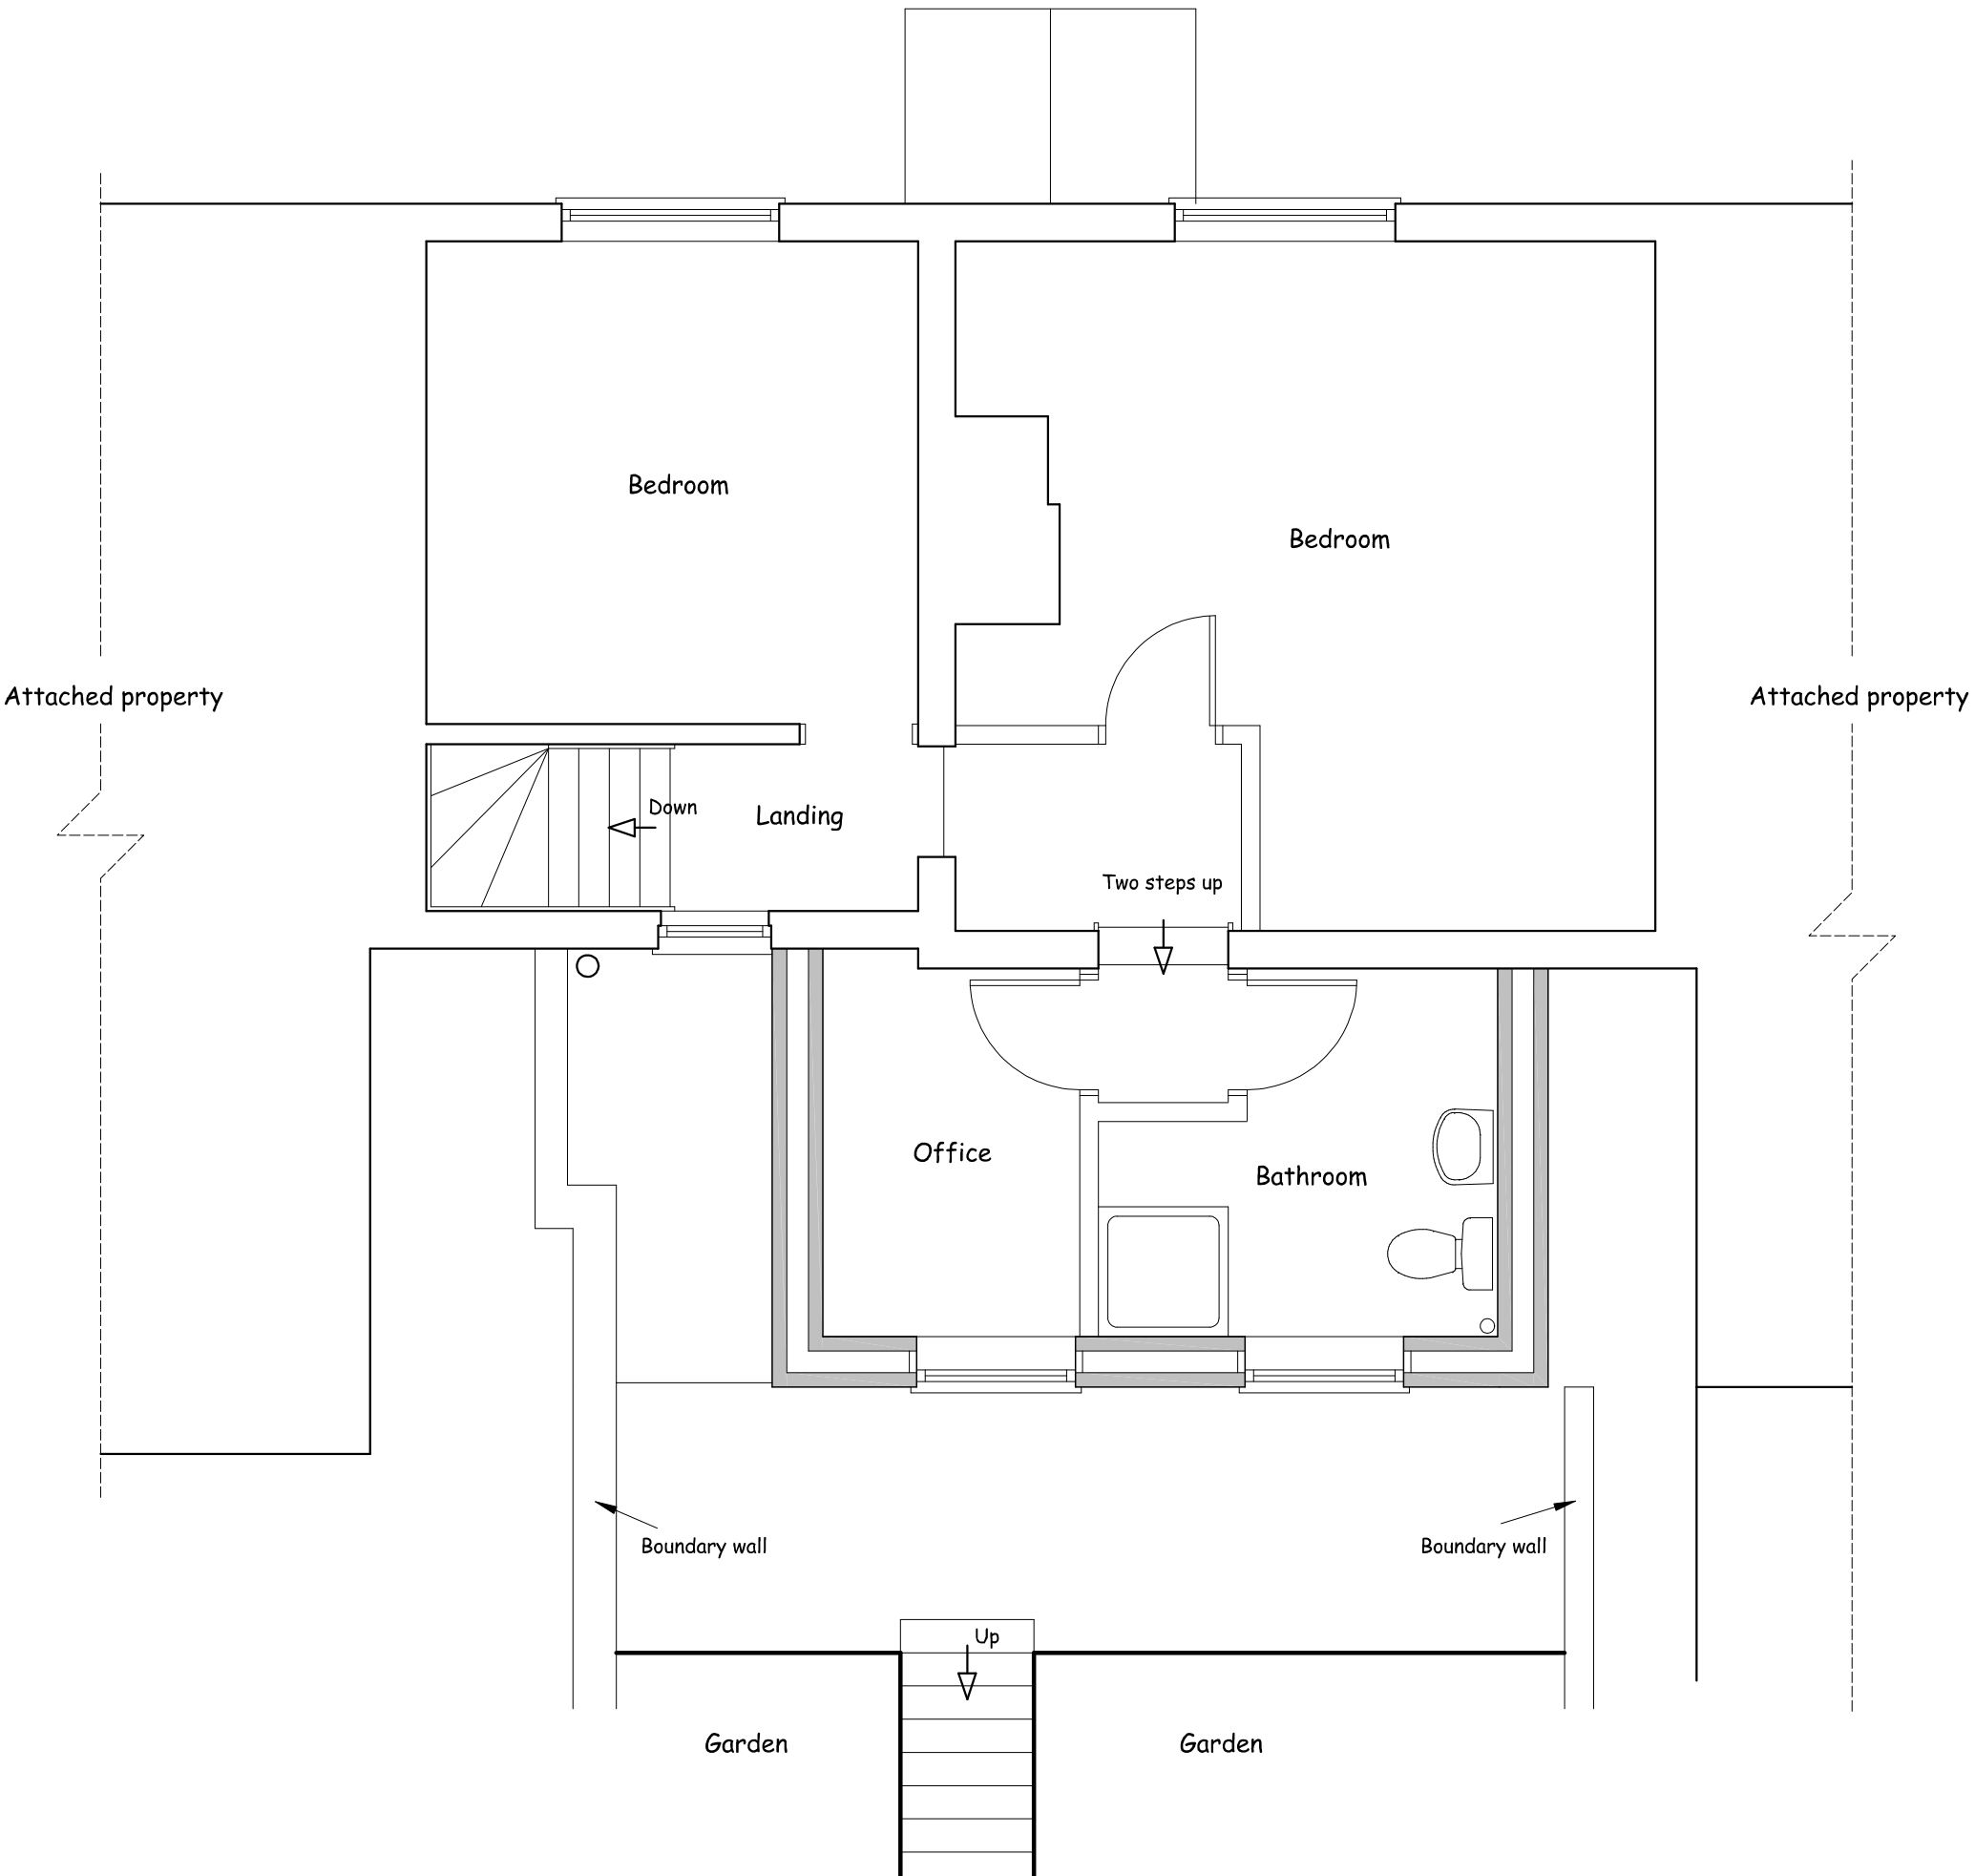

PROPOSED FIRST FLOOR PLAN

Drawing Status: Planning



Nigel Forrester MCIOS
Building Design Services

ILETT HOUSE, SMITHY BANK, ALTON, STAFFS, ST10 4AD
TEL 01538 702164
www.nigelforrester.co.uk

CLIENT

Mr L & Mrs R Stifani

PROJECT

Proposed alterations, extension & garage
at
5 Town Head
Alton
Stoke-on-Trent
ST10 4AW

DRAWING NUMBER 25/716/04

Proposed floor plans

SCALES 1/50 @ A1