



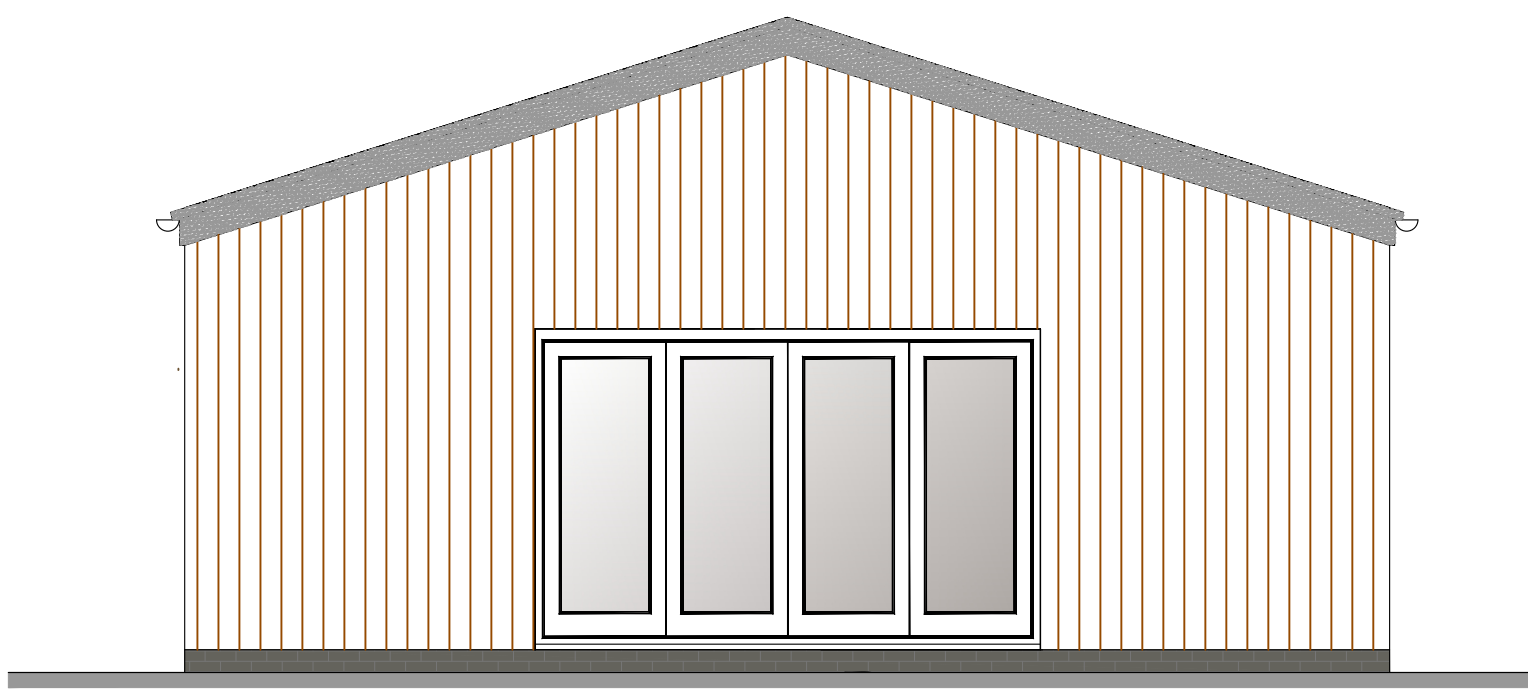


Proposed South East Elevation

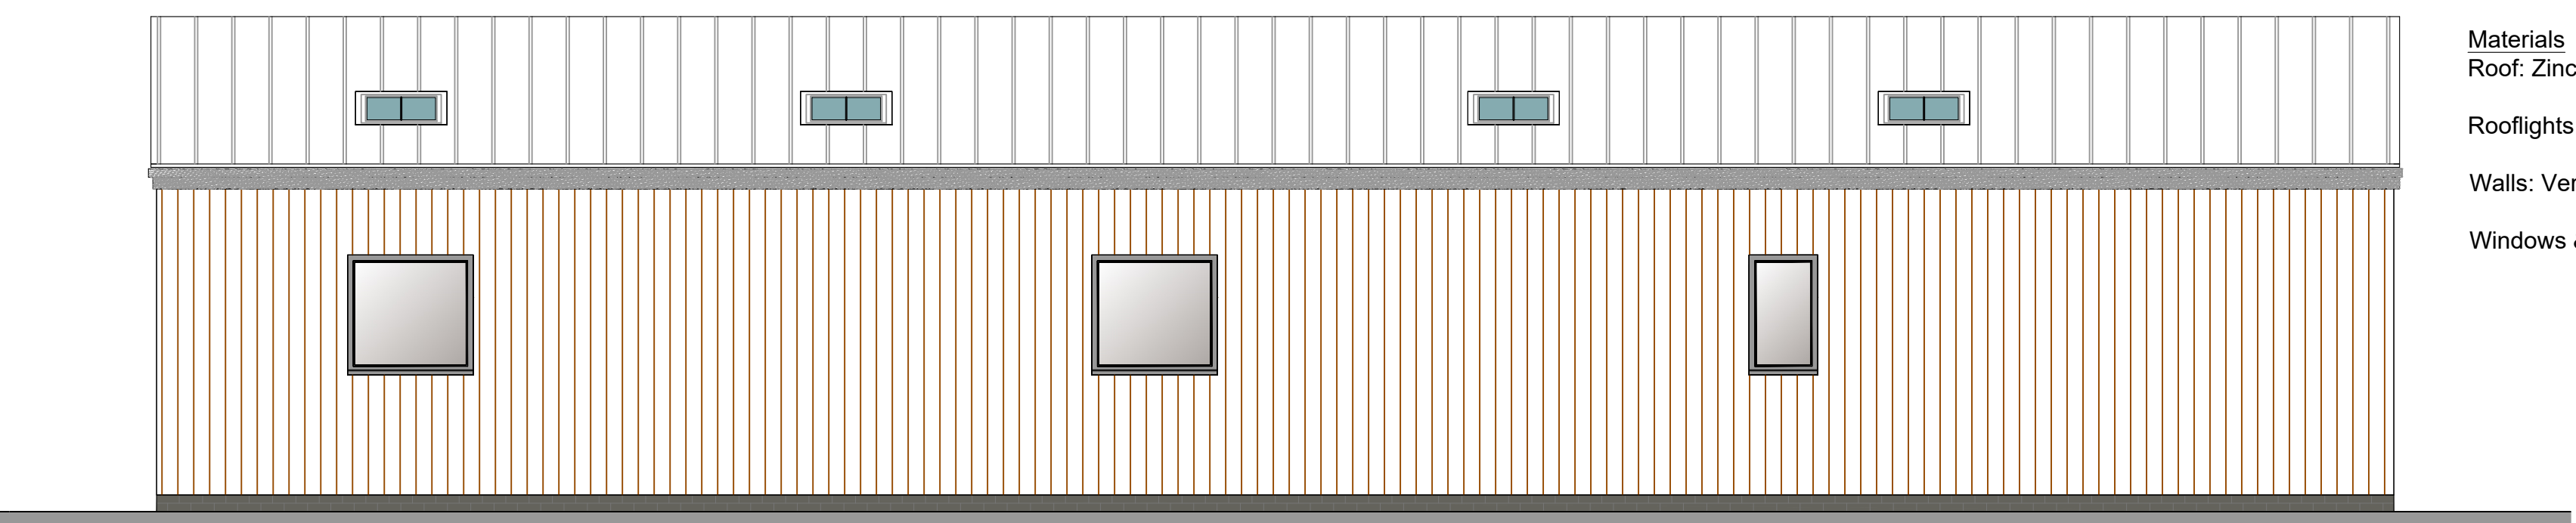


Proposed South West Elevation


- Materials
- Roof: Zinc sheet roof covering with standing seams
 - Rooflights: Conservation style rooflights
 - Walls: Vertically boarded Siberian larchwood cladding
 - Windows & Doors: Dark grey aluminium windows and doors

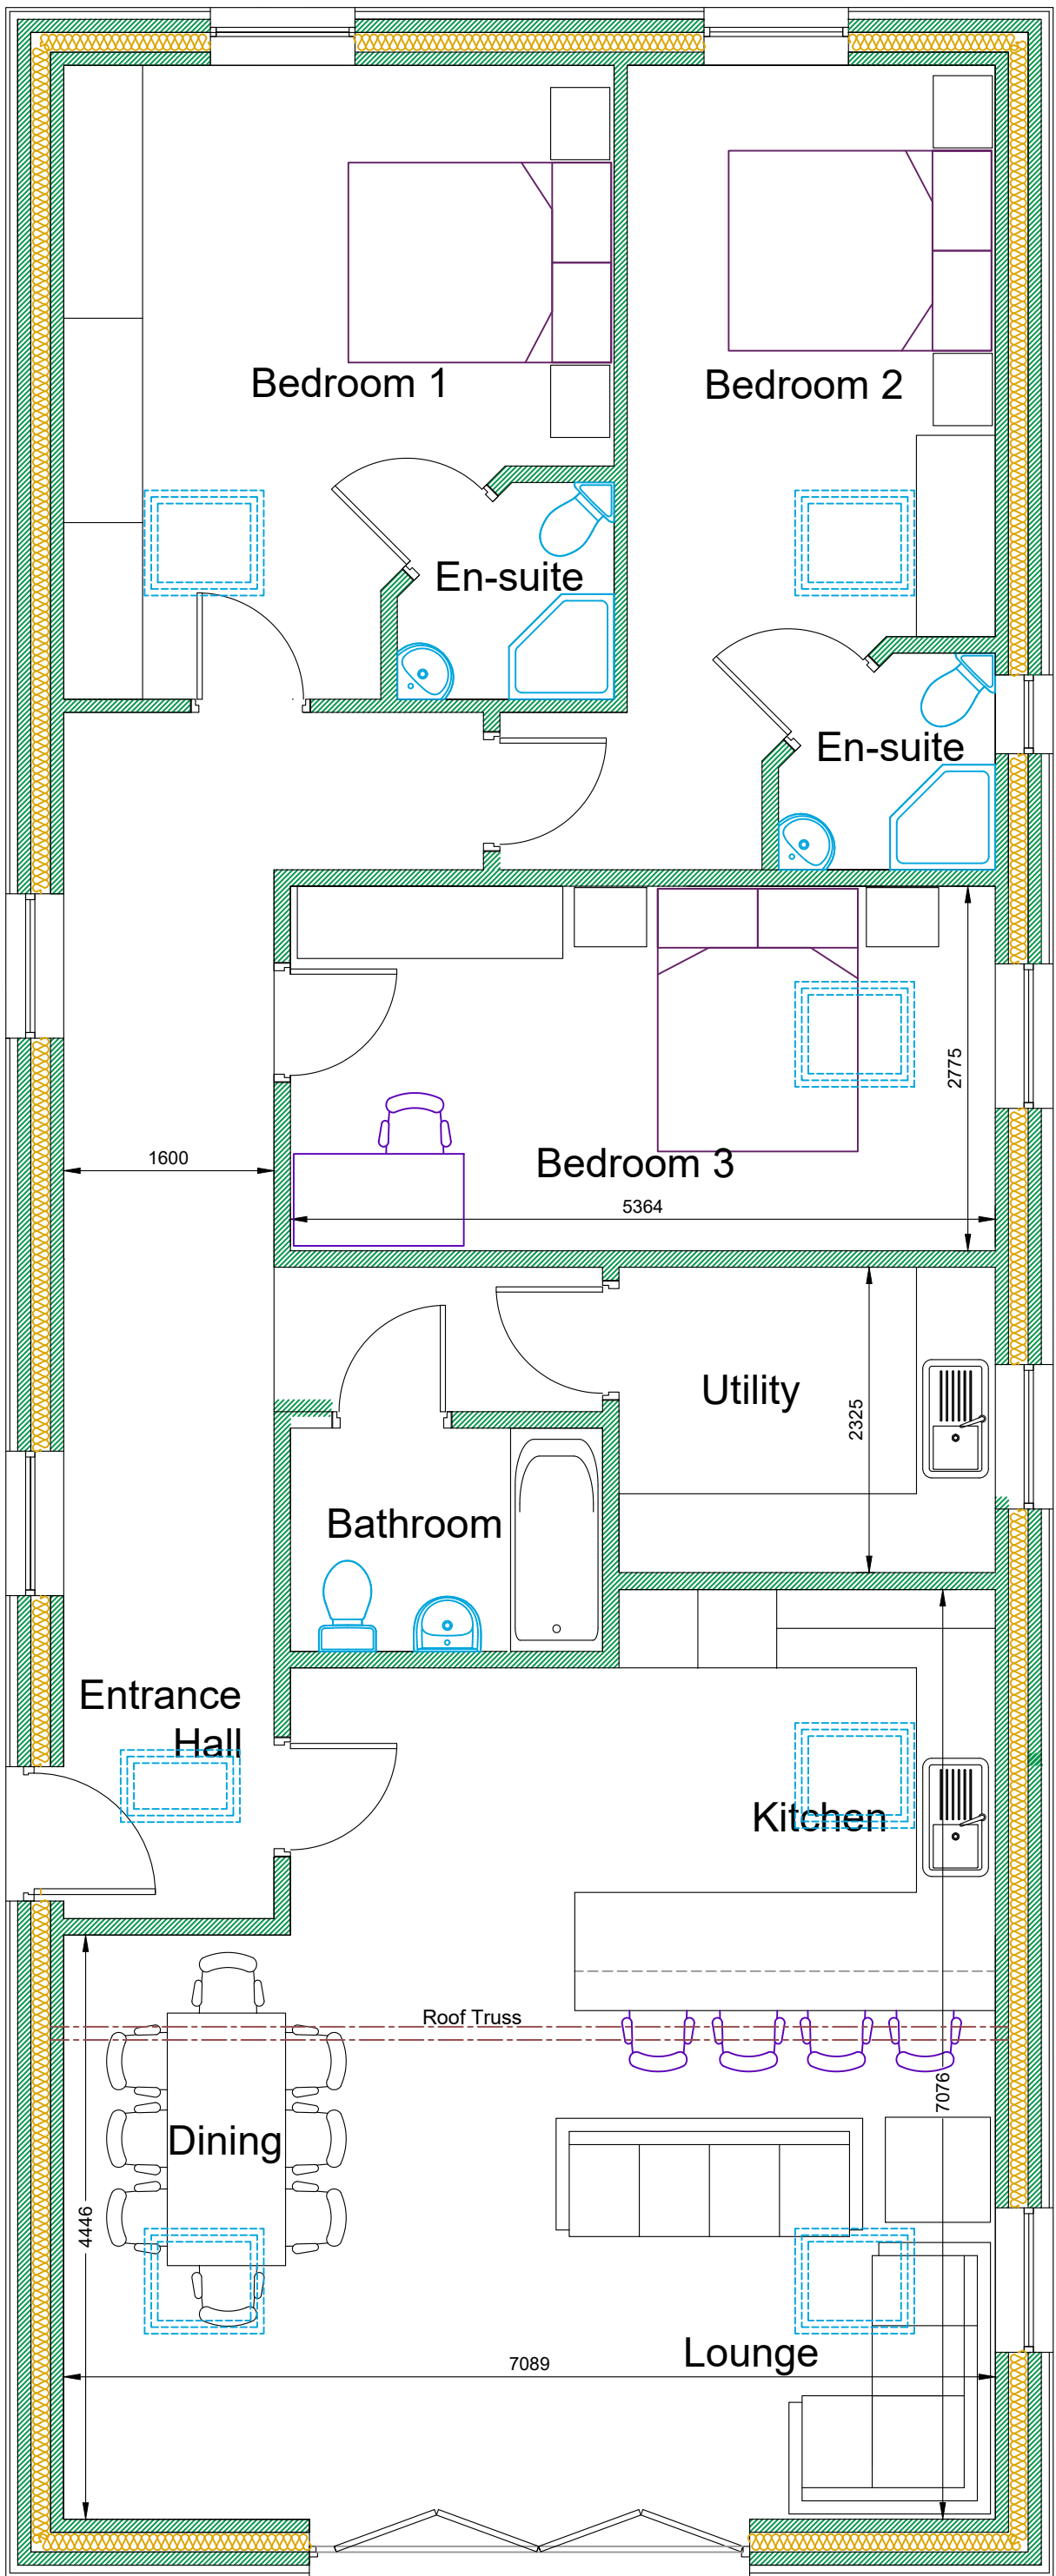


Proposed Floor Plan scale 1:50 @ A1

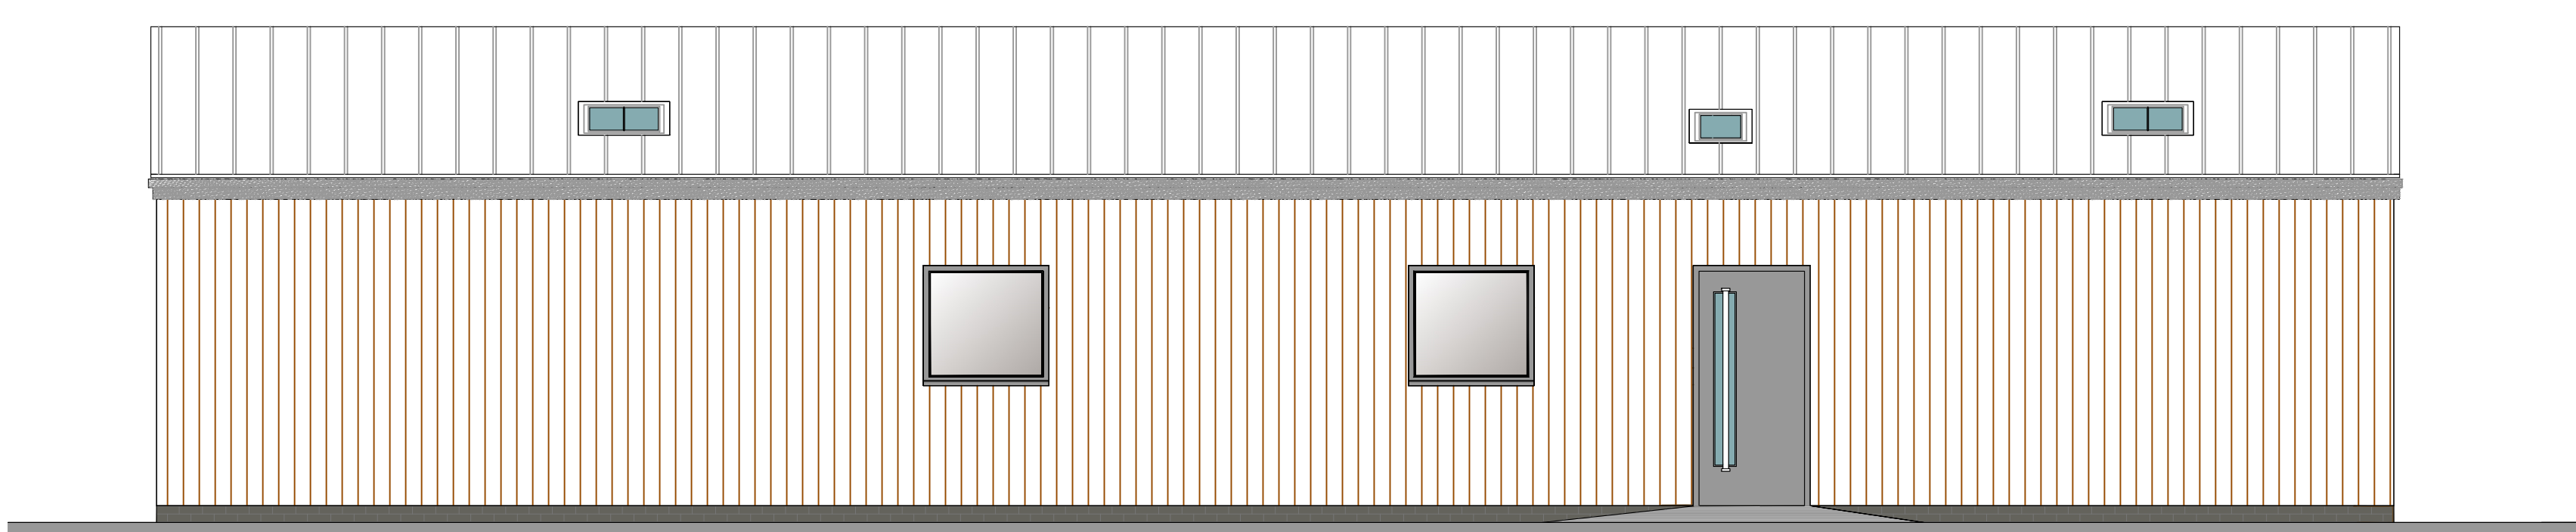

Proposed North East Elevation

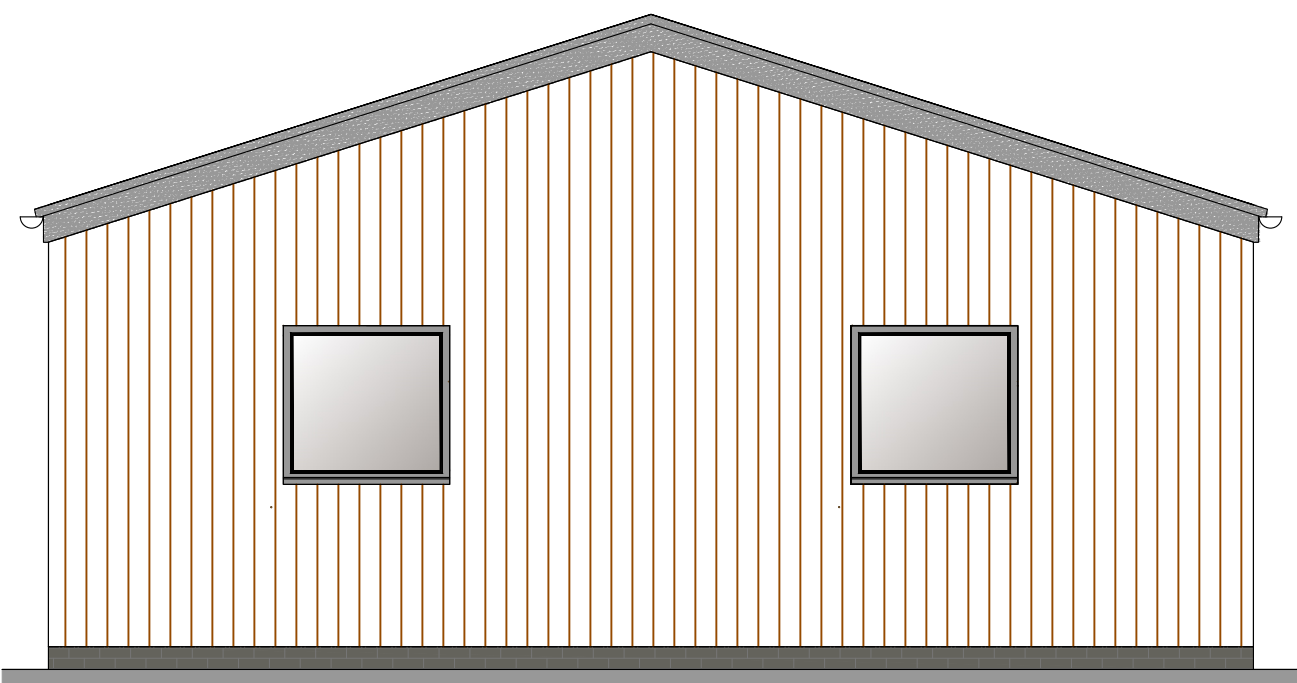

Proposed North West Elevation

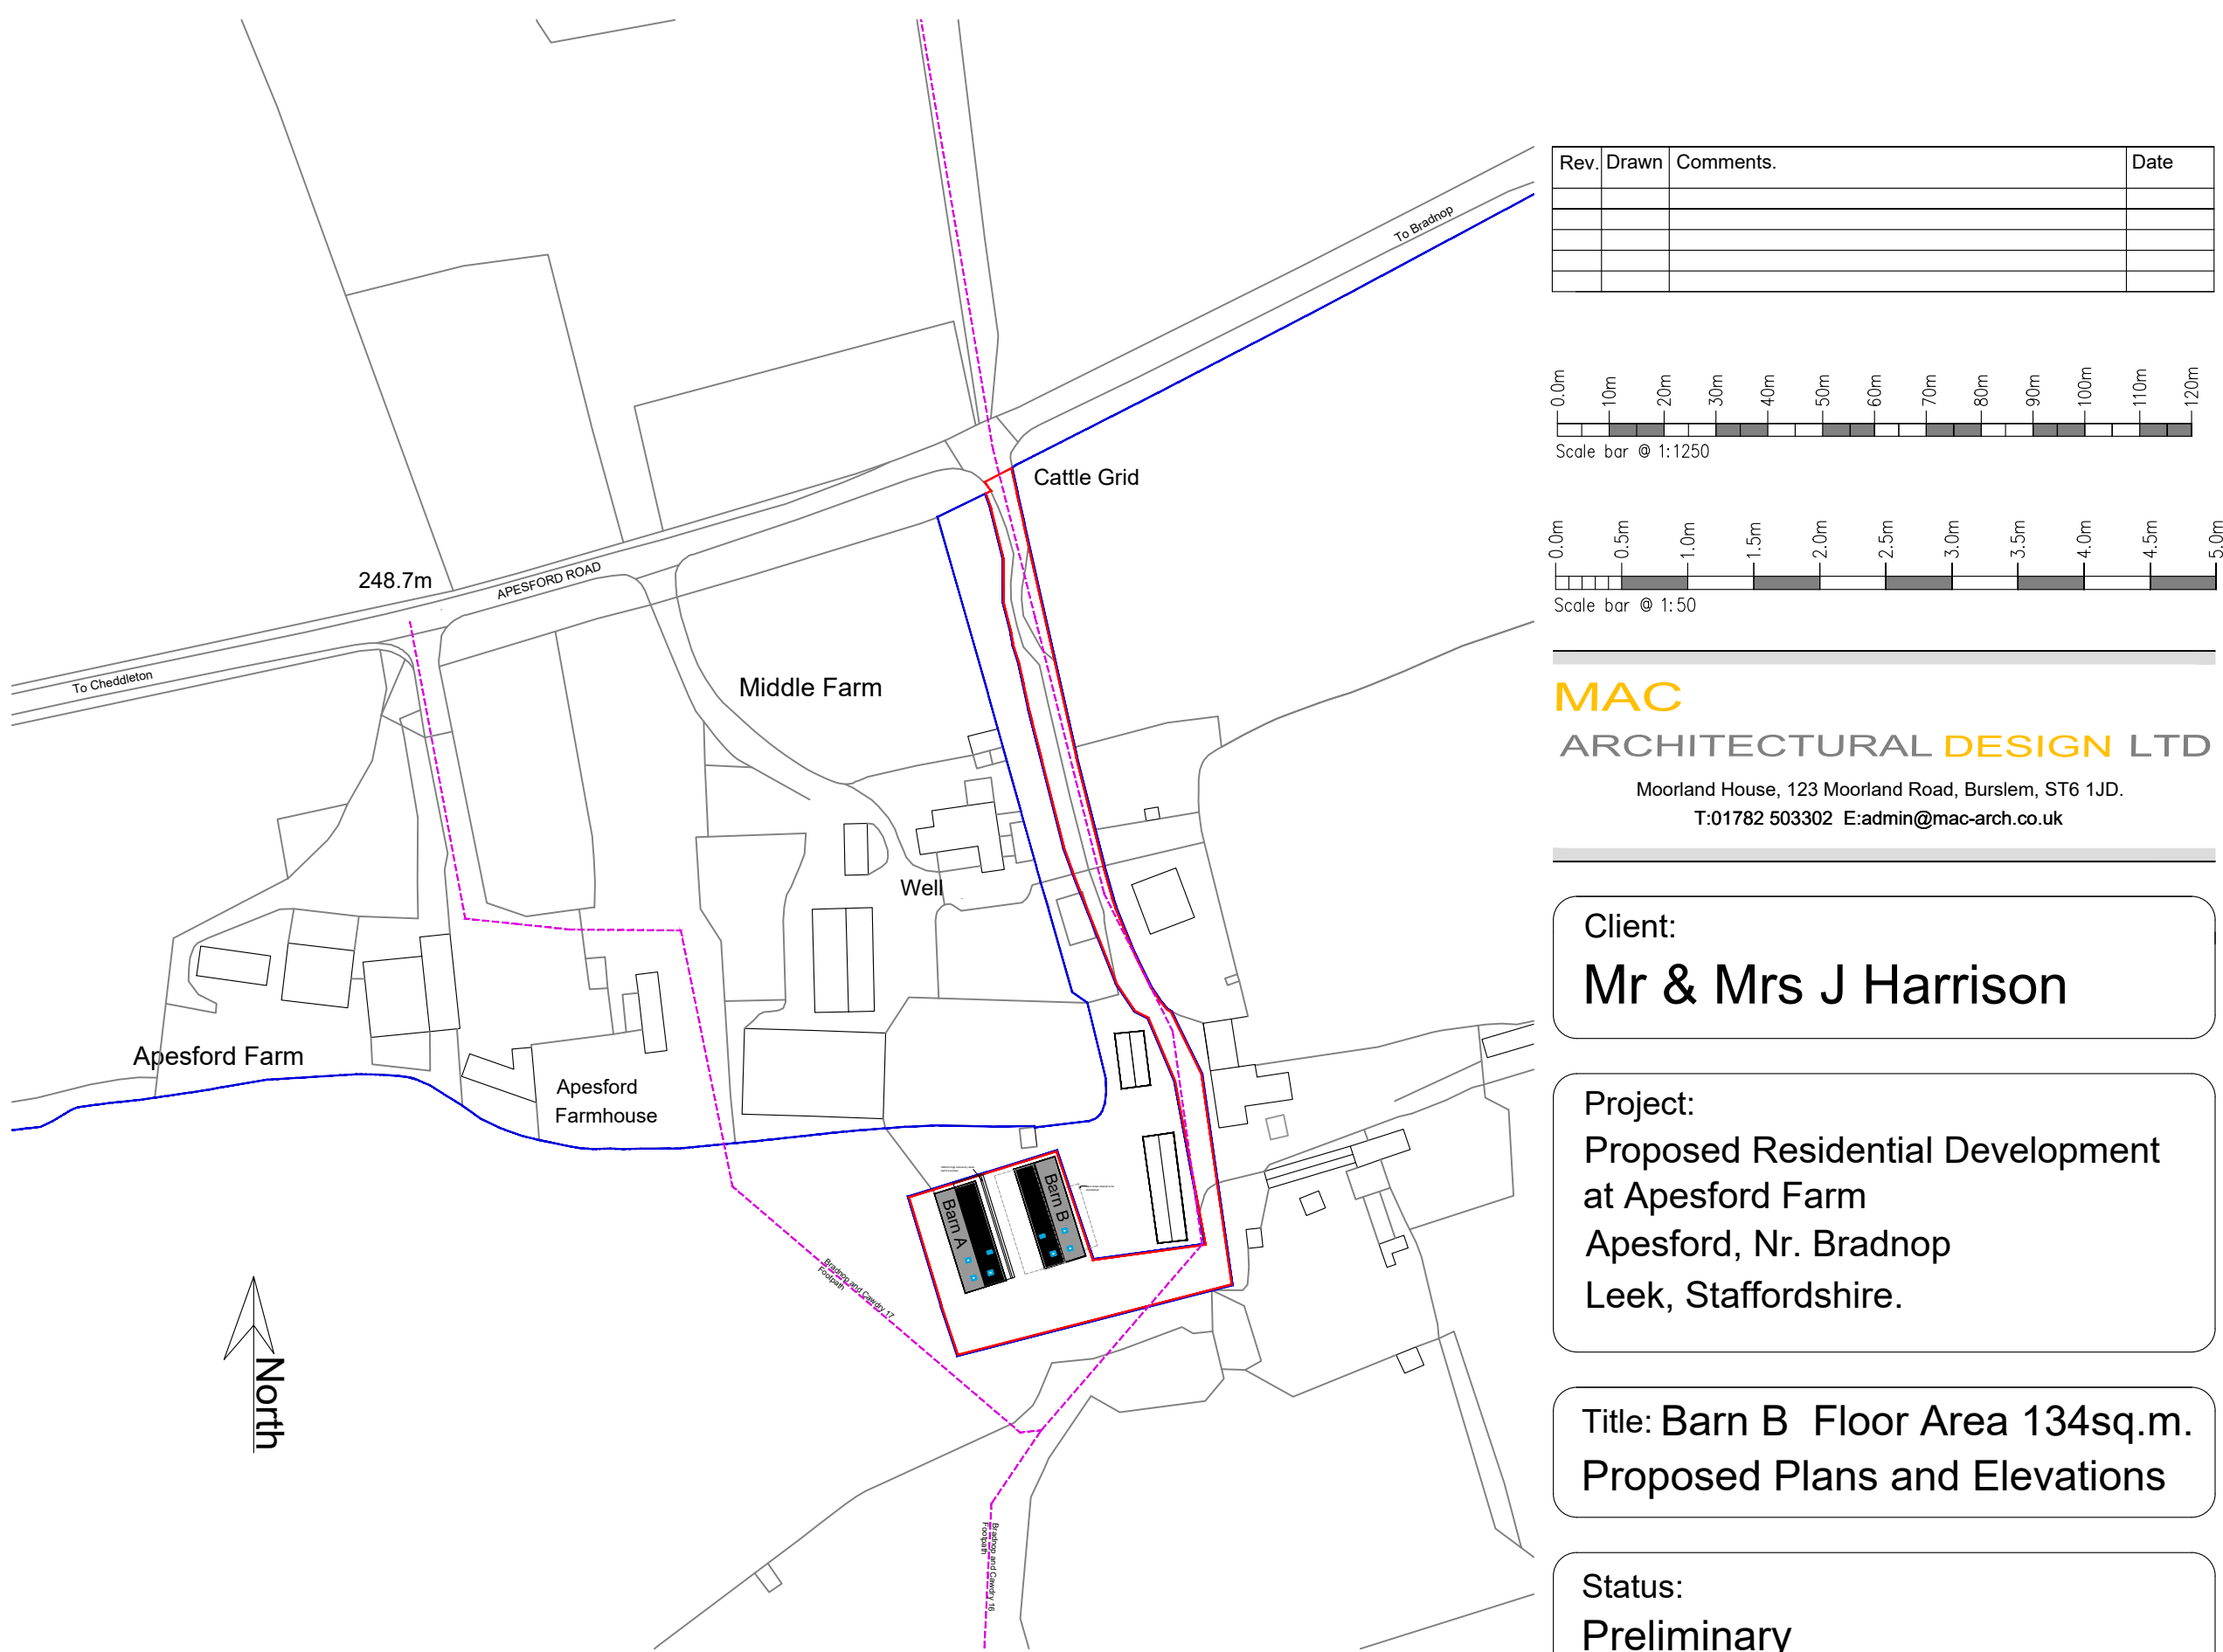

Location Plan scale 1:1250 @ A1