



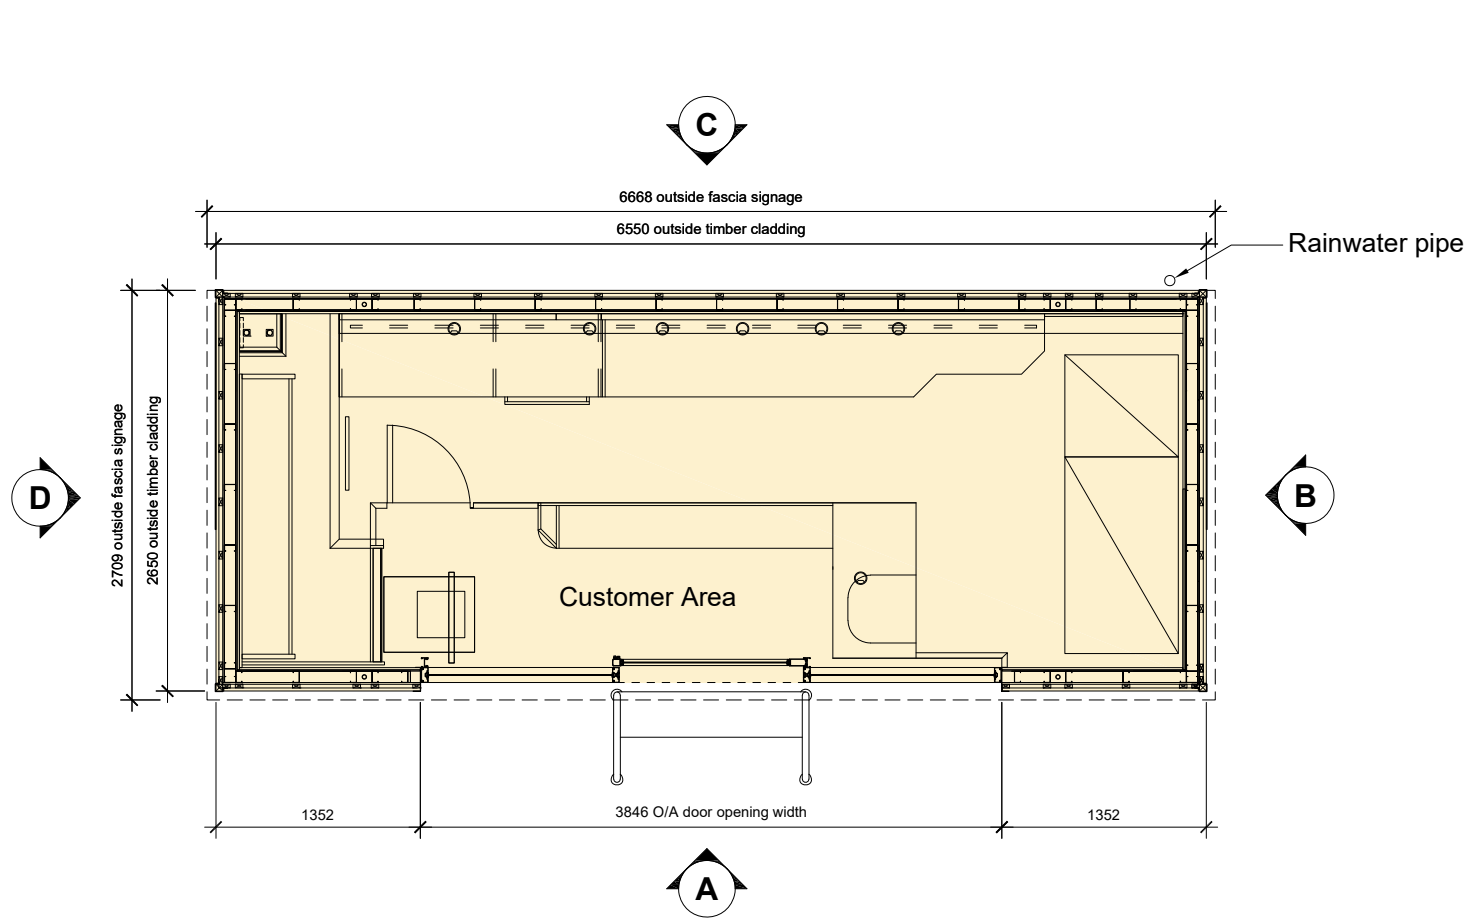

PLAN

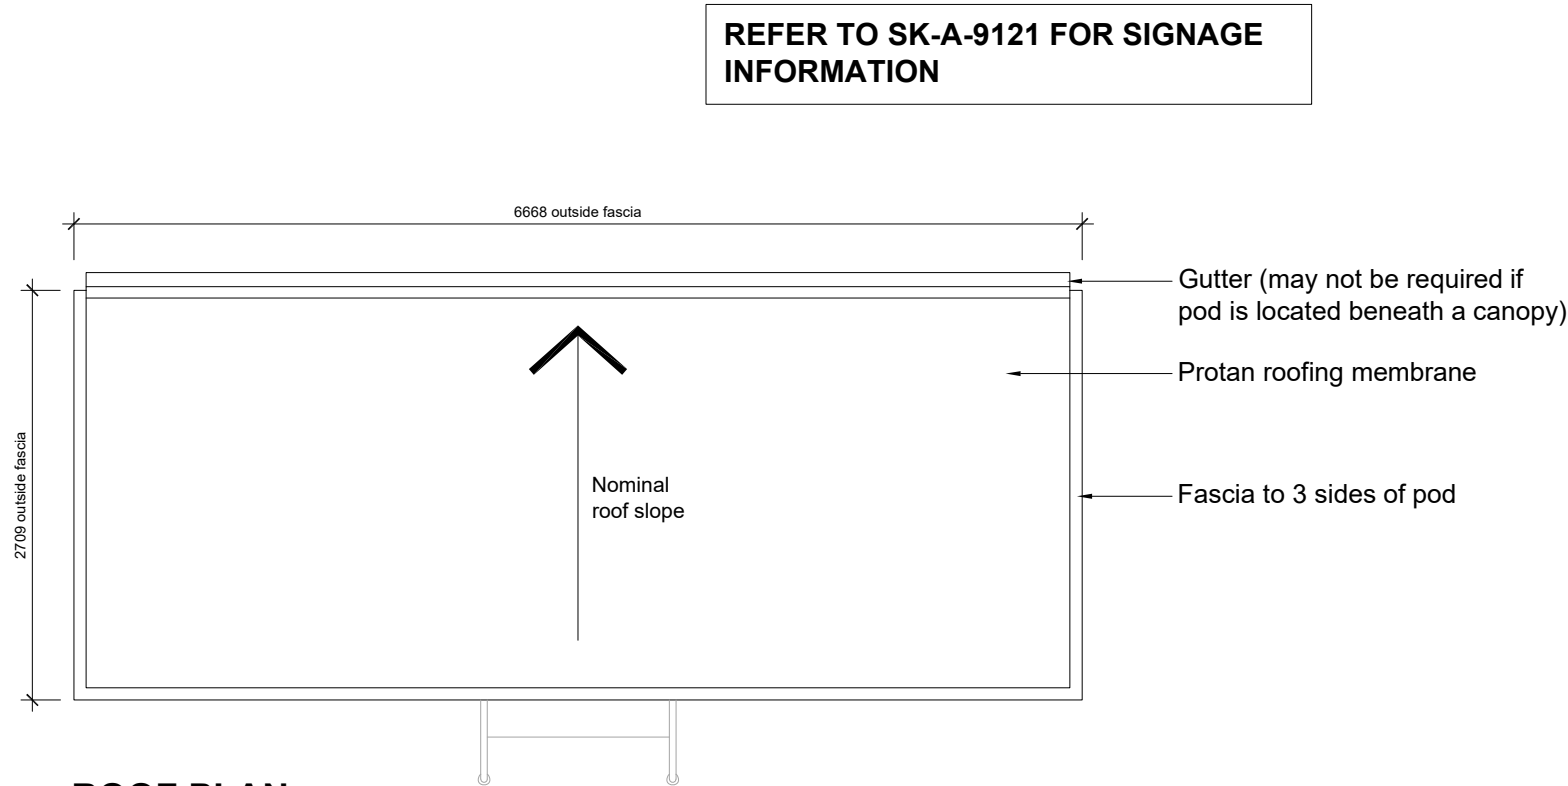


ROOF PLAN


REFER TO SK-A-9121 FOR SIGNAGE INFORMATION



ELEVATION A

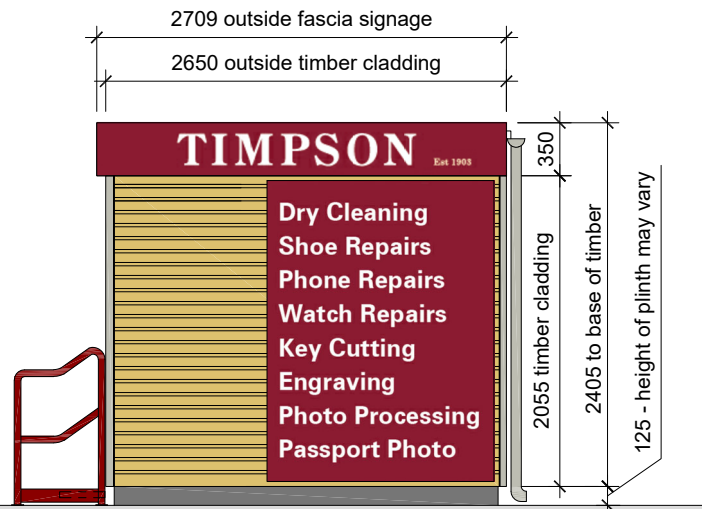

ELEVATION B

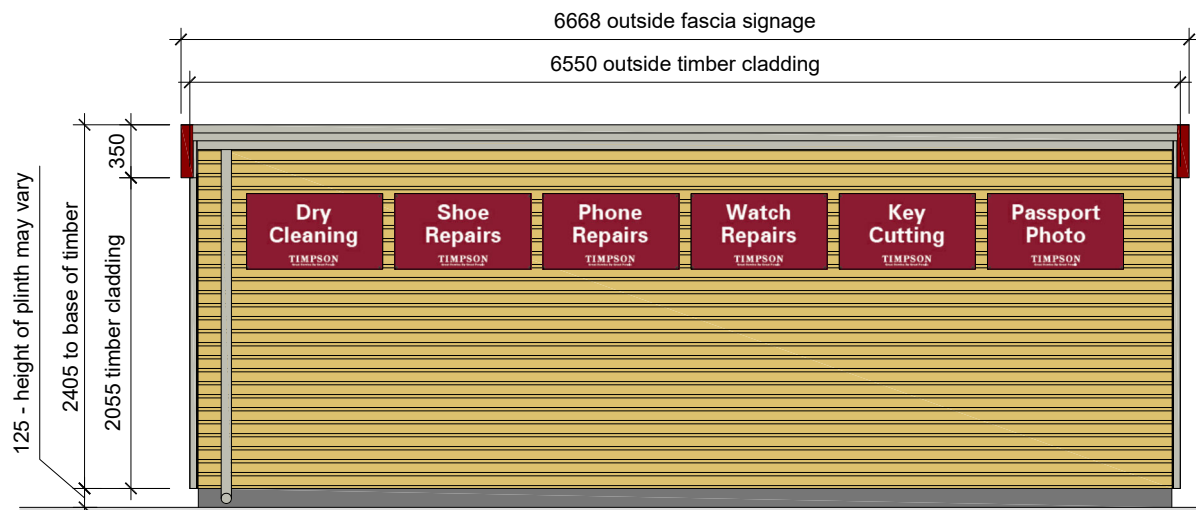

ELEVATION C



ELEVATION D

NOTES:

PROPOSED AREAS	sq ft	sq m
Gross Internal Area	156 sq ft	14.5 sq m
Gross External Area	185 sq ft	17 sq m

- Roof**
Protan roofing membrane. Colour: Light Grey RAL 7040
- External finish**
Larch timber cladding.
- External Door/Screens**
Aluminium glazed door and glazed side screens.
Polyester powder coated finish - Colour: Light Grey RAL 7044.
- Fascia**
3mm thick fabricated aluminium panel.
Colour: Burgundy RAL 3004.
With aluminium light box / back tray for internal illumination.
- Handrail**
Tubular handrail with steps, as required, to suit site levels.
Colour: Burgundy RAL 3004 to match fascia.
- Signage**
3mm thick aluminium composite panels.

REVISION: 2	BY: RHM	CHECKED:	DATE: 15/04/2025
Roof plan added. Signage on side elevations amended to face fixed in lieu of recessed. RWP moved externally and gutter added. Height of timber cladding adjusted to suit latest construction drawing.			
REVISION: 1	BY: RHM	CHECKED:	DATE: 28/07/2022
Initial issue			

STATUS

A3 | PLANNING

CLIENT

Sainsbury's

PROJECT

TIMPSON POD CONCESSIONS

TITLE

TIMPSON POD
6550mm x 2650mm
with rear signage

Hadfield Cawkwell Davidson

Broomgrove Lodge, 13 Broomgrove Rd, Sheffield, S10 2LZ T 0114 266 8181 www.hcd.co.uk

HCD PROJECT NO. 2021-249	SCALE 1:50 @ A2	REV. 2
ASSET-ID, PROGRAMME CODE AS-XXXX_2002	ORIGINATOR HCD	DIVISION Z05
LEVEL ZZ	TYPE - ROLE - NUMBER SK-A-9111	

