



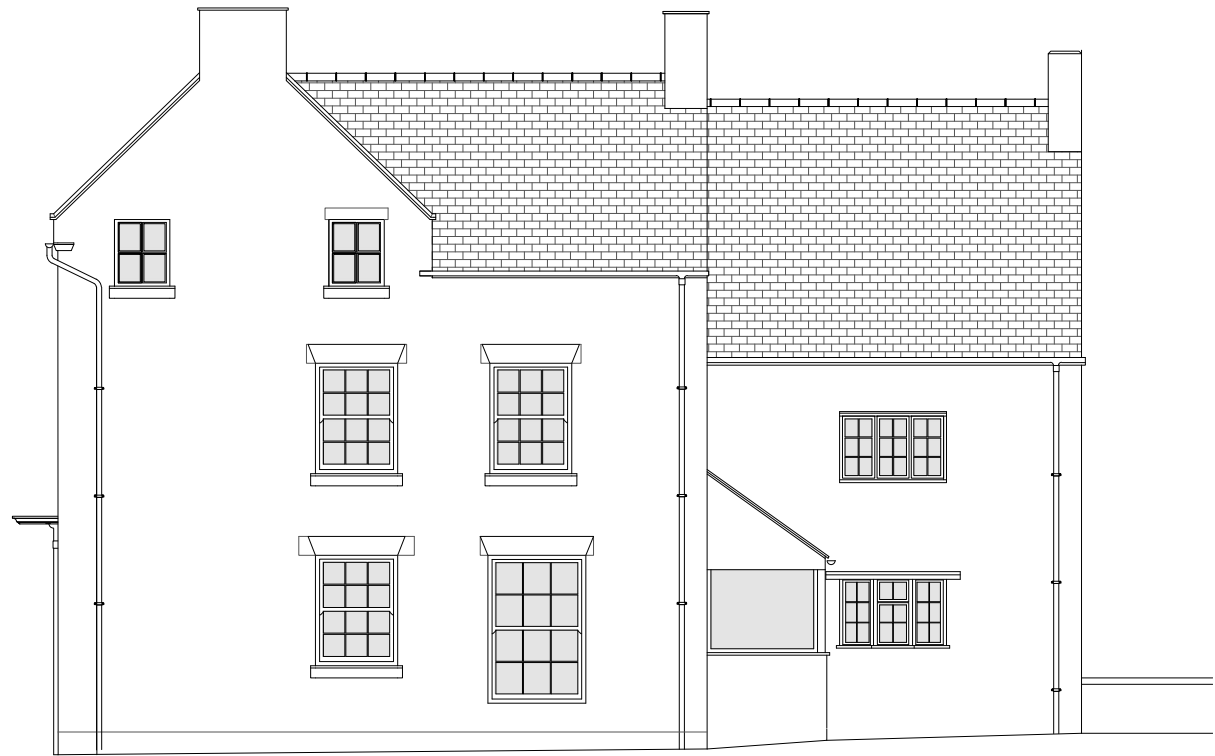


Existing: South Elevation - Scale 1:100



Existing: East Elevation - Scale 1:100

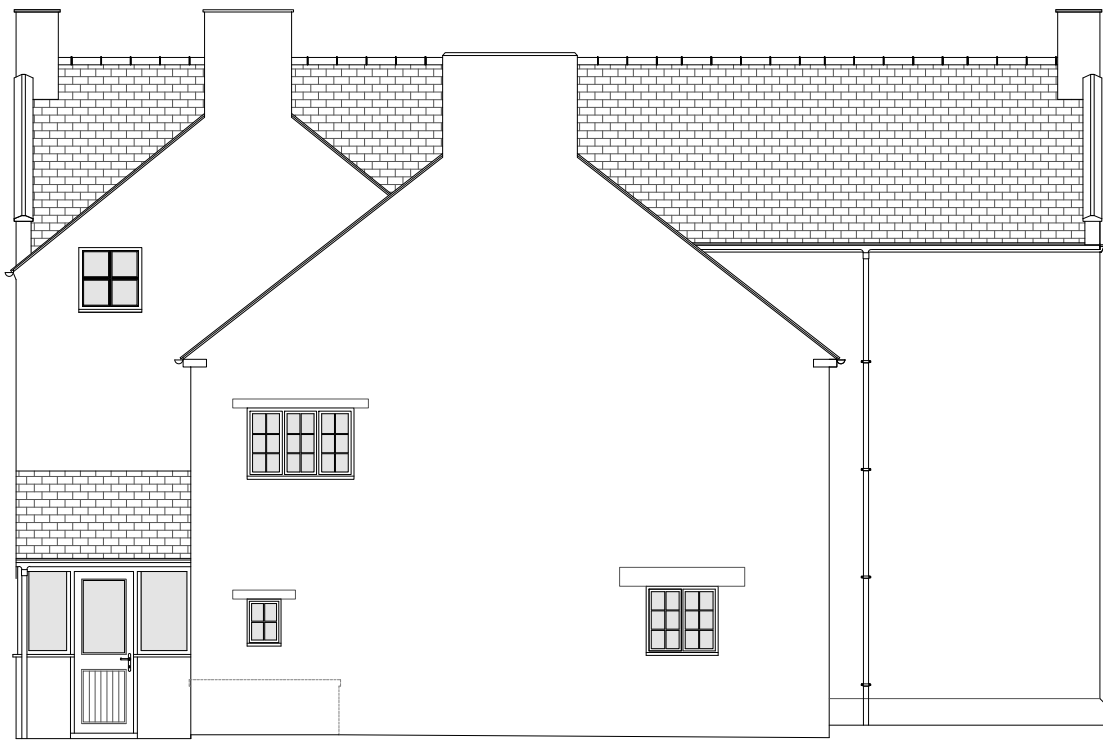

Existing: North Elevation - Scale 1:100

 

Existing: West Elevation - Scale 1:100

Rev	Amendment	Date
Contractor must verify all dimensions on site before commencing any work		
Project		
Hollington House Hollington ST10 4HH		
Title		
Elevations As Existing		
Scale: 1:100 - [Printed A3]		
Date: May 2024		
Drawing Number		
Simpson-004		