



- NOTES:
1. ALL DIMENSIONS ARE IN MILLIMETRES UNLESS NOTED OTHERWISE, ALL LEVELS ARE IN METRES.
 2. THIS DRAWING TO BE READ IN CONJUNCTION WITH THE ARCHITECTS / ENGINEERS DRAWINGS.
 3. ALL WORKMANSHIP & MATERIALS ARE TO COMPLY WITH THE SPECIFICATION, BUILDING REGULATIONS, RELEVANT BRITISH STANDARDS AND MANUFACTURERS RECOMMENDATIONS.
 4. ALL DIMENSIONS AND SETTING OUT ARE TO BE CHECKED ON SITE AND ANY DISCREPANCIES ARE TO BE REPORTED TO THE CONTRACT ADMINISTRATOR IMMEDIATELY.

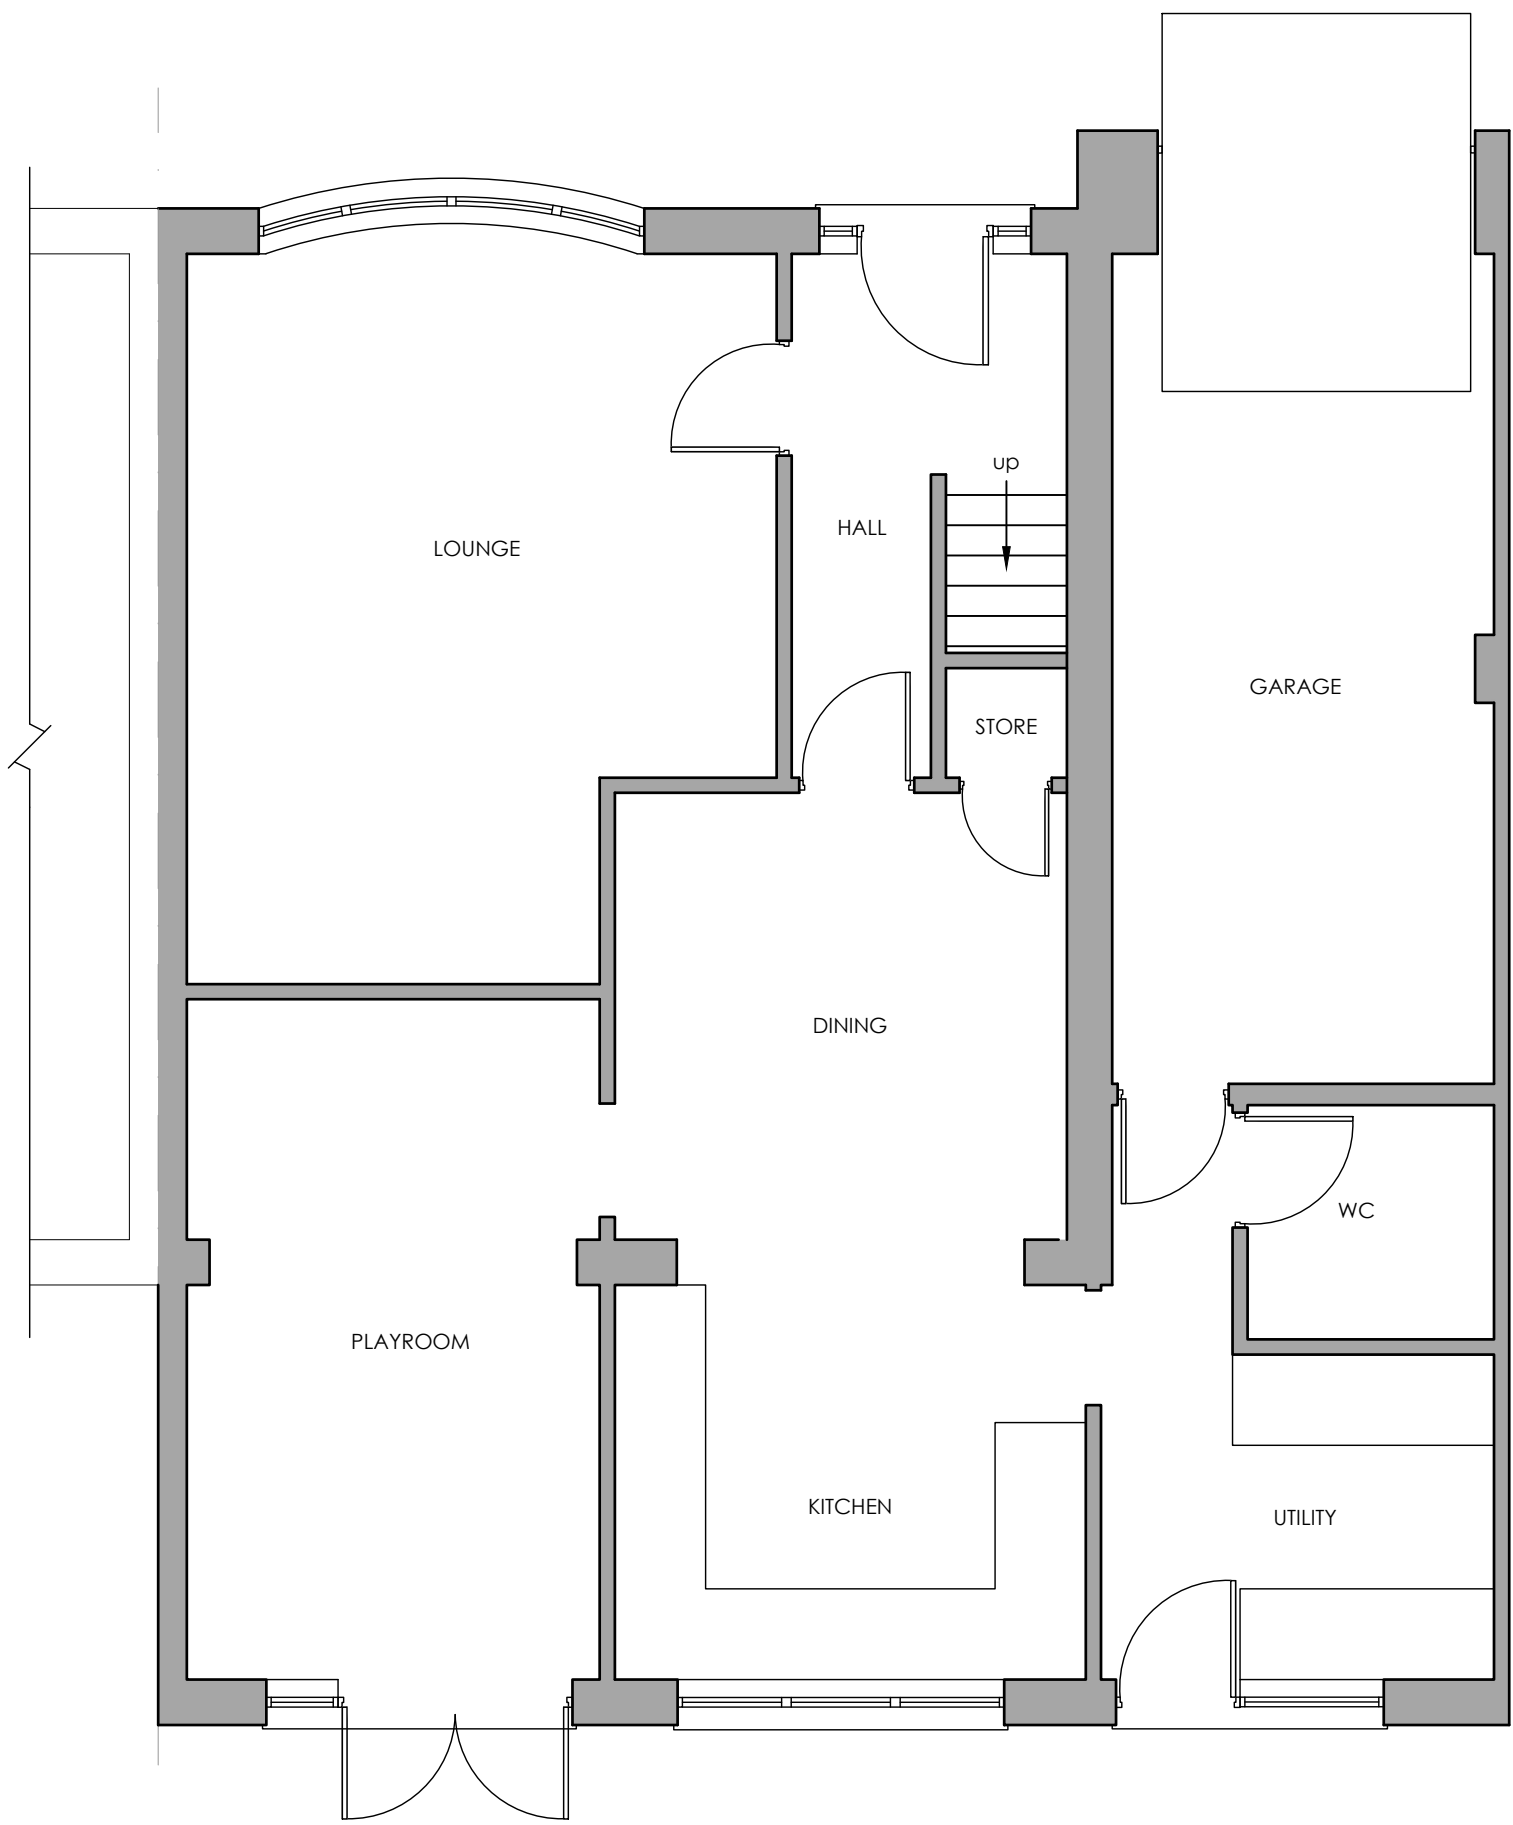

GROUND FLOOR PLAN
(SCALE 1:50)

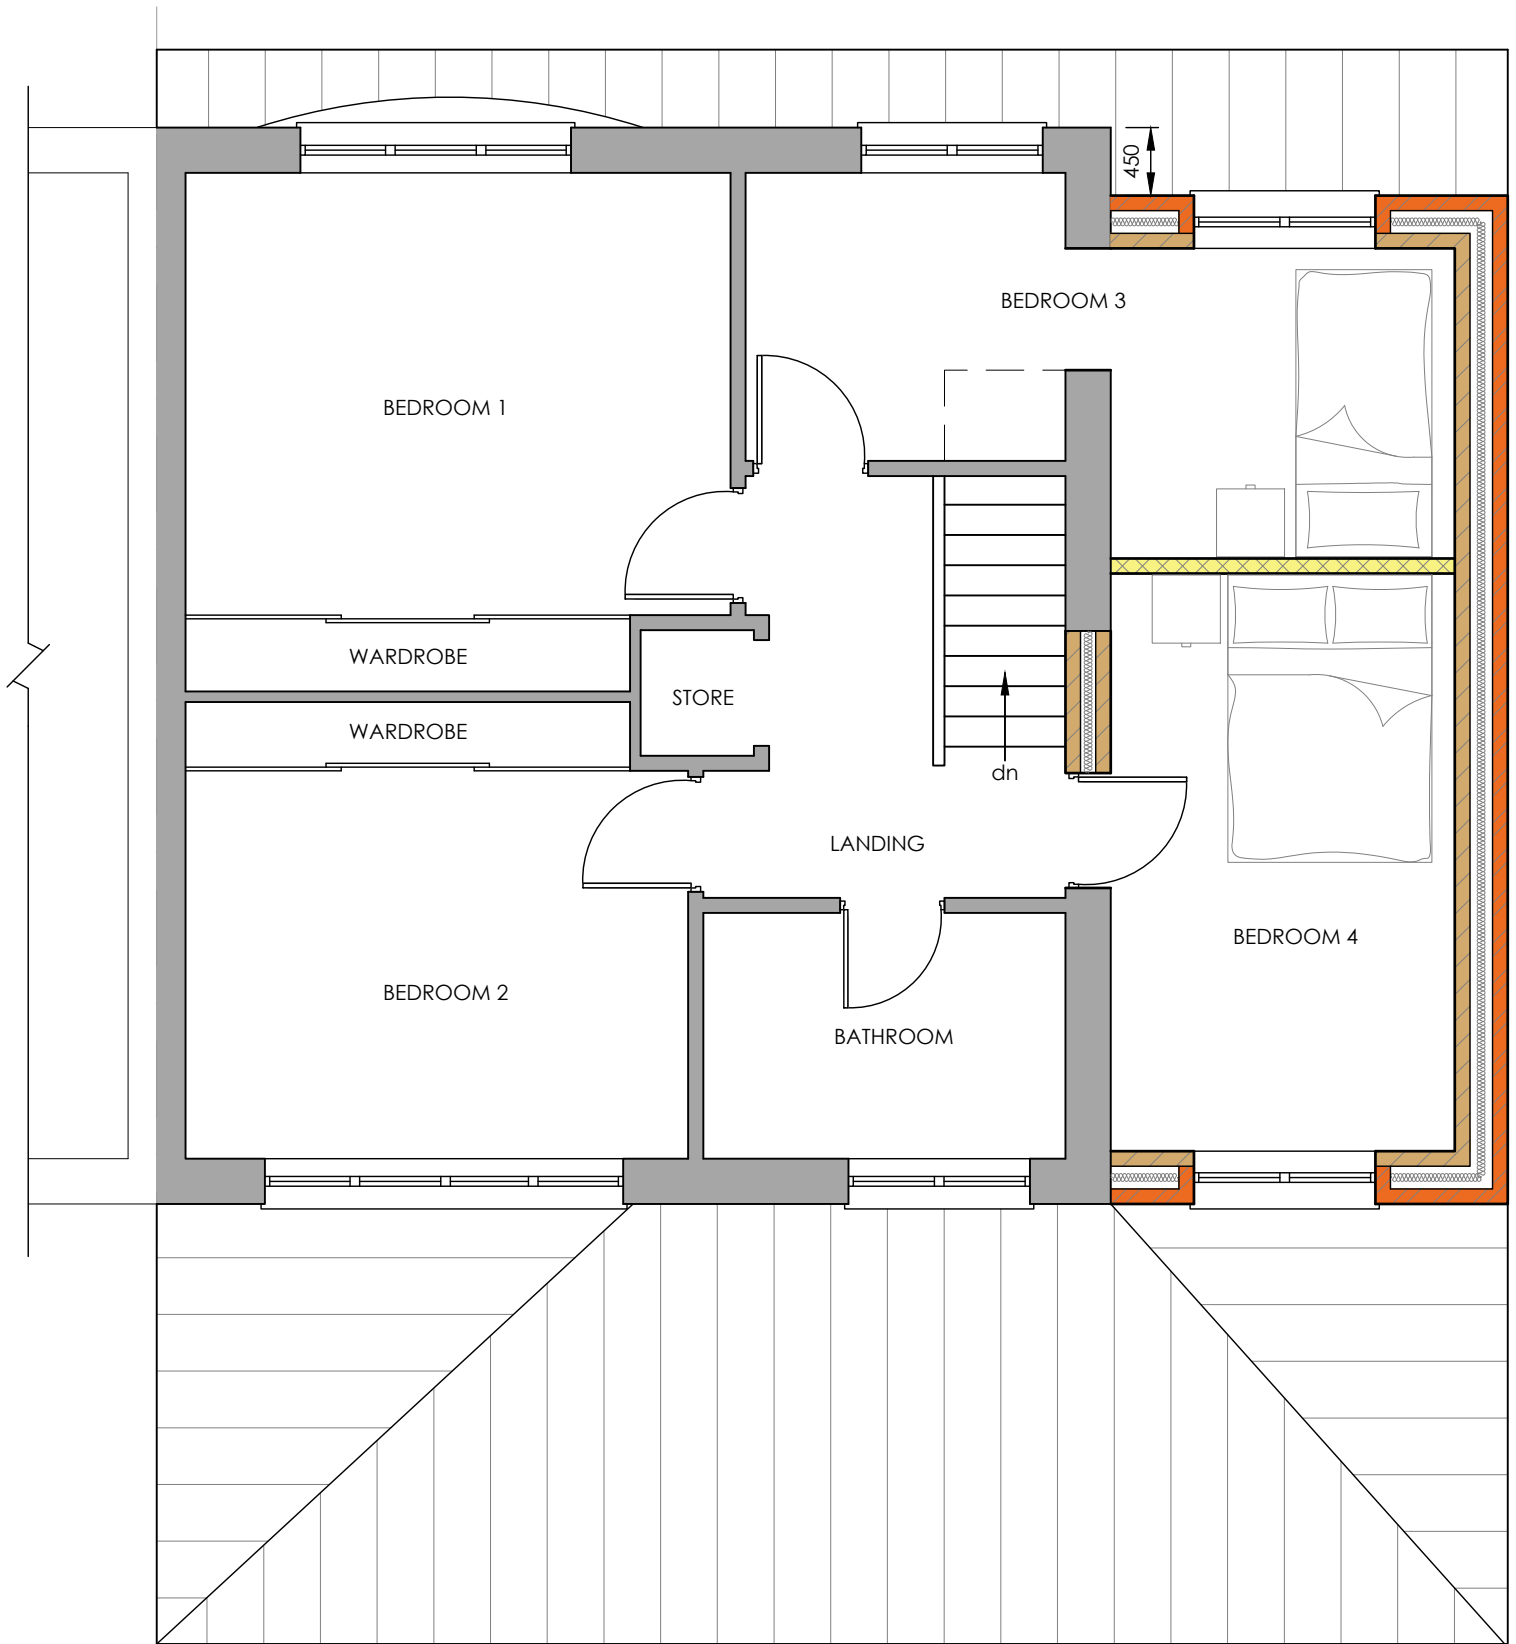

FIRST FLOOR PLAN
(SCALE 1:50)



Rev.	Revision Description	Drm	Date
A	REVISED TO CLIENTS COMMENTS	SPW	JAN 2025
B	DO NOT SCALE REMOVED	SPW	APR 2025
C	EXTENSION SET BACK AS PER LPA REQUEST	SPW	JUN 2025
D	EXTENSION SET BACK AS PER LPA REQUEST	SPW	JUL 2025
E	EXTENSION SET BACK AS PER LPA REQUEST	SPW	JUL 2025

Client:	MRS BETH PRIME			Suitability:	PLANNING
Drawing Type:	AutoCAD			Index No.:	IDS-2025-767
Title:	101 ELMWOOD DRIVE, BLYTHE BRIDGE, ST11 9NY PROPOSED FLOOR PLANS				
Scales:	AS SHOWN @A1	Date:	MAR 2025	Drawn by:	SPW
				Checked by:	

Drawing No:	ELMWOOD-IDS-767-DR-A-00-10-007	Revision	E
			
Tel: 01889 623581 e-mail: enquiries@idsdesigns.co.uk			
Drawing Design & Copyright of: Ideal Design Solutions.			