


- NOTES:
1. ALL DIMENSIONS ARE IN MILLIMETRES UNLESS NOTED OTHERWISE, ALL LEVELS ARE IN METRES.
 2. THIS DRAWING TO BE READ IN CONJUNCTION WITH THE ARCHITECTS / ENGINEERS DRAWINGS.
 3. ALL WORKMANSHIP & MATERIALS ARE TO COMPLY WITH THE SPECIFICATION, BUILDING REGULATIONS, RELEVANT BRITISH STANDARDS AND MANUFACTURERS RECOMMENDATIONS.
 4. ALL DIMENSIONS AND SETTING OUT ARE TO BE CHECKED ON SITE AND ANY DISCREPANCIES ARE TO BE REPORTED TO THE CONTRACT ADMINISTRATOR IMMEDIATELY.




REAR ELEVATION
(SCALE 1:100)

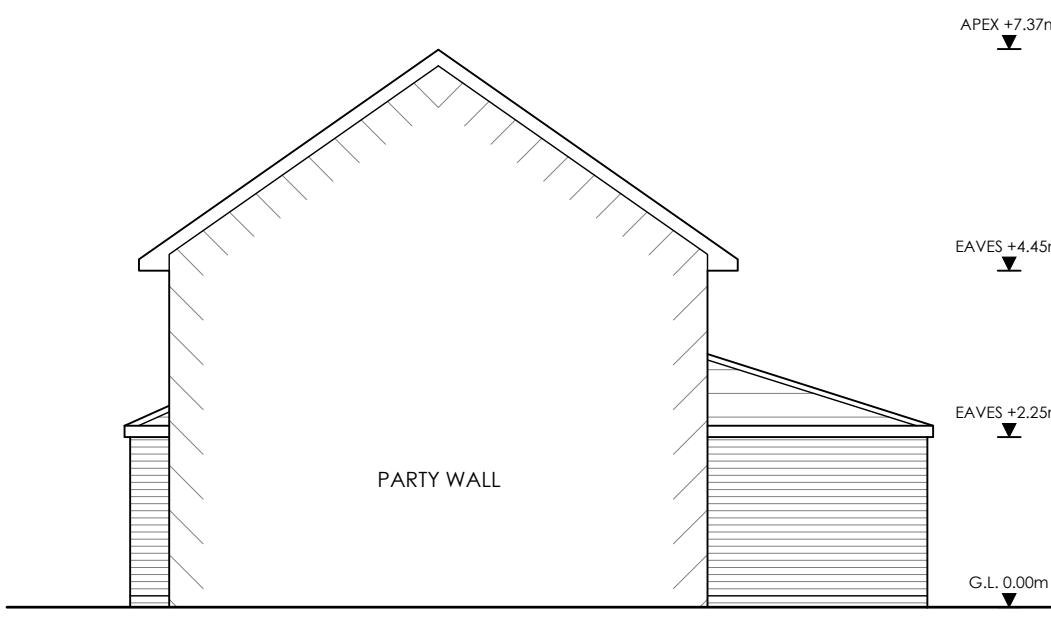


SIDE ELEVATION
(SCALE 1:100)




ROOF PLAN
(SCALE 1:100)

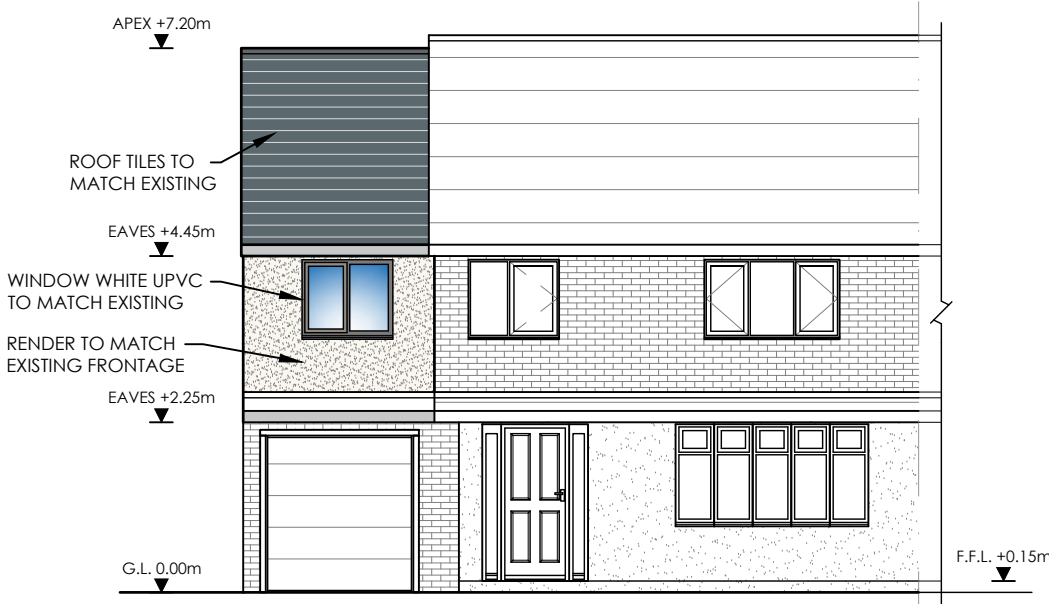

FRONT ELEVATION
(SCALE 1:100)

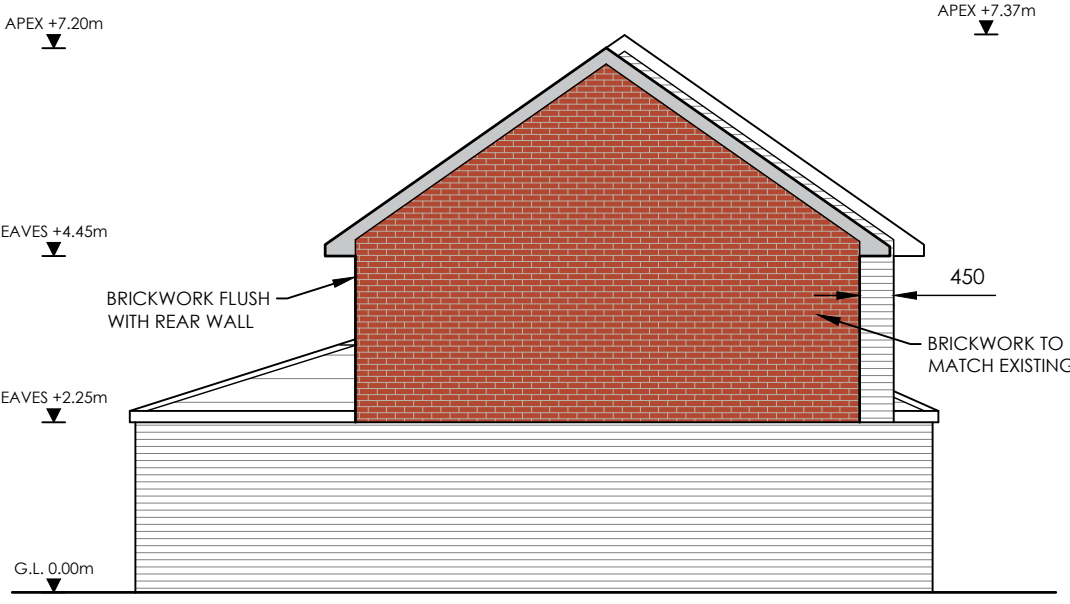

SIDE ELEVATION
(SCALE 1:100)

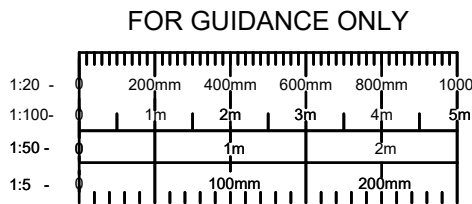

Rev.	Revision Description	Drn	Date	Client:	Suitability:	Drawing No:	Revision
A	REVISED TO CLIENTS COMMENTS	SPW	JAN 2025	MRS BETH PRIME	PLANNING	ELMWOOD-IDS-767-DR-A-00-10-008	E
B	DO NOT SCALE REMOVED	SPW	APR 2025	Drawing Type:	Index No.:		
C	EXTENSION SET BACK AS PER LPA REQUEST	SPW	JUN 2025	AutoCAD	IDS-2025-767		
D	EXTENSION SET BACK AS PER LPA REQUEST	SPW	JUL 2025	Title:			
E	EXTENSION SET BACK AS PER LPA REQUEST	SPW	JUL 2025	101 ELMWOOD DRIVE, BLYTHE BRIDGE, ST11 9NY			
				PROPOSED ELEVATIONS & ROOF PLAN			
				Scales:	Date:	Drawn by:	Checked by:
				AS SHOWN @A1	MAR 2025	SPW	



Tel: 01889 623581
e-mail: enquiries@idsdesigns.co.uk

Drawing Design & Copyright of: Ideal Design Solutions.